


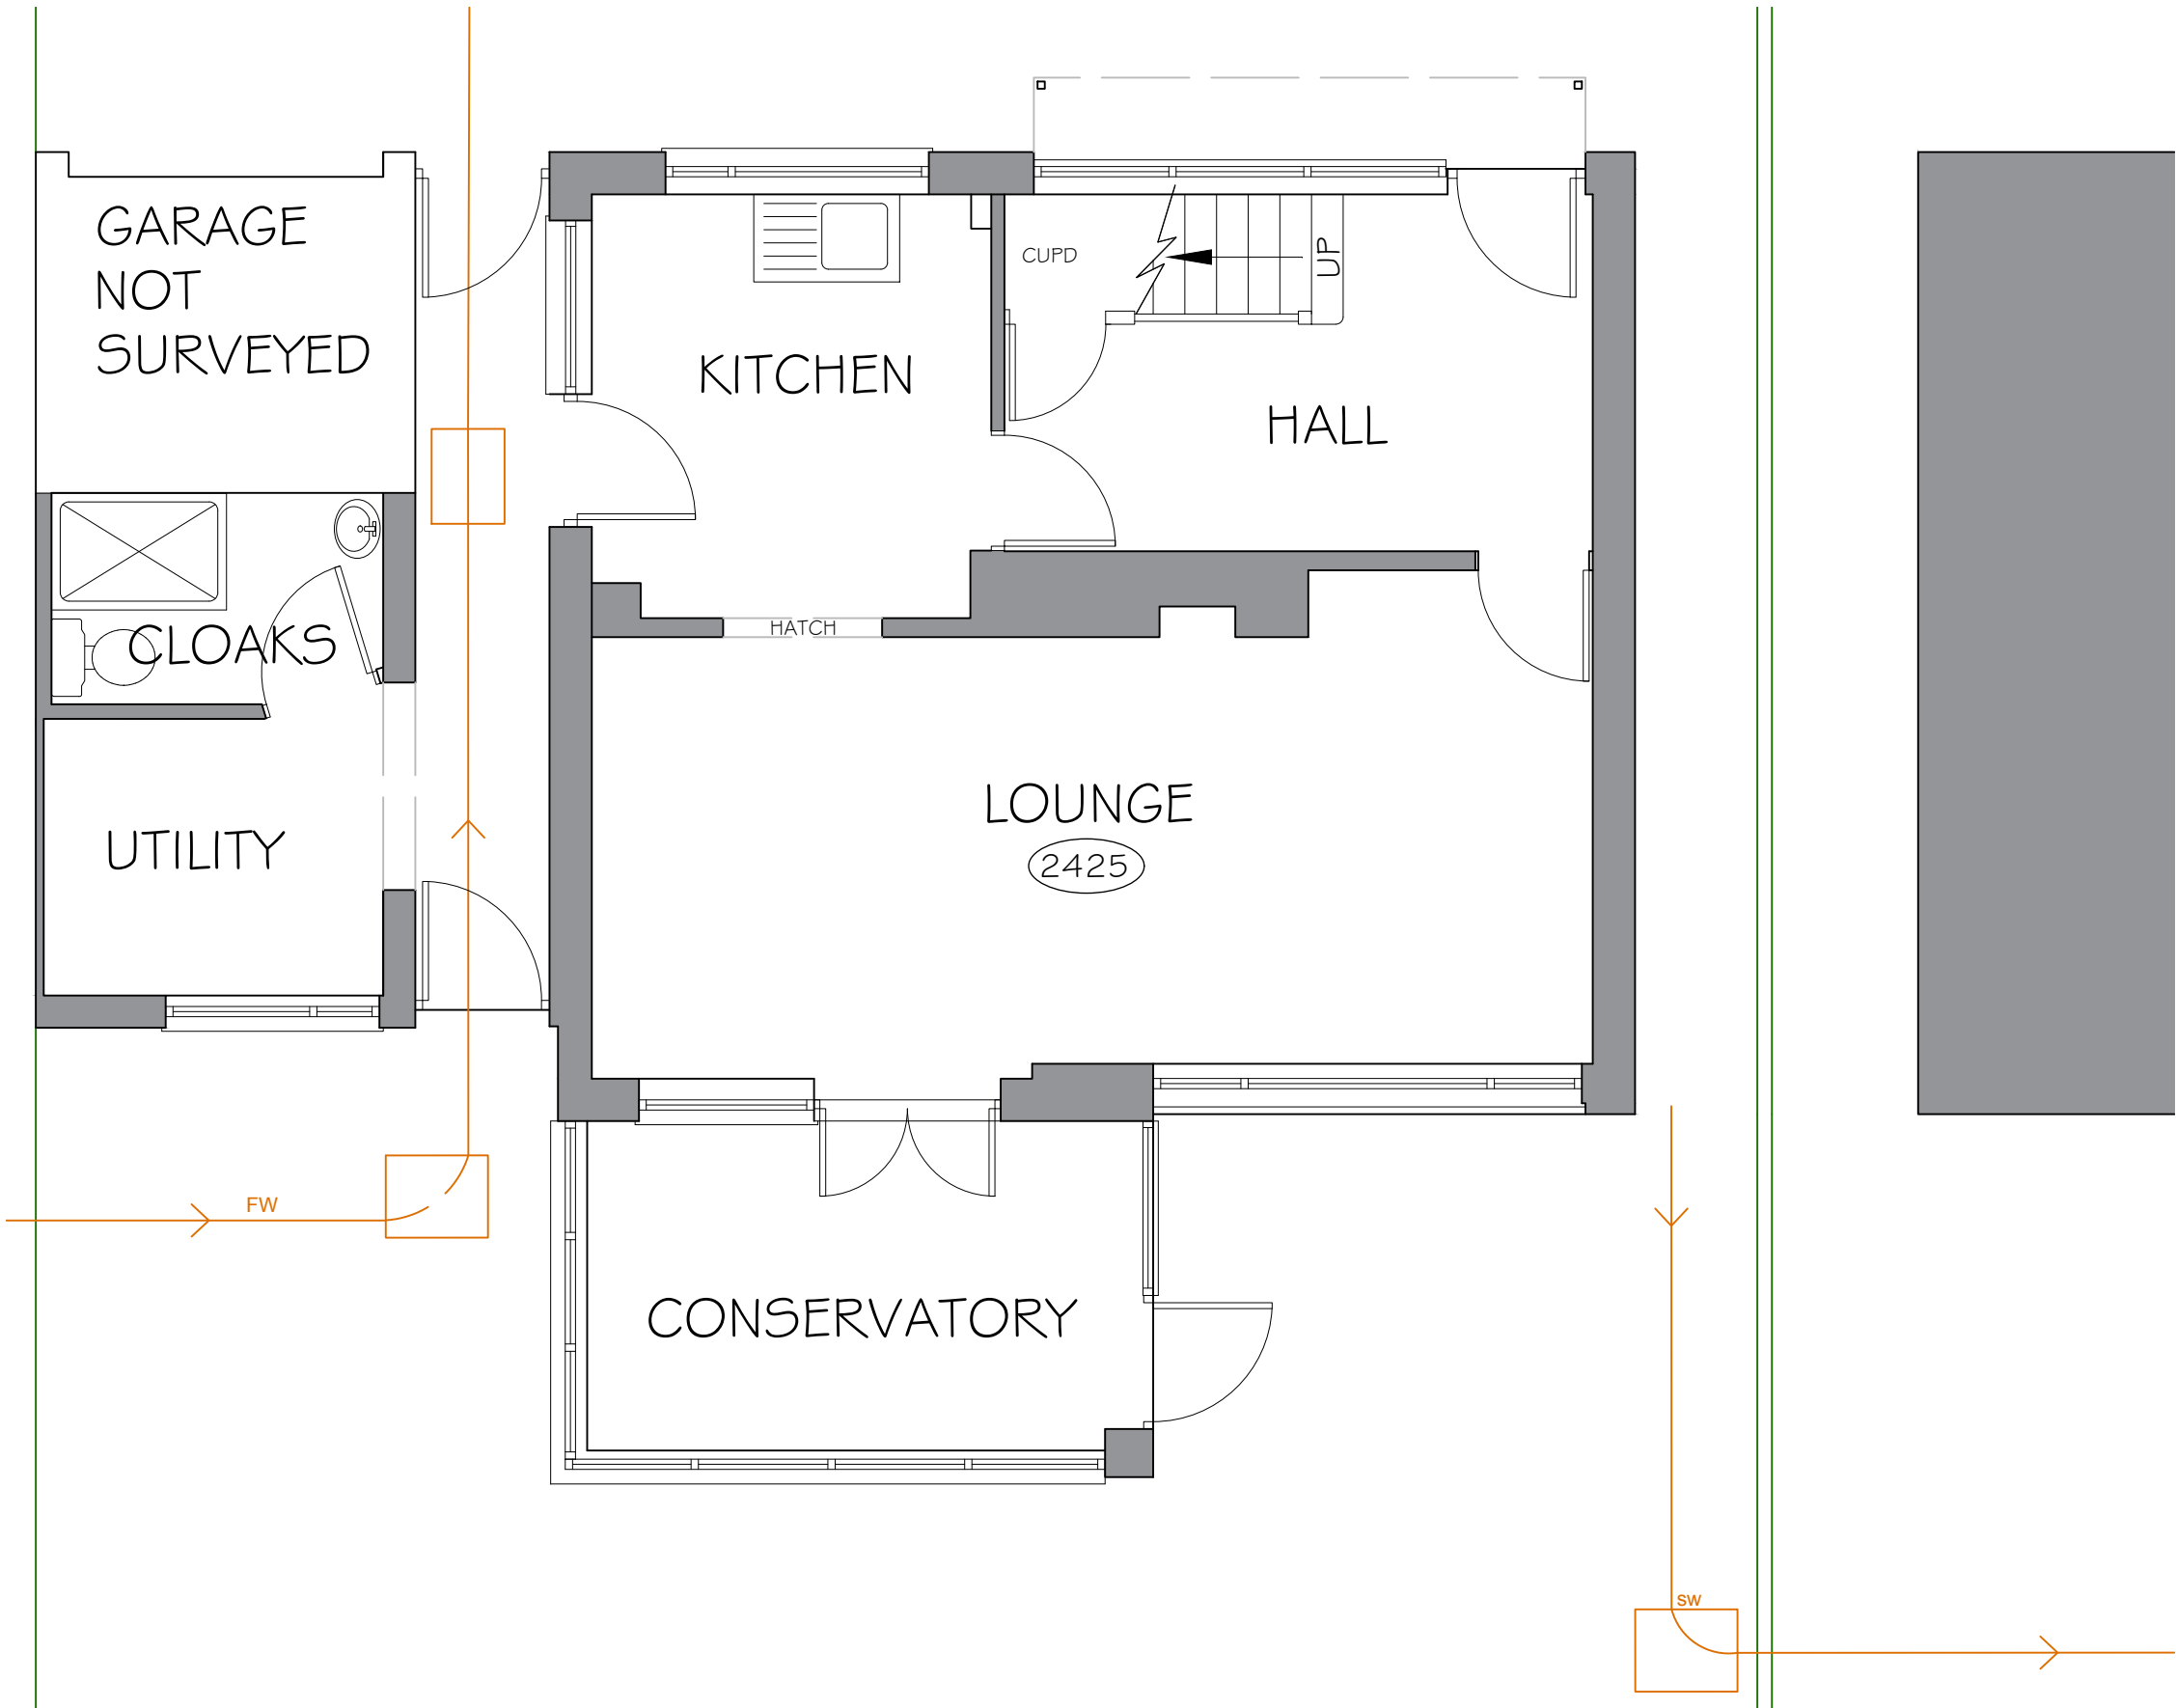

NOTES
WRITTEN DIMENSIONS TO BE TAKEN IN PREFERENCE TO SCALE, AND ARE TO BE CHECKED ON SITE PRIOR TO COMMENCING WORK.
THIS DRAWING IS TO BE READ IN CONJUNCTION WITH ALL OTHER DOCUMENTS RELATING TO THIS PROJECT.
ANY DISCREPANCIES ARE TO BE REFERRED IMMEDIATELY TO THE PROJECT DESIGNER.
THIS DRAWING IS COPYRIGHT, AND SHOULD NOT BE USED OR REPRODUCED WITHOUT PERMISSION.
IT IS THE CONTRACTOR'S RESPONSIBILITY TO ENSURE COMPLIANCE WITH THE BUILDING REGULATIONS.

REV	DESCRIPTION	DATE
-----	-------------	------

PROJECT
18 PEMBROKE WAY
ALDWICK
BOGNOR REGIS
PO21 5PX

CLIENT
MR. & MRS. C. NUNN

DRAWING TITLE
EXISTING GROUND FLOOR PLAN

SCALE	DRAWN BY	DATE
1:50 @ A3	KMS	AUG 18

DWG NO	781/02	REV..
--------	--------	-------

Unit 3b Woodhorn Business Centre
Woodhorn Lane
Oving Chichester
West Sussex PO20 2BX
Tel 01243 774764
www.sloaneandbrown.co.uk



EXISTING GROUND FLOOR PLAN