


Metres - Scale 1 : 50

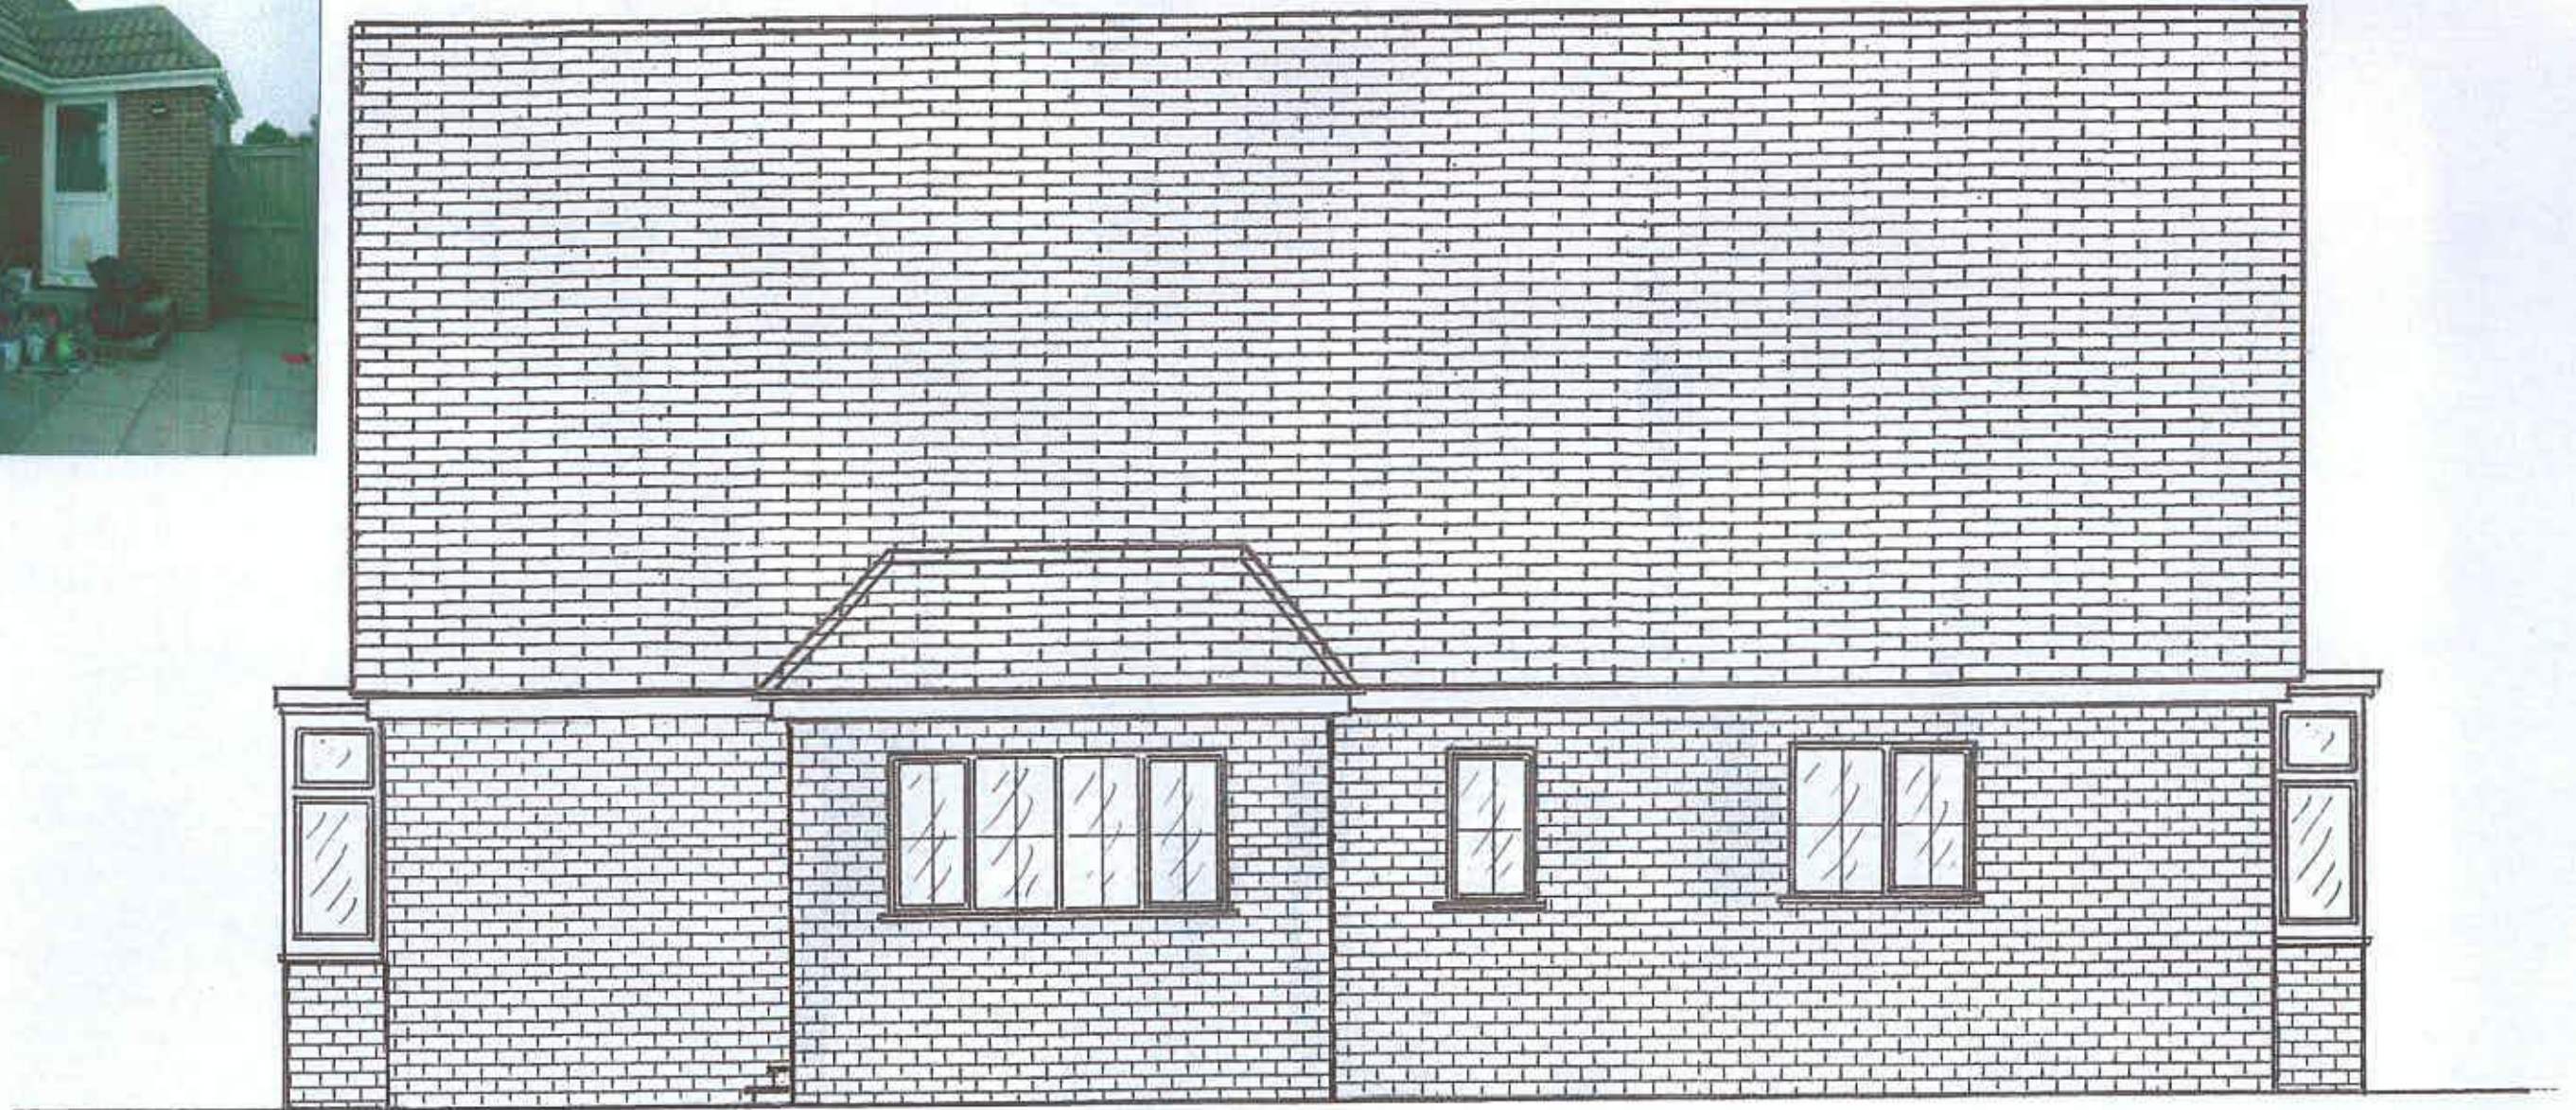

Existing East Elevation
1/50

Plan 9
Existing East Elevation
15 Shorecroft - Aldwick