


Metres - Scale 1 : 50

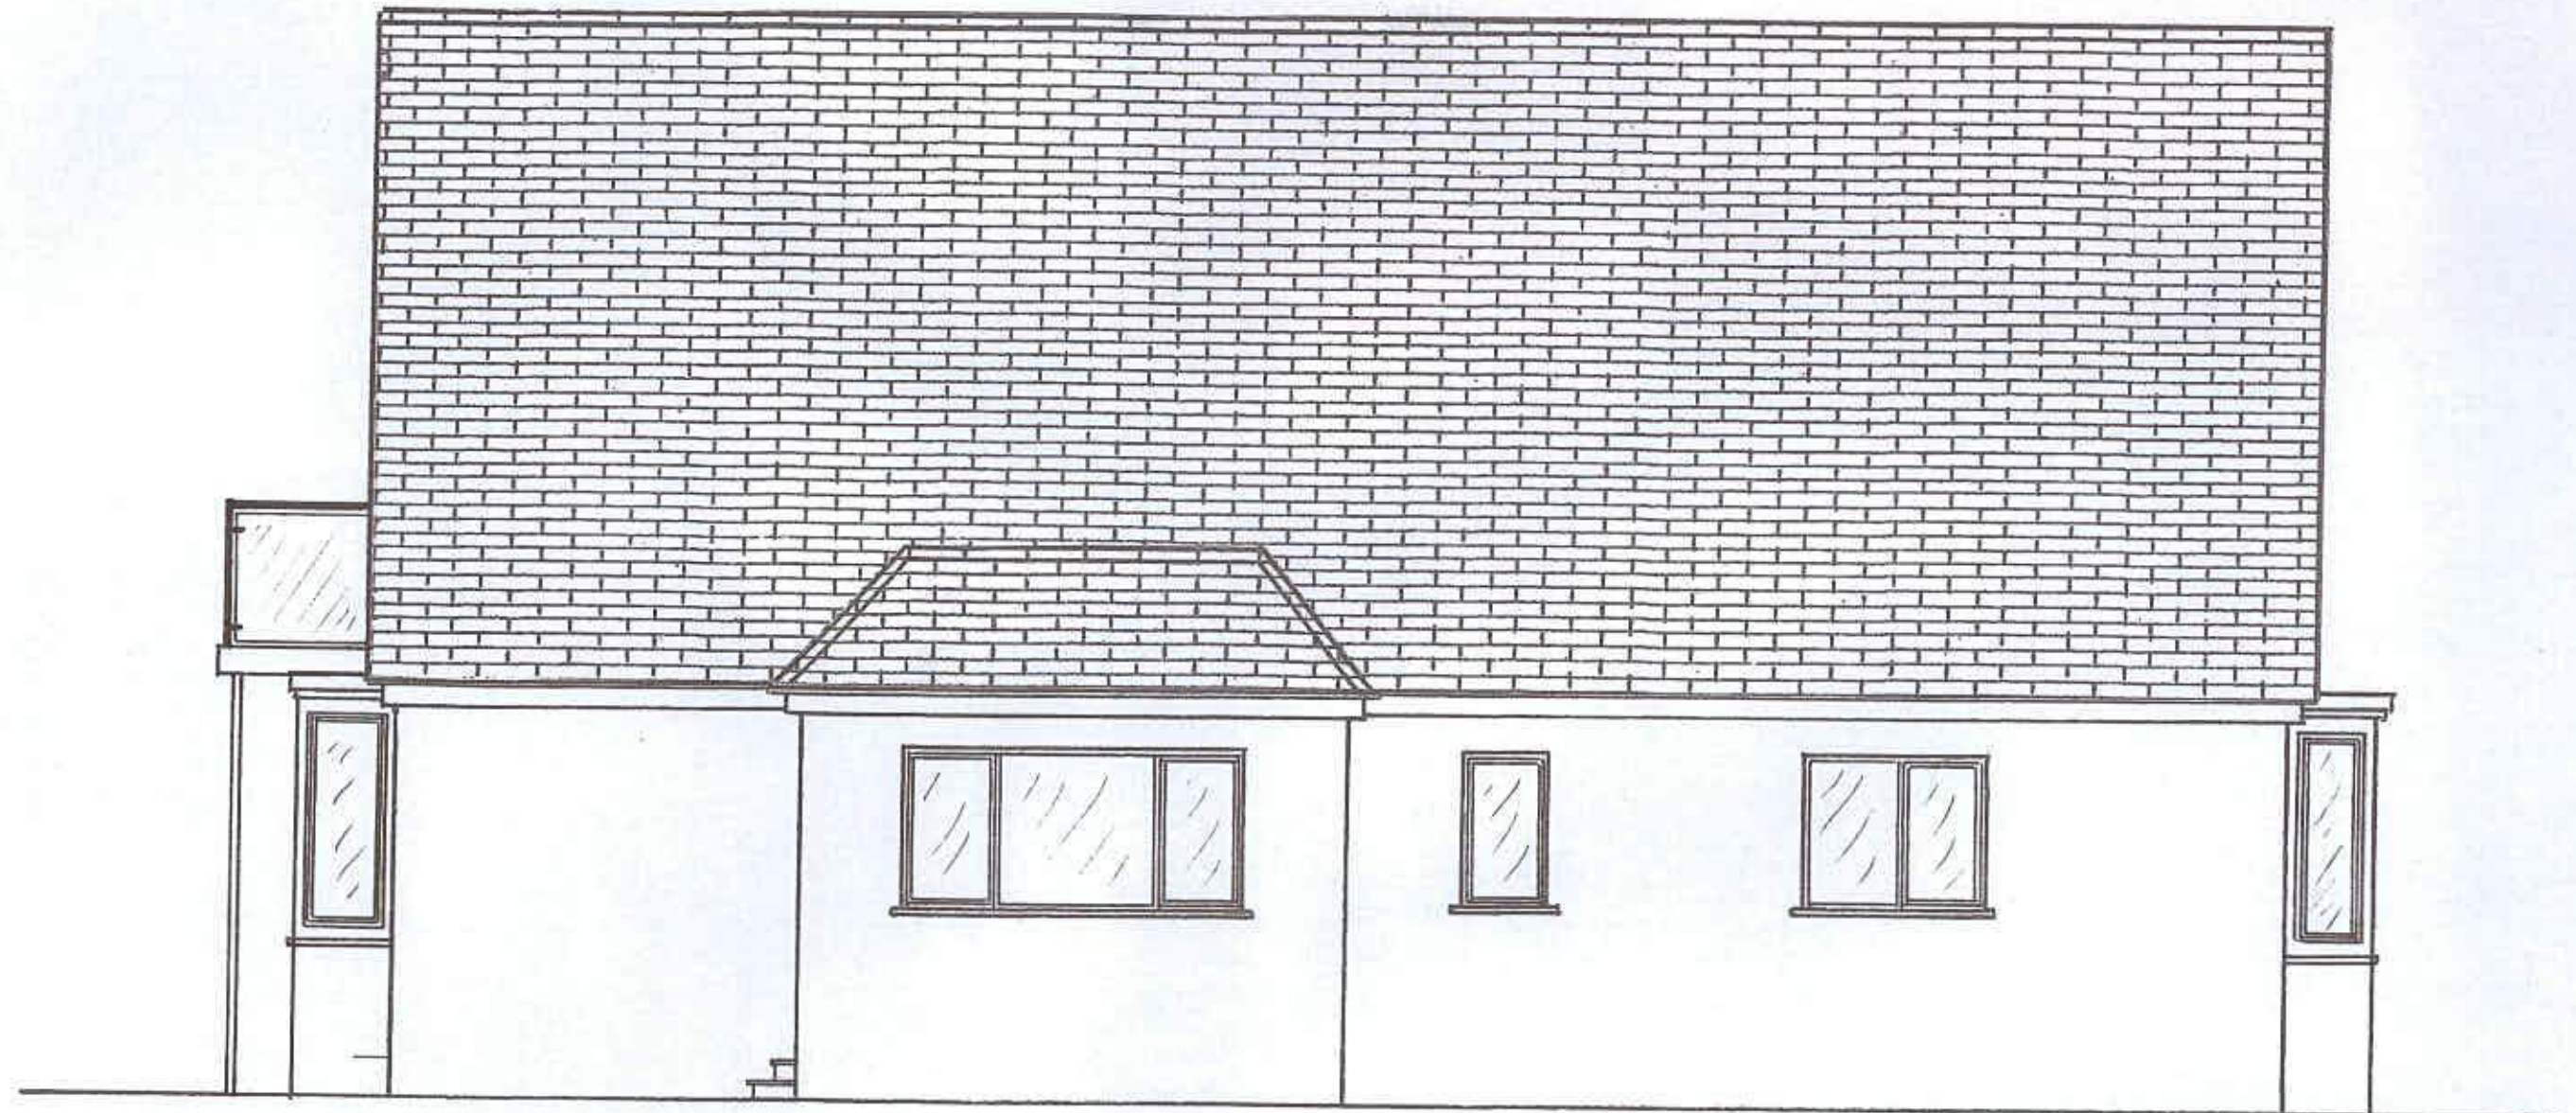

*Proposed East Elevation
1/50*

*Plan 10
Proposed East Elevation
15 Shorecroft – Aldwick*