


Metres - Scale 1 : 50

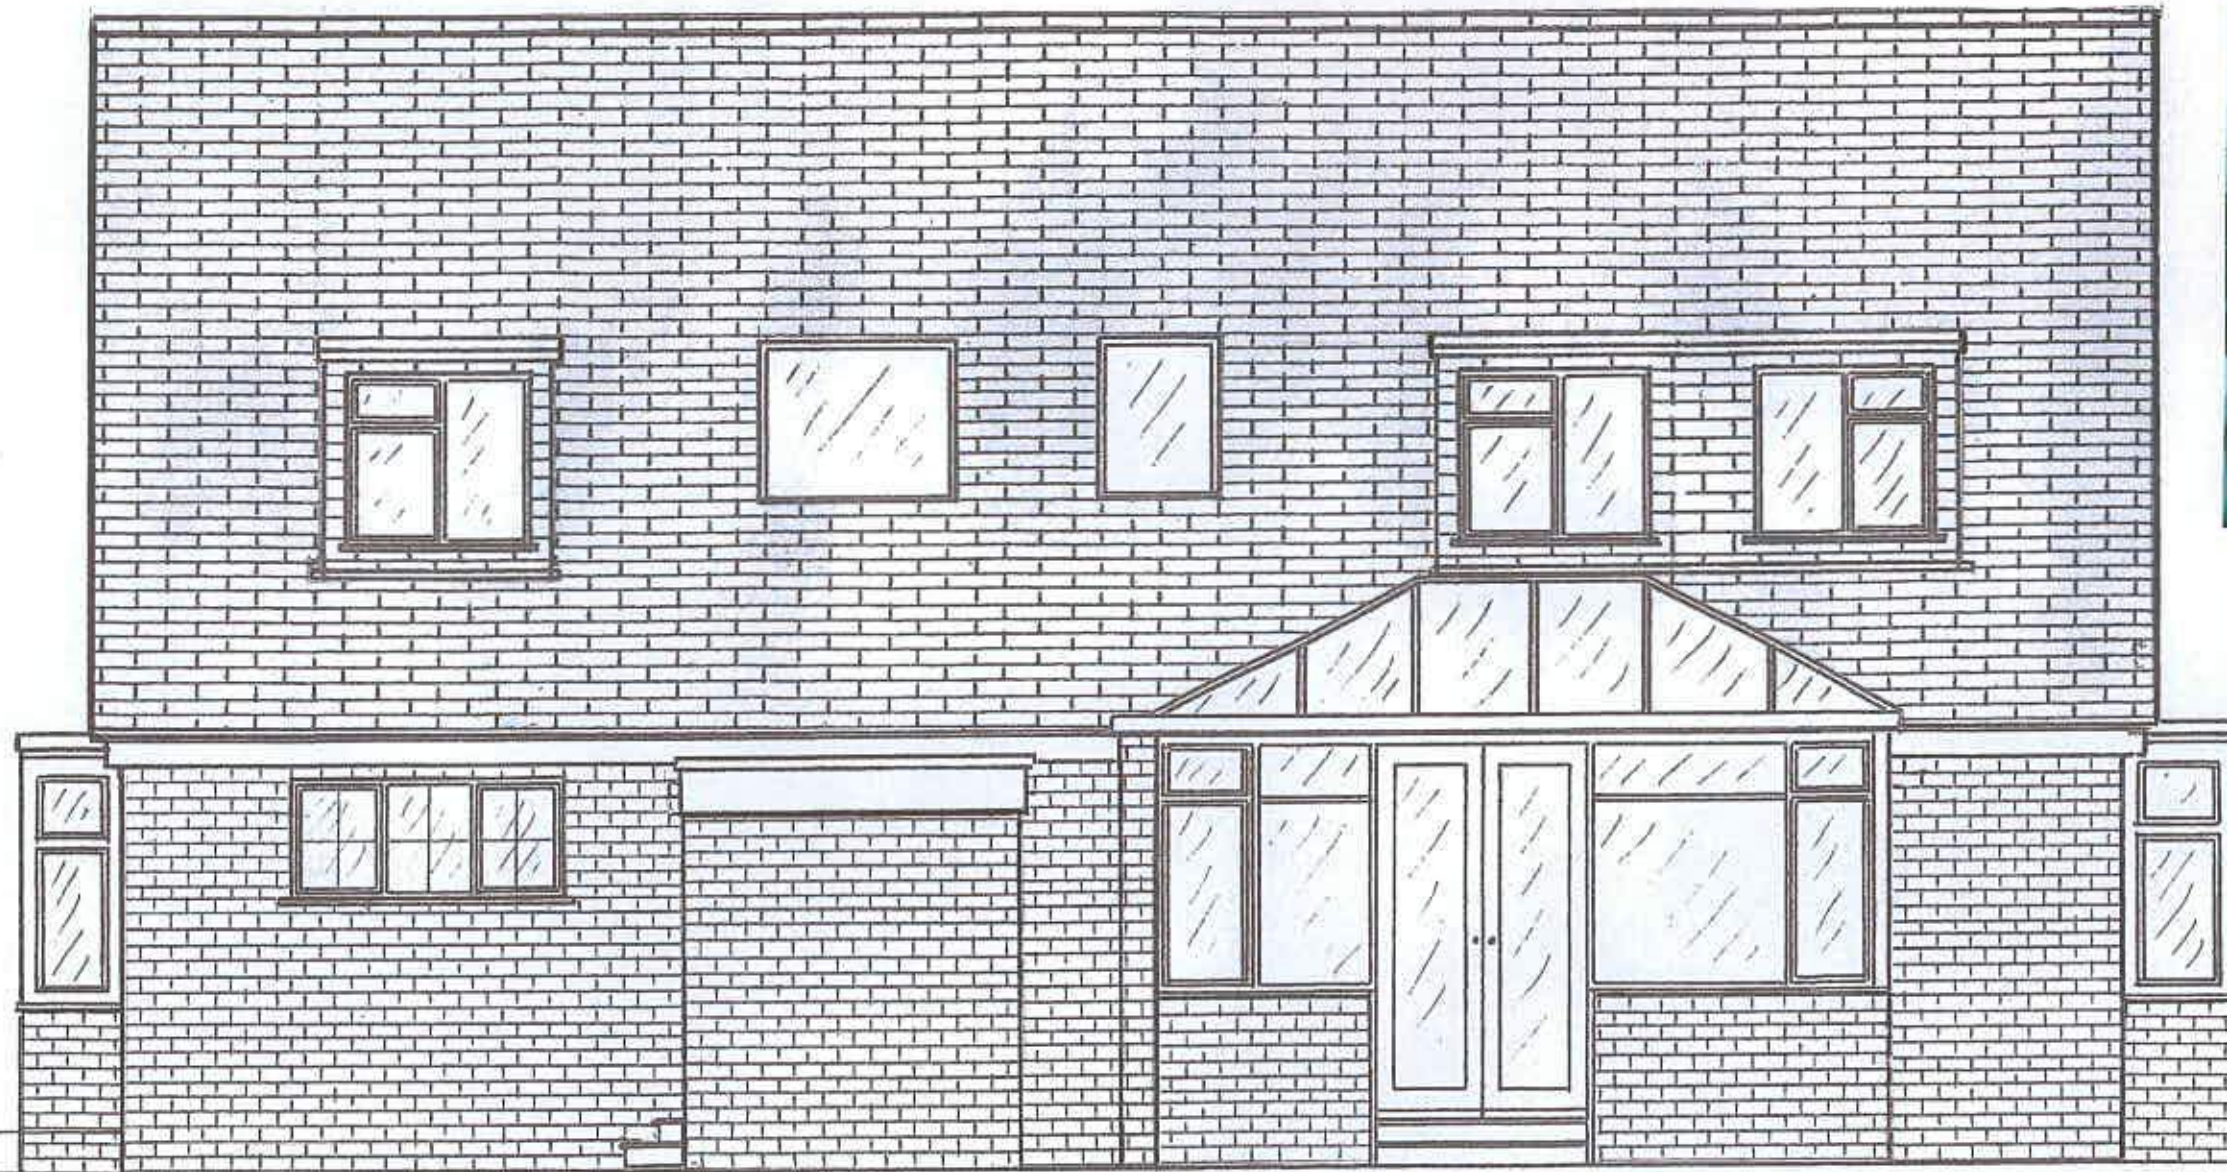

*Existing West Elevation
1/50*

*Plan 13
Existing West Elevation
15 Shorecroft – Aldwick*