




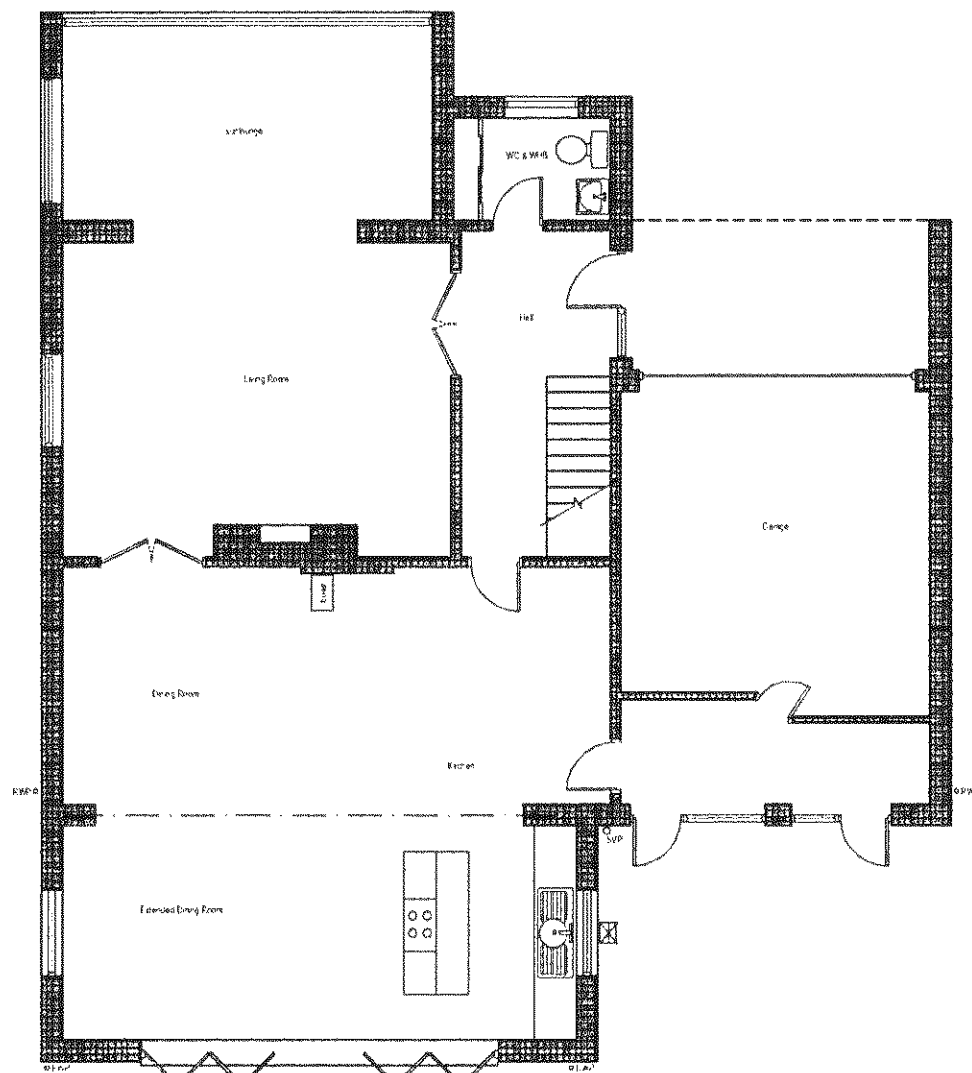


ground floor
existing floor plan
scale 1:100

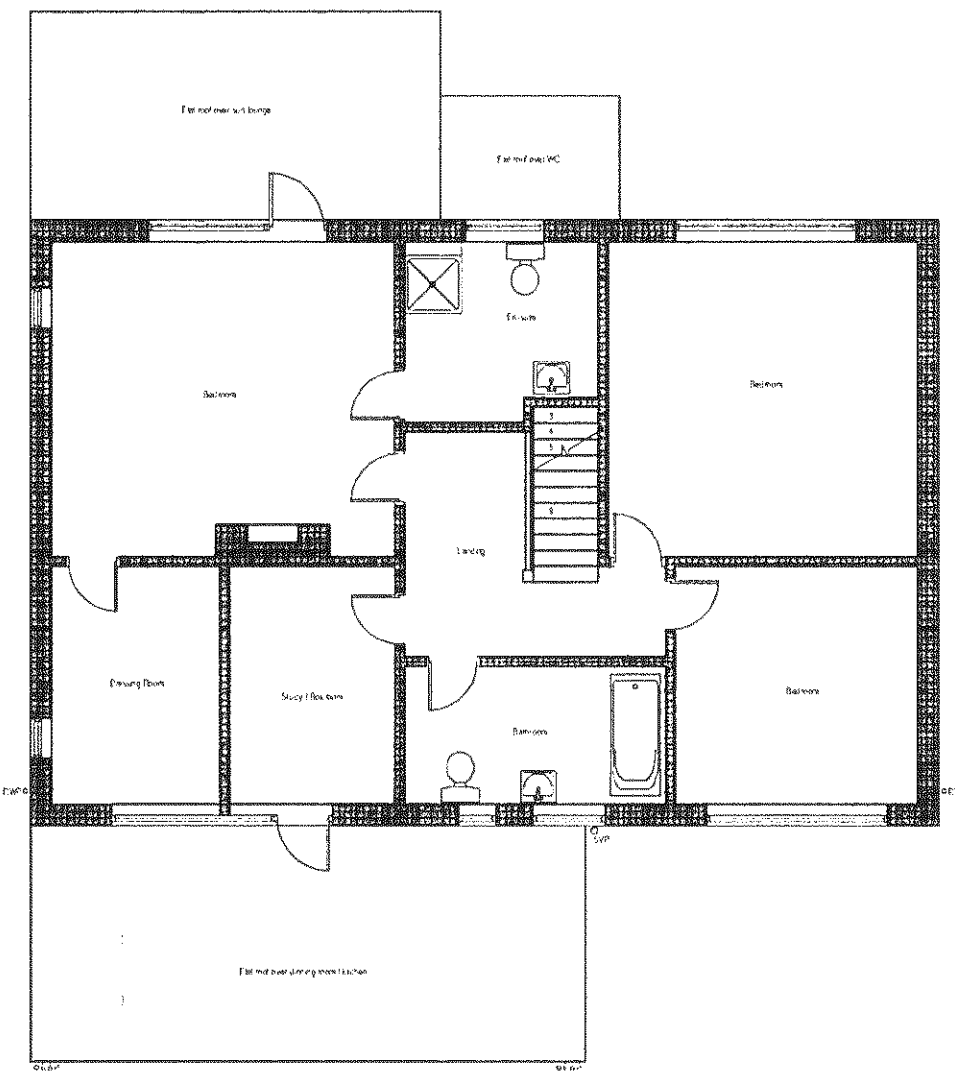


first floor
existing floor plan
scale 1:100

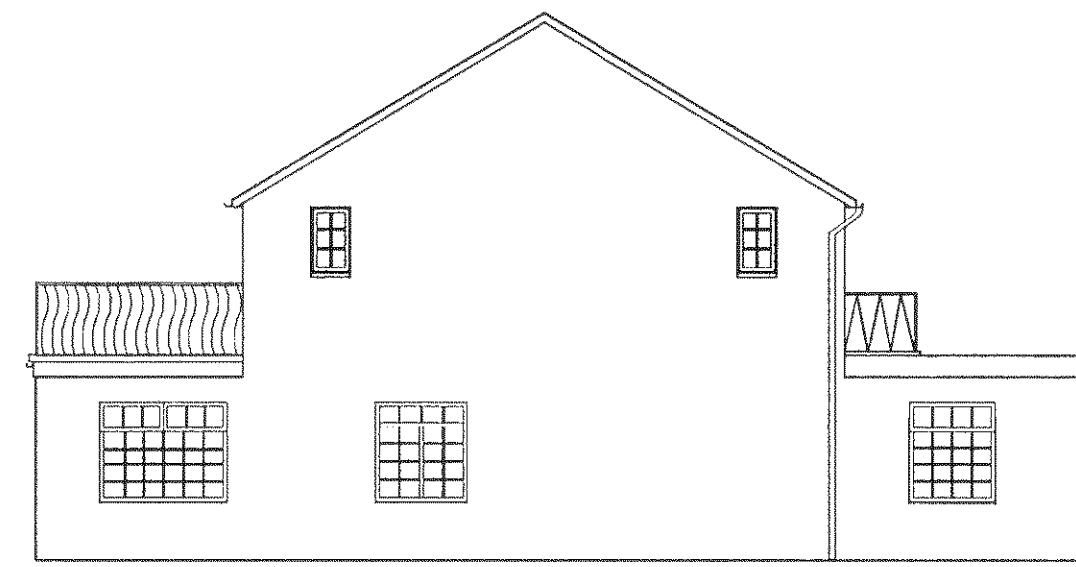


existing side elevation
scale 1:100

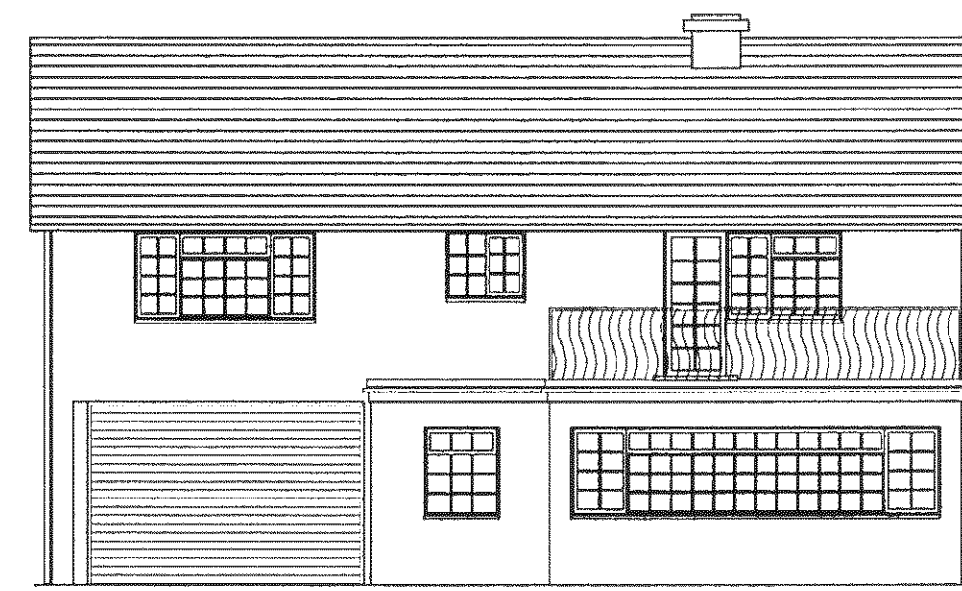

existing front elevation
scale 1:100

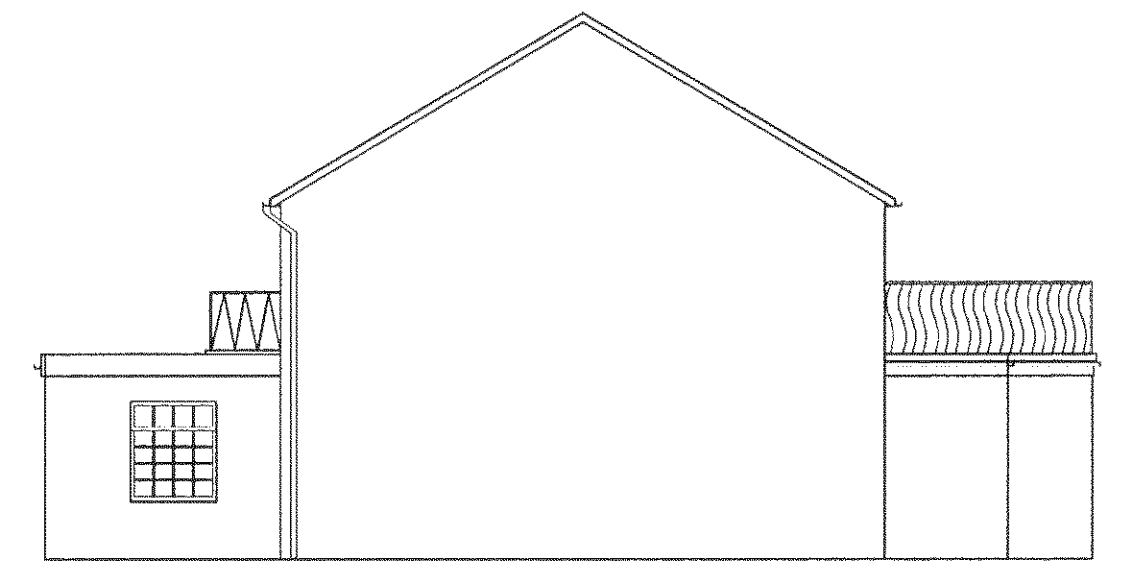


existing side elevation
scale 1:100

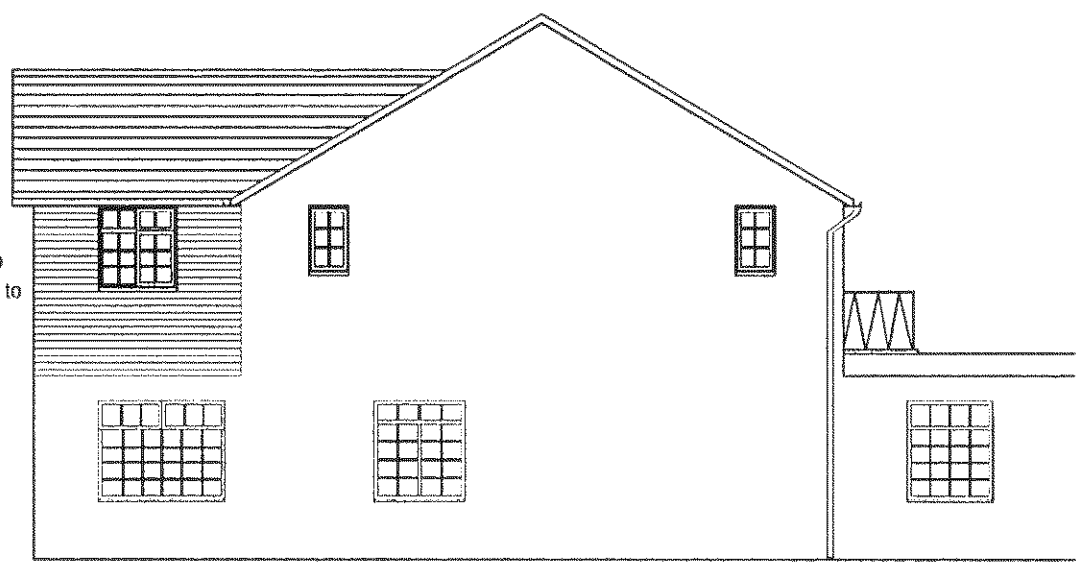


proposed side elevation
scale 1:100




proposed front elevation
scale 1:100

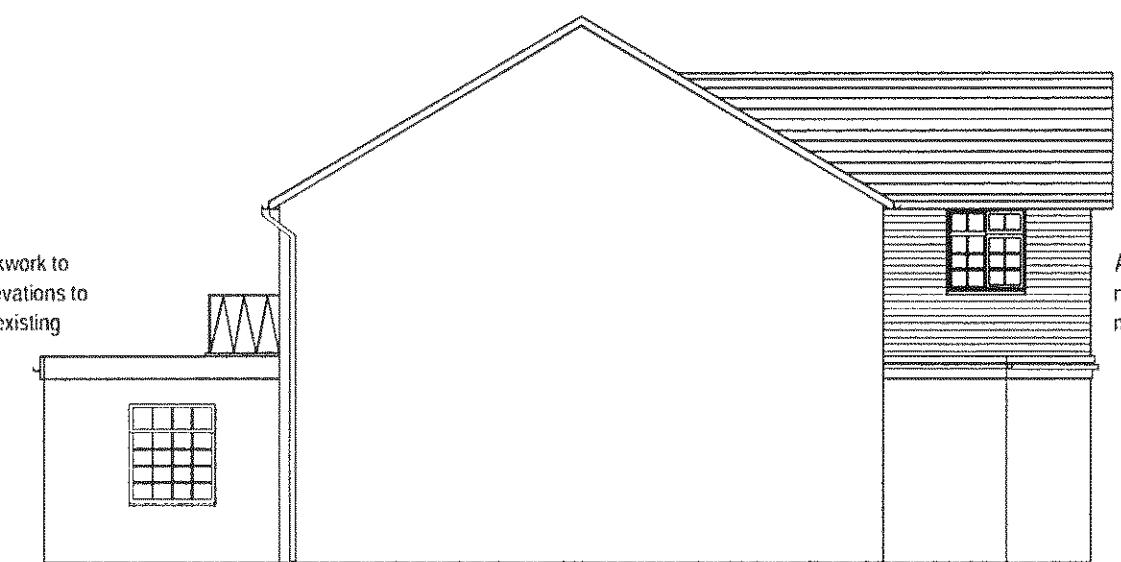

proposed side elevation
scale 1:100

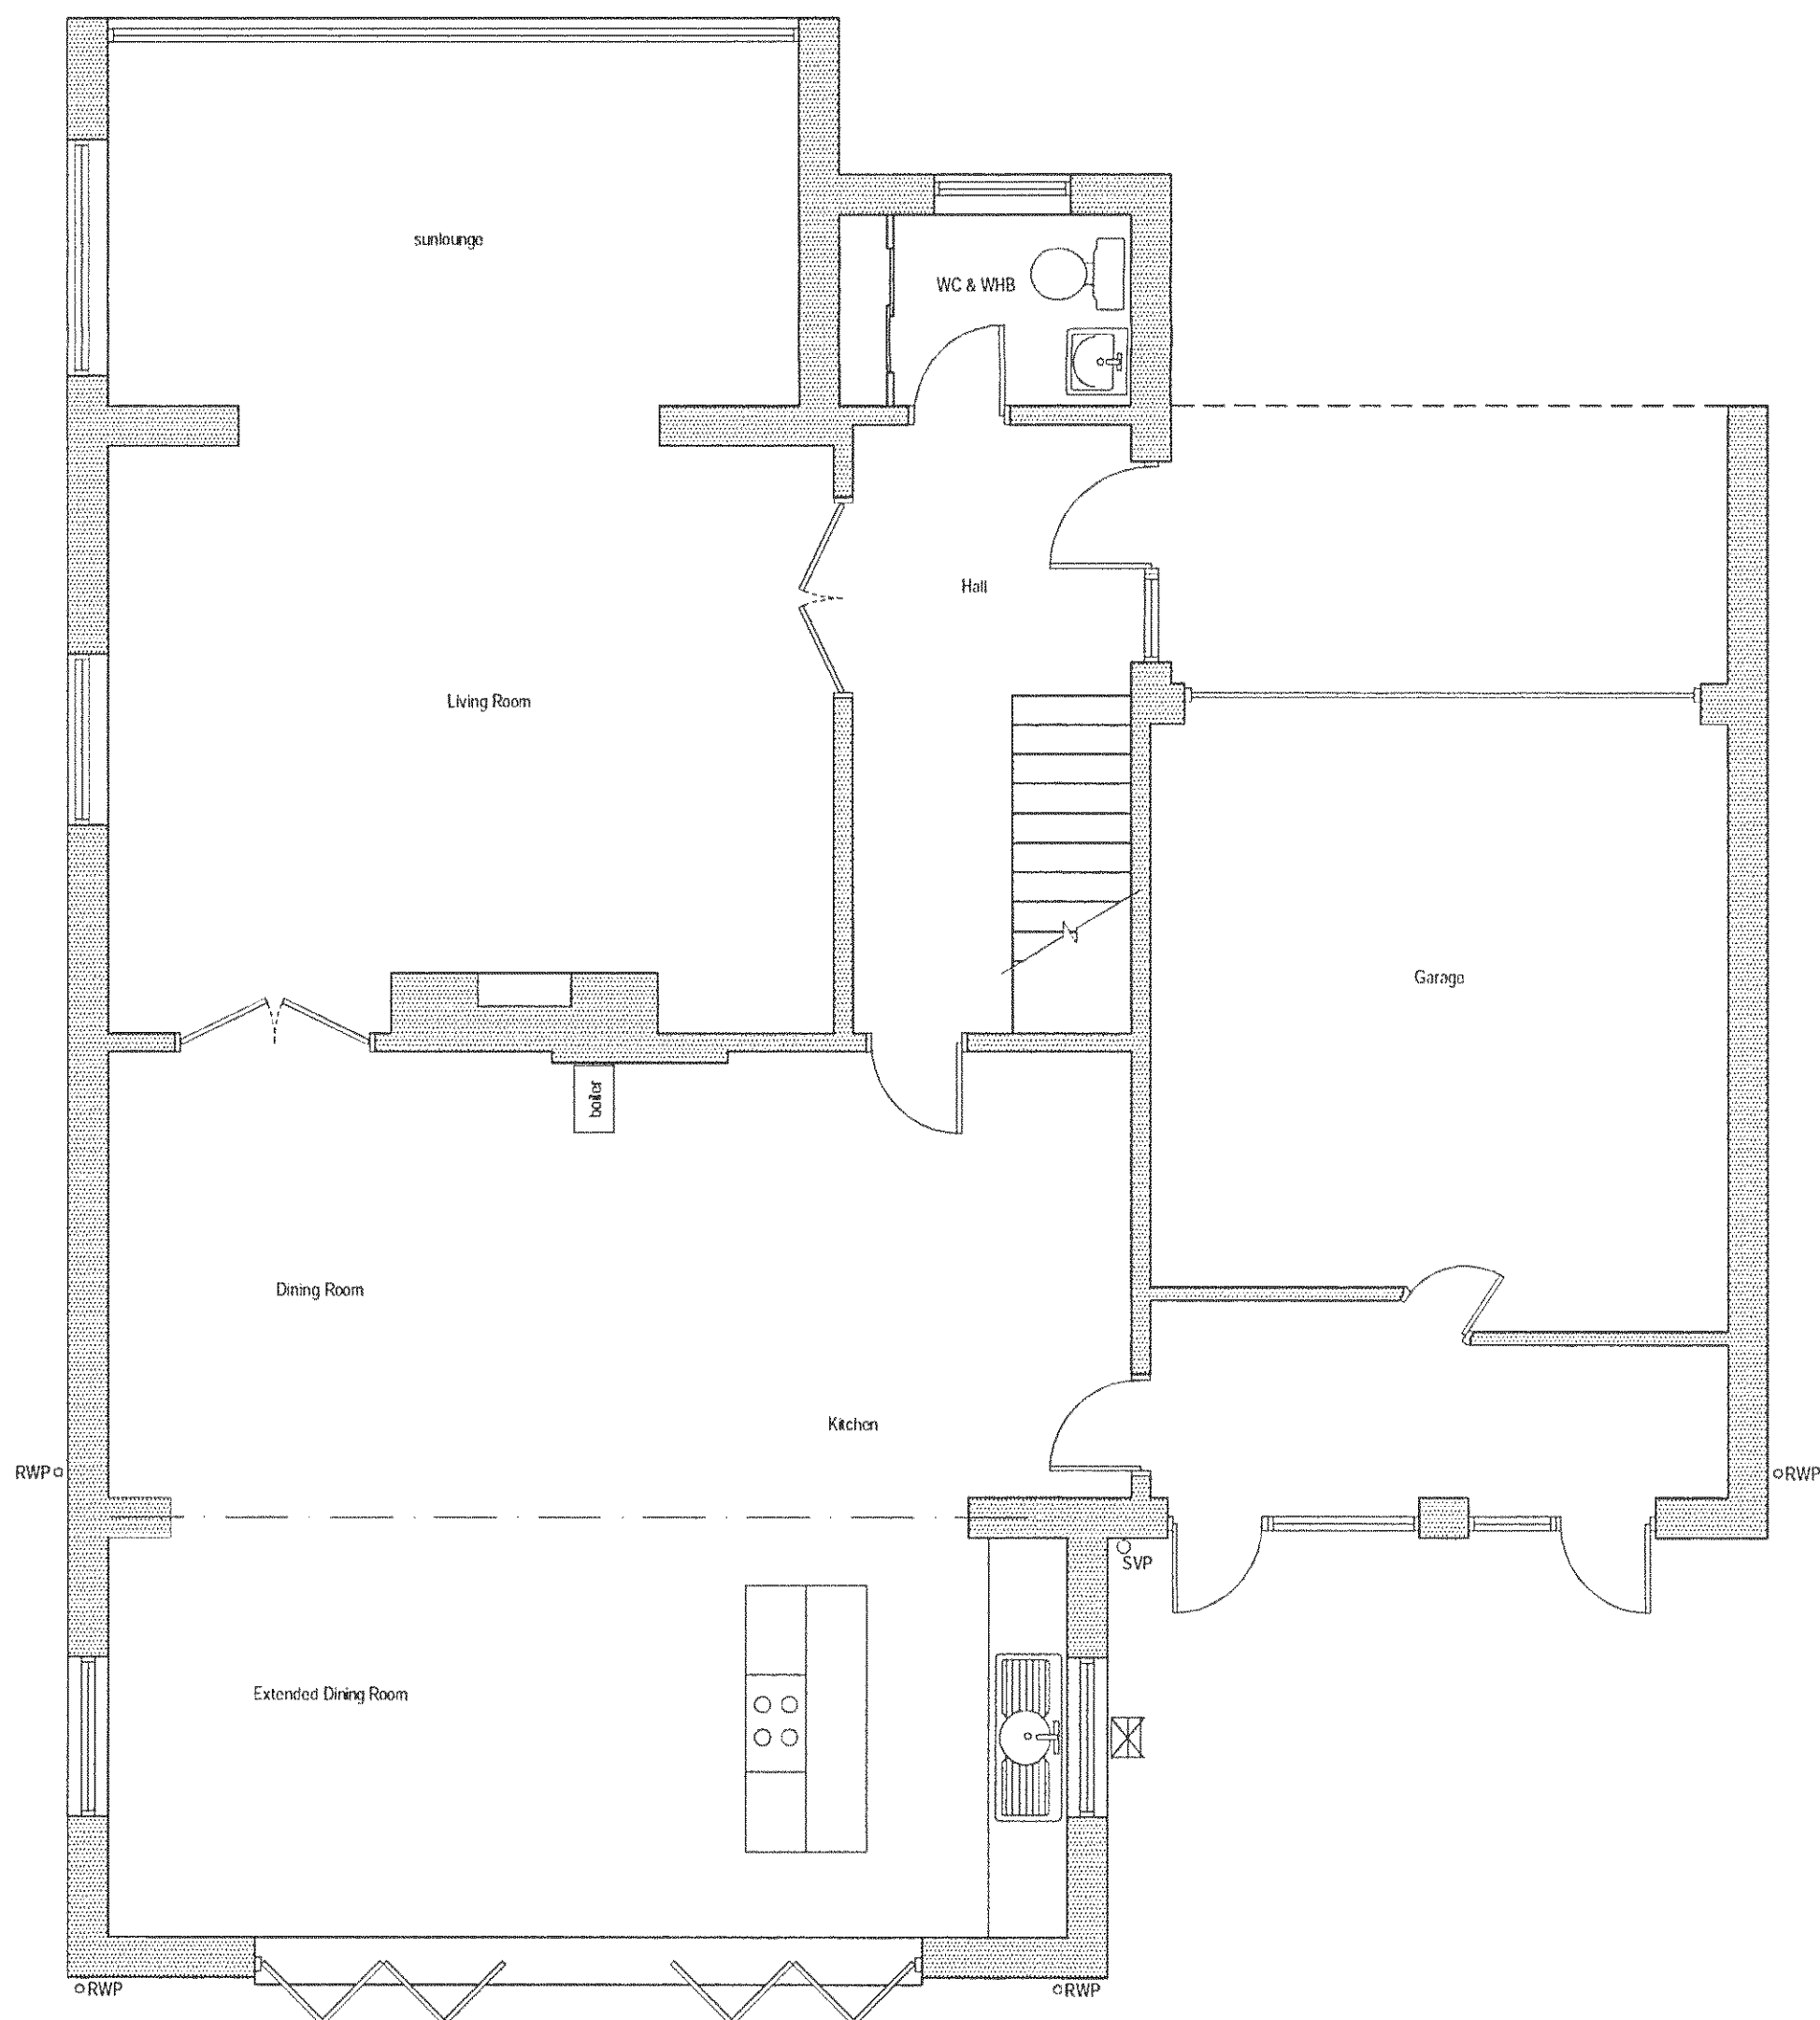

ground floor
proposed floor plan
scale 1:50

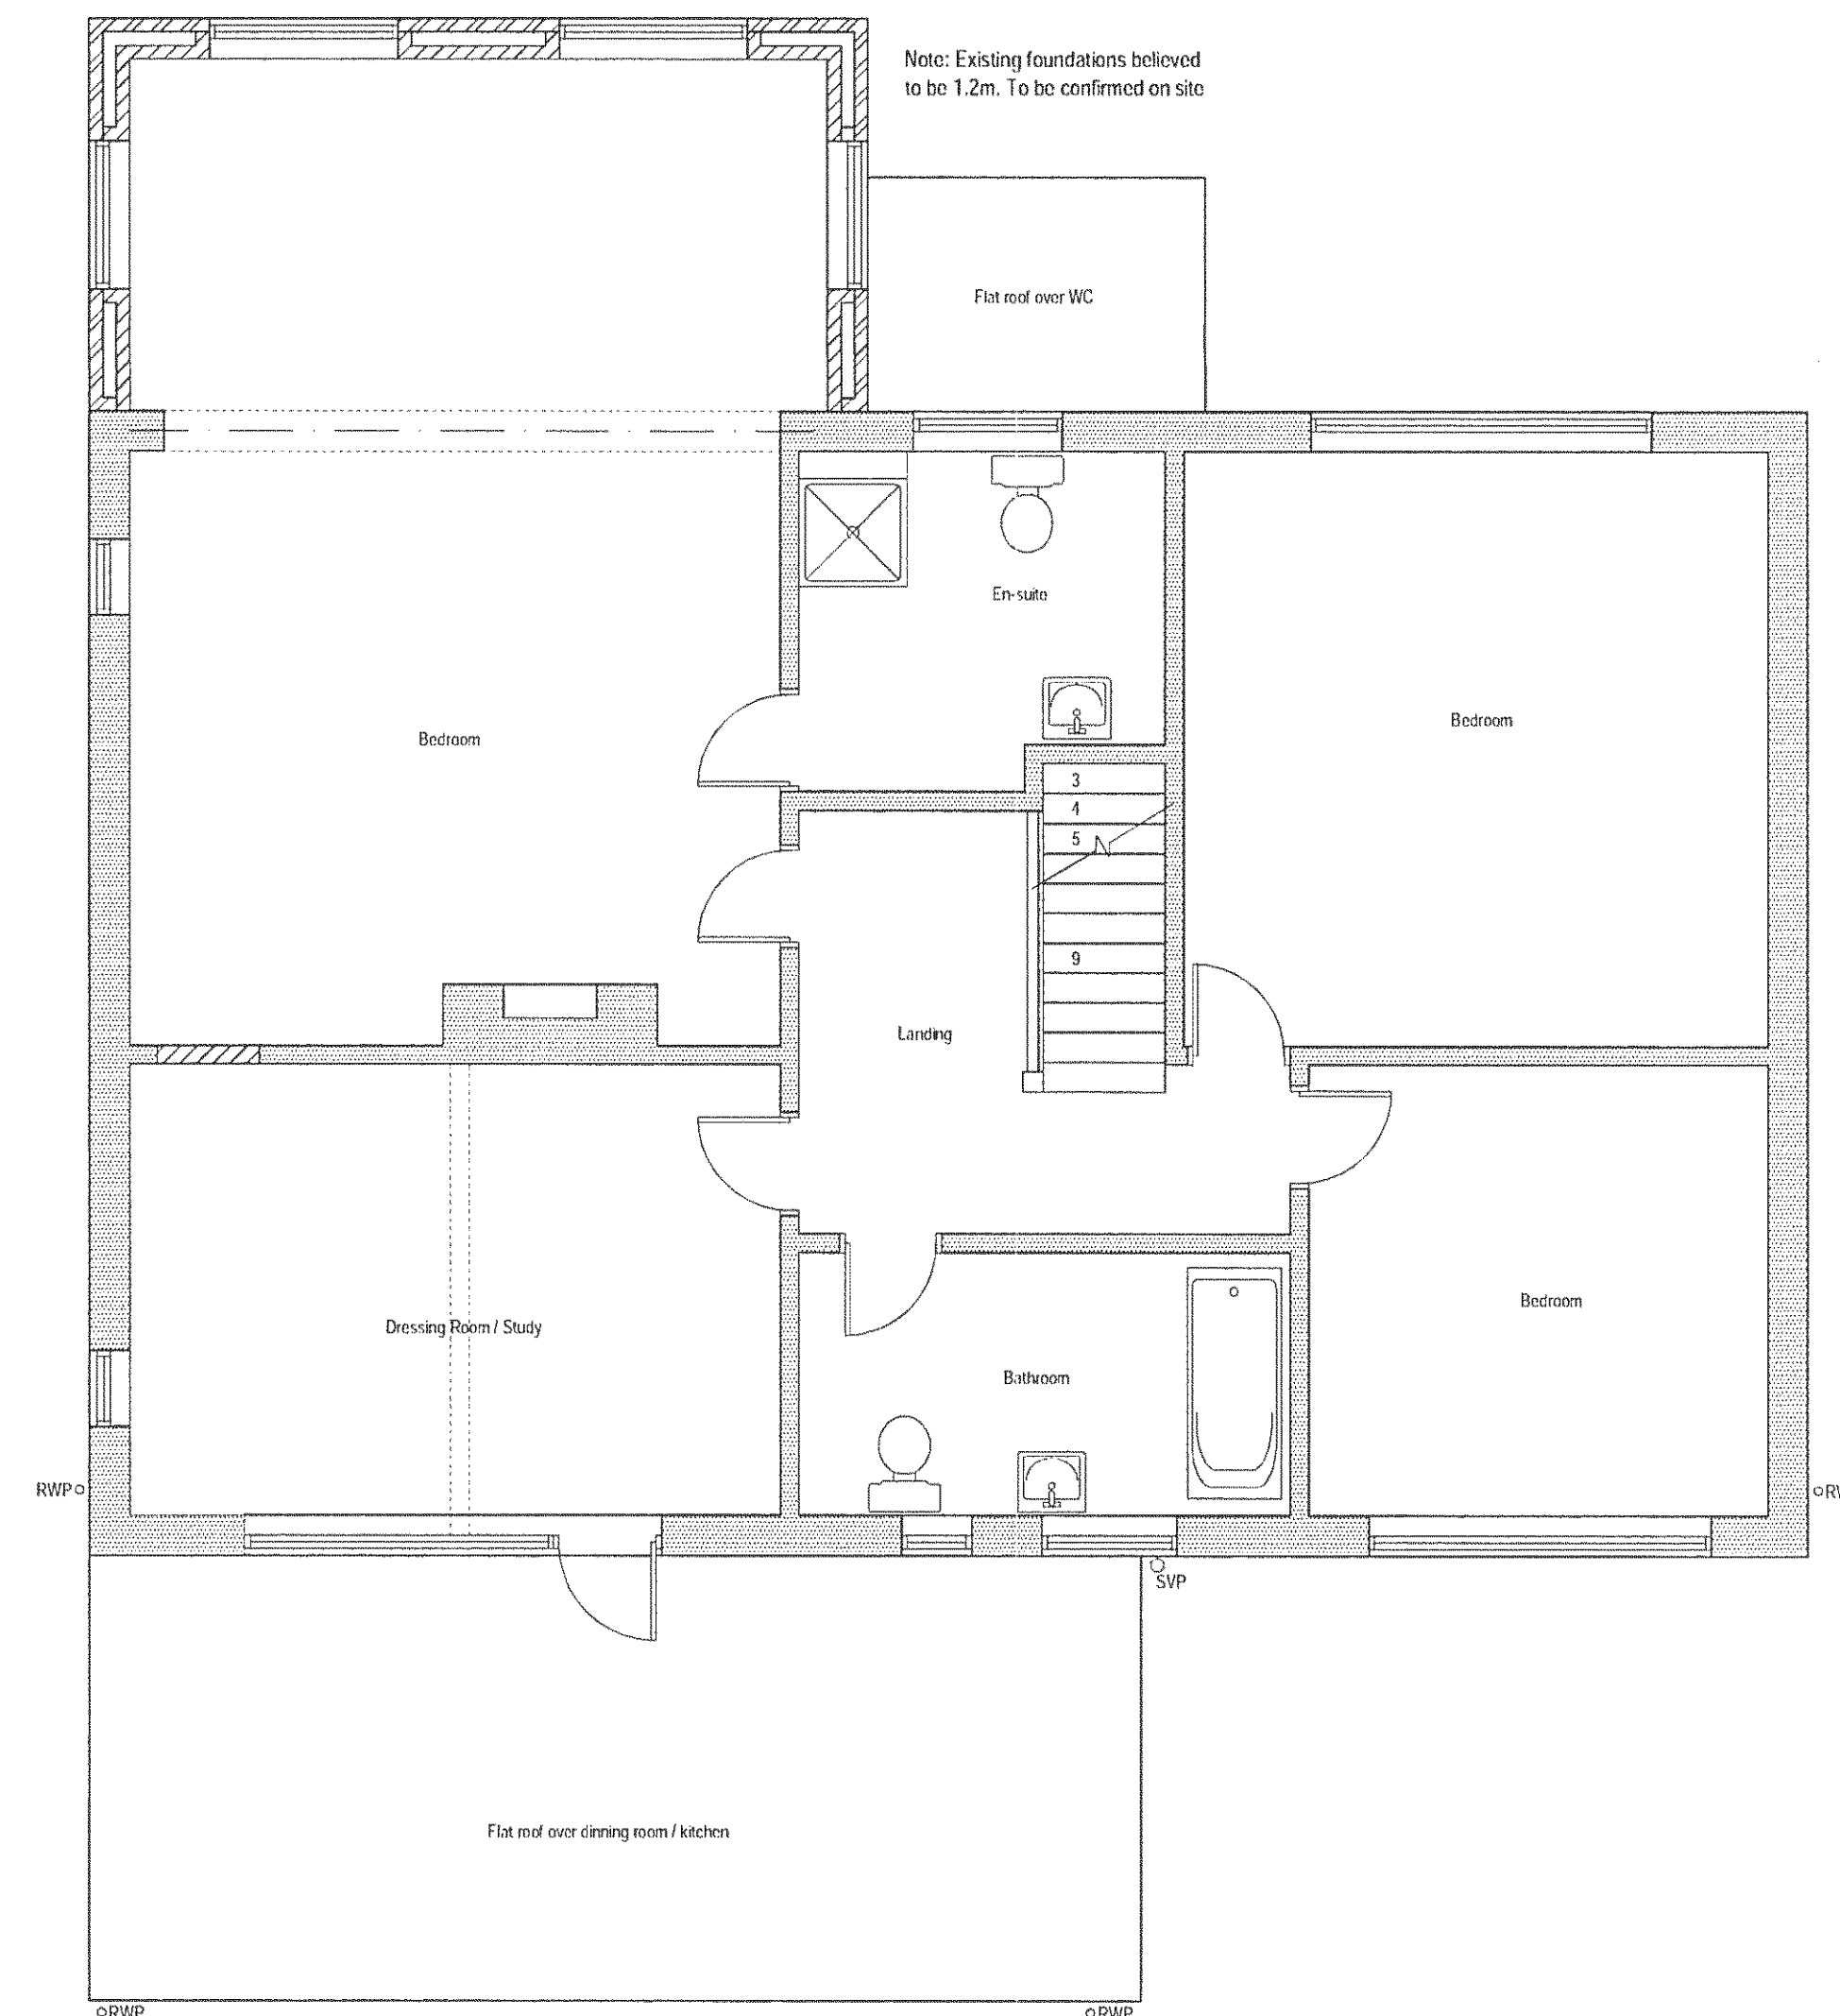

first floor
proposed floor plan
scale 1:50

Planning
Application

A: Side elevation windows to Master Bedroom enlarged

REVISIONS

All dimensions and particulars are to be checked on site before work commences and any discrepancy to be reported to Hughes Jay & Partner Ltd.
DO NOT SCALE from this drawing, use written dimensions only

hjp ● ● ●

Hughes Jay & Partner Ltd
Chartered Surveyors & Property Consultants

Green House
24 Sutton Green
Sutton, Surrey SM1 4PT

Tel: 020 8661 2228
Fax: 020 8661 7551
mail@hjsurveyors.com
www.hjsurveyors.com

Operating throughout the UK
from London & West Sussex

e-mail: mail@hjsurveyors.com website: www.hjsurveyors.com

Project
**Extension to front elevation
34 Regis Avenue
Aldwick Bay Estate
Aldwick, West Sussex
PO21 4HJ**

Drawing
**Existing & Proposed Plans and
Elevations**

Job Number Drawing Number Revision
2814A 01: A

Drawn Computer Reference
AW
Date SEPTEMBER 2012 Scale As Shown

Client
Mr Dominic Reynolds