


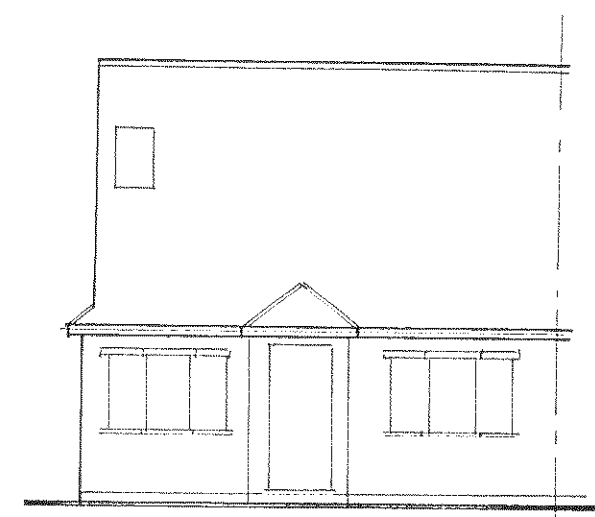


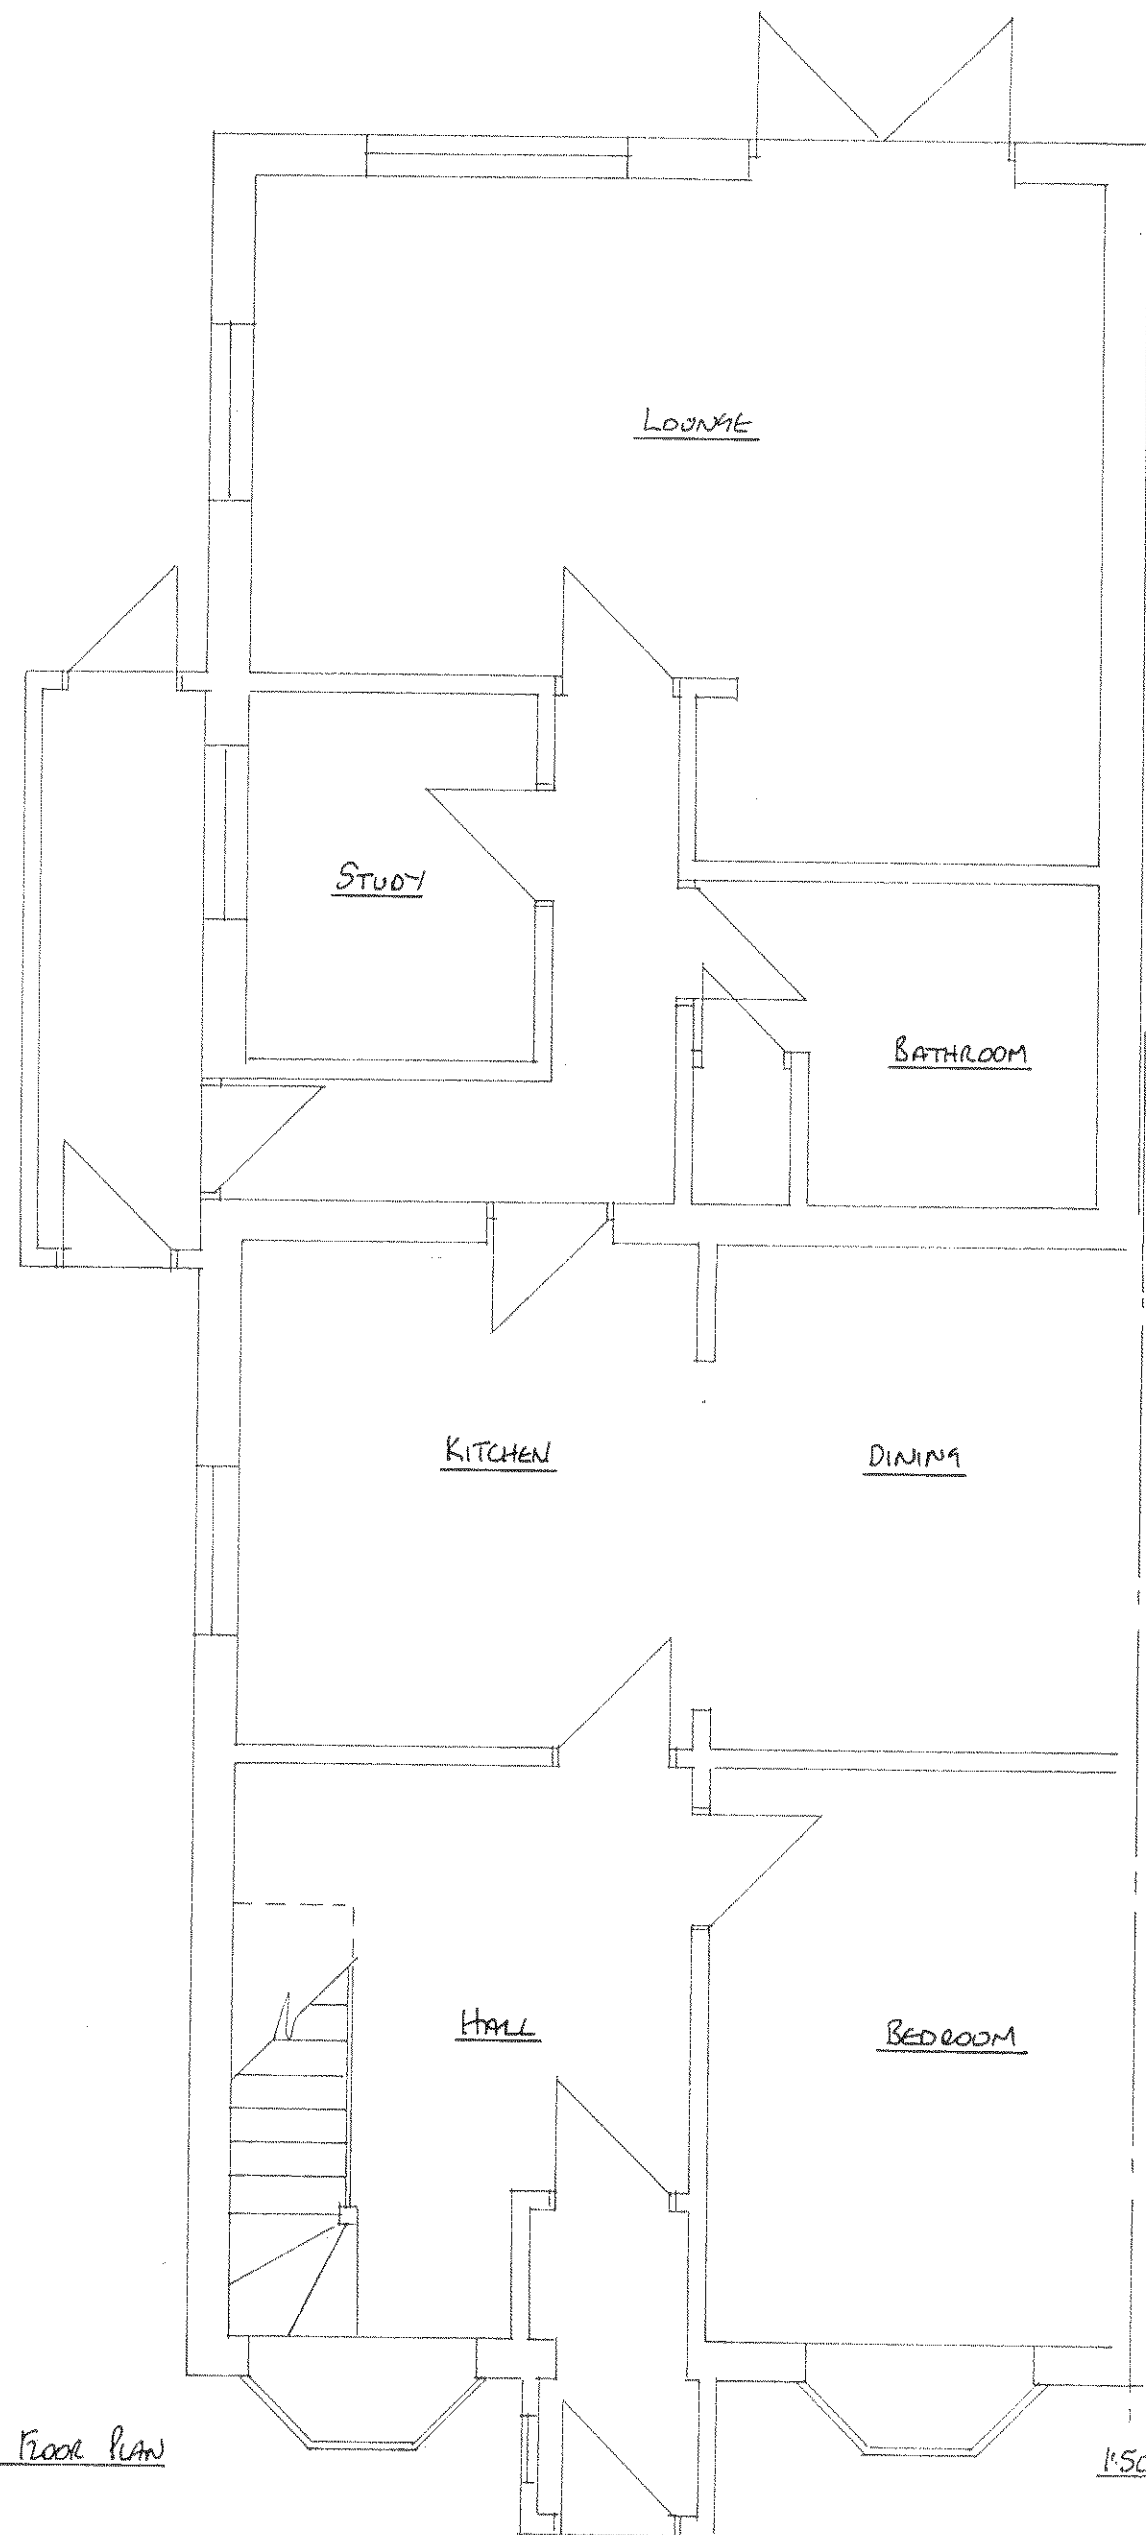


EXISTING FRONT ELEVATION 1:100

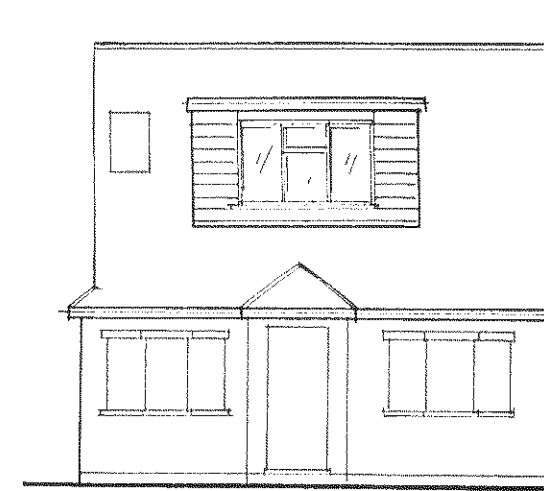

PROPOSED FRONT ELEVATION 1:100

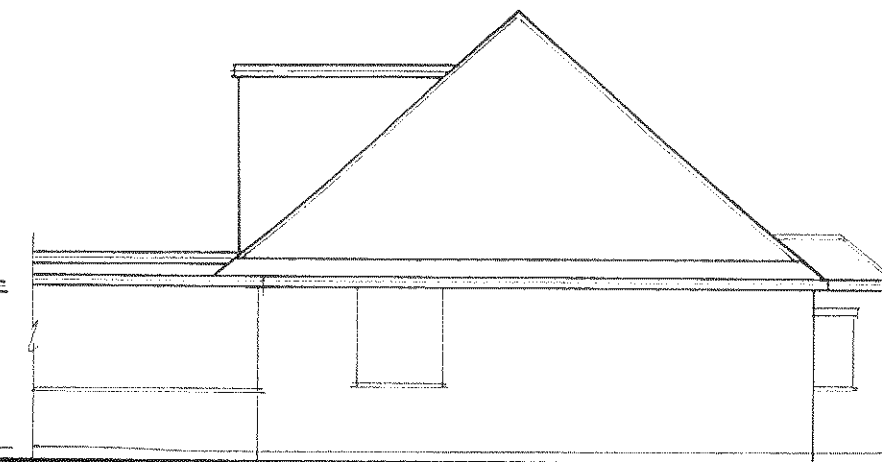


EXISTING SIDE ELEVATION 1:100

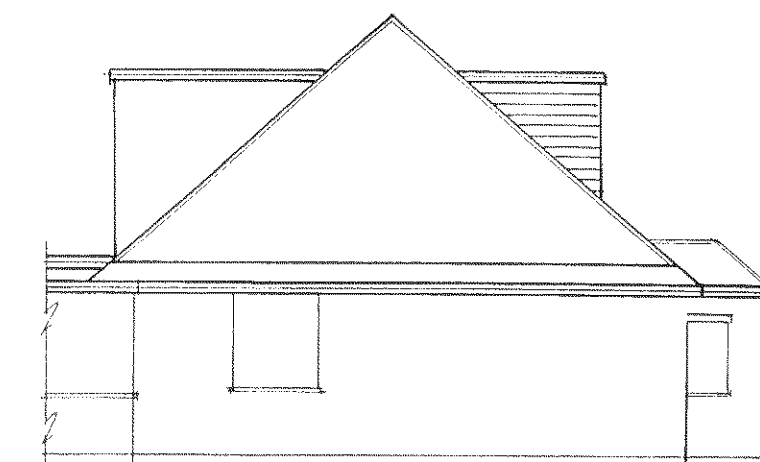


PROPOSED SIDE ELEVATION 1:100

1:100

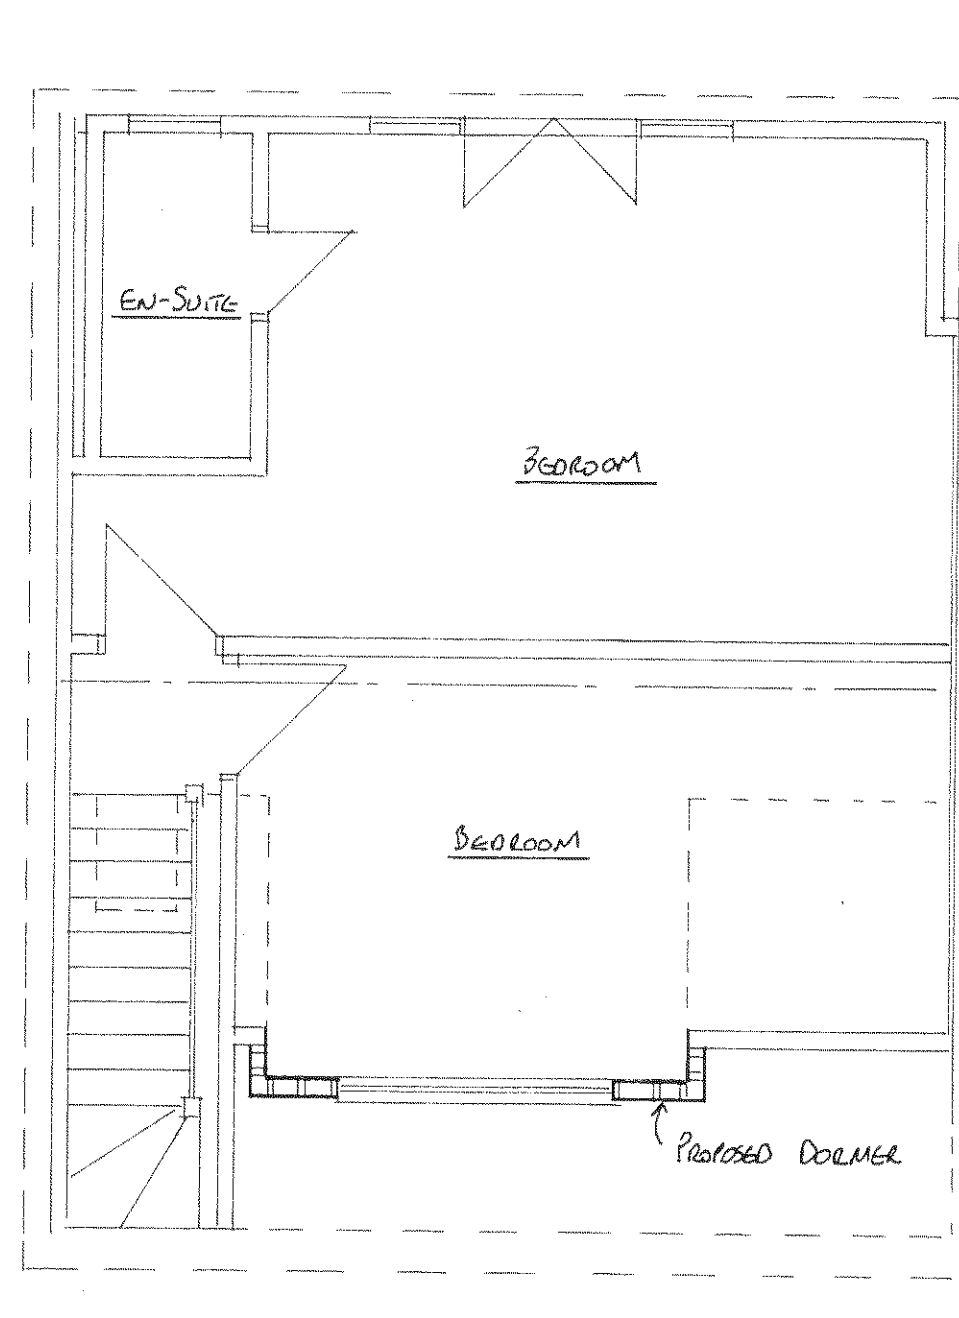


PROPOSED FIRST FLOOR PLAN 1:50

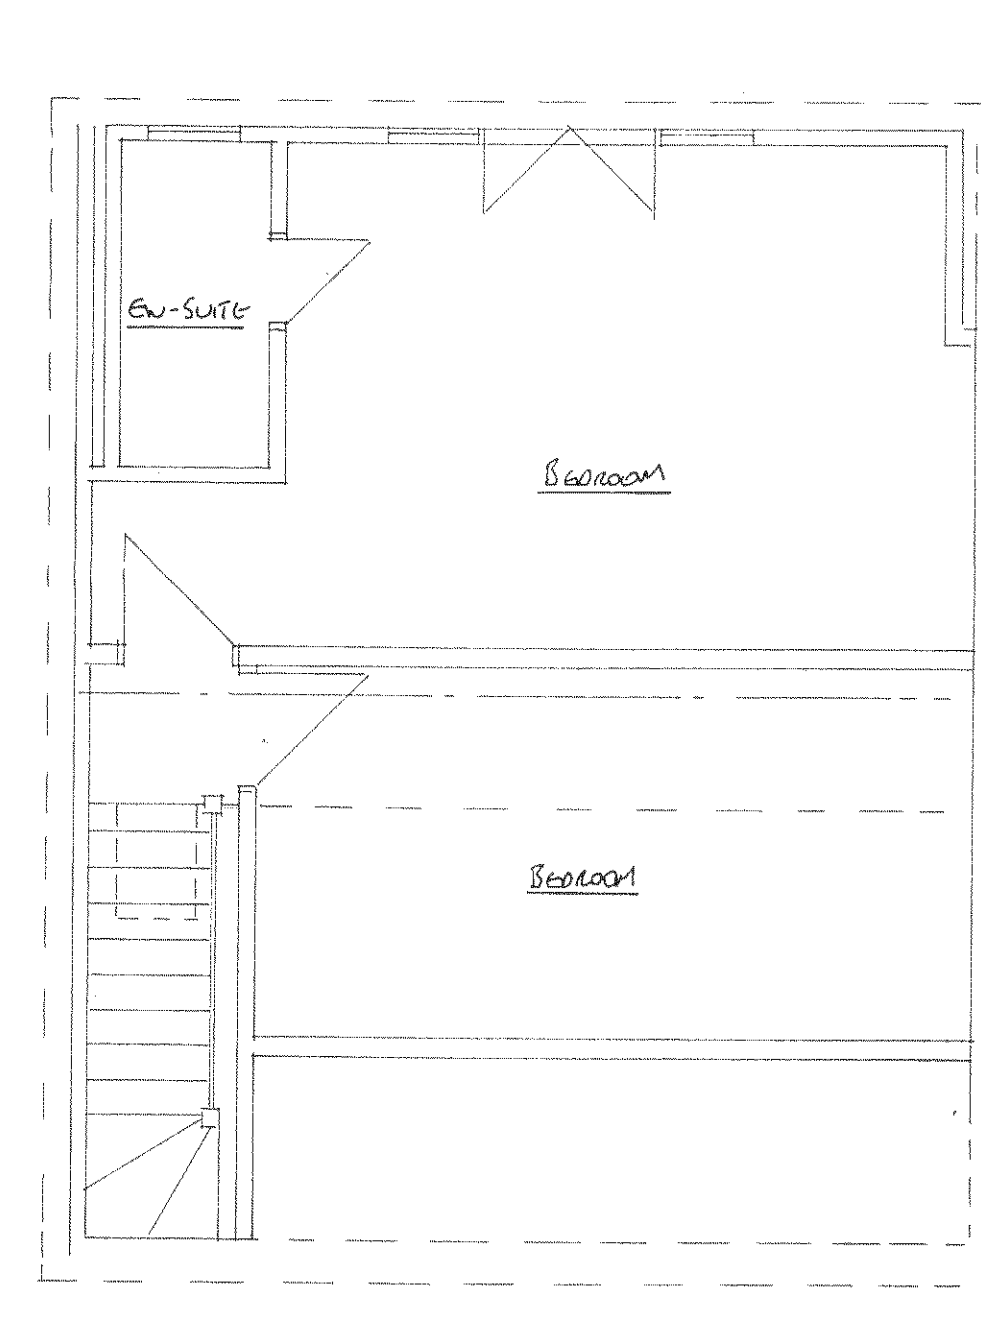

EXISTING FIRST FLOOR PLAN 1:50

1:50

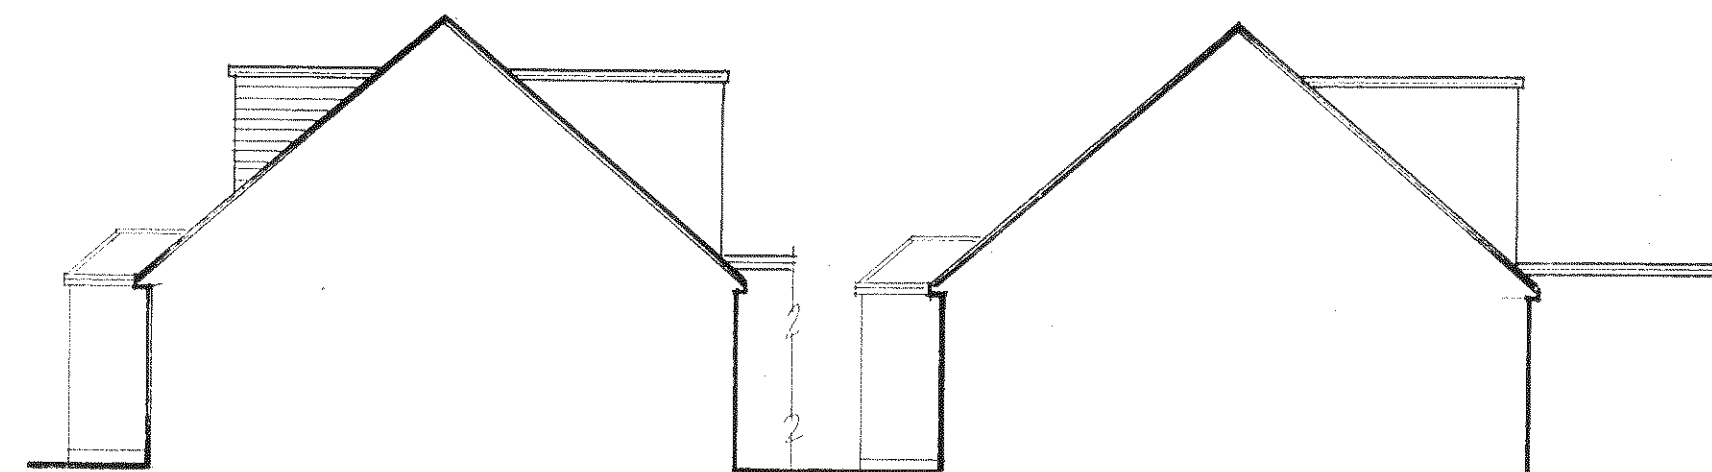

PROPOSED

SIDE ELEVATIONS 1:100

EXISTING

23 Lincoln Ave, Bognor Regis, West Sussex.

Rooms in roof Drawing No: SB/13/163/1

Date: Aug 2013

Mr & Mrs Smart

STEVEN BARRETT MBEng MFPWS
Architectural & Surveying Services
07974 715009
sbarrettsurveying@yahoo.co.uk