
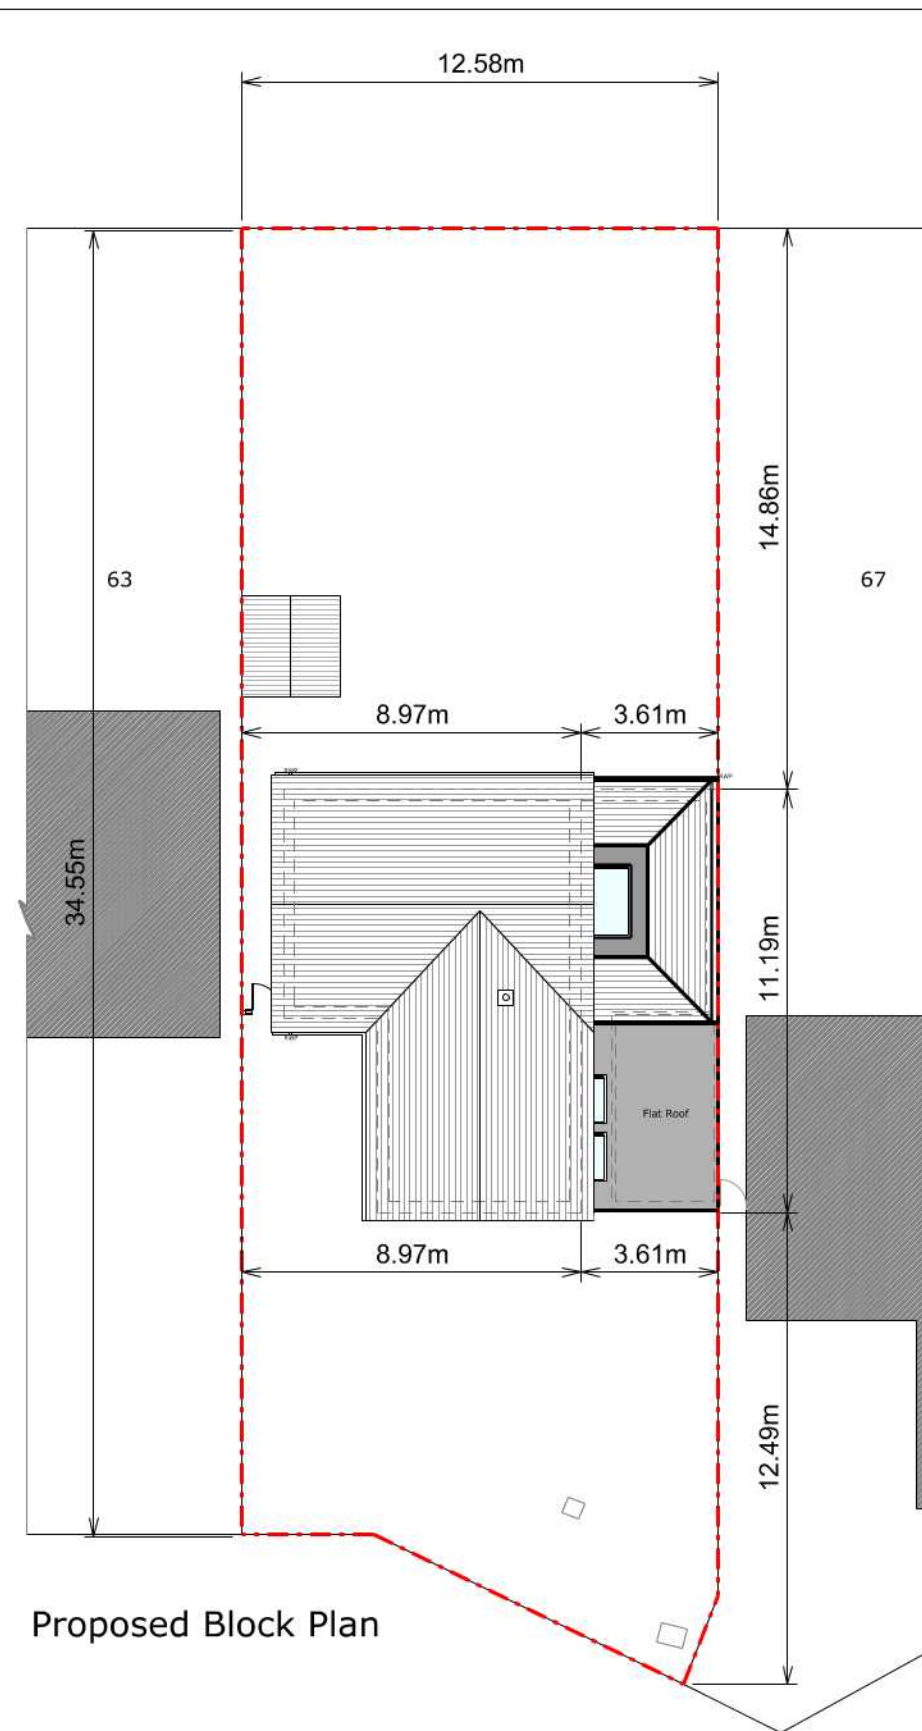


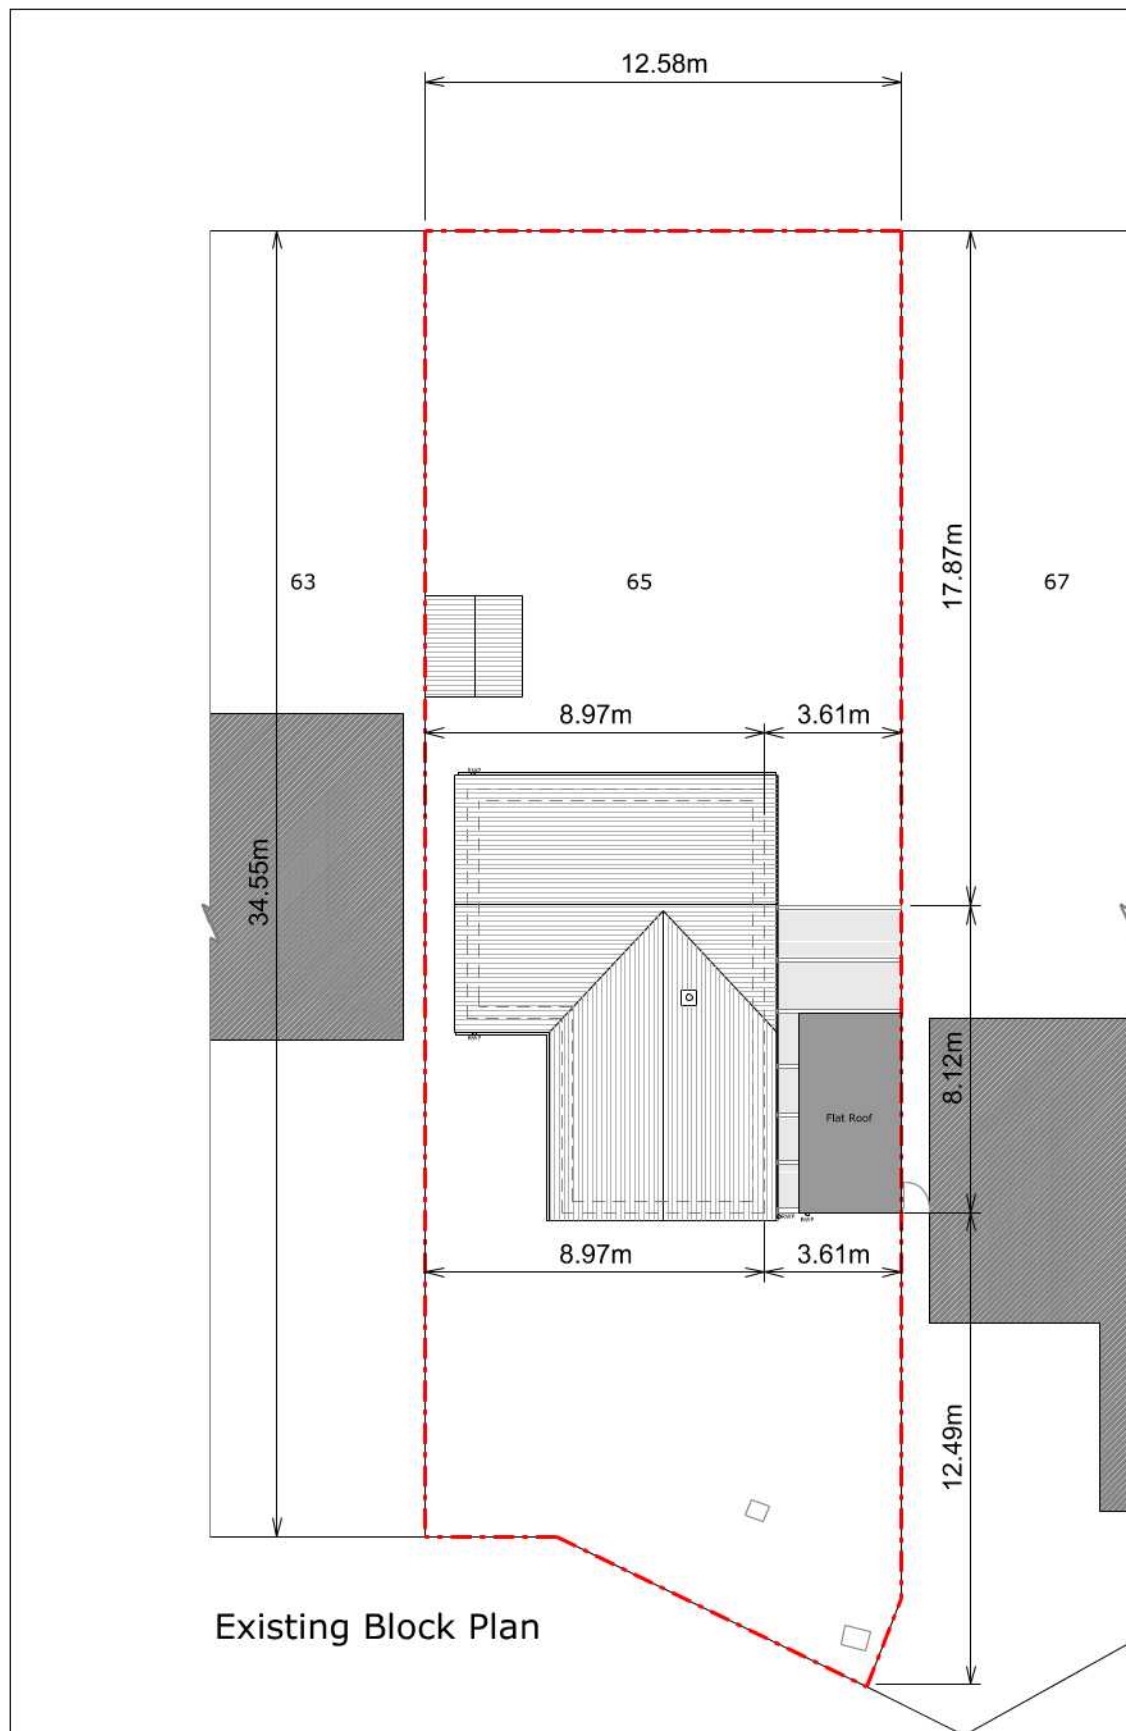

Copyright in design and this drawing is the property of Resi.

Reproduction in whole or in part is forbidden without written sanction of Resi.

All dimensions to be cross-checked on site prior to completing a Building Regulations package, structural engineering, the party wall process and construction.

Print to scale (as actual size)

NOTES

Revision

Rev	Notes	Date
-	Planning issue	28/08/19
-	Dimensions added	19/09/19

KEY

	Boundary lines
	Proposed walls
	Existing walls
	Existing removed
	Proposed rooflight
	Proposed beam
	Proposed drainage
	1.8m head height
	1.5m head height

JOB TITLE

Proposed ground floor side extension, floor plan redesign and all associated works at 65 Christchurch Crescent

STATUS

Planning

DRAWING TITLE

Block plans

CLIENT

Steven Green

SCALE

1:200 at A3

DRAWN

CH/HD

DATE

Aug 2019

CHECKED

MG/NS

DRAWING NO. 1491 - 401