


Existing conservatory to be demolished shown in broken line

GROUND FLOOR FINISH
75mm Celotex insulation on new concrete slab and minimum 65mm cement/sand screed, finish to client choice.

EXTENSION 3.90m

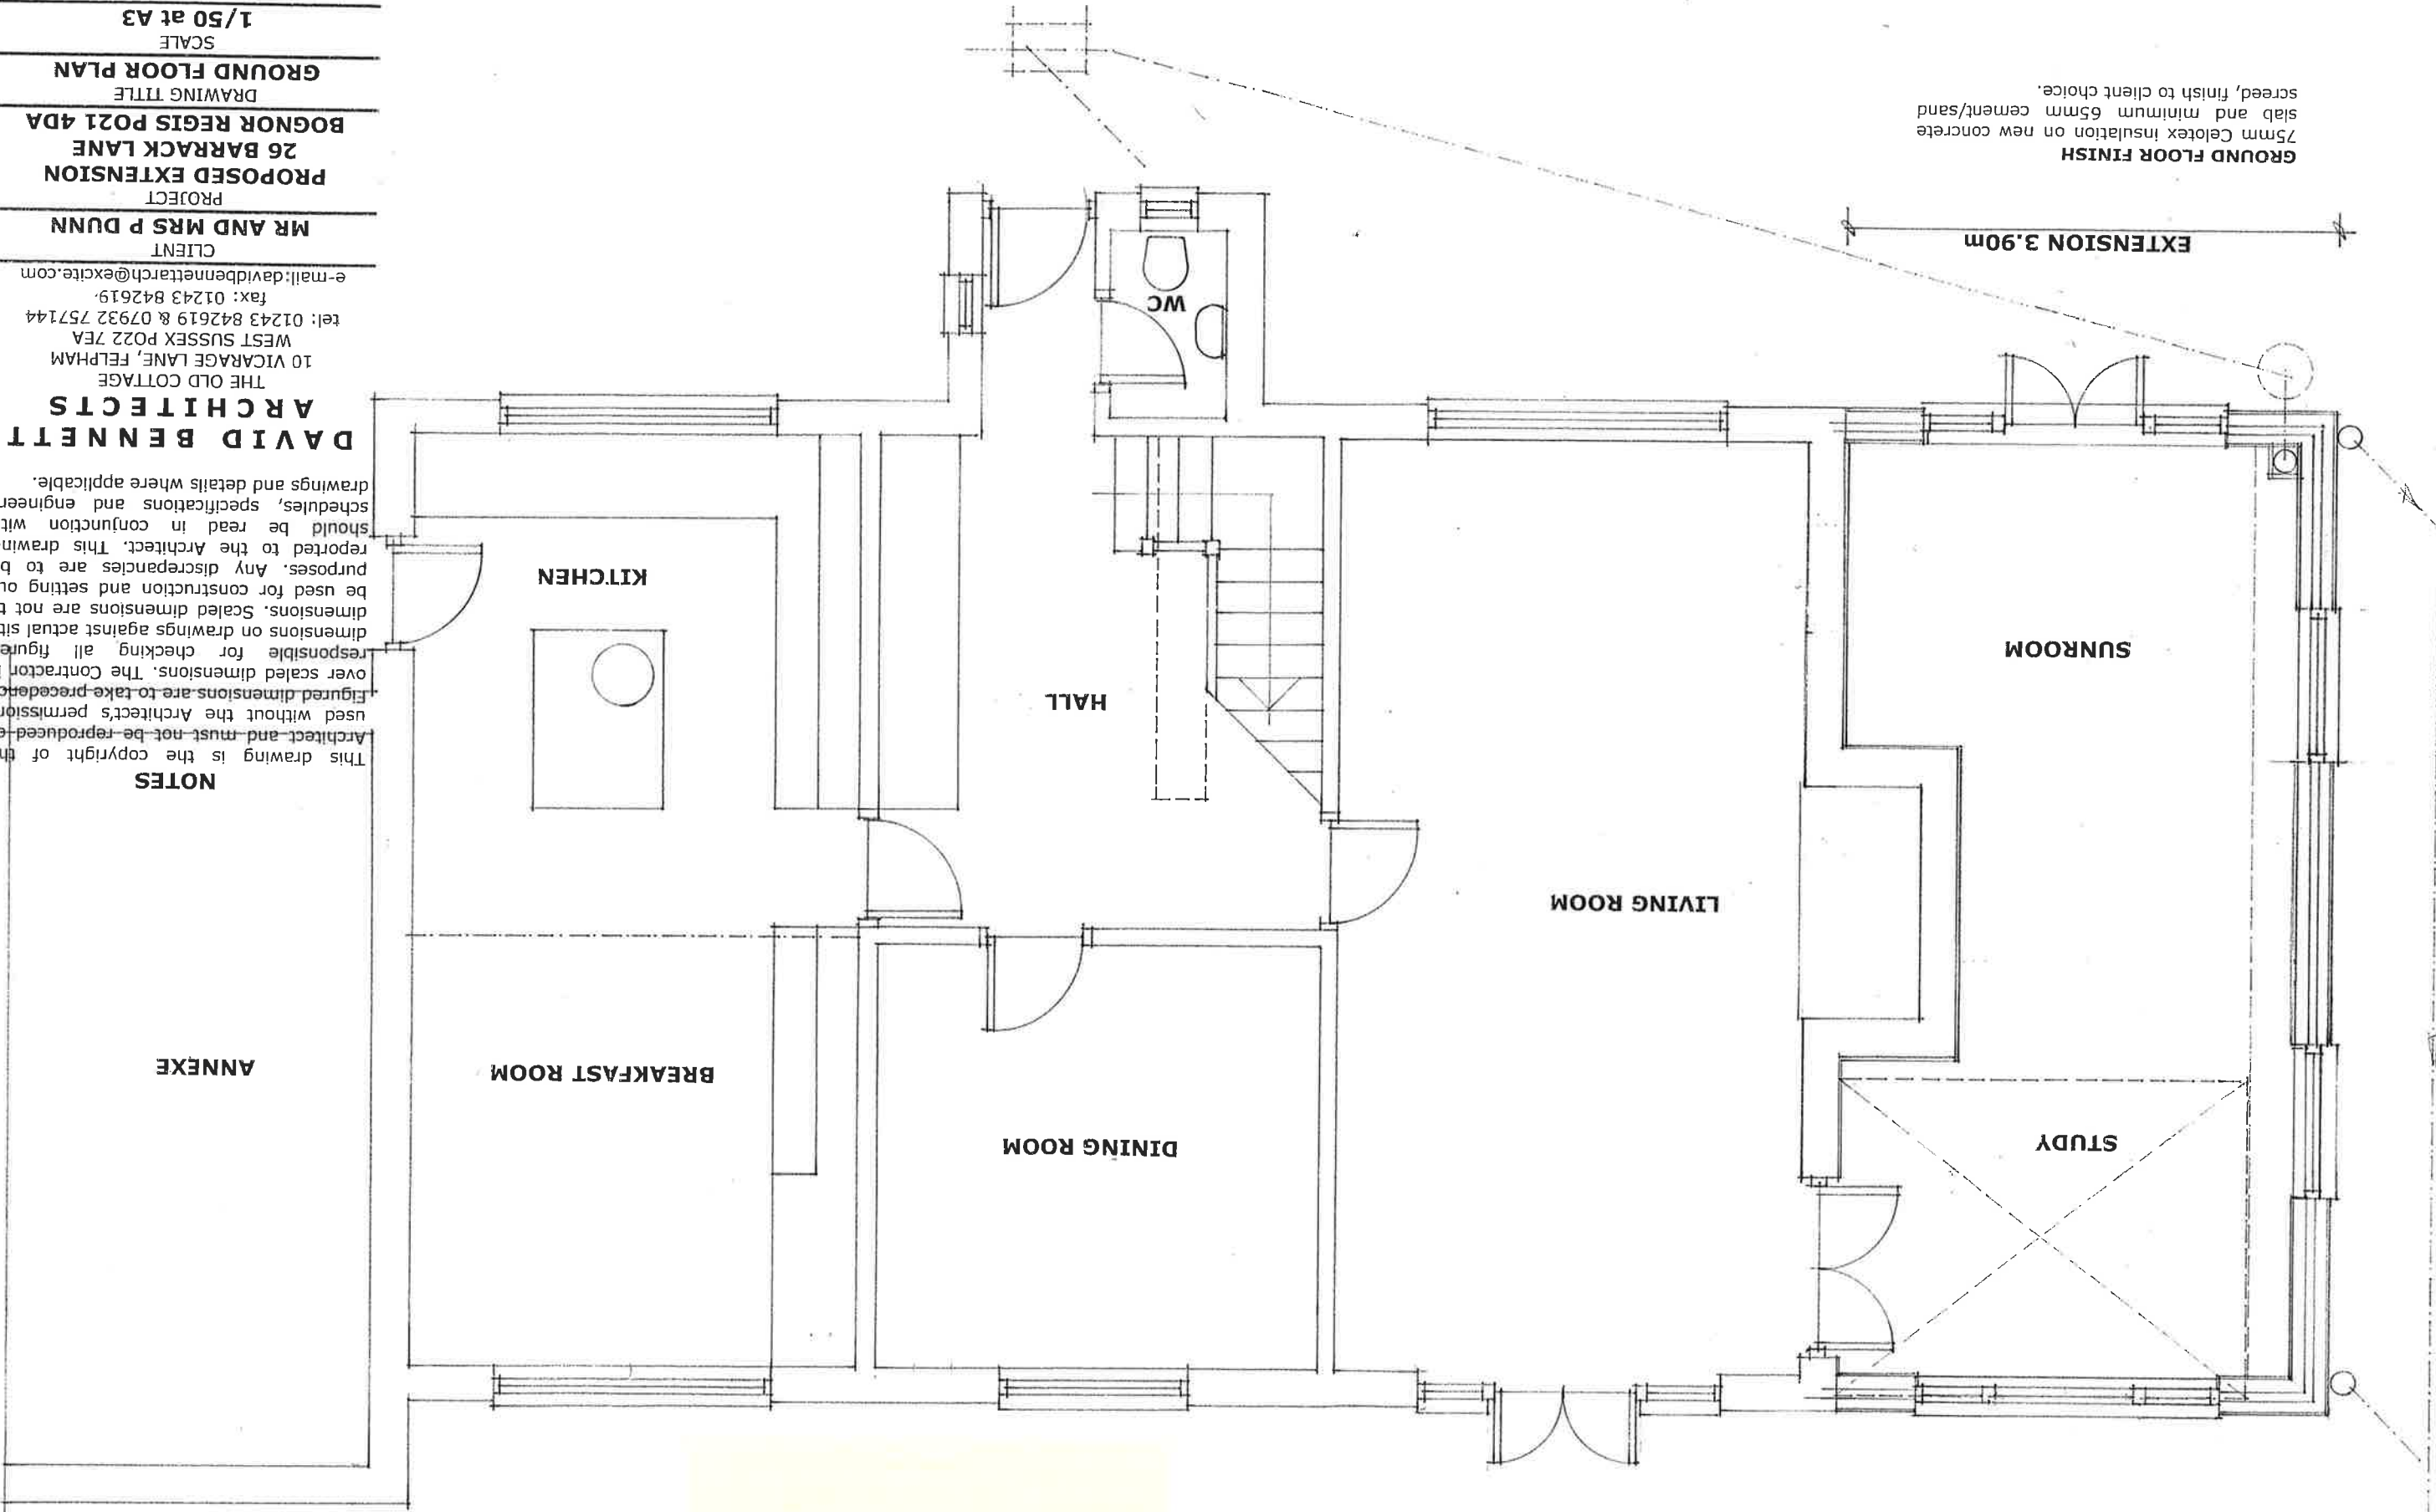

NOTES

This drawing is the copyright of the Architect and must not be reproduced or used without the Architect's permission. Figured dimensions are to take precedence over scaled dimensions. The Contractor is responsible for checking all figured dimensions on drawings against actual site dimensions. Scaled dimensions are not to be used for construction and setting out purposes. Any discrepancies are to be reported to the Architect. This drawing should be read in conjunction with schedules, specifications and engineers drawings and details where applicable.

DAVID BENNETT ARCHITECTS

THE OLD COTTAGE
10 VICARAGE LANE, FELPHAM
WEST SUSSEX PO22 7EA
tel: 01243 842619 & 07932 757144
fax: 01243 842619
e-mail: davidbenne@excite.com

CLIENT
MR AND MRS P DUNN

PROJECT
**PROPOSED EXTENSION
26 BARRACK LANE
BOGNOR REGIS PO21 4DA**

DRAWING TITLE
GROUND FLOOR PLAN

SCALE
1/50 at A3

REFERENCE
10714/02

ISSUE

All materials to extension to match existing