


All materials to extension to match existing



SOUTH ELEVATION

EXTENSION 3.90m

Existing window to master bedroom and new window opening pairs of inward opening fully glazed doors with balustrade to exterior

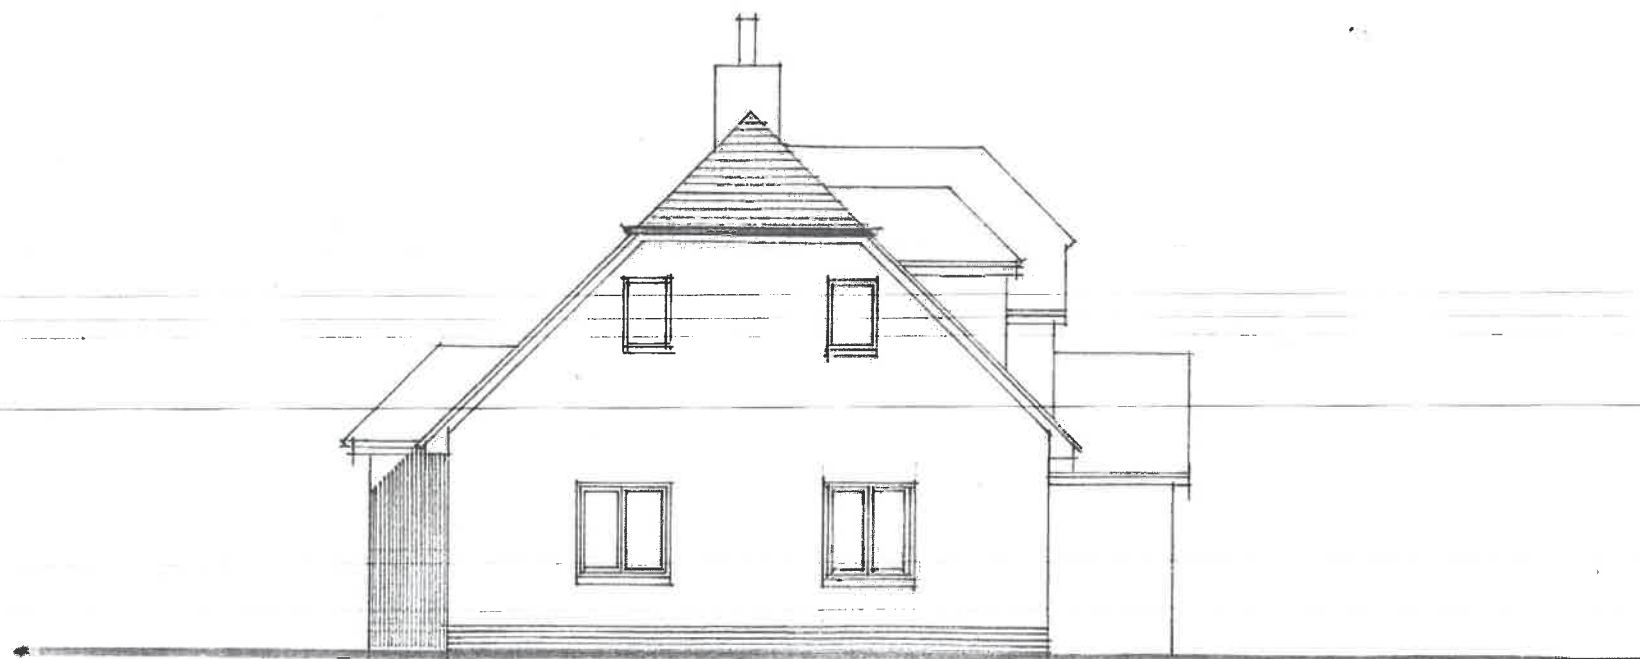

WEST ELEVATION

ROOF FINISH

Roof finish to comprise TYVEK breather membrane, 38 x 25mm counter battens at gauge to suit tiles, plain clay tiles, fittings to include bonnet tiles to hips and fully bedded half round tiles to ridges, valleys to be formed with proprietary valley tiles.

ROOF INSULATION AND CEILING FINISH

Insulation to sloping sections of first floor rooms to comprise Celotex Tuff-R ZERO GA3090Z between rafters with GA3040Z below rafters, 50mm residual cavity above insulation, 12.5mm foil backed plasterboard and skim finish. Insulation to be taken through skeeling voids to eaves level.

CHIMNEY

Replace chimney; stack flashings as required to suit new roof layout in Code 5 lead.

RAINWATER DISPOSAL

Black profiled pvcu guttering and 65mm downpipes, discharging to new trapped gullies.

WINDOWS

All new windows to be pvcu frames as detailed on the elevations, with 24mm double glazed units set in glazing mastic and pvcu beads.

All first floor rooms to have means of escape opening lights to provide clear openings of 850 x 500mm, sill height 750-900mm from floor level. Opening lights are to be minimum 1/20 of floor area, glazed openings minimum 1/10 of floor area. Dressing Room and Master Bedroom to have inward opening French doors with glass balustrade minimum 1.1m high from roof finish level.

All glazing in risk areas including doors and French doors to be in safety glazing.

NOTES

This drawing is the copyright of Architect and must not be reproduced without the Architect's permission. Figured dimensions are to take precedence over scaled dimensions. The Contractor is responsible for checking all figured dimensions on drawings against actual dimensions. Scaled dimensions are not to be used for construction and setting out purposes. Any discrepancies are to be reported to the Architect. This drawing should be read in conjunction with schedules, specifications and engineering drawings and details where applicable.

DAVID BENNETT ARCHITECTS

THE OLD COTTAGE
10 VICARAGE LANE, FELPHAM
WEST SUSSEX PO22 7EA
tel: 01243 842619 & 07932 75714
fax: 01243 842619
e-mail: davidbennettarch@excite.com

CLIENT

MR AND MRS P DUNN

PROJECT

PROPOSED EXTENSION
26 BARRACK LANE
BOGNOR REGIS PO21 4D

DRAWING TITLE
SOUTH ELEVATION
WEST ELEVATION

SCALE

1:100 1/50 at A3

REFERENCE

10714/04

ISSUE