




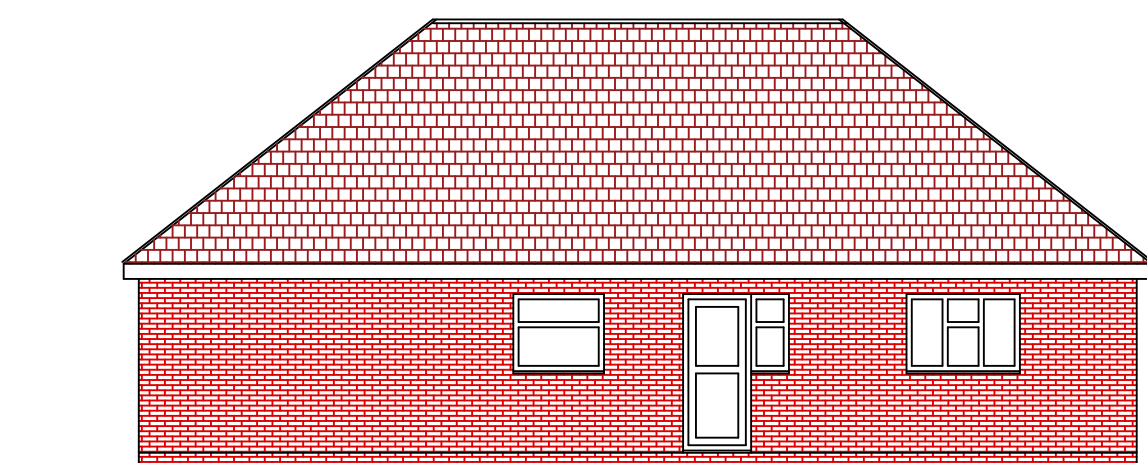


North Elevation

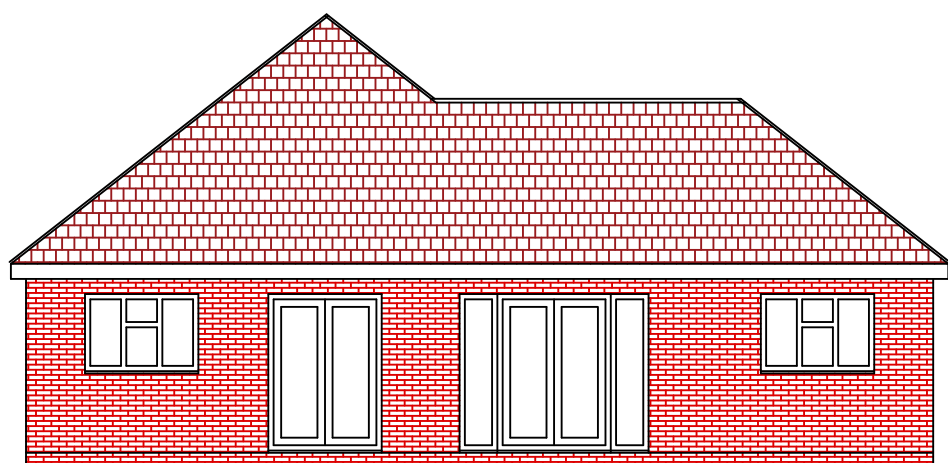


West Elevation

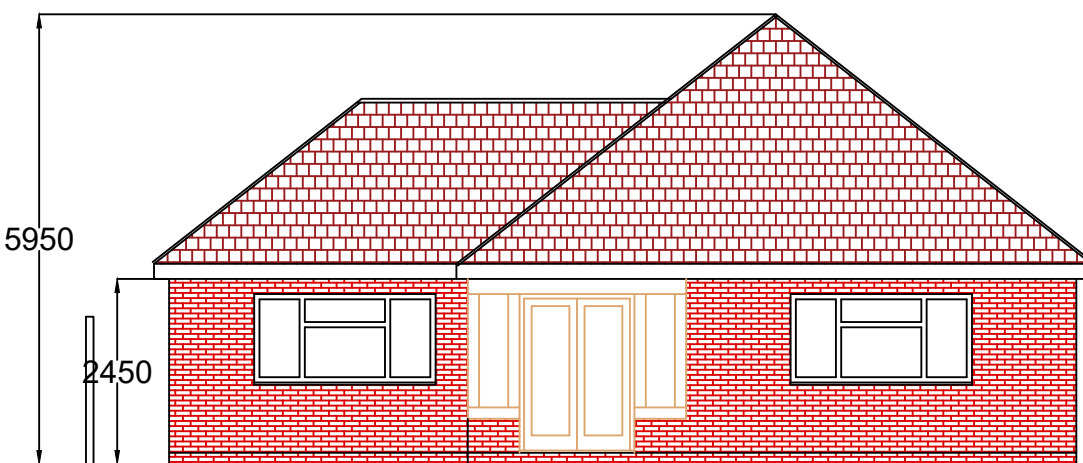


East Elevation

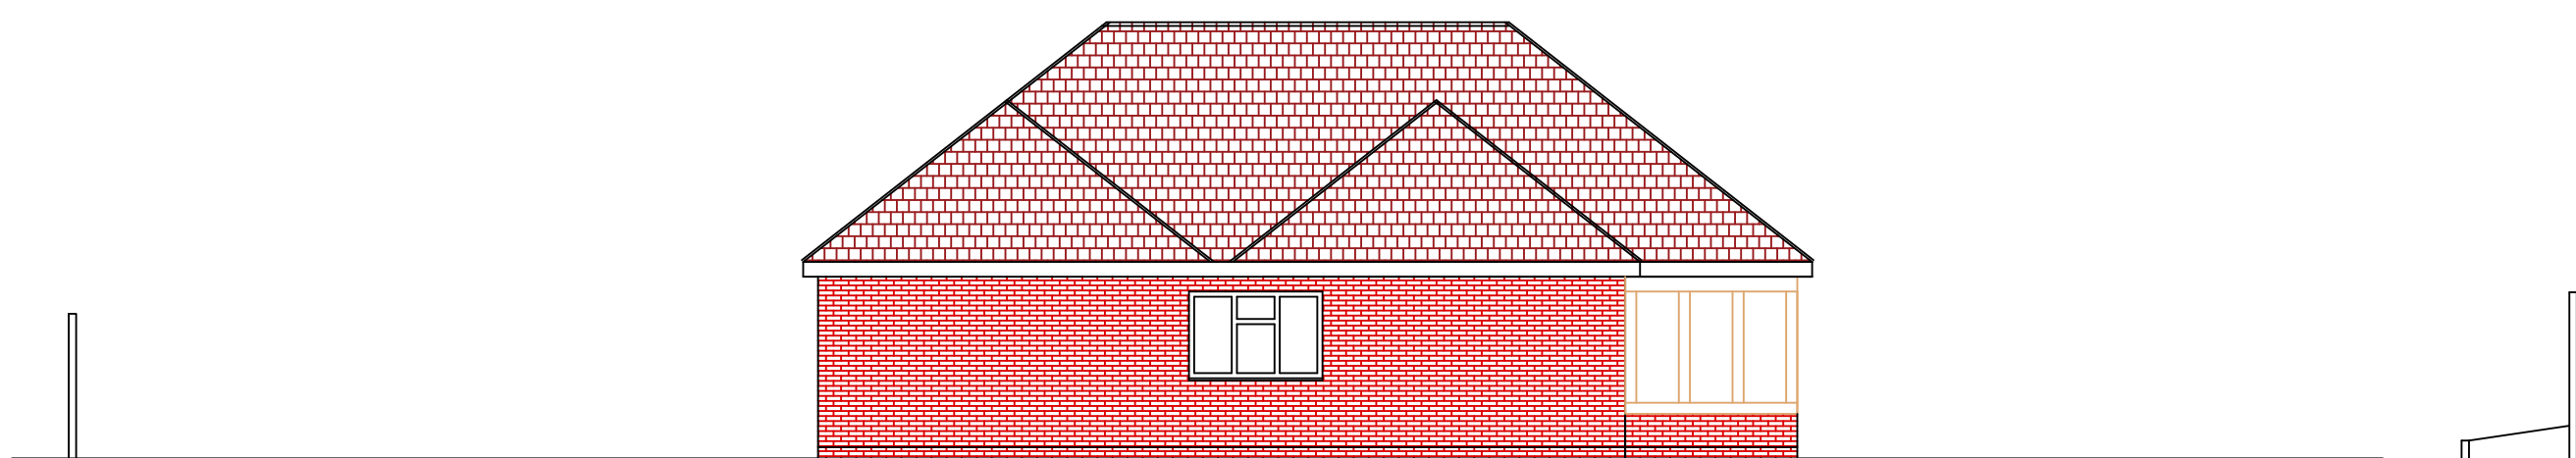


South Elevation

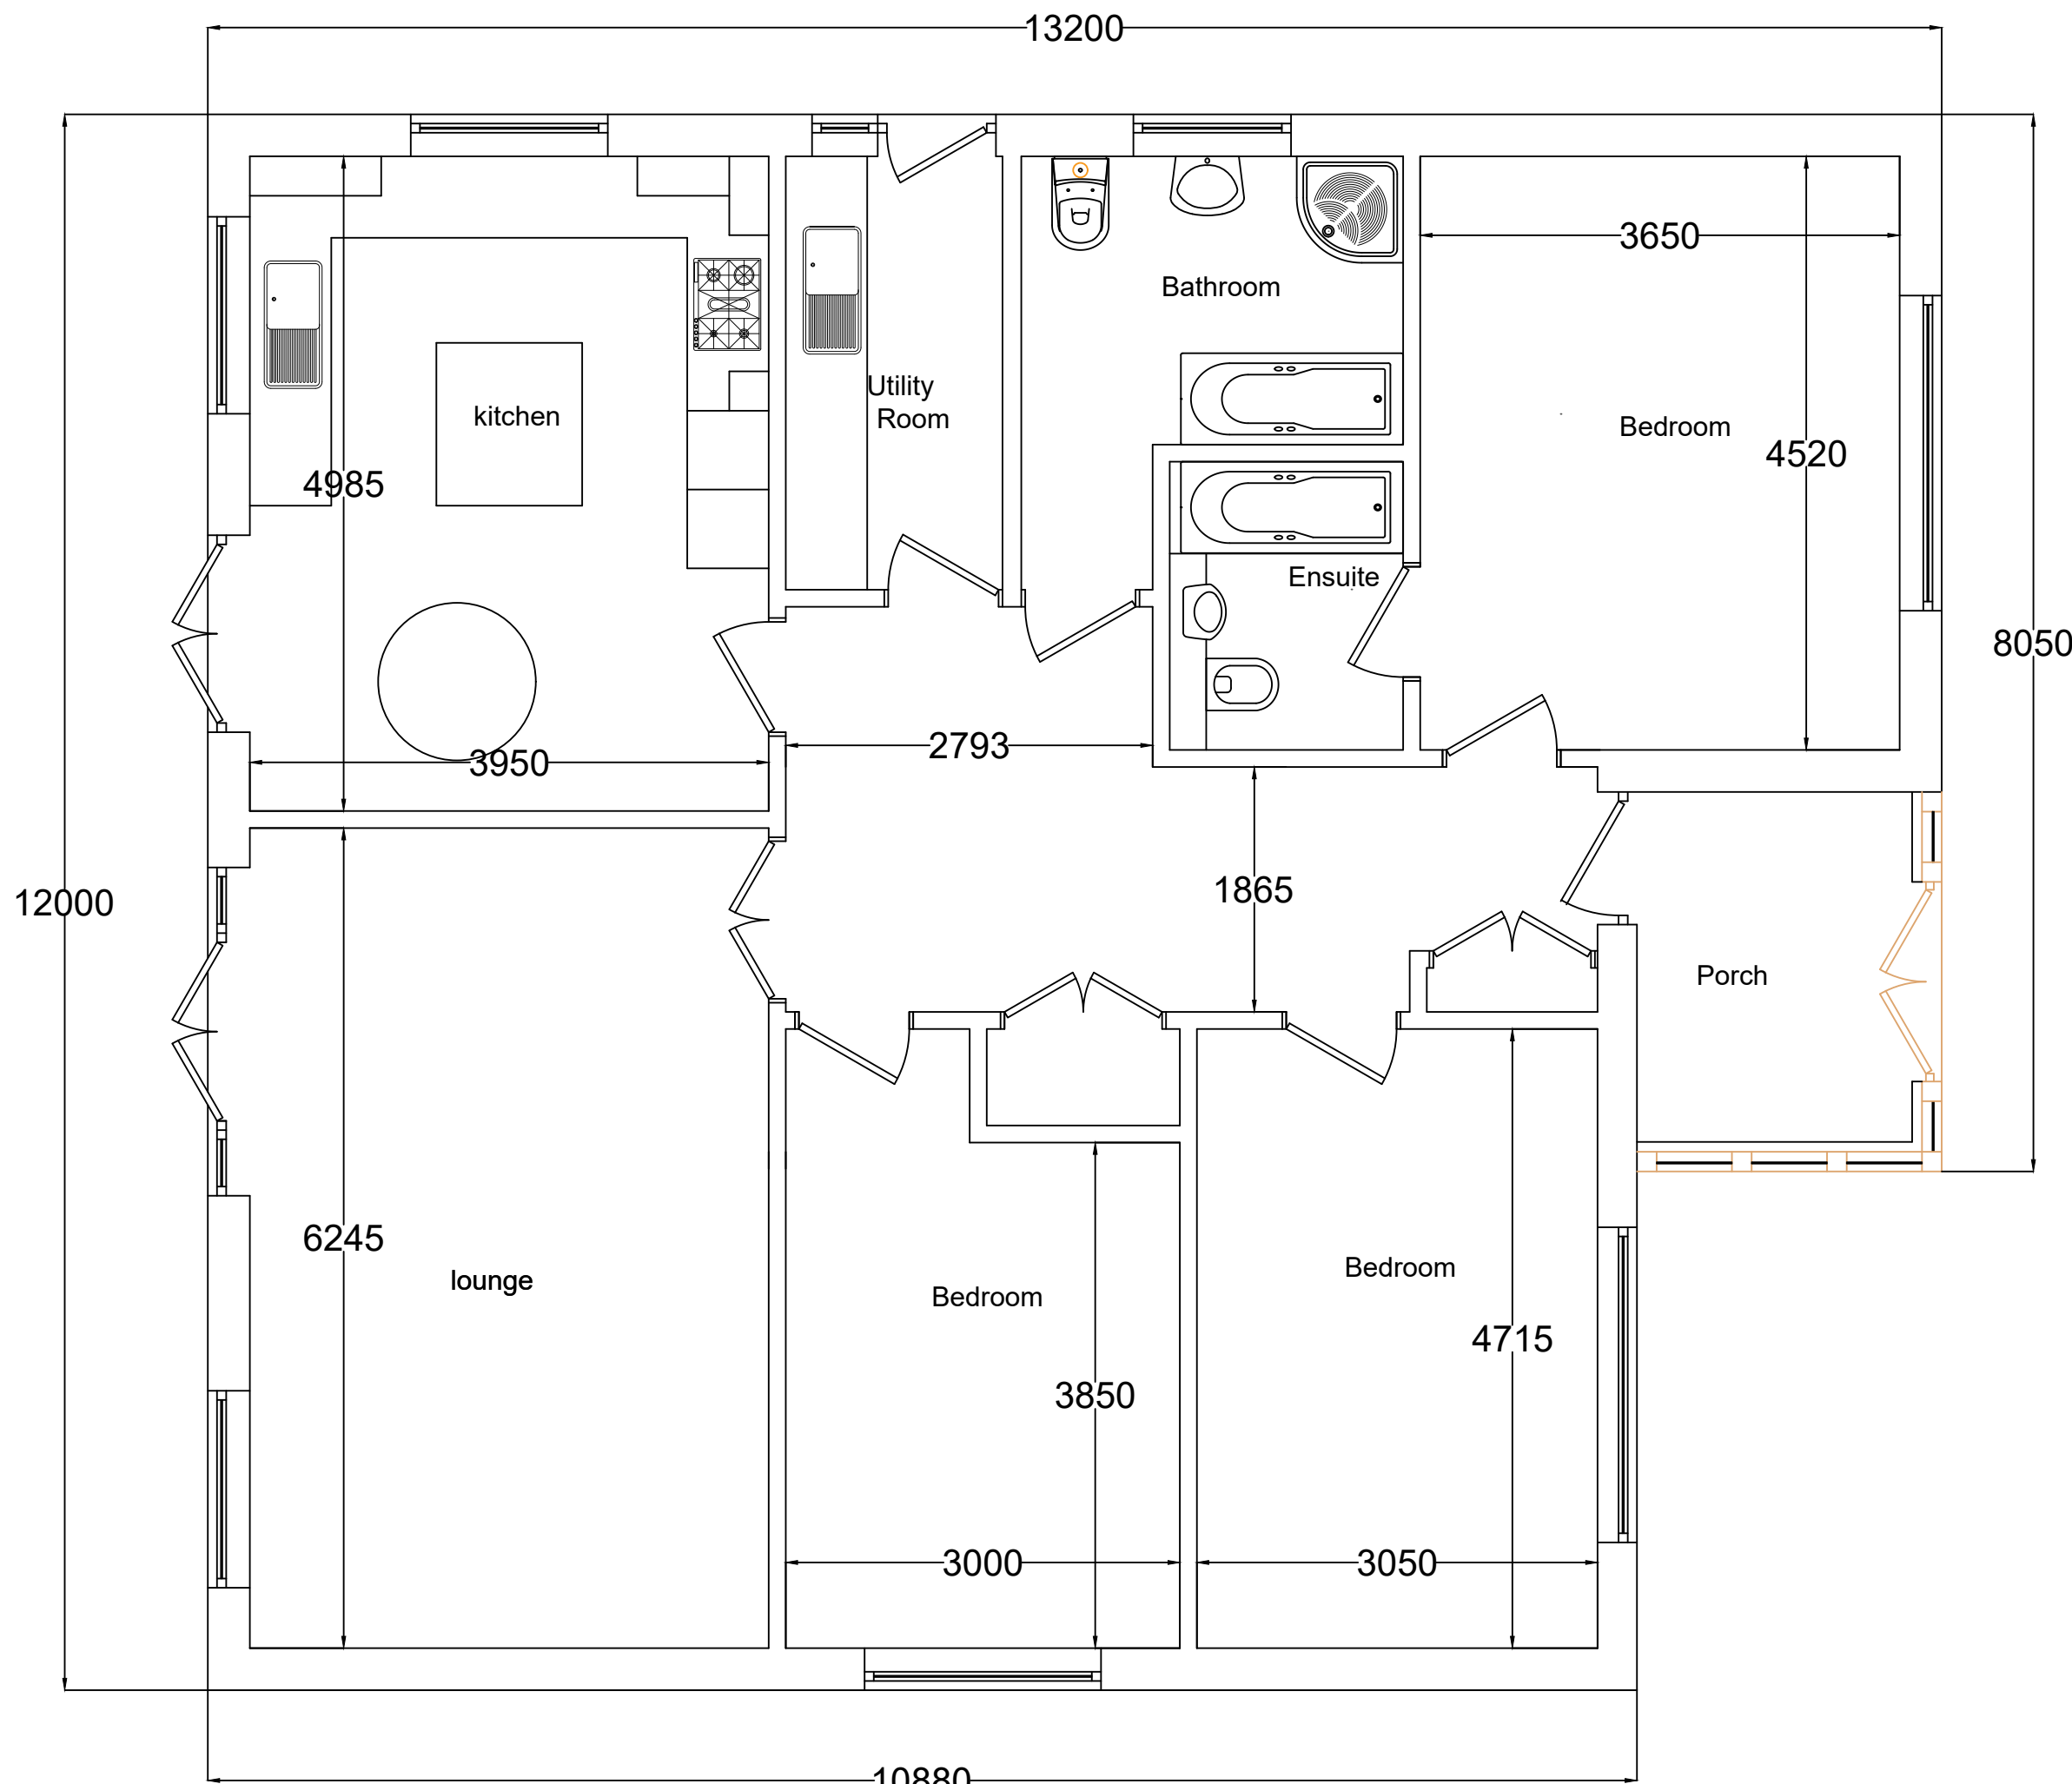

Ground Floor Plan

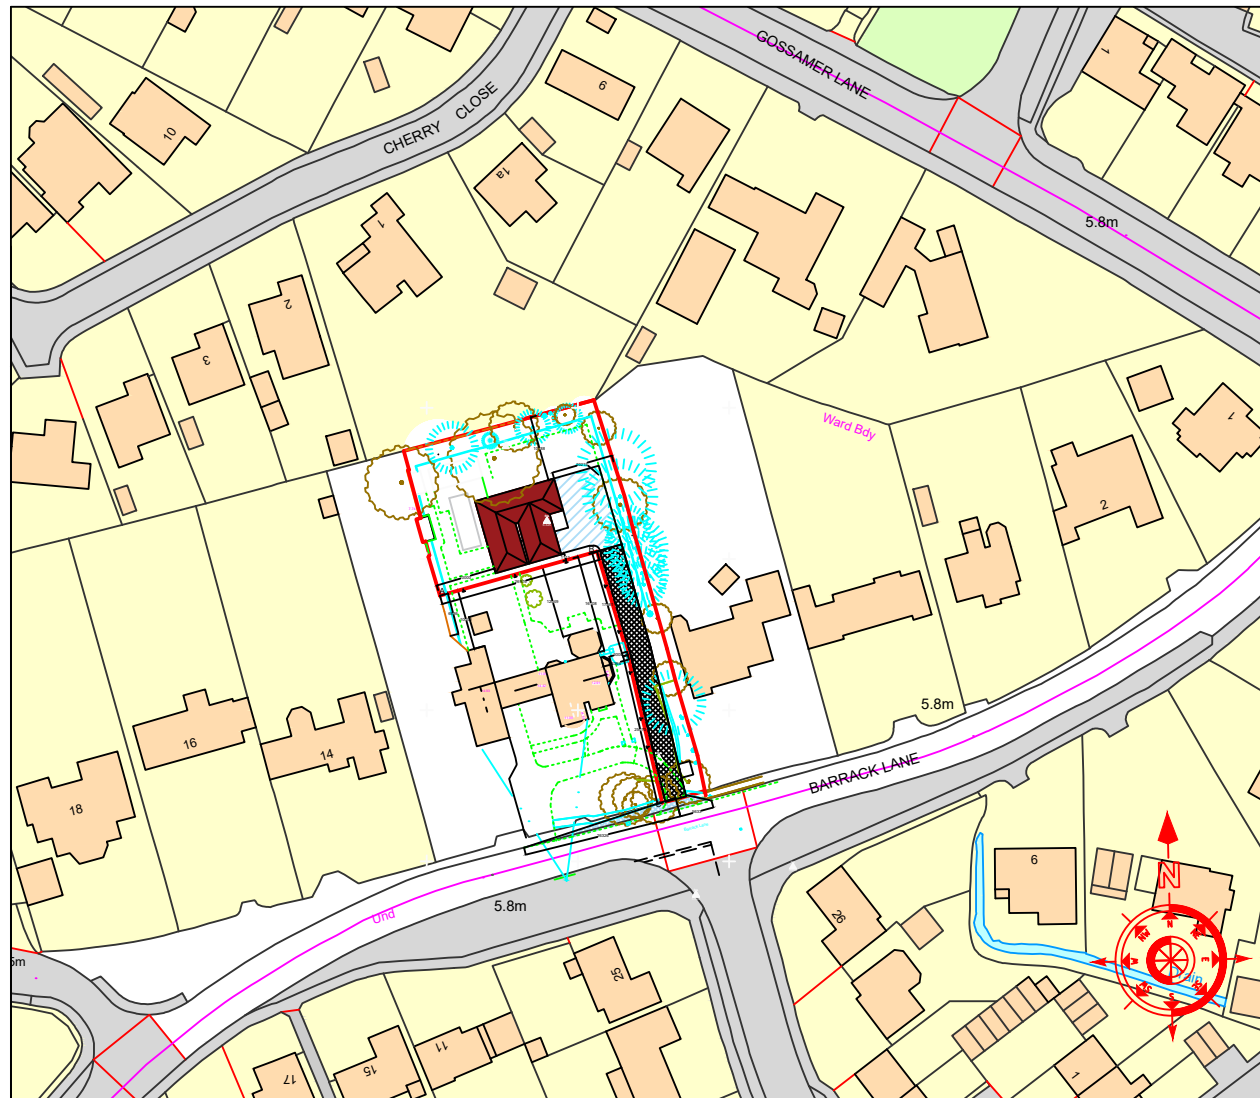

Location Plan 1 : 1250

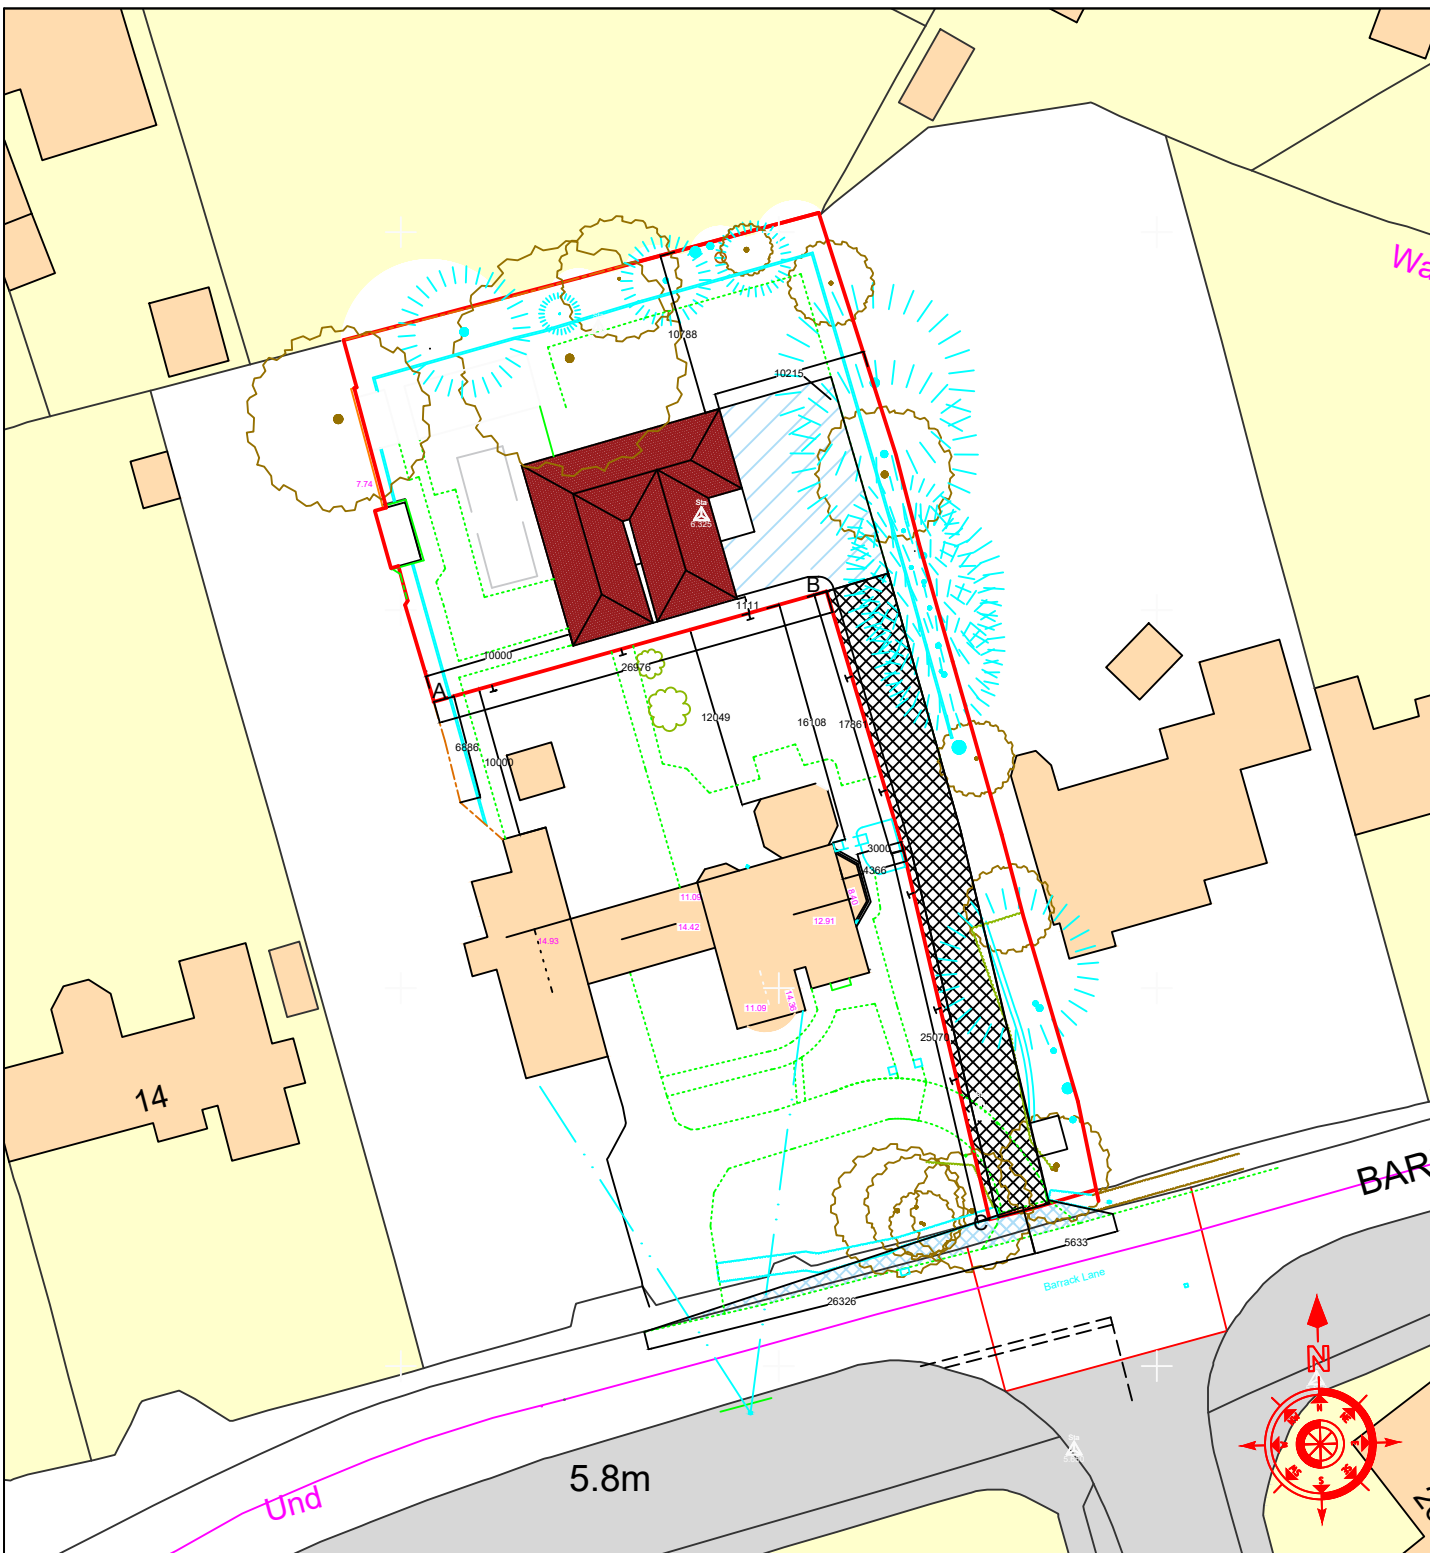

Block plan 1 : 500

General Notes

No.	Revision/Issue	Date

Firm Name and Address
Orchard Enterprises Southern Ltd
32 Dorset Road
Bognor Regis
West Sussex
PO21 2DU
Tel 01243 868681
Mob 07740 516328

Project Name and Address
Proposed plans and elevations at :
Rear Of 10 Barrack Lane
Aldwick
West Sussex

Project	Sheet
Proposed plans and elevations	1
Date 19th April 2018	
Scale 1 : 100 & 1 : 50	