



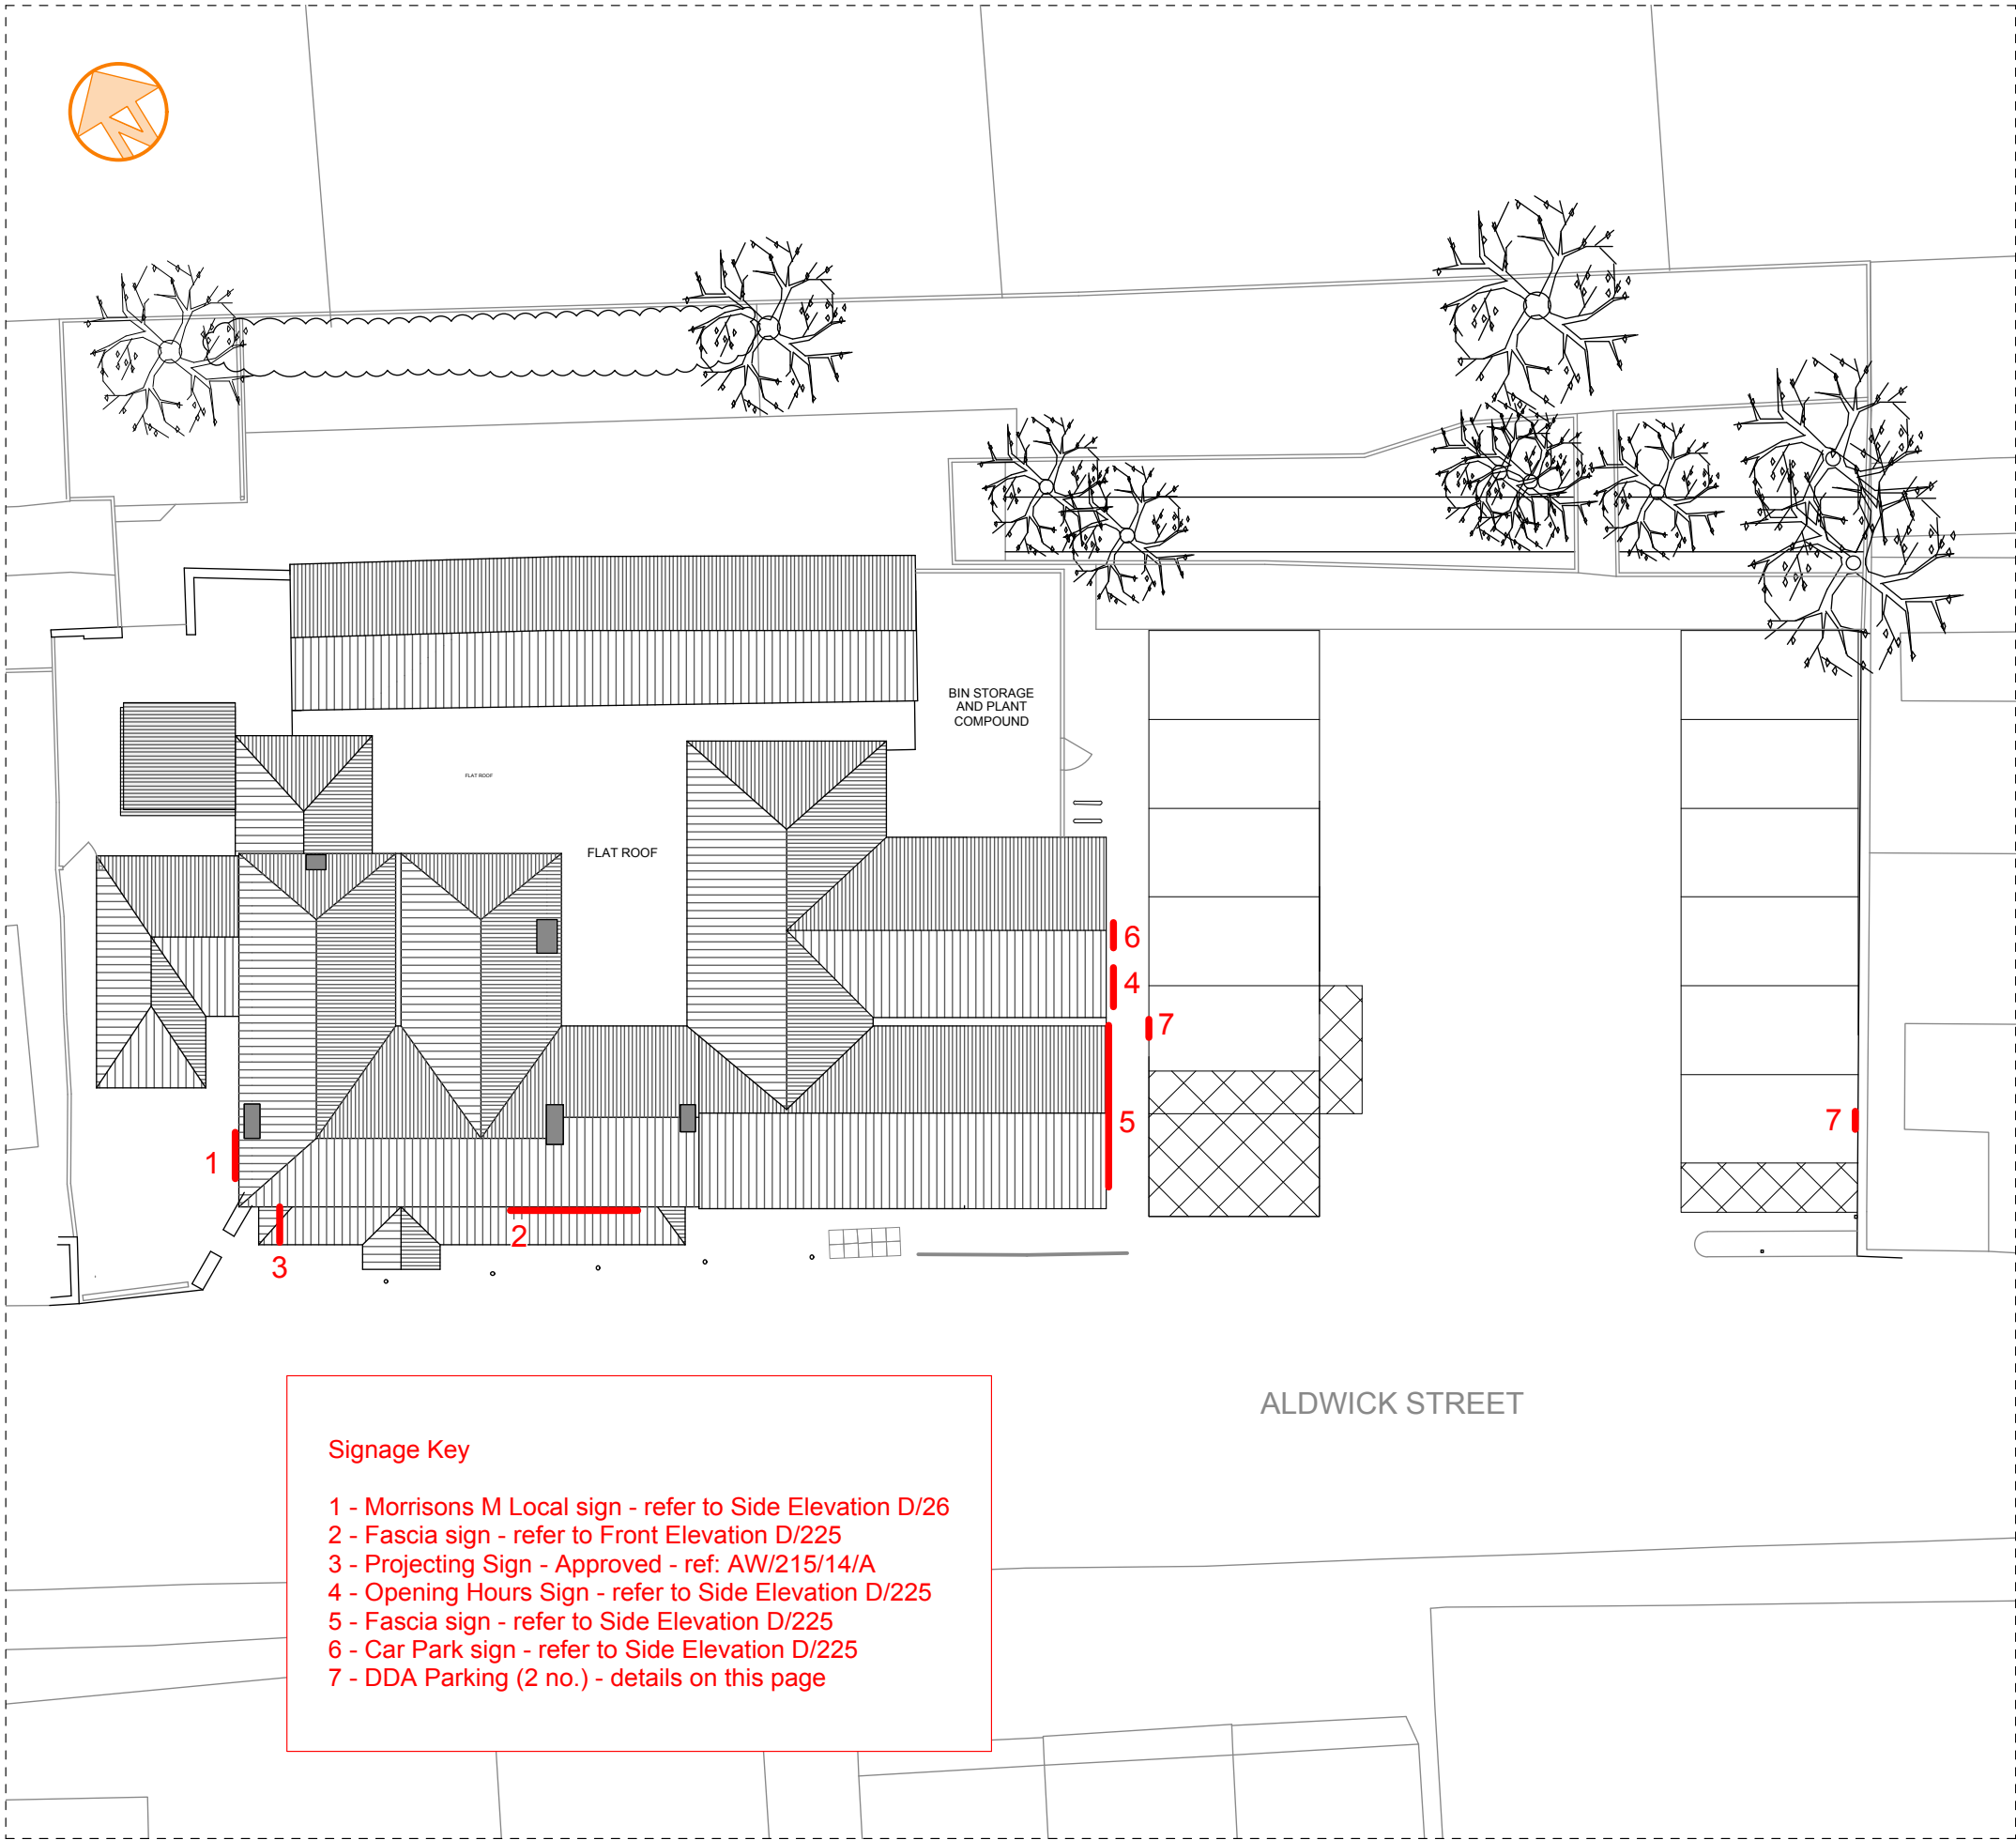

Signage Key

- 1 - Morrisons M Local sign - refer to Side Elevation D/26
- 2 - Fascia sign - refer to Front Elevation D/225
- 3 - Projecting Sign - Approved - ref: AW/215/14/A
- 4 - Opening Hours Sign - refer to Side Elevation D/225
- 5 - Fascia sign - refer to Side Elevation D/225
- 6 - Car Park sign - refer to Side Elevation D/225
- 7 - DDA Parking (2 no.) - details on this page

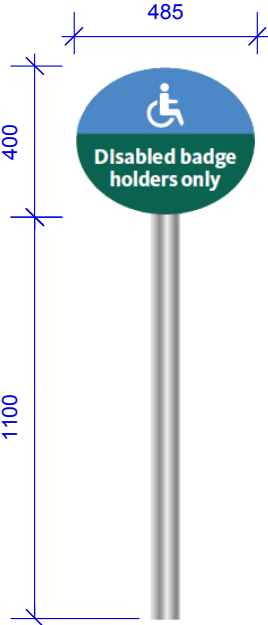

DDA PARKING SIGN DETAIL
shown at 1:20 scale @ A3

Aluminium panel fixed to
78mm diameter post.
Non-illuminated.



Rame Architects Ltd
Residence Two
Royal William Yard, Plymouth PL1 3RP
E: info@ramearchitects.co.uk
T: 01752 223 859
W: www.ramearchitects.co.uk

DRAWING
PROPOSED SIGNAGE SITE PLAN
PROJECT
**THE SHIP INN
ALDWICK STREET
BOGNOR REGIS PO21 3AP**



Project No.
R14/15
DRAWING No.
D/24
REVISION
F
SCALE
**1:200 @ A3
1:100 @ A1**
DATE
JUL 2014

REVISION
A Totem omitted.
B New marketing design
C New marketing design
D New marketing design
E Note amended
F Note amended

BY	CHKD	DATE
KR	JPR	03.11.14
KR	JPR	05.12.14
KR	JPR	14.01.15
KR	JPR	21.01.15
KR	JPR	26.01.15
KR	JPR	27.01.15

PLANNING

Contractors must check all dimensions on site. Only figured dimensions are to be worked from. Discrepancies must be reported to the Architect before proceeding. No responsibility can be accepted for errors made by others in scaling from this drawing. © This drawing is Copyright