




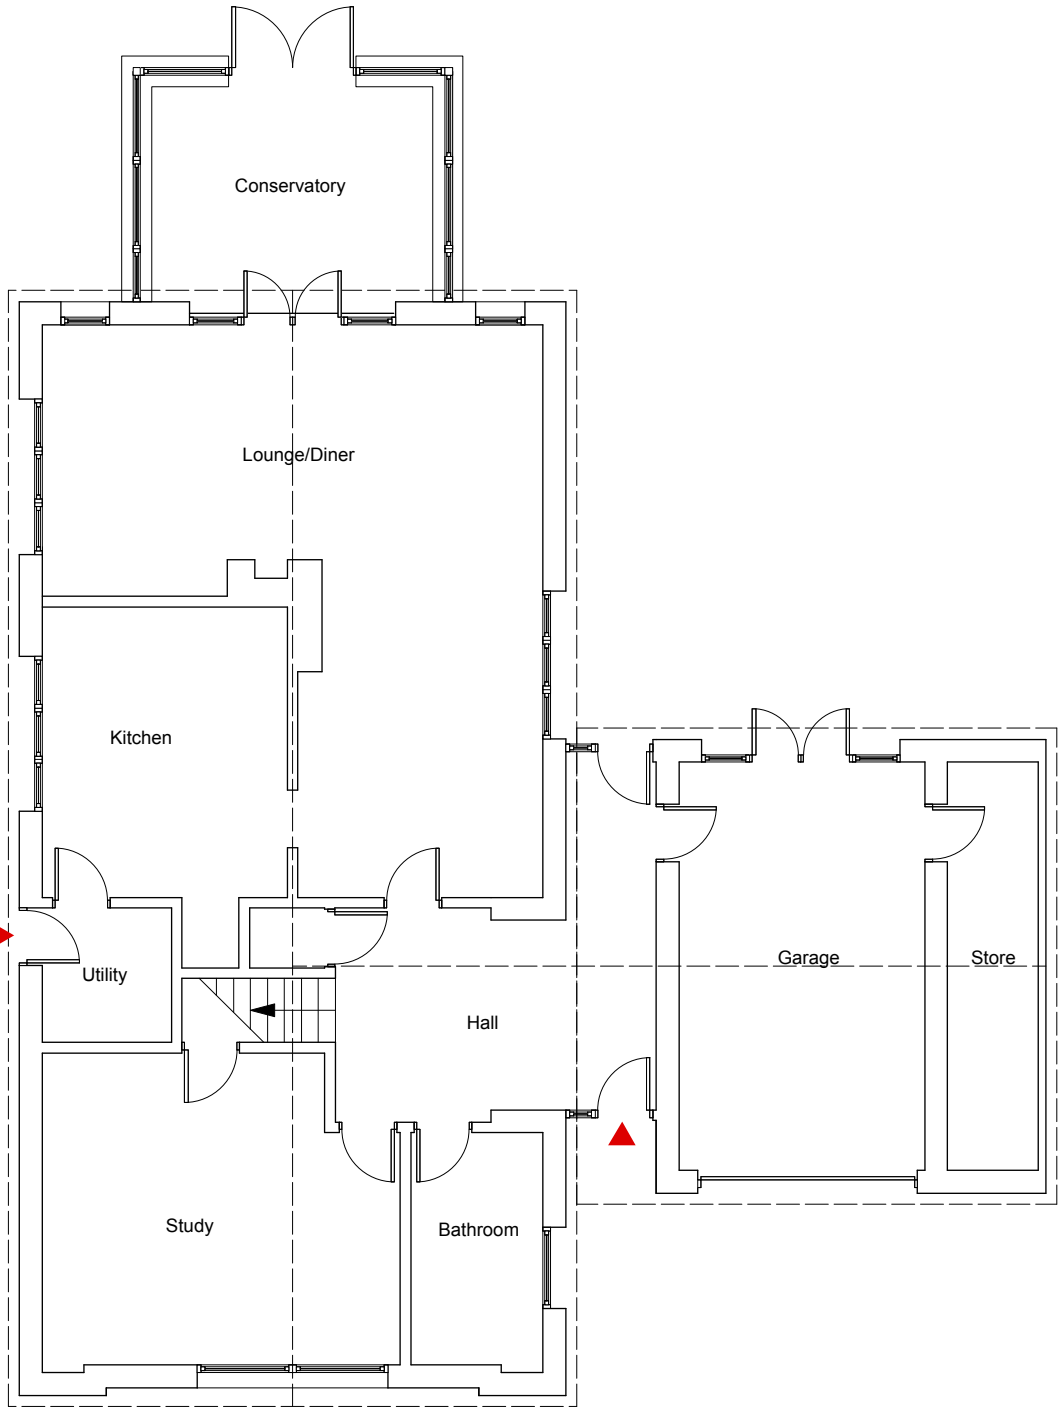


Ground Floor Existing 1:100

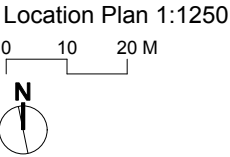


First Floor Existing 1:100

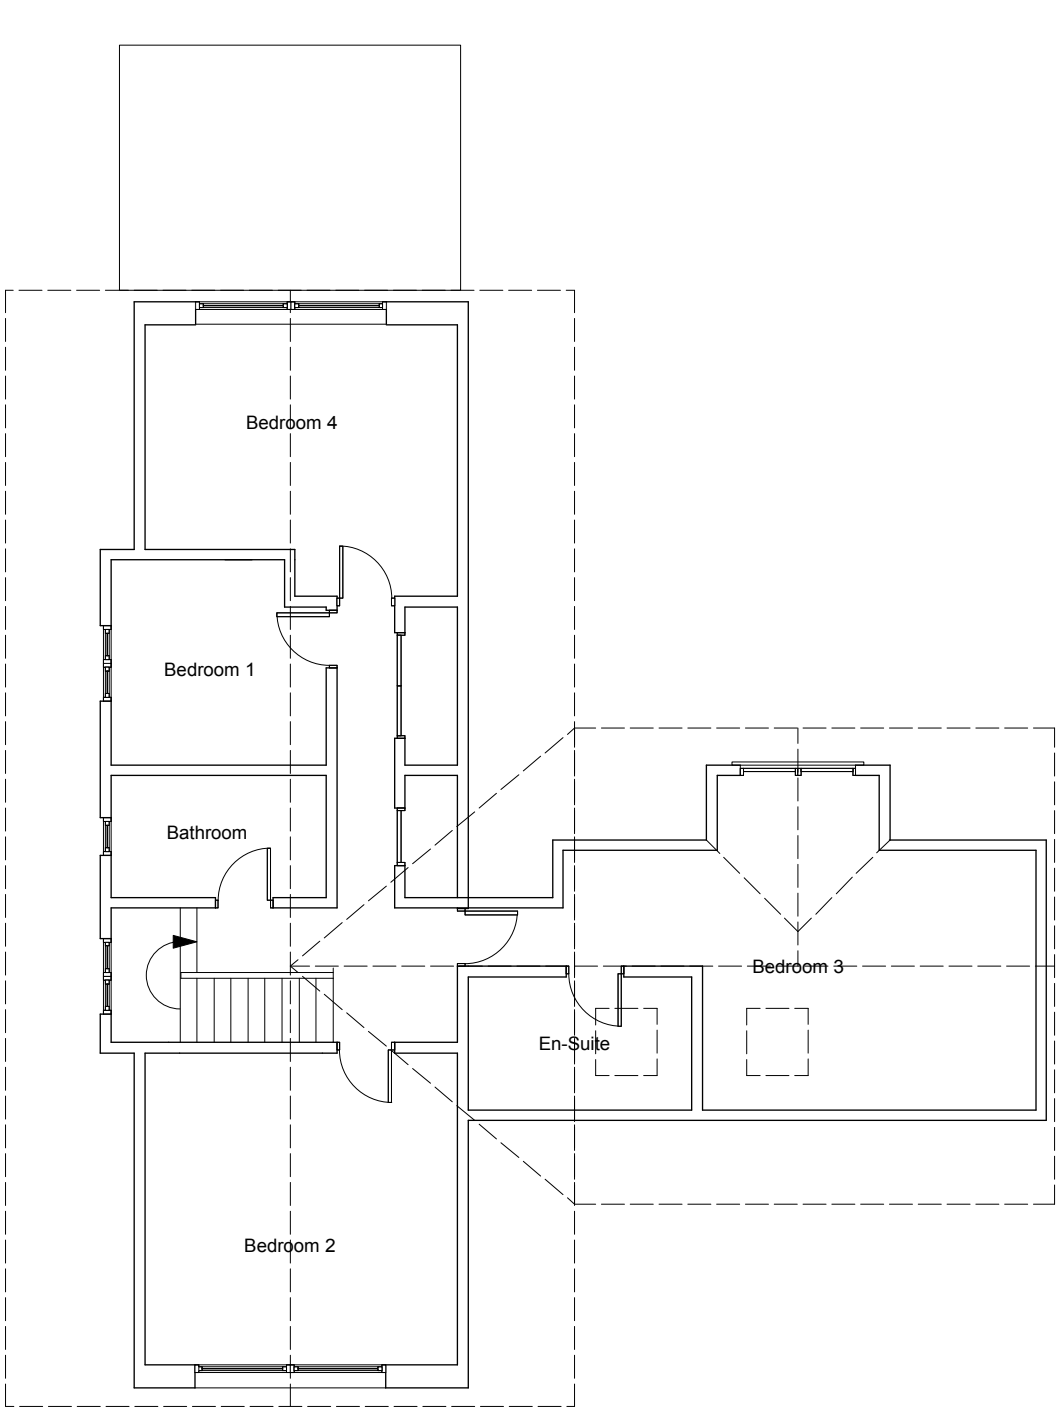

North Elevation Existing 1:100

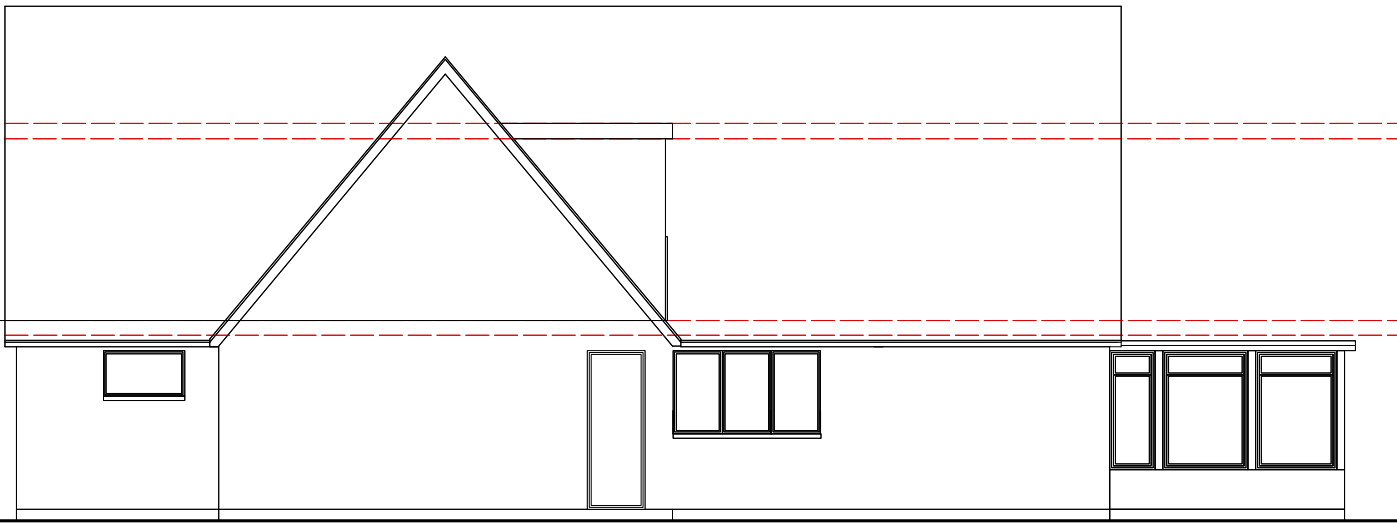

West Elevation Existing 1:100

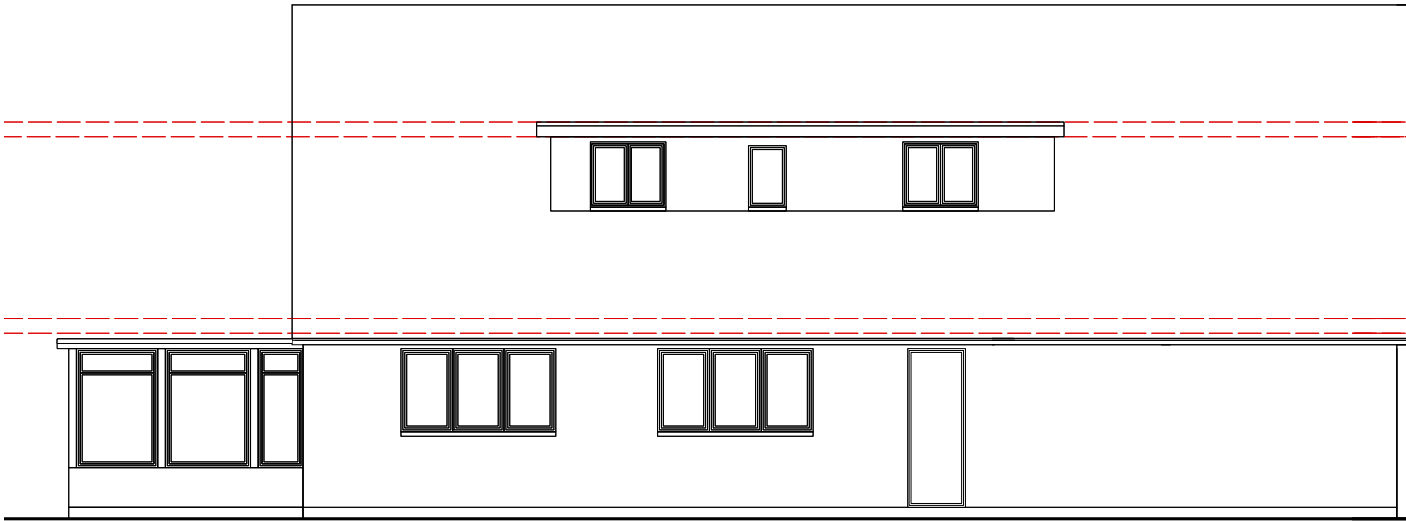

East Elevation Existing 1:100



South Elevation Existing 1:100

Amendments	by	Date
Job Title		
189 APP/DM		
Drawing		
GA Location/Plans/Elevations (EX)		
Scale: Various @ A2		
Drg.No.	ADS-001P	*
Drawn by:	NJH	
Issued to:	Client/Local Authority	
Status:	Planning	
Date	23.01.18	