


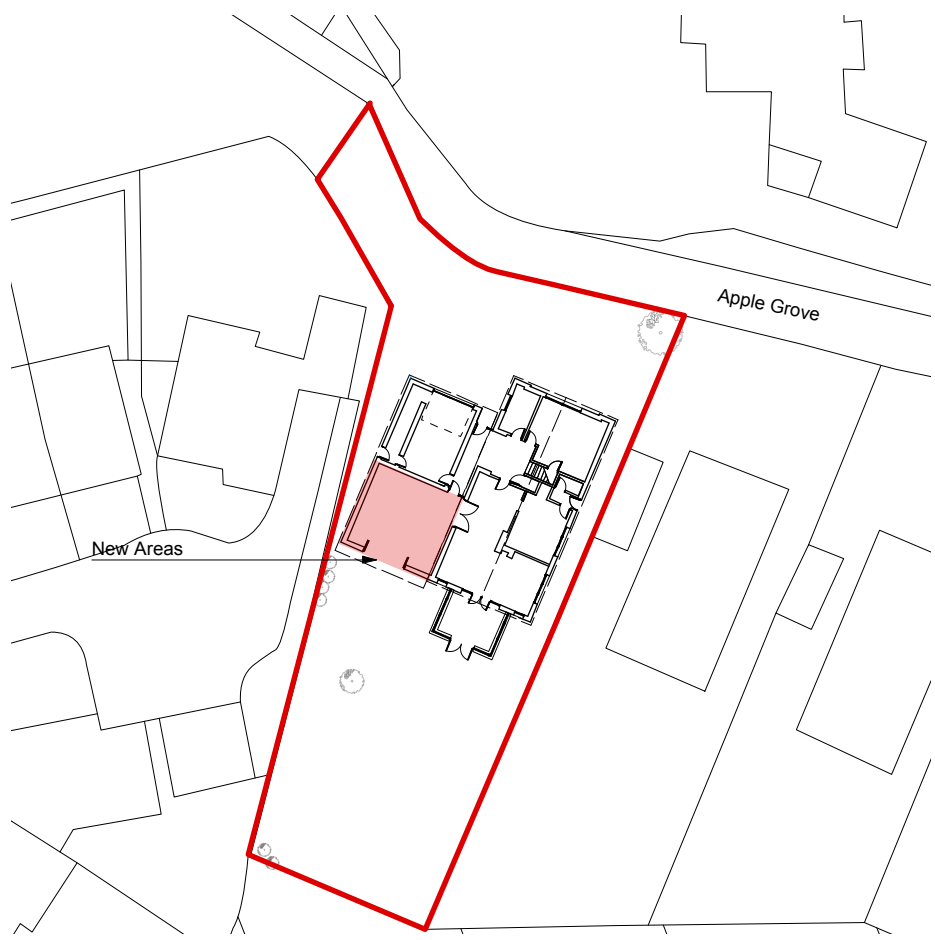


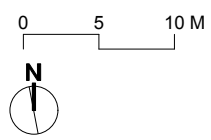


Site Plan Proposed 1:500

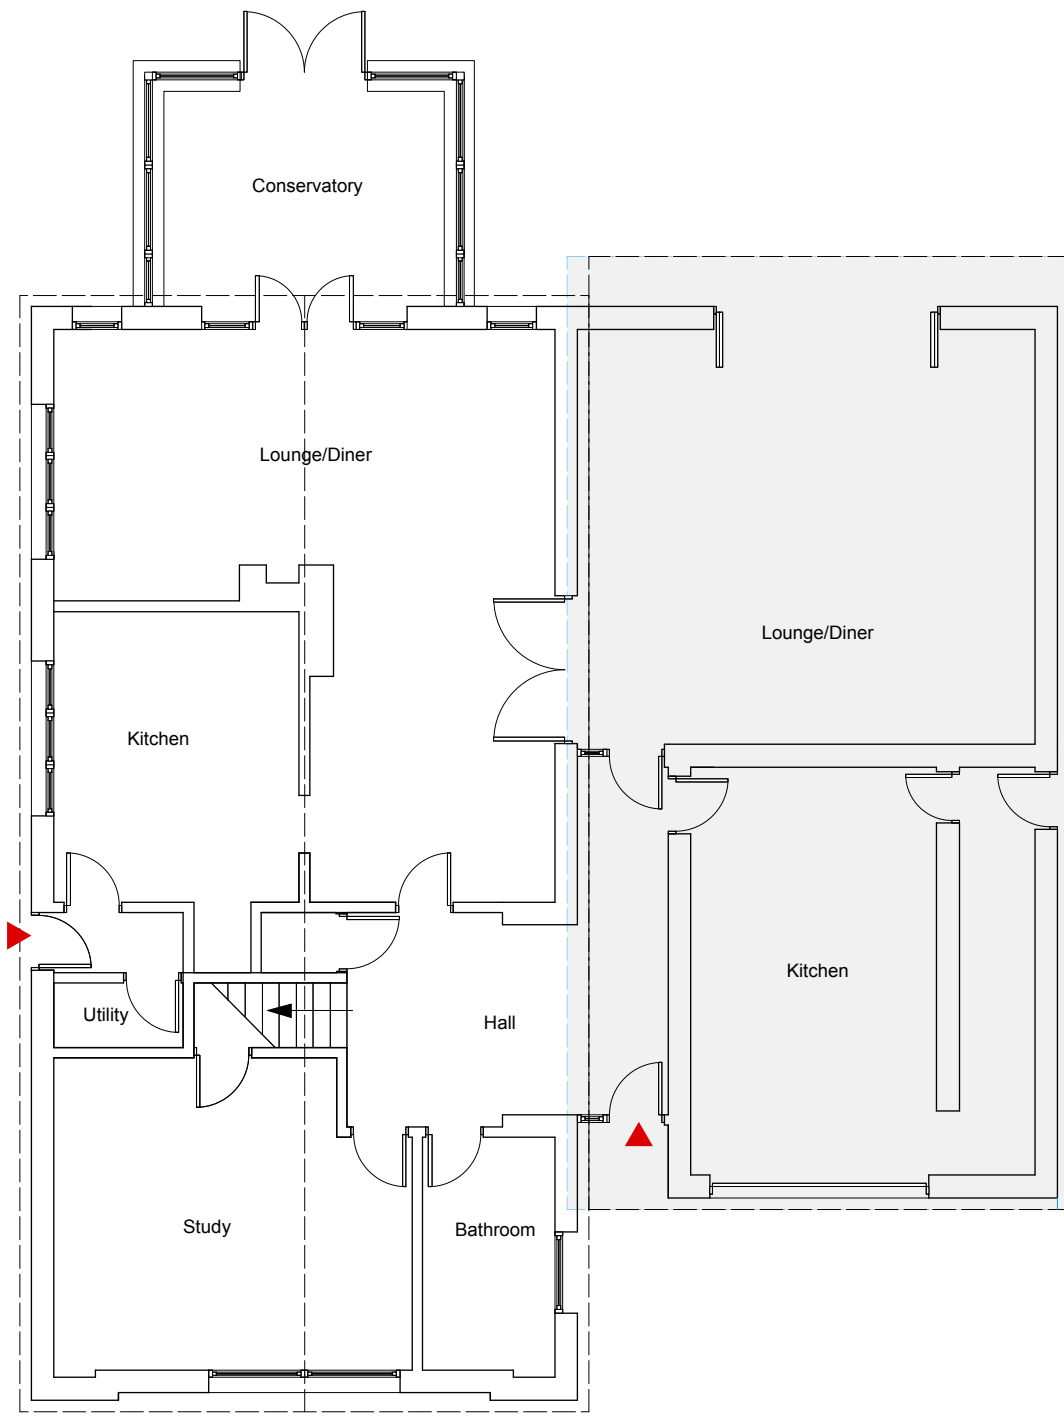


Site Plan Proposed 1:200

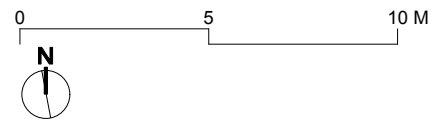


Ground Floor Proposed 1:100

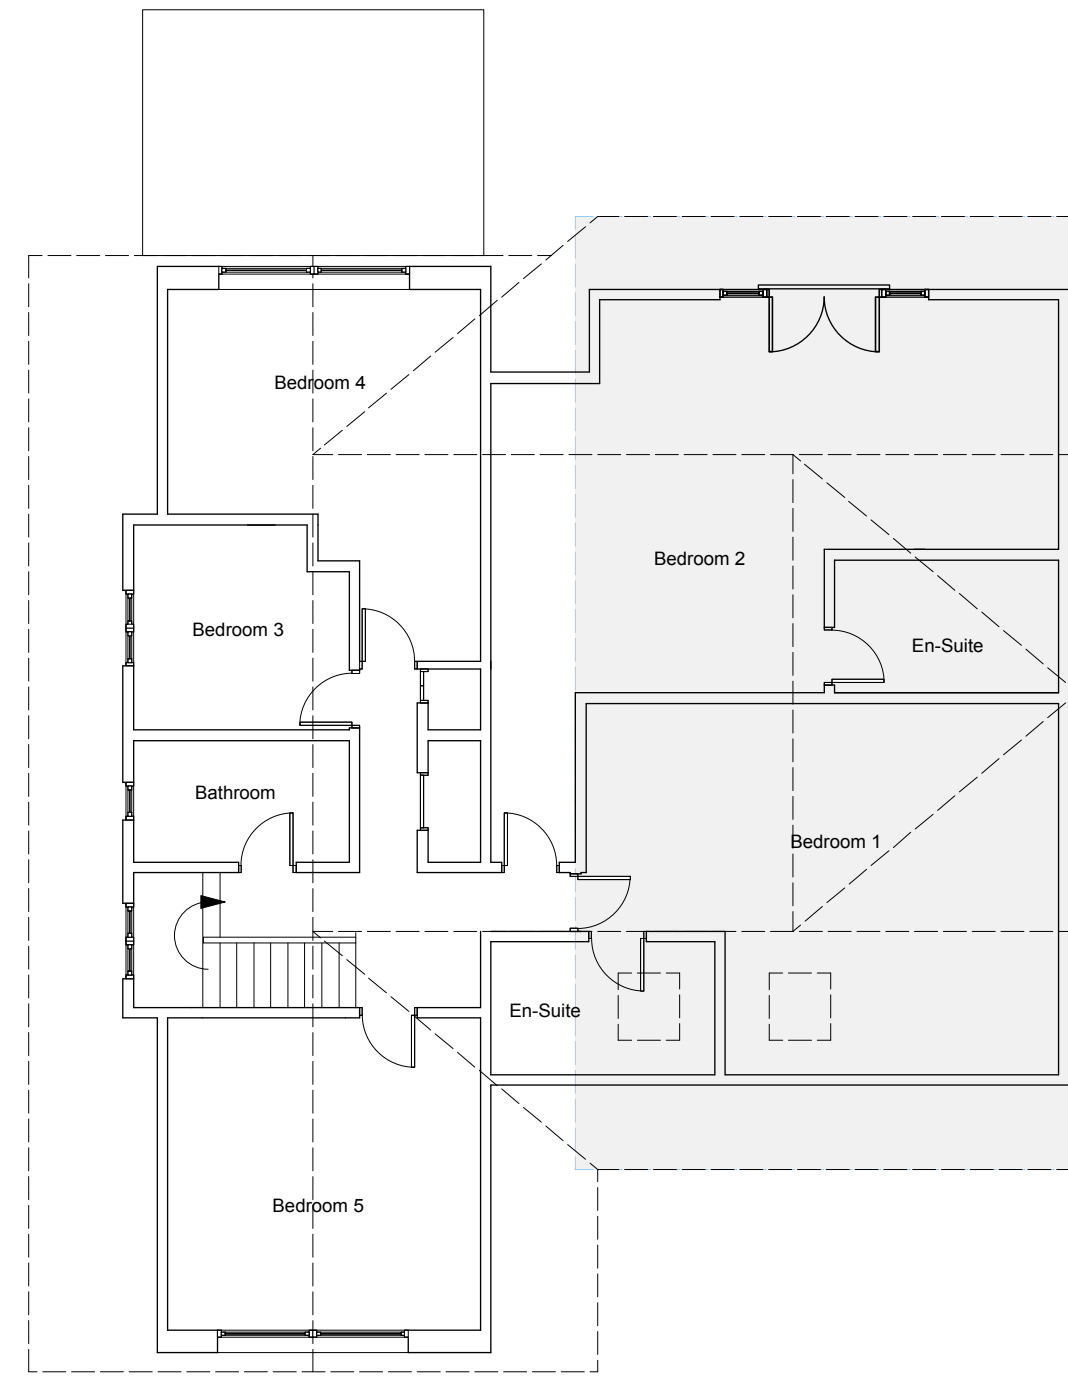


First Floor Proposed 1:100

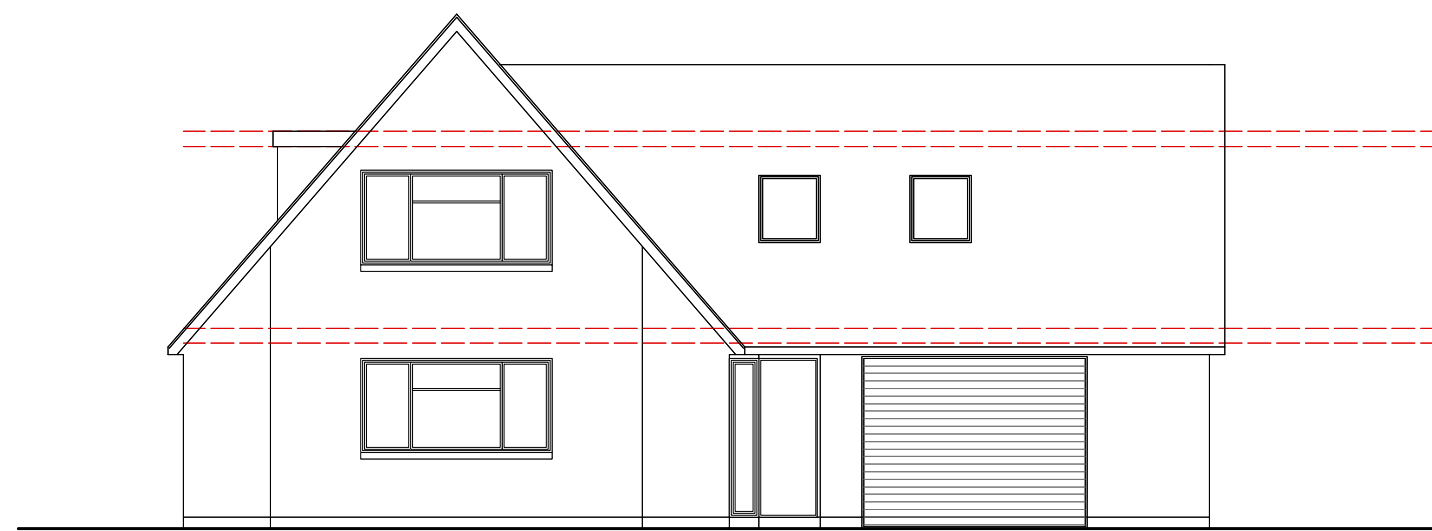

North Elevation Proposed 1:100

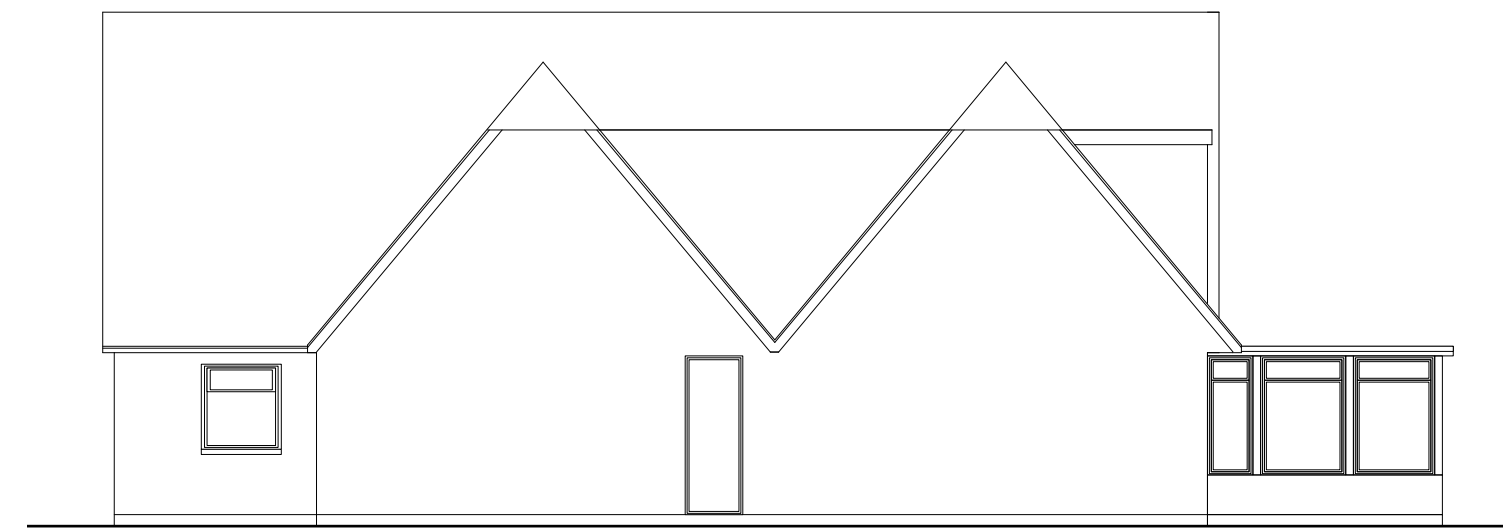

West Elevation Proposed 1:100

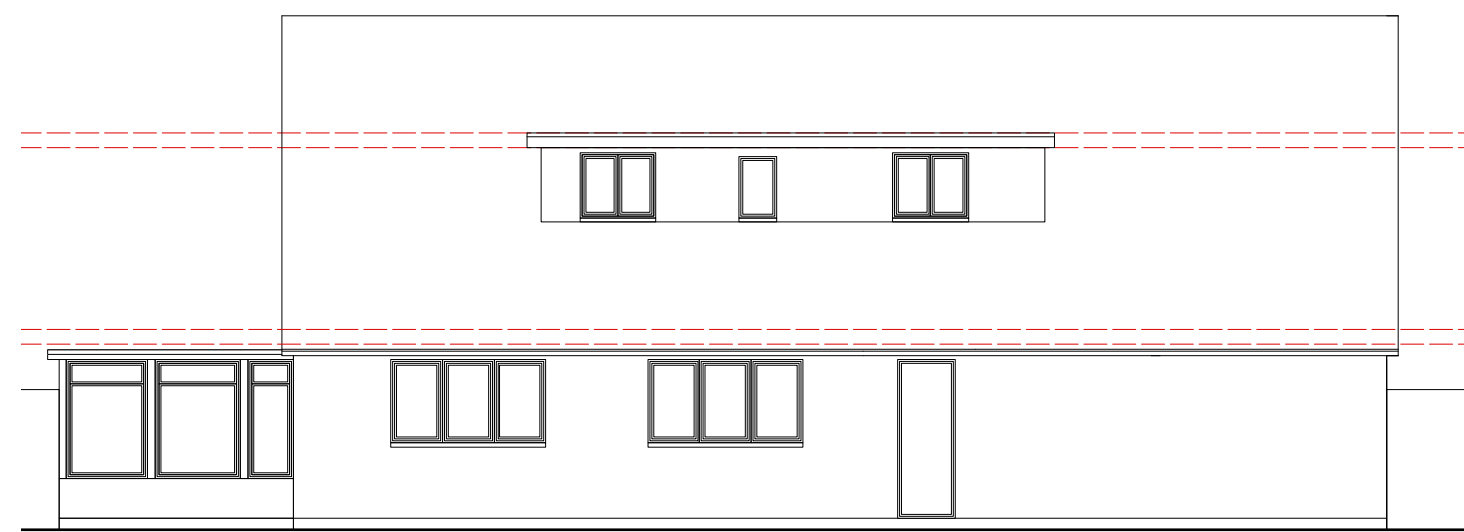

East Elevation Proposed 1:100



South Elevation Proposed 1:100

GF N & W Elevations to accord
Amendments by NJH 27.02.18

Job Title

189 APP/DM

Drawing

GA Site/Plans/Elevations (PROP)

Scale: Various @ A1

Drg.No. ADS-002P A

Drawn by: NJH

Issued to: Client/Local Authority

Status: Planning

Date: 27.02.18

architecturaldesignservicesnickhopper

ADS