


This drawing and its contents are the strict copyright of Architectura Design. No reproduction without permission. Do not scale. Written dimensions to be used where given. All dimensions and details to be checked on site. FOR PLANNING PURPOSES ONLY




West Elevation




South Elevation

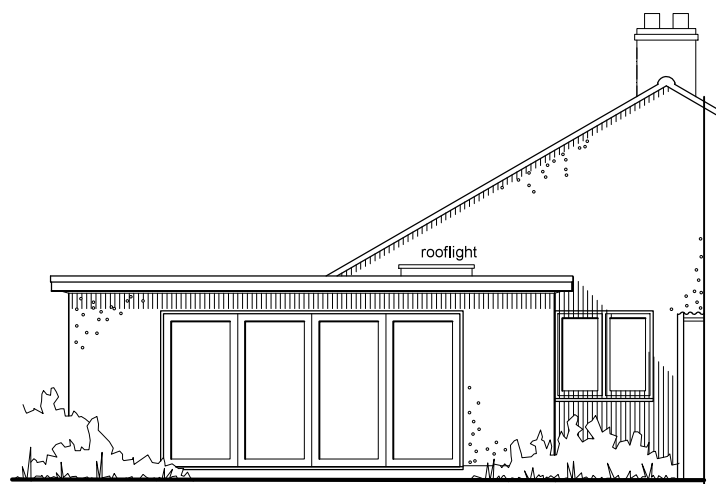


East Elevation

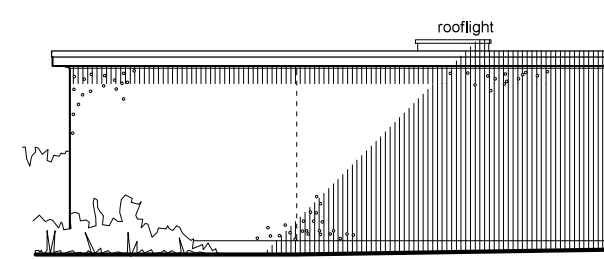


North Elevation

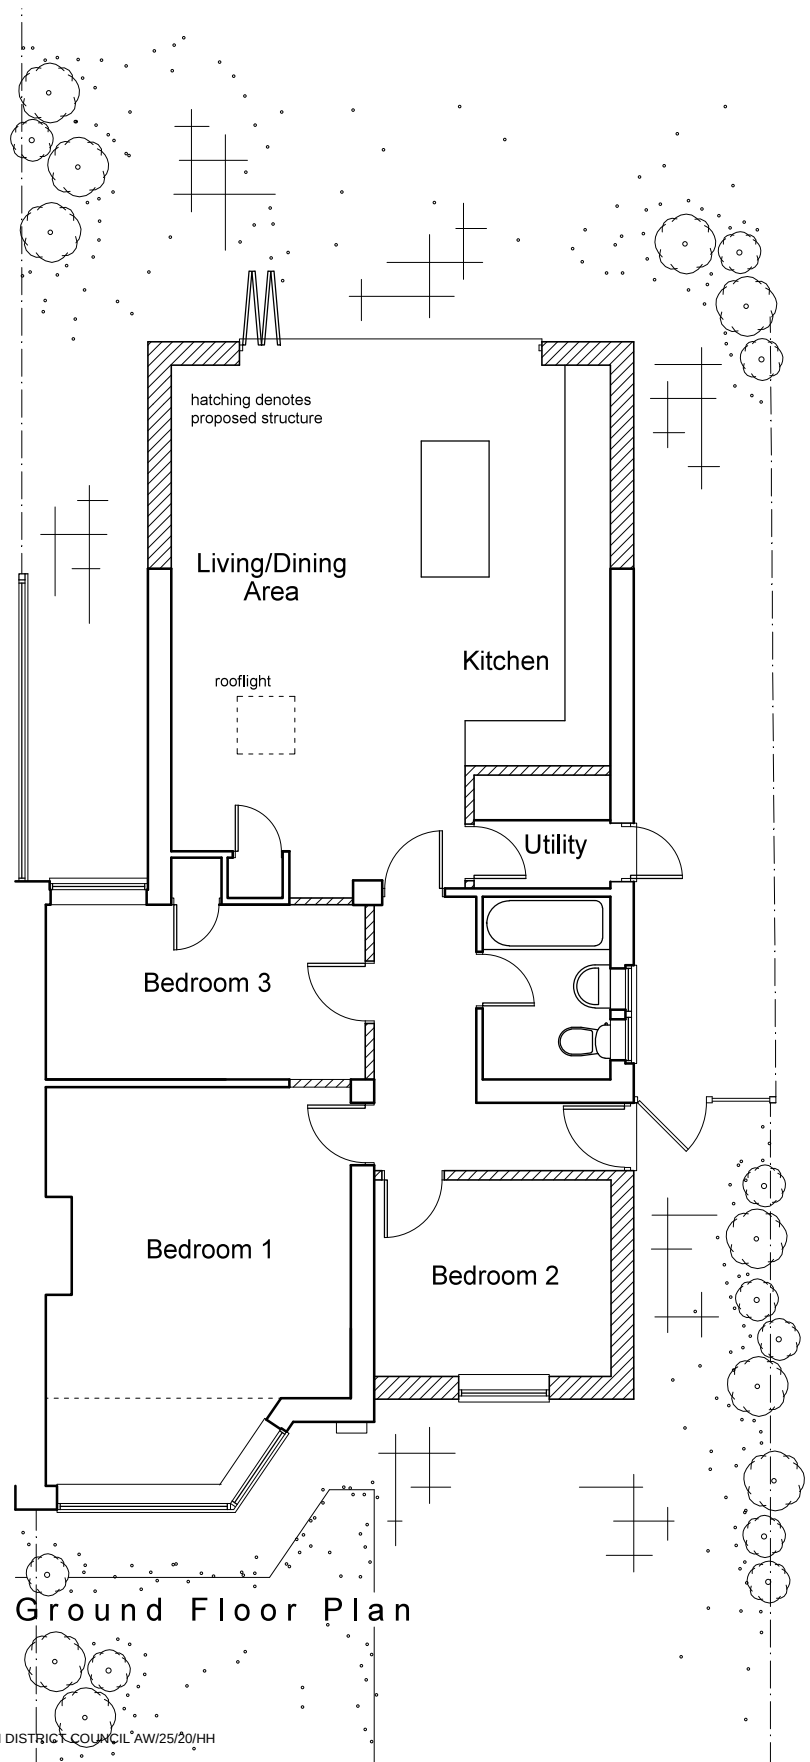

Ground Floor Plan

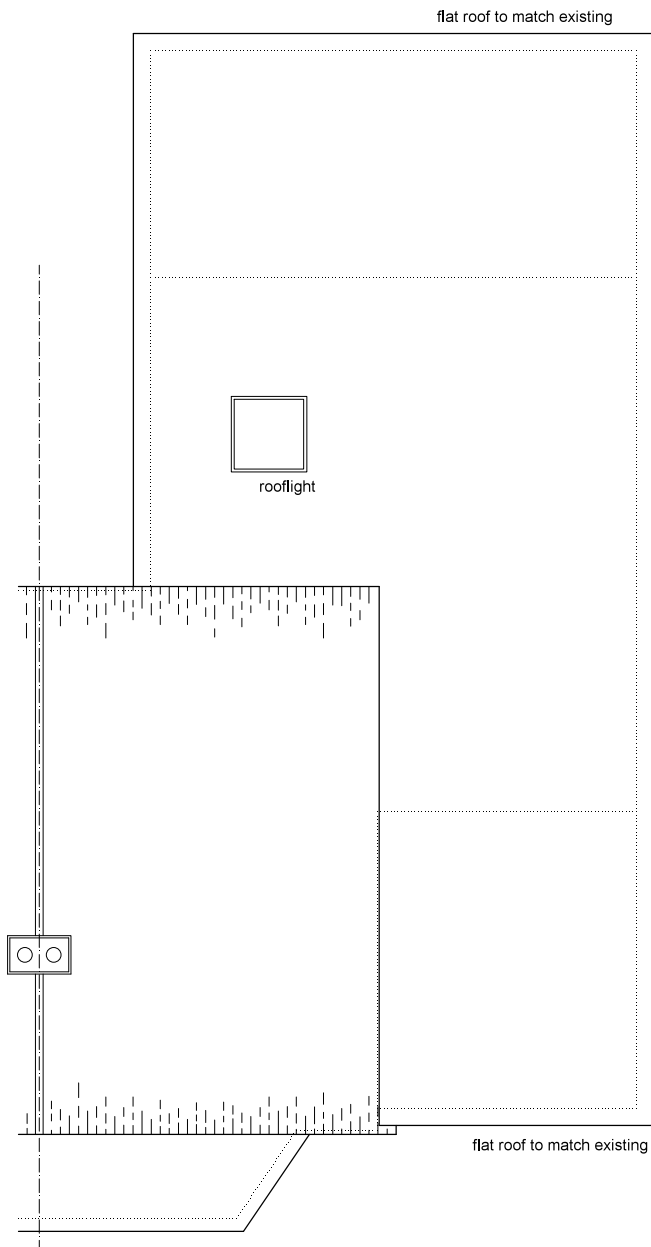

Roof Plan

 

Architectura
Architectural Design & Drawing Service

Proposed Extension and Alterations
at 4 Elizabeth Avenue, Bognor Regis
for Mr and Mrs A Dennis

Drawing P01 January 2020 Scale 1:100 @ A3
Planning Drawing - Floor Plan, Roof Plan & Elevations