

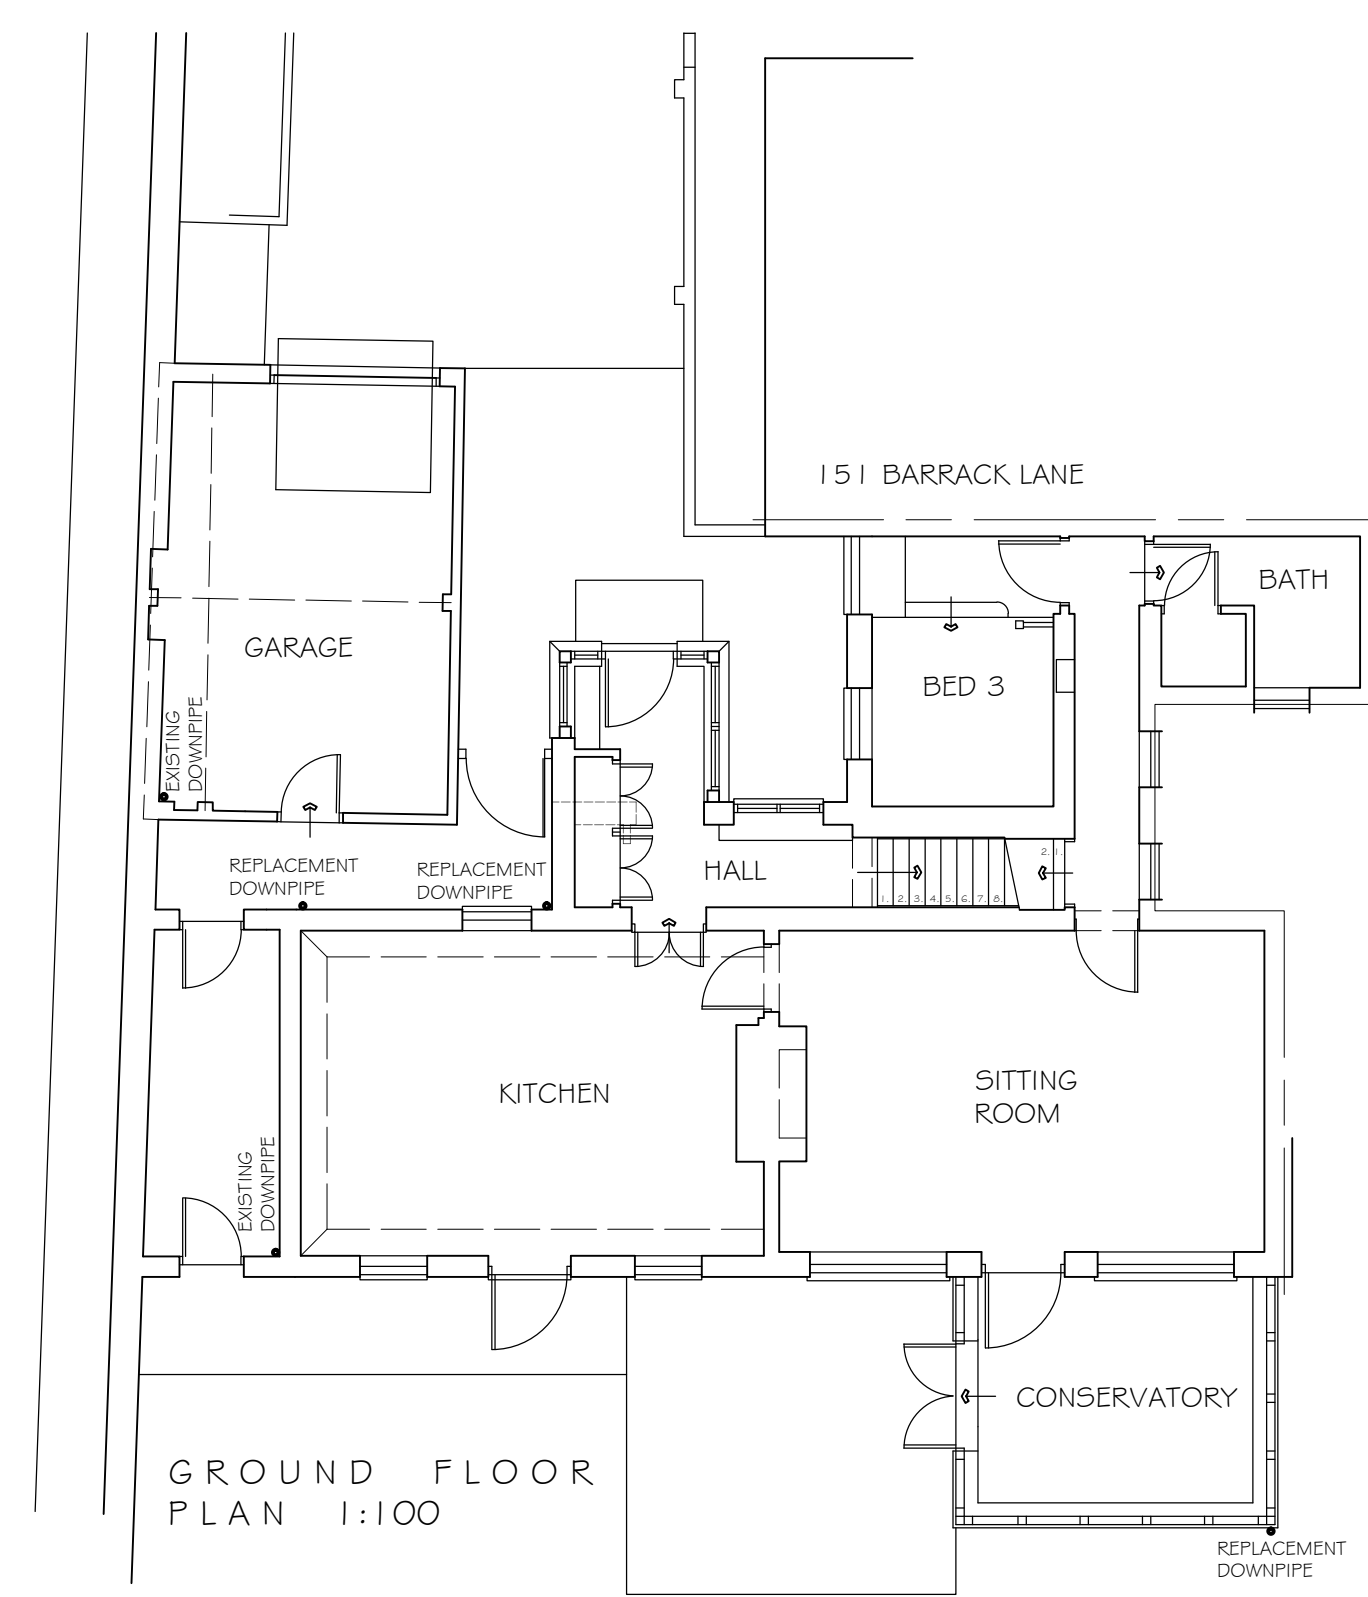


NOTES
WRITTEN DIMENSIONS TO BE TAKEN IN PREFERENCE TO SCALE, AND
ARE TO BE CHECKED ON SITE PRIOR TO COMMENCING WORK.
THIS DRAWING IS TO BE READ IN CONJUNCTION WITH ALL OTHER
DOCUMENTS RELATING TO THIS PROJECT.
ANY DISCREPANCIES ARE TO BE REFERRED IMMEDIATELY TO THE
PROJECT DESIGNER.
THIS DRAWING IS COPYRIGHT, AND SHOULD NOT BE USED OR
REPRODUCED WITHOUT PERMISSION.
IT IS THE CONTRACTOR'S RESPONSIBILITY TO ENSURE COMPLIANCE
WITH THE BUILDING REGULATIONS.


1:100

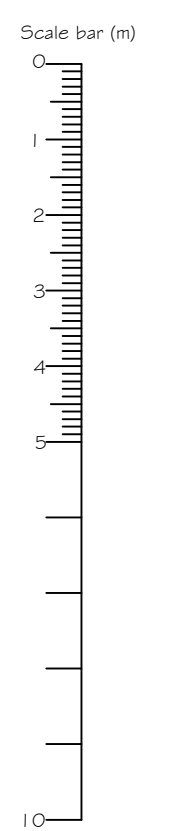

GROUND FLOOR
PLAN 1:100

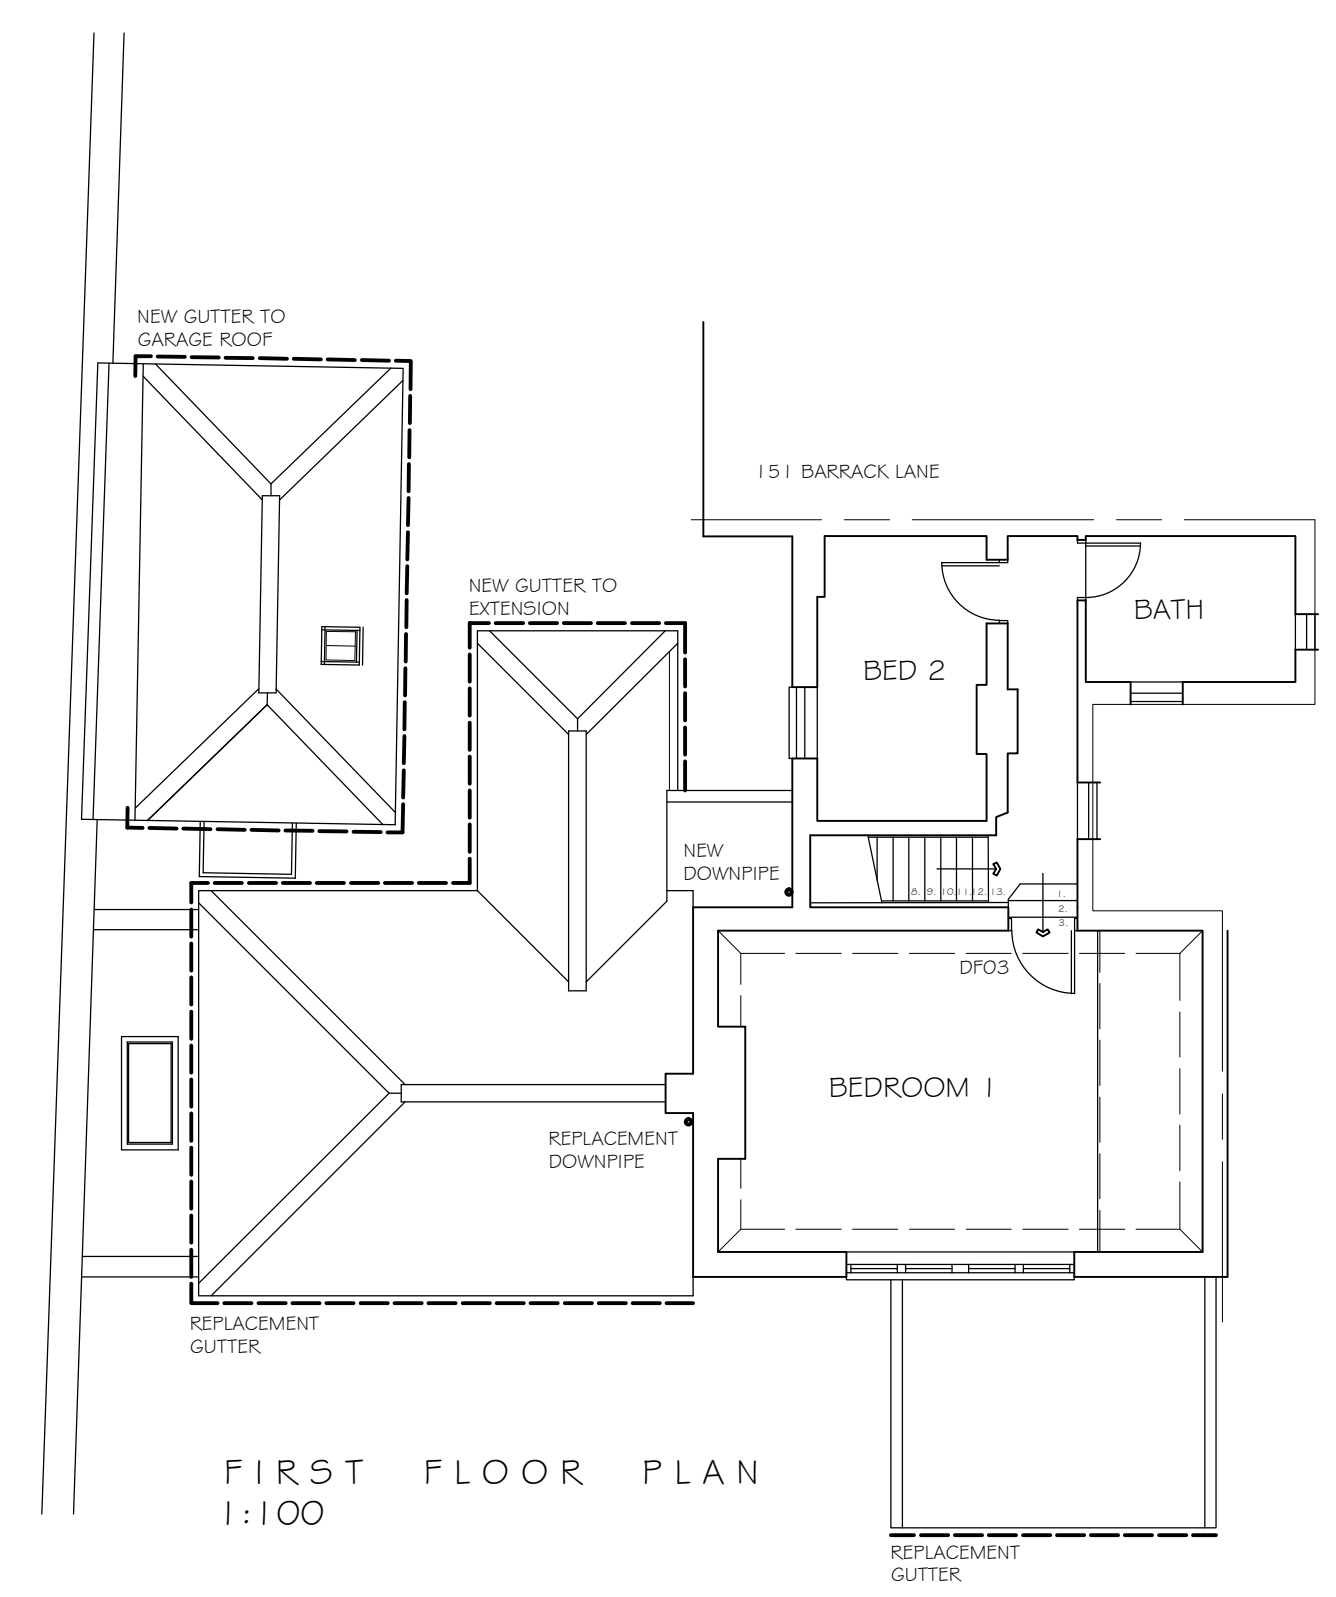

FIRST FLOOR PLAN
1:100

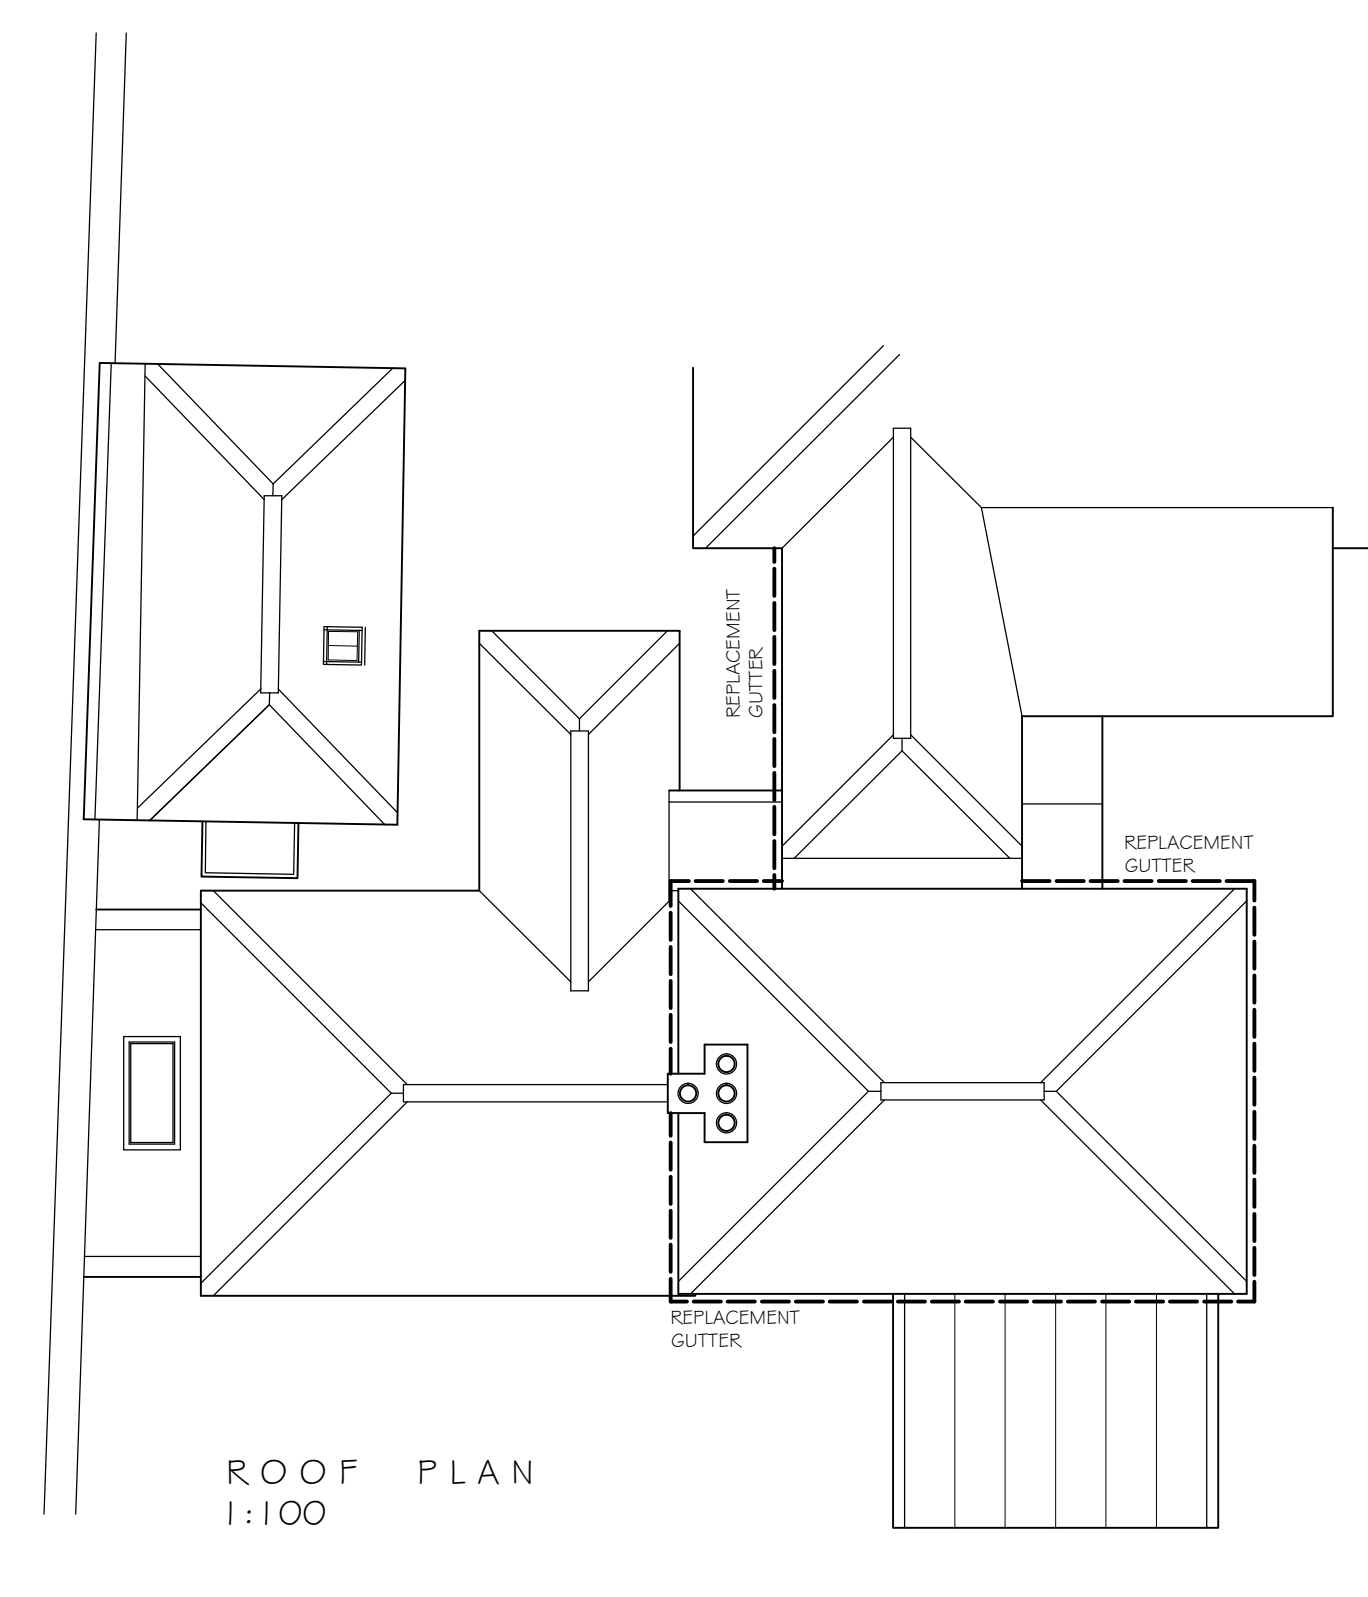

ROOF PLAN
1:100



EAST ELEVATION




SOUTH ELEVATION




WEST ELEVATION



NORTH ELEVATION

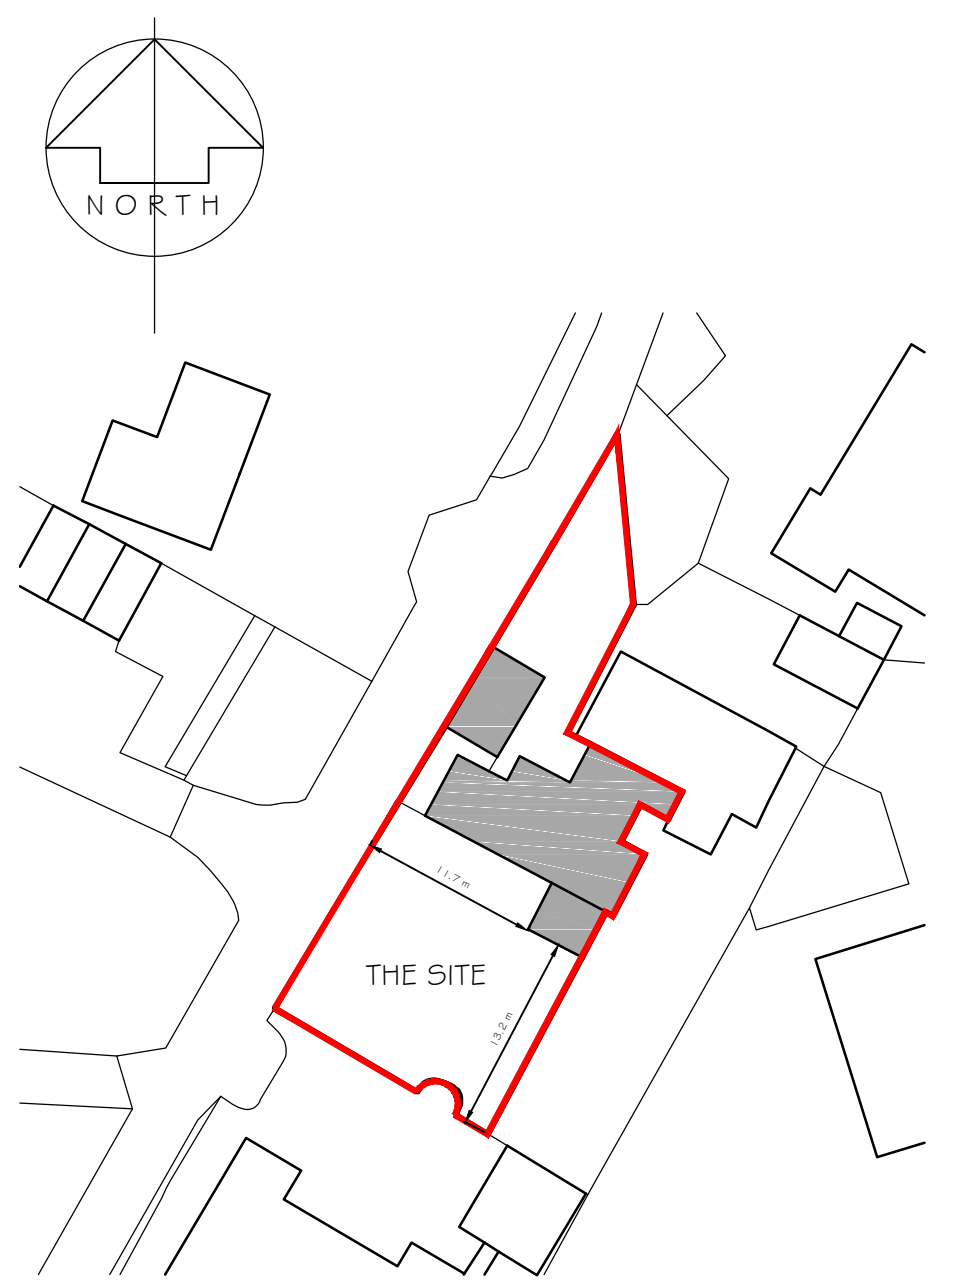

BLOCK PLAN 1:500

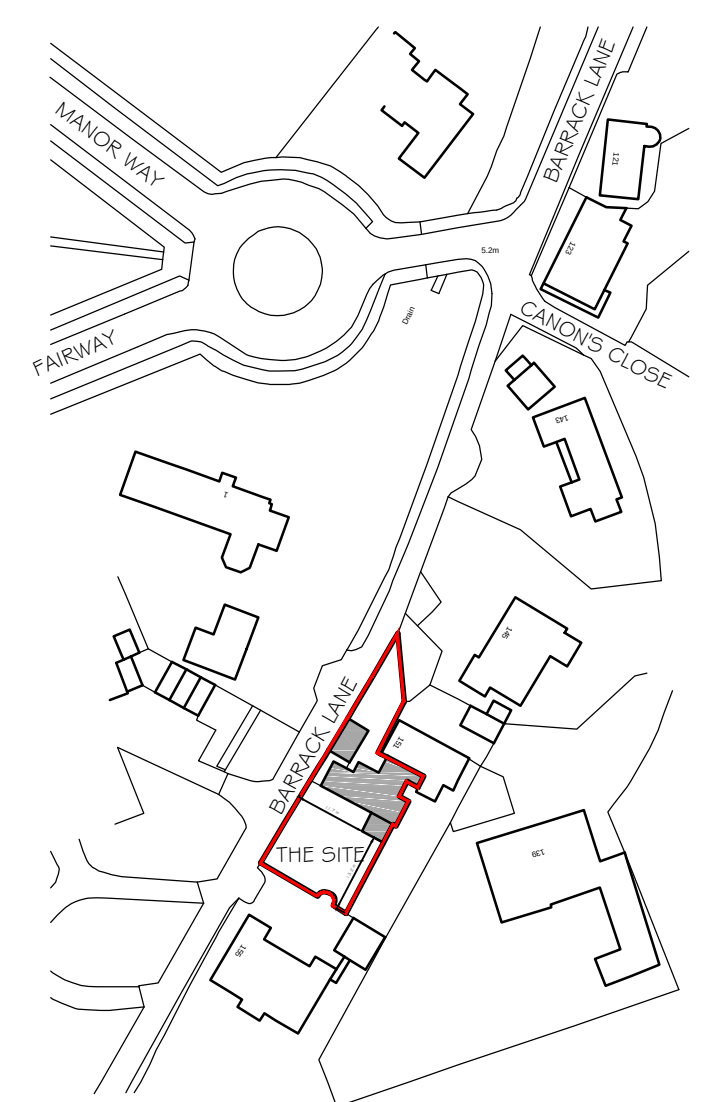

LOCATION PLAN 1:1250

REV.	DESCRIPTION	DATE
1	PROJECT 149 BARRACK LANE ALDWICK WEST SUSSEX	
2	CLIENT R. NIELD & J. CAKE	
3	DRAWING TITLE EXISTING PLANS & ELEVATIONS	
4	SCALE 1:100 @ A1	DRAWN BY MMW
5	DWG NO 1023/O1	DATE JAN 2020
6		REV. /

Unit 3b Woodhorn Business Centre
Woodhorn Lane
Oving Chichester
West Sussex PO20 2BX
Tel 01243 774764
www.sloaneandbrown.co.uk

CHARTERED BUILDING SURVEYORS
SLOANE & BROWN
ARCHITECTURAL SERVICES