




NOTES
WRITTEN DIMENSIONS TO BE TAKEN IN PREFERENCE TO SCALE, AND ARE TO BE CHECKED ON SITE PRIOR TO COMMENCING WORK. THIS DRAWING IS TO BE READ IN CONJUNCTION WITH ALL OTHER DOCUMENTS RELATING TO THIS PROJECT. ANY DISCREPANCIES ARE TO BE REFERRED IMMEDIATELY TO THE PROJECT DESIGNER. THIS DRAWING IS COPYRIGHT, AND SHOULD NOT BE USED OR REPRODUCED WITHOUT PERMISSION. IT IS THE CONTRACTOR'S RESPONSIBILITY TO ENSURE COMPLIANCE WITH THE BUILDING REGULATIONS.

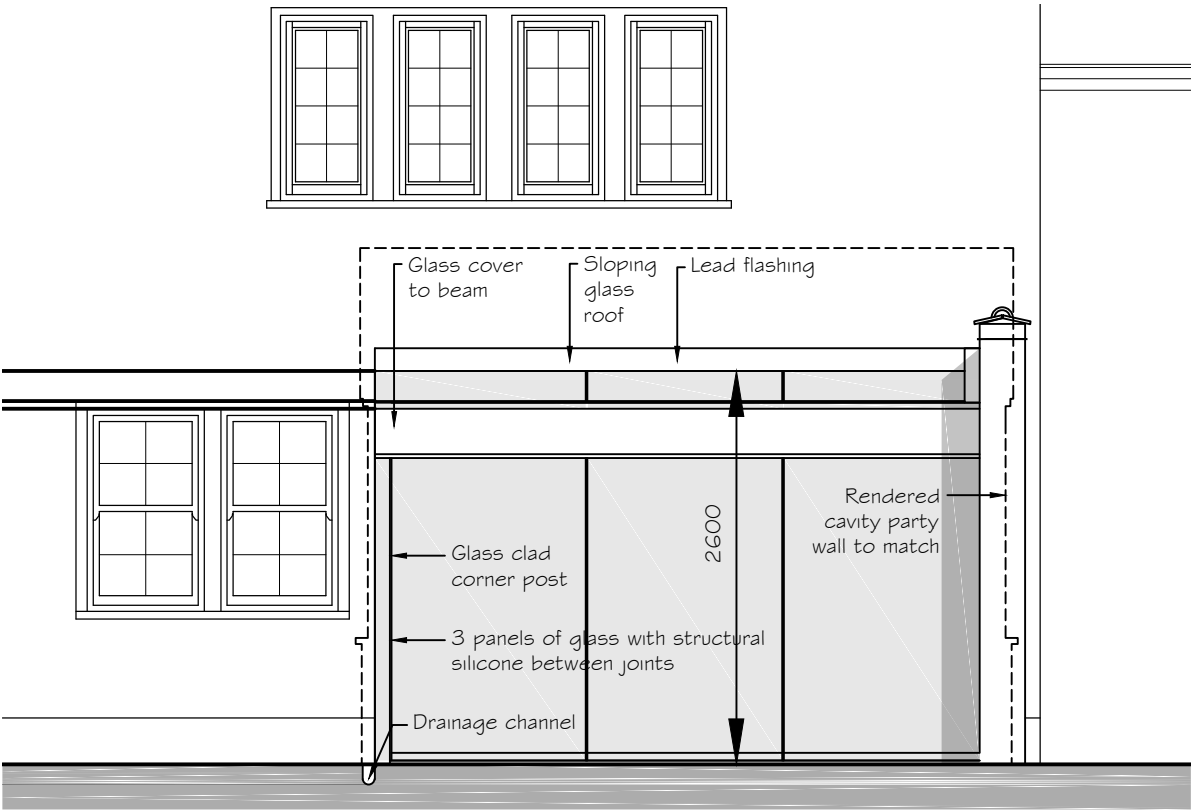


SOUTH ELEVATION

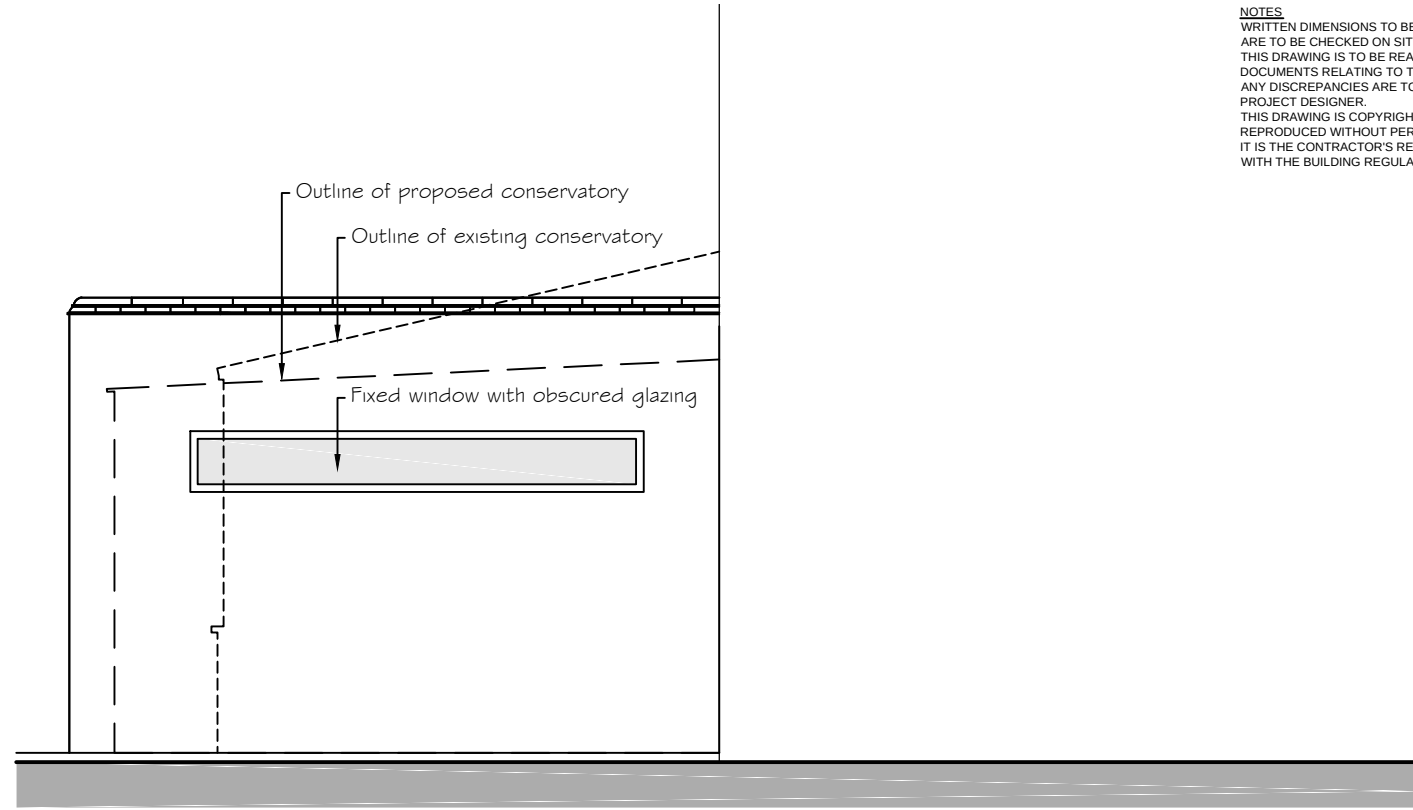

EAST ELEVATION

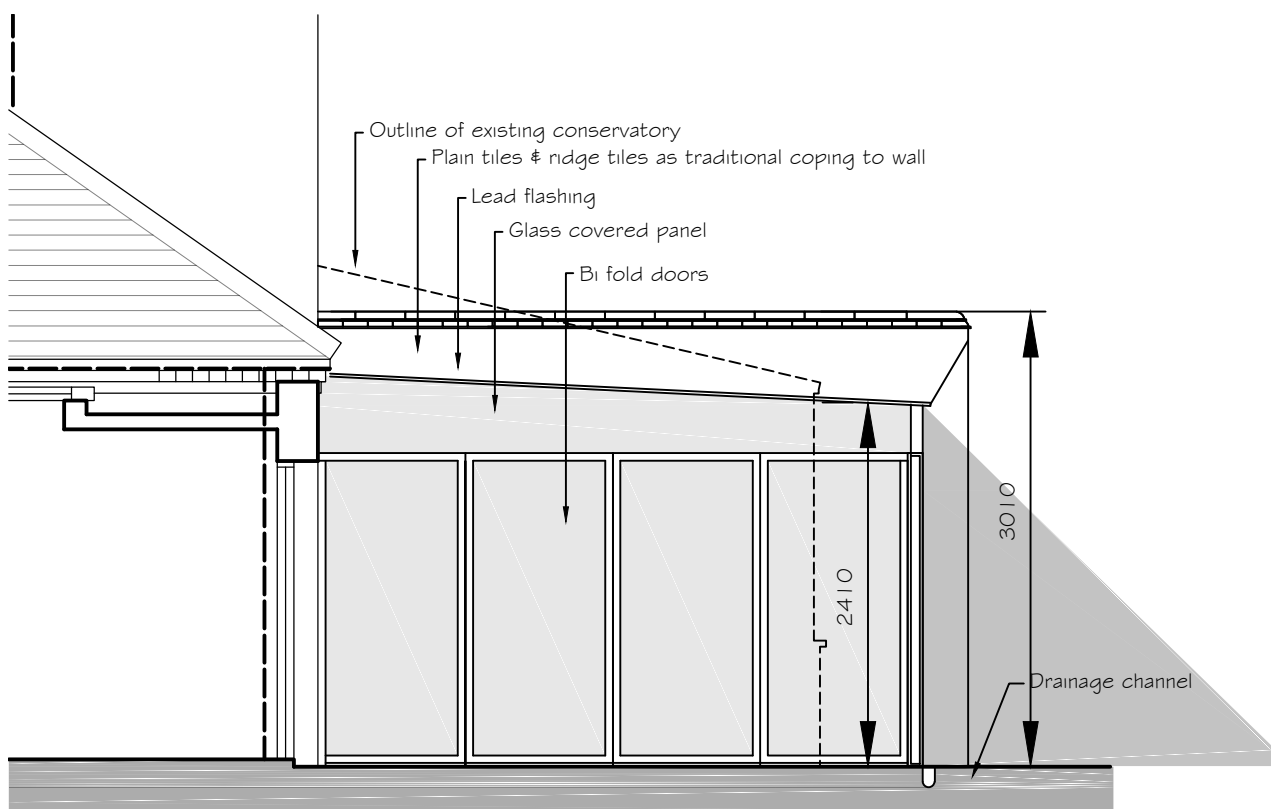

WEST ELEVATION

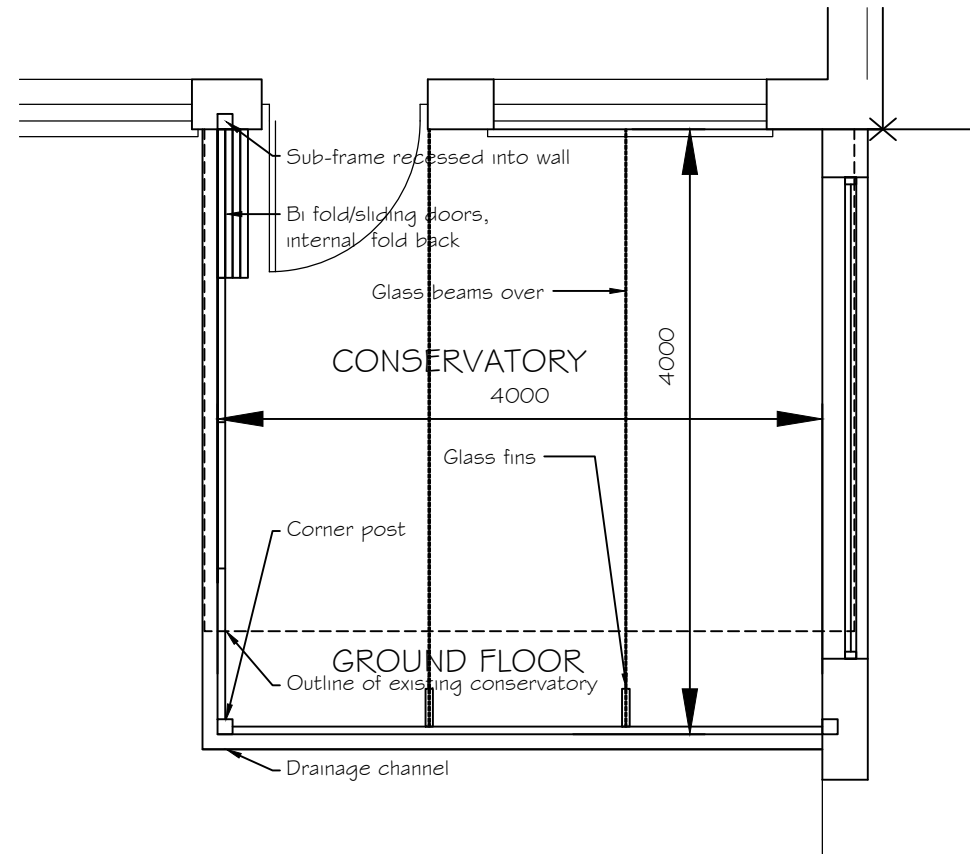

A	3m to 4m extension	18 Jan 21
REV	DESCRIPTION	DATE

PROJECT
149 BARRACK LANE
ALDWICK
WEST SUSSEX

CLIENT
R NIELD & J CAKE

DRAWING TITLE
REPLACEMENT CONSERVATORY
PROPOSED PLANS & ELEVATIONS

SCALE	DRAWN BY	DATE
1:50 @ A3	CM	JAN 2021
DWG NO	1023/03	REV. A

Unit 3b Woodhorn Business Centre
Woodhorn Lane
Oving Chichester
West Sussex PO20 2BX
Tel 01243 774764
www.sloaneandbrown.co.uk

