

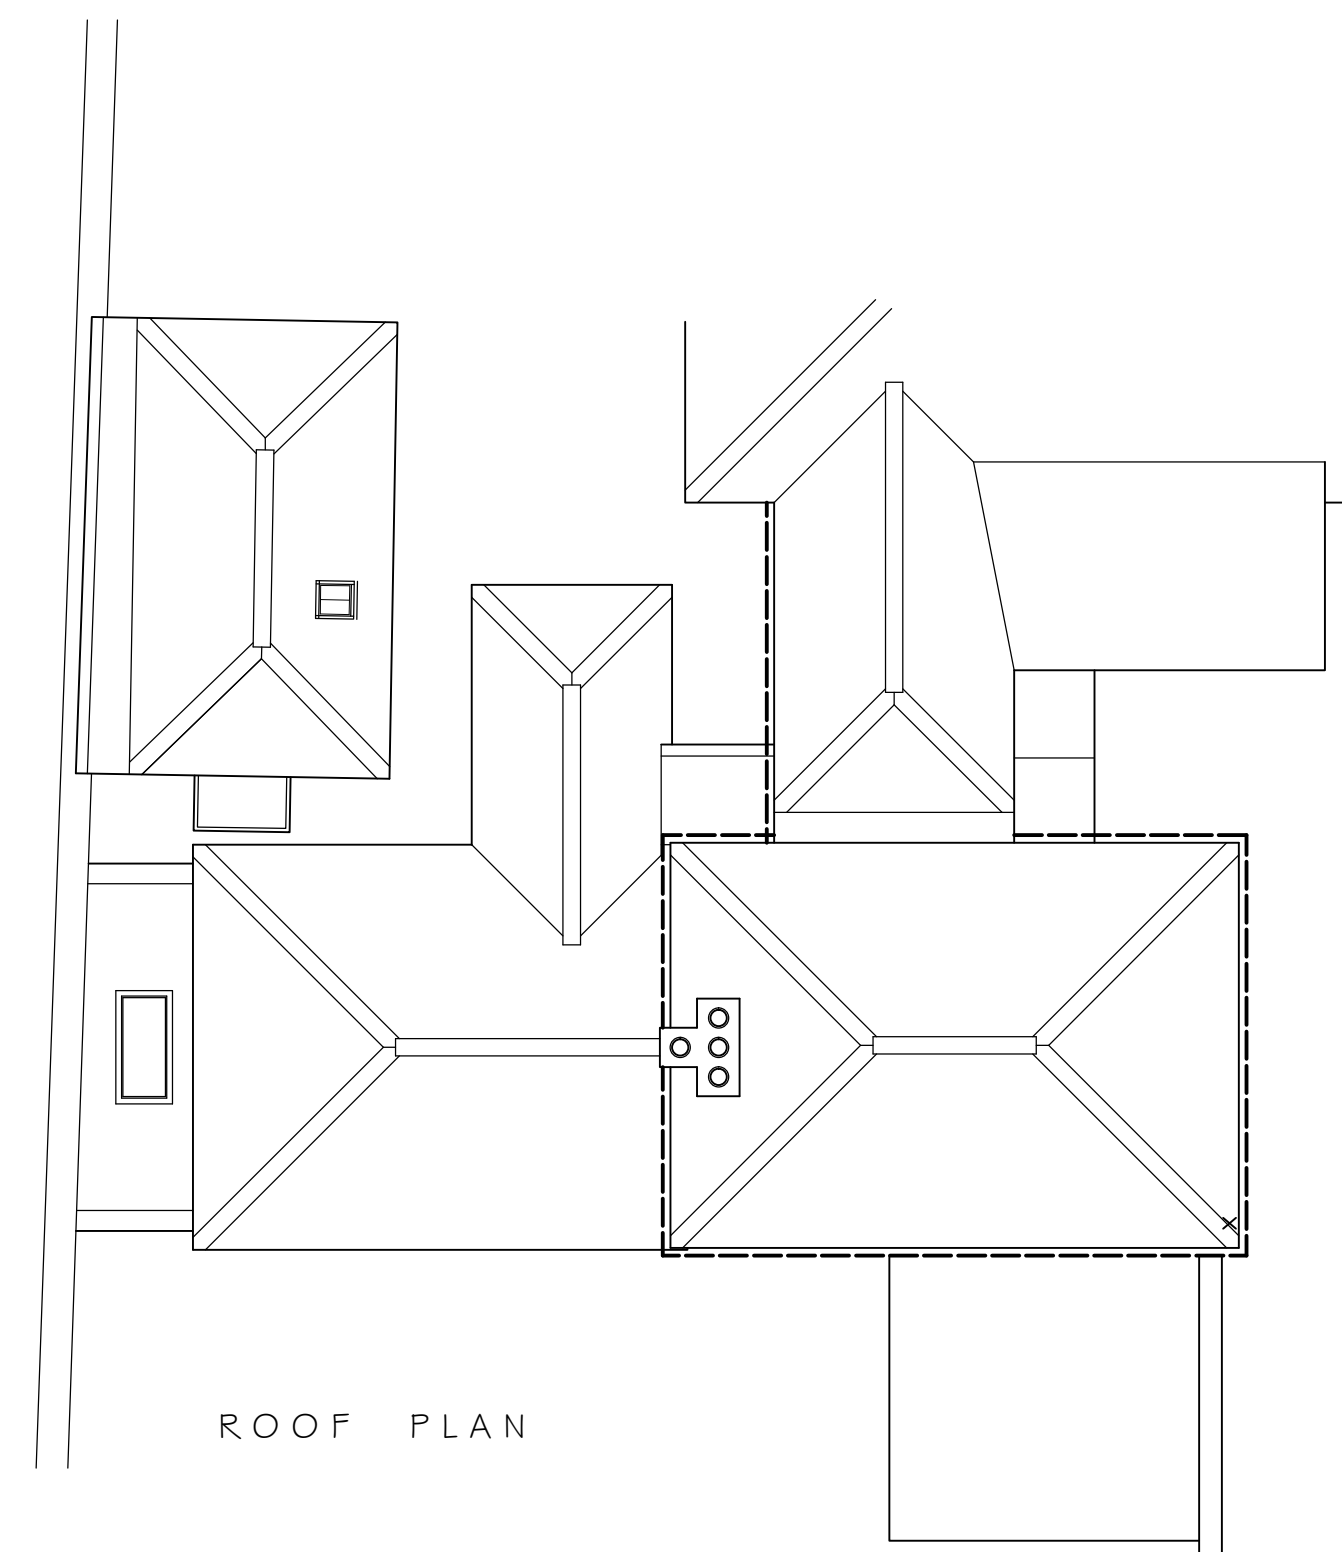
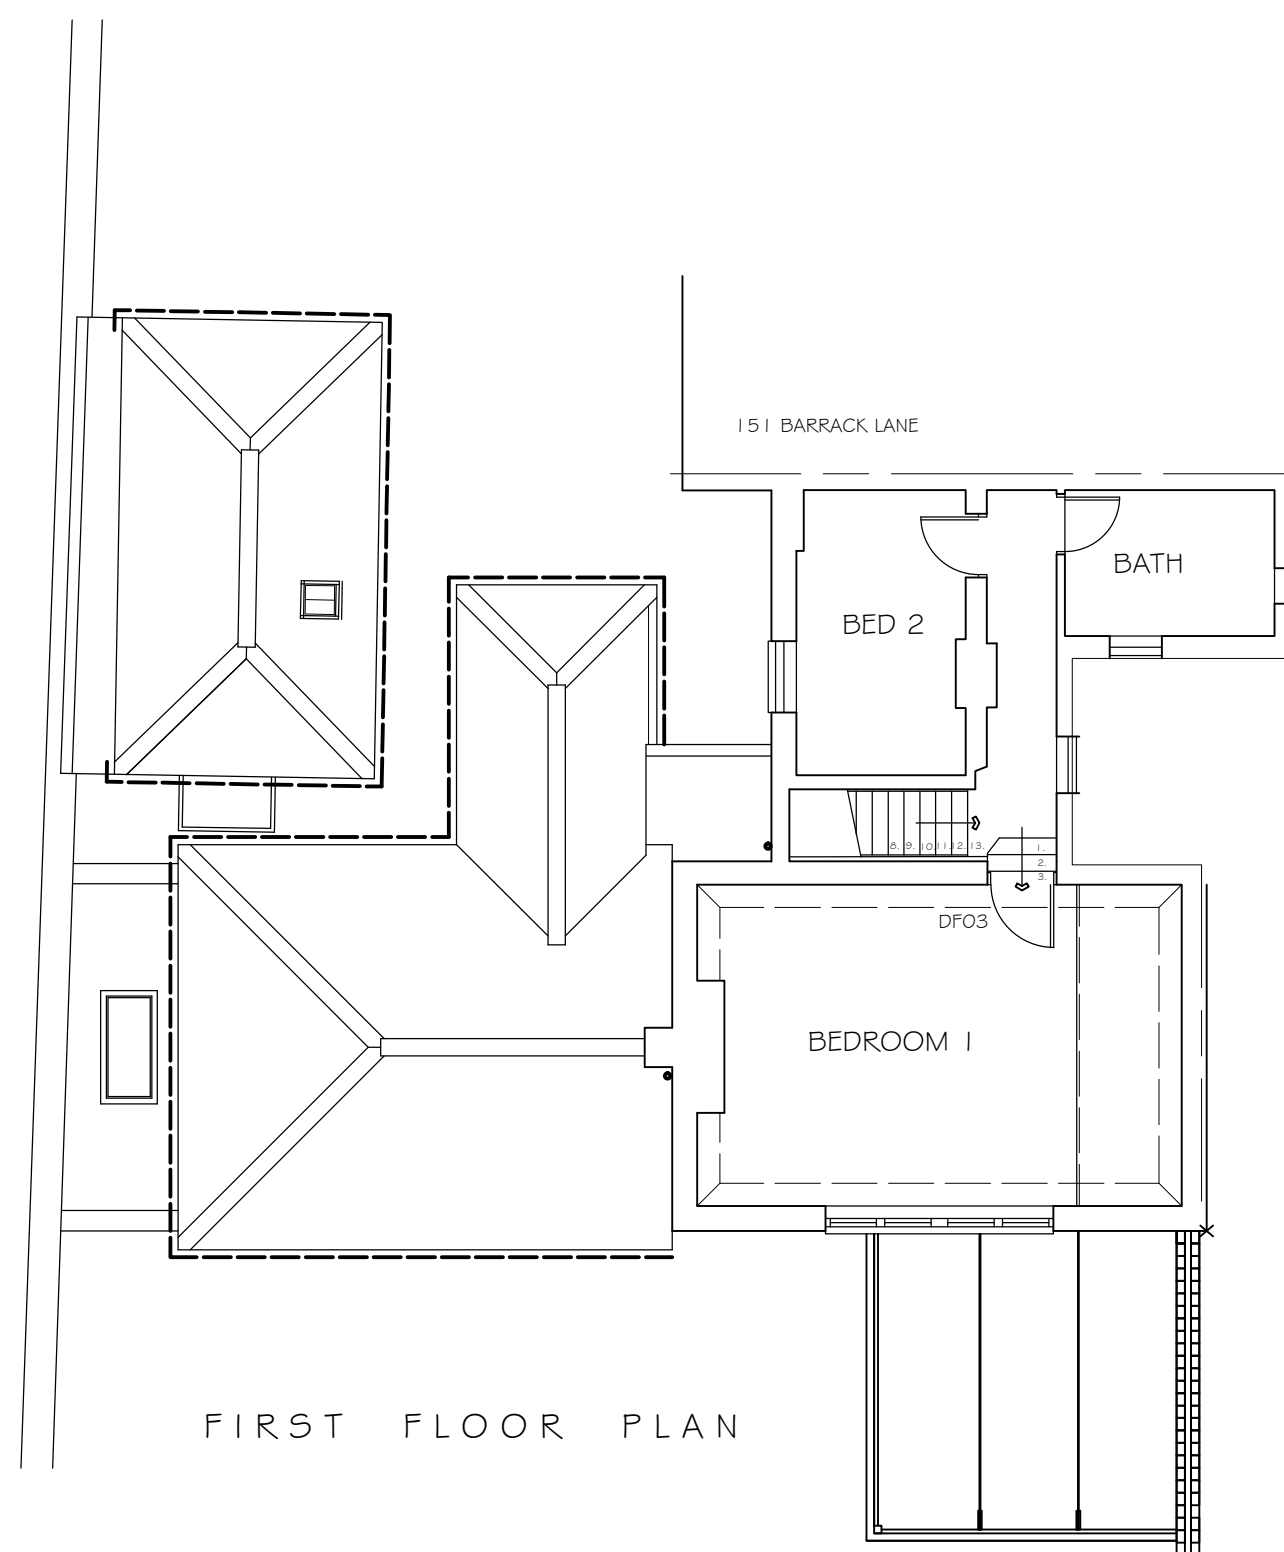


NOTES
WRITTEN DIMENSIONS TO BE TAKEN IN PREFERENCE TO SCALE, AND
ARE TO BE CHECKED ON SITE PRIOR TO COMMENCING WORK.
THIS DRAWING IS TO BE READ IN CONJUNCTION WITH ALL OTHER
DOCUMENTS RELATING TO THIS PROJECT.
ANY DISCREPANCIES ARE TO BE REFERRED IMMEDIATELY TO THE
PROJECT DESIGNER.
THIS DRAWING IS COPYRIGHT, AND SHOULD NOT BE USED OR
REPRODUCED WITHOUT PERMISSION.
IT IS THE CONTRACTOR'S RESPONSIBILITY TO ENSURE COMPLIANCE
WITH THE BUILDING REGULATIONS.

1:100

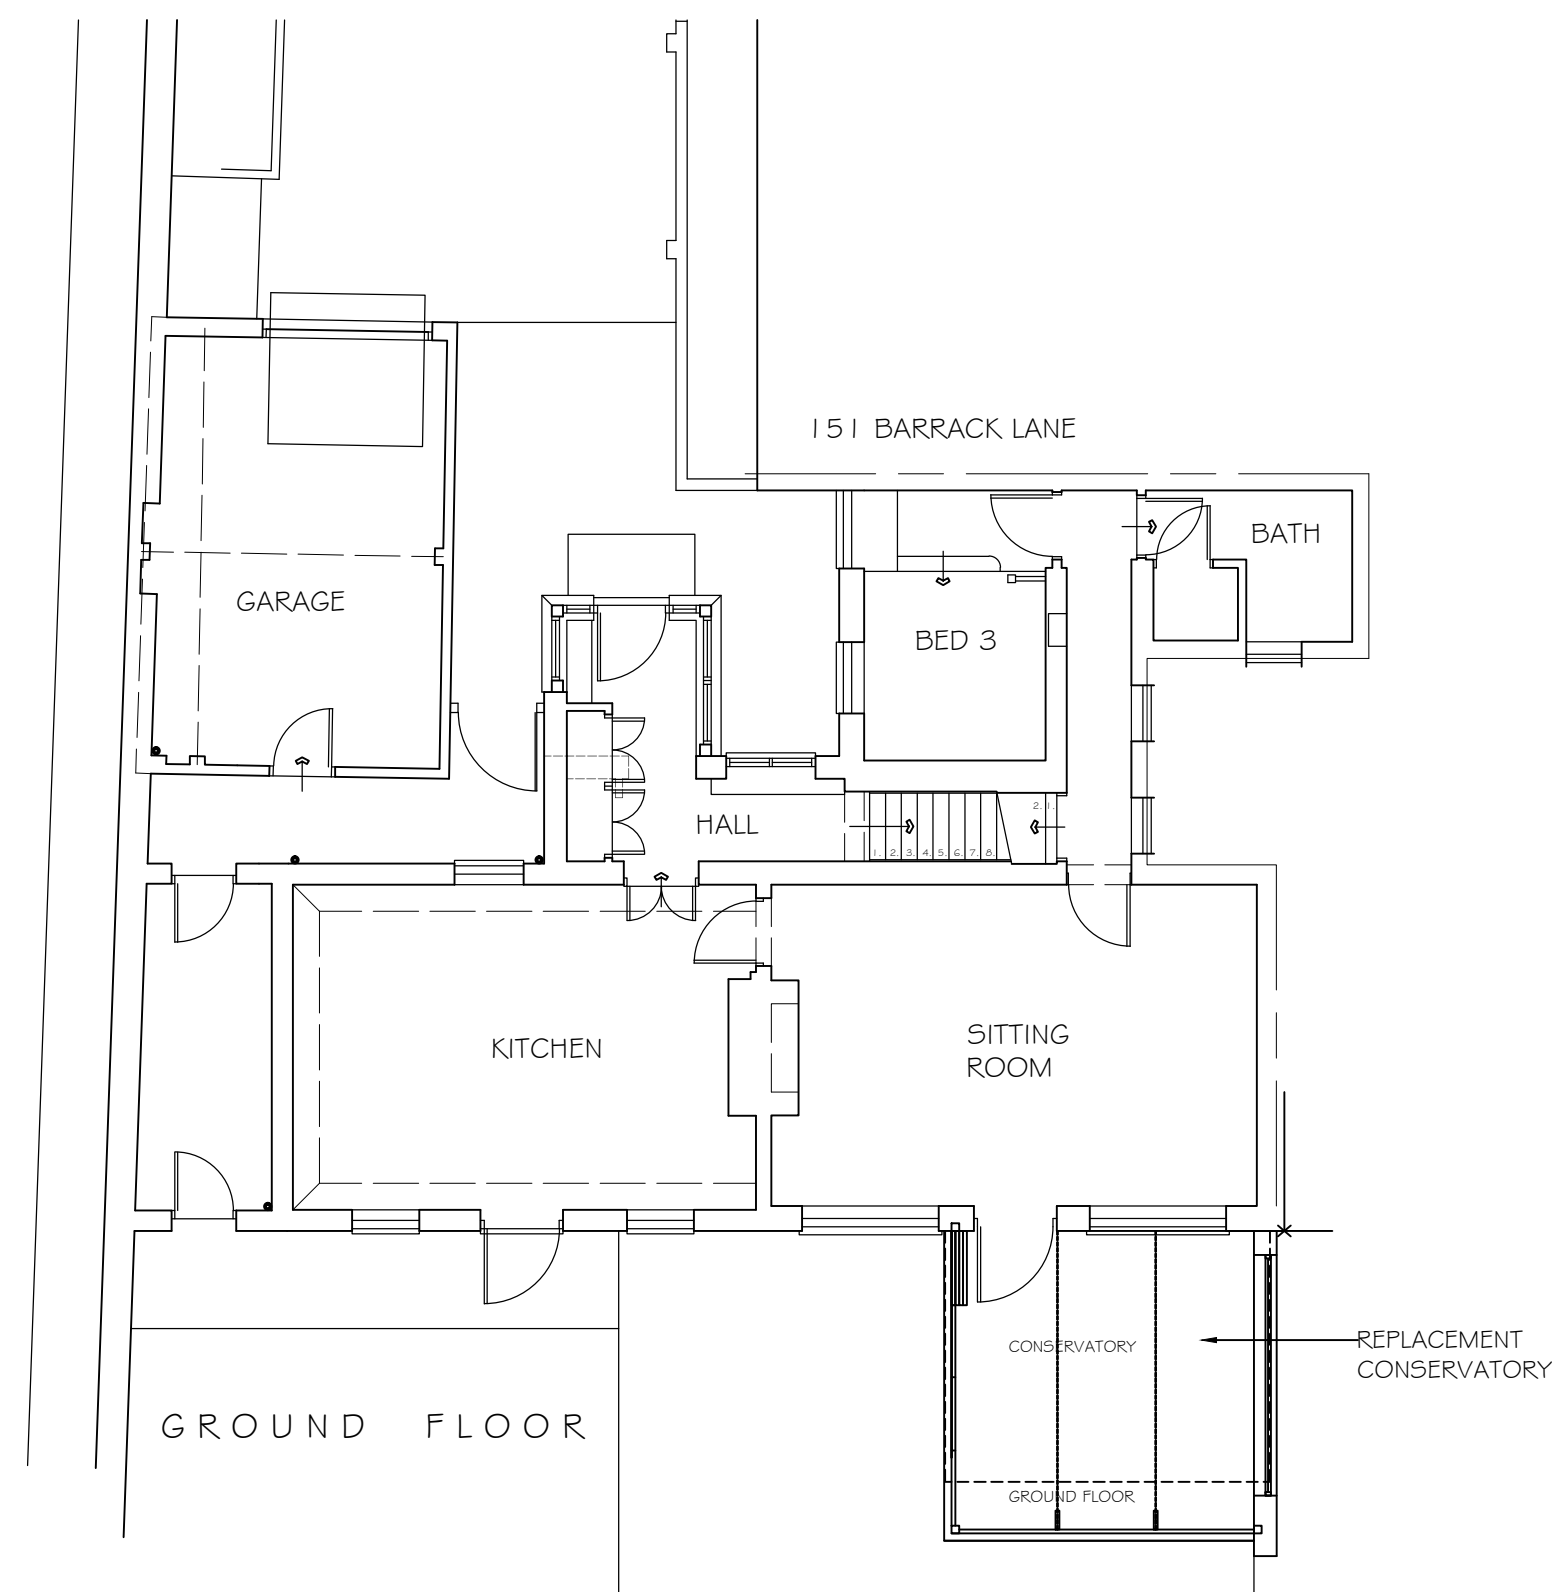

EAST ELEVATION

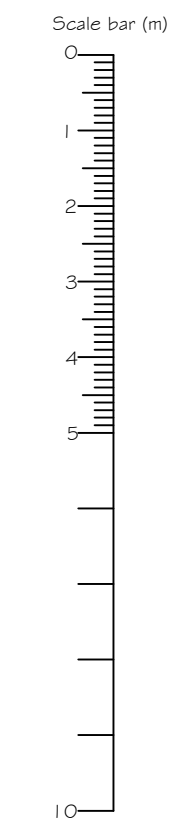

SOUTH ELEVATION

Replacement
conservatory




WEST ELEVATION




NORTH ELEVATION

No changes to north elevation

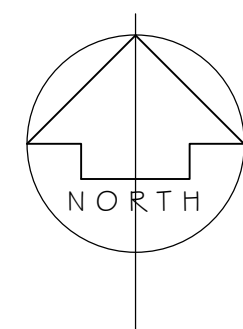

BLOCK PLAN 1:500

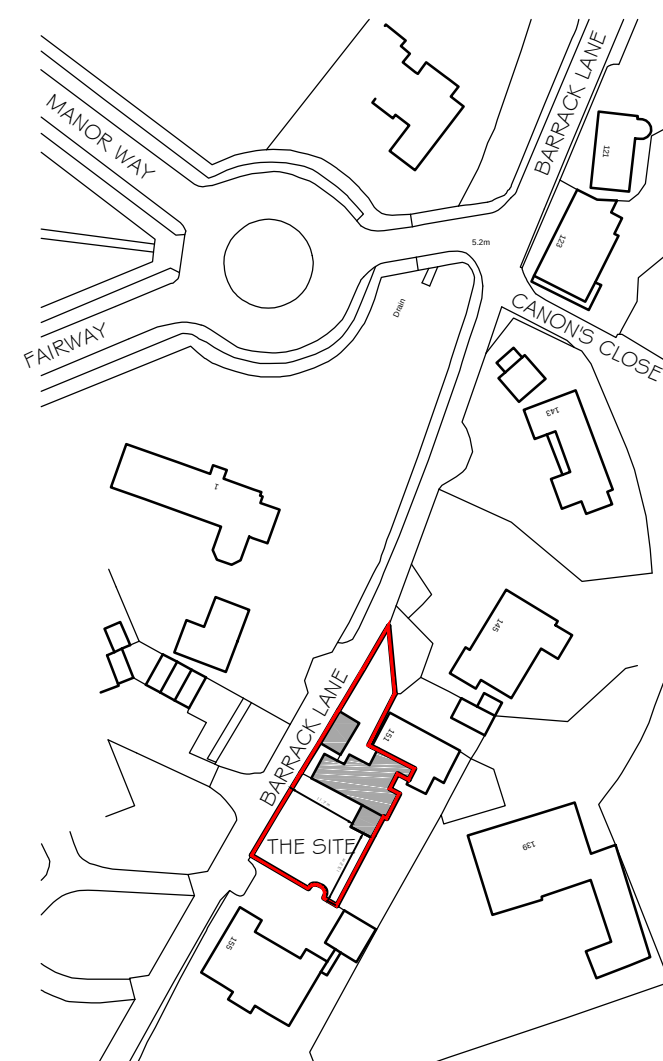

LOCATION PLAN 1:1250

A 3m to 4m extension
REV. DESCRIPTION
DATE

PROJECT
149 BARRACK LANE
ALDWICK
WEST SUSSEX

CLIENT
R. NIELD & J. CAKE

DRAWING TITLE
REPLACEMENT CONSERVATORY
PROPOSED PLANS & ELEVATIONS

SCALE 1:100 @ A1
DRAWN BY CM
DATE JAN 2021

DWG NO 1023/02
REV. A

Unit 3b Woodhorn Business Centre
Woodhorn Lane
Oving Chichester
West Sussex PO20 2BX
Tel 01243 774764
www.sloaneandbrown.co.uk

CHARTERED BUILDING SURVEYORS
SLOANE & BROWN
ARCHITECTURAL SERVICES