



REVISION

EXISTING SLIDING DOOR

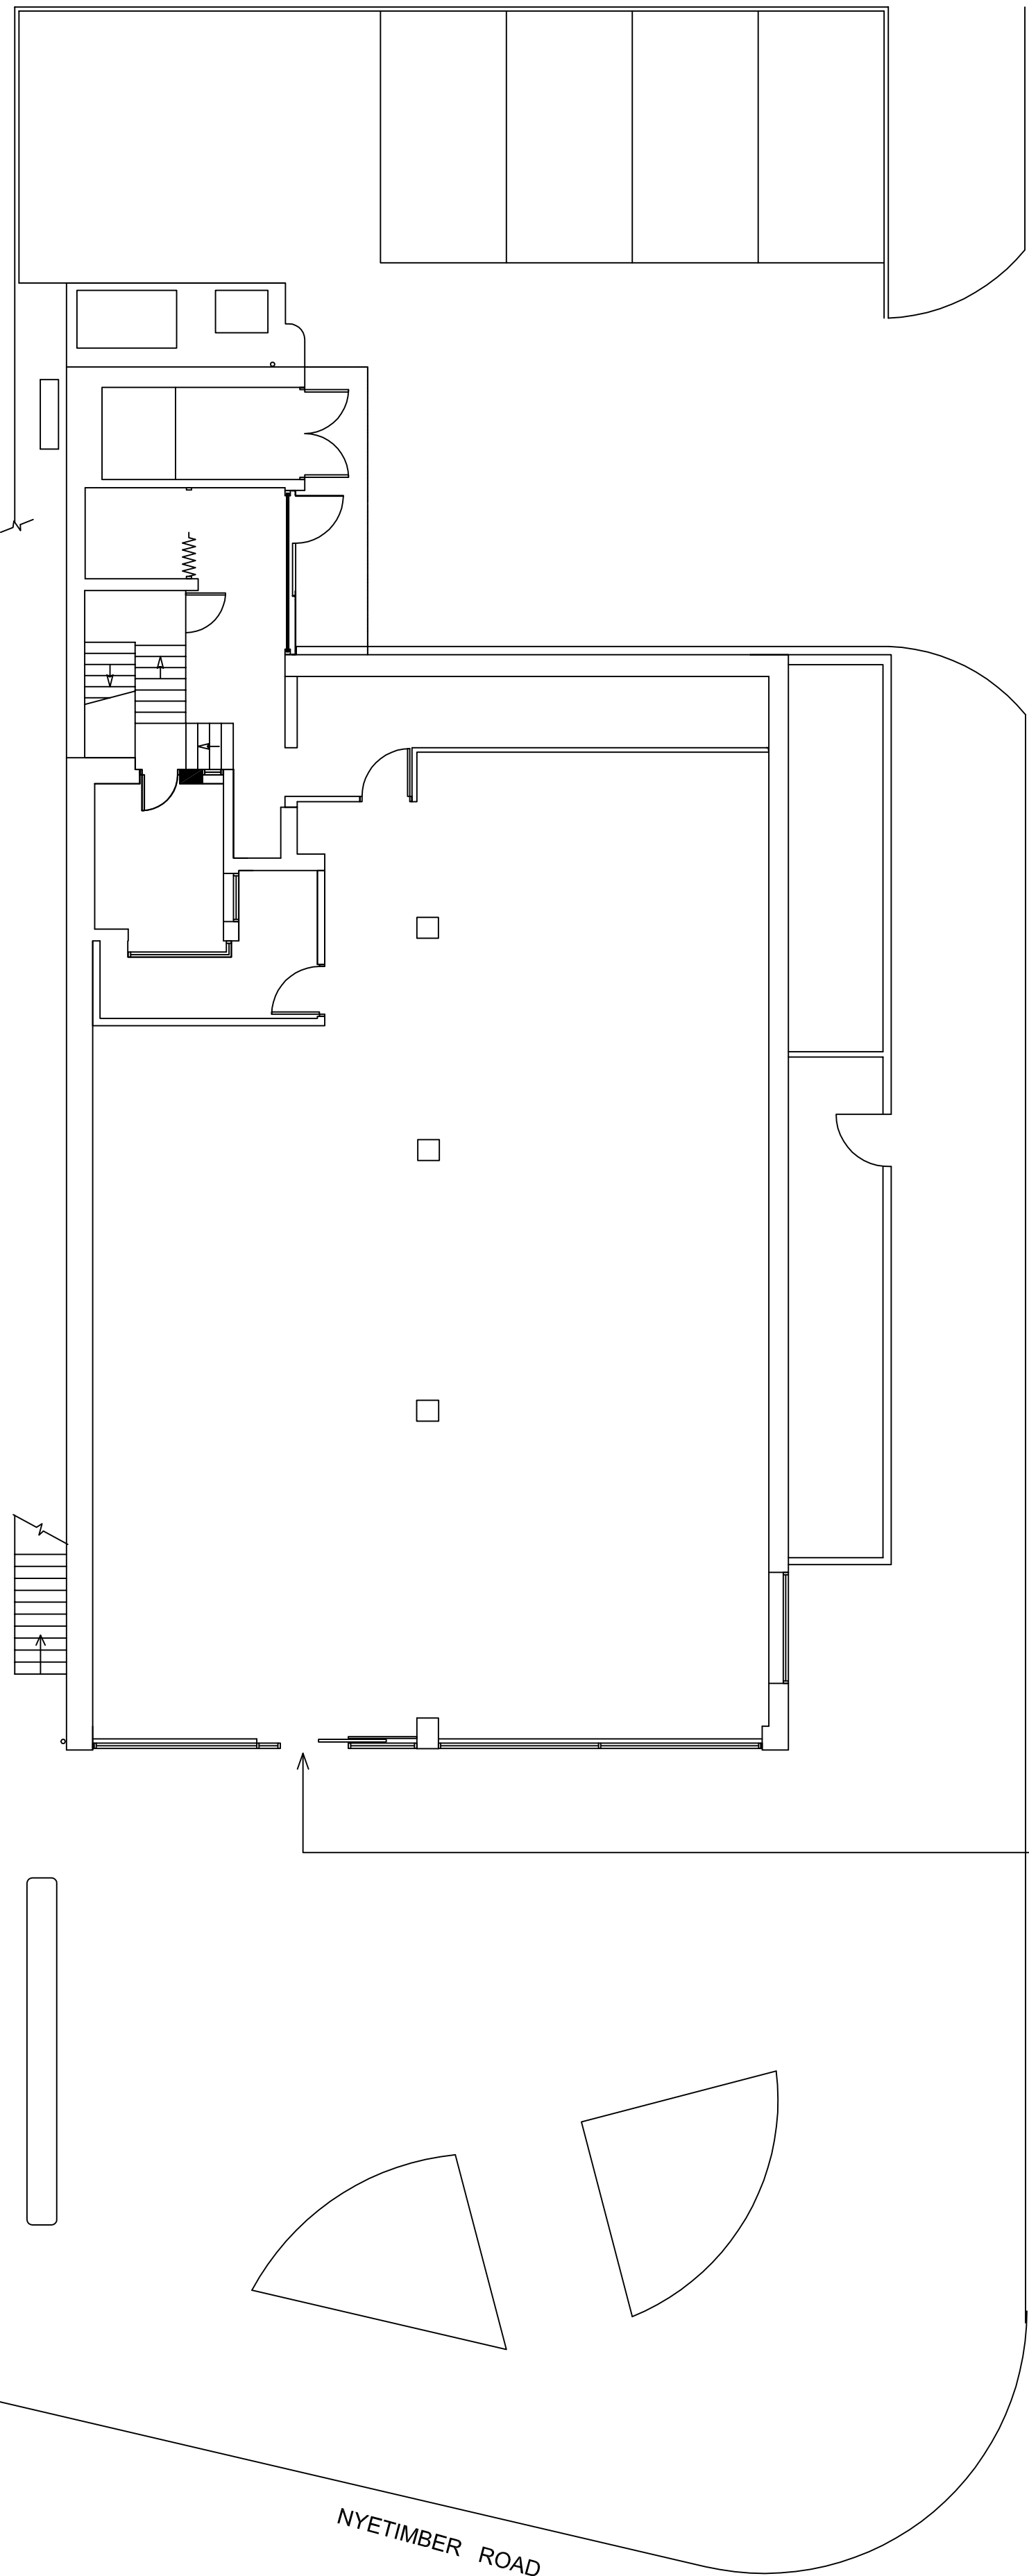


EXISTING GROUND FLOOR PLAN

NEW TIMBER FRAMED CANOPY
WITH POLYCARBONATE SHEET ROOF

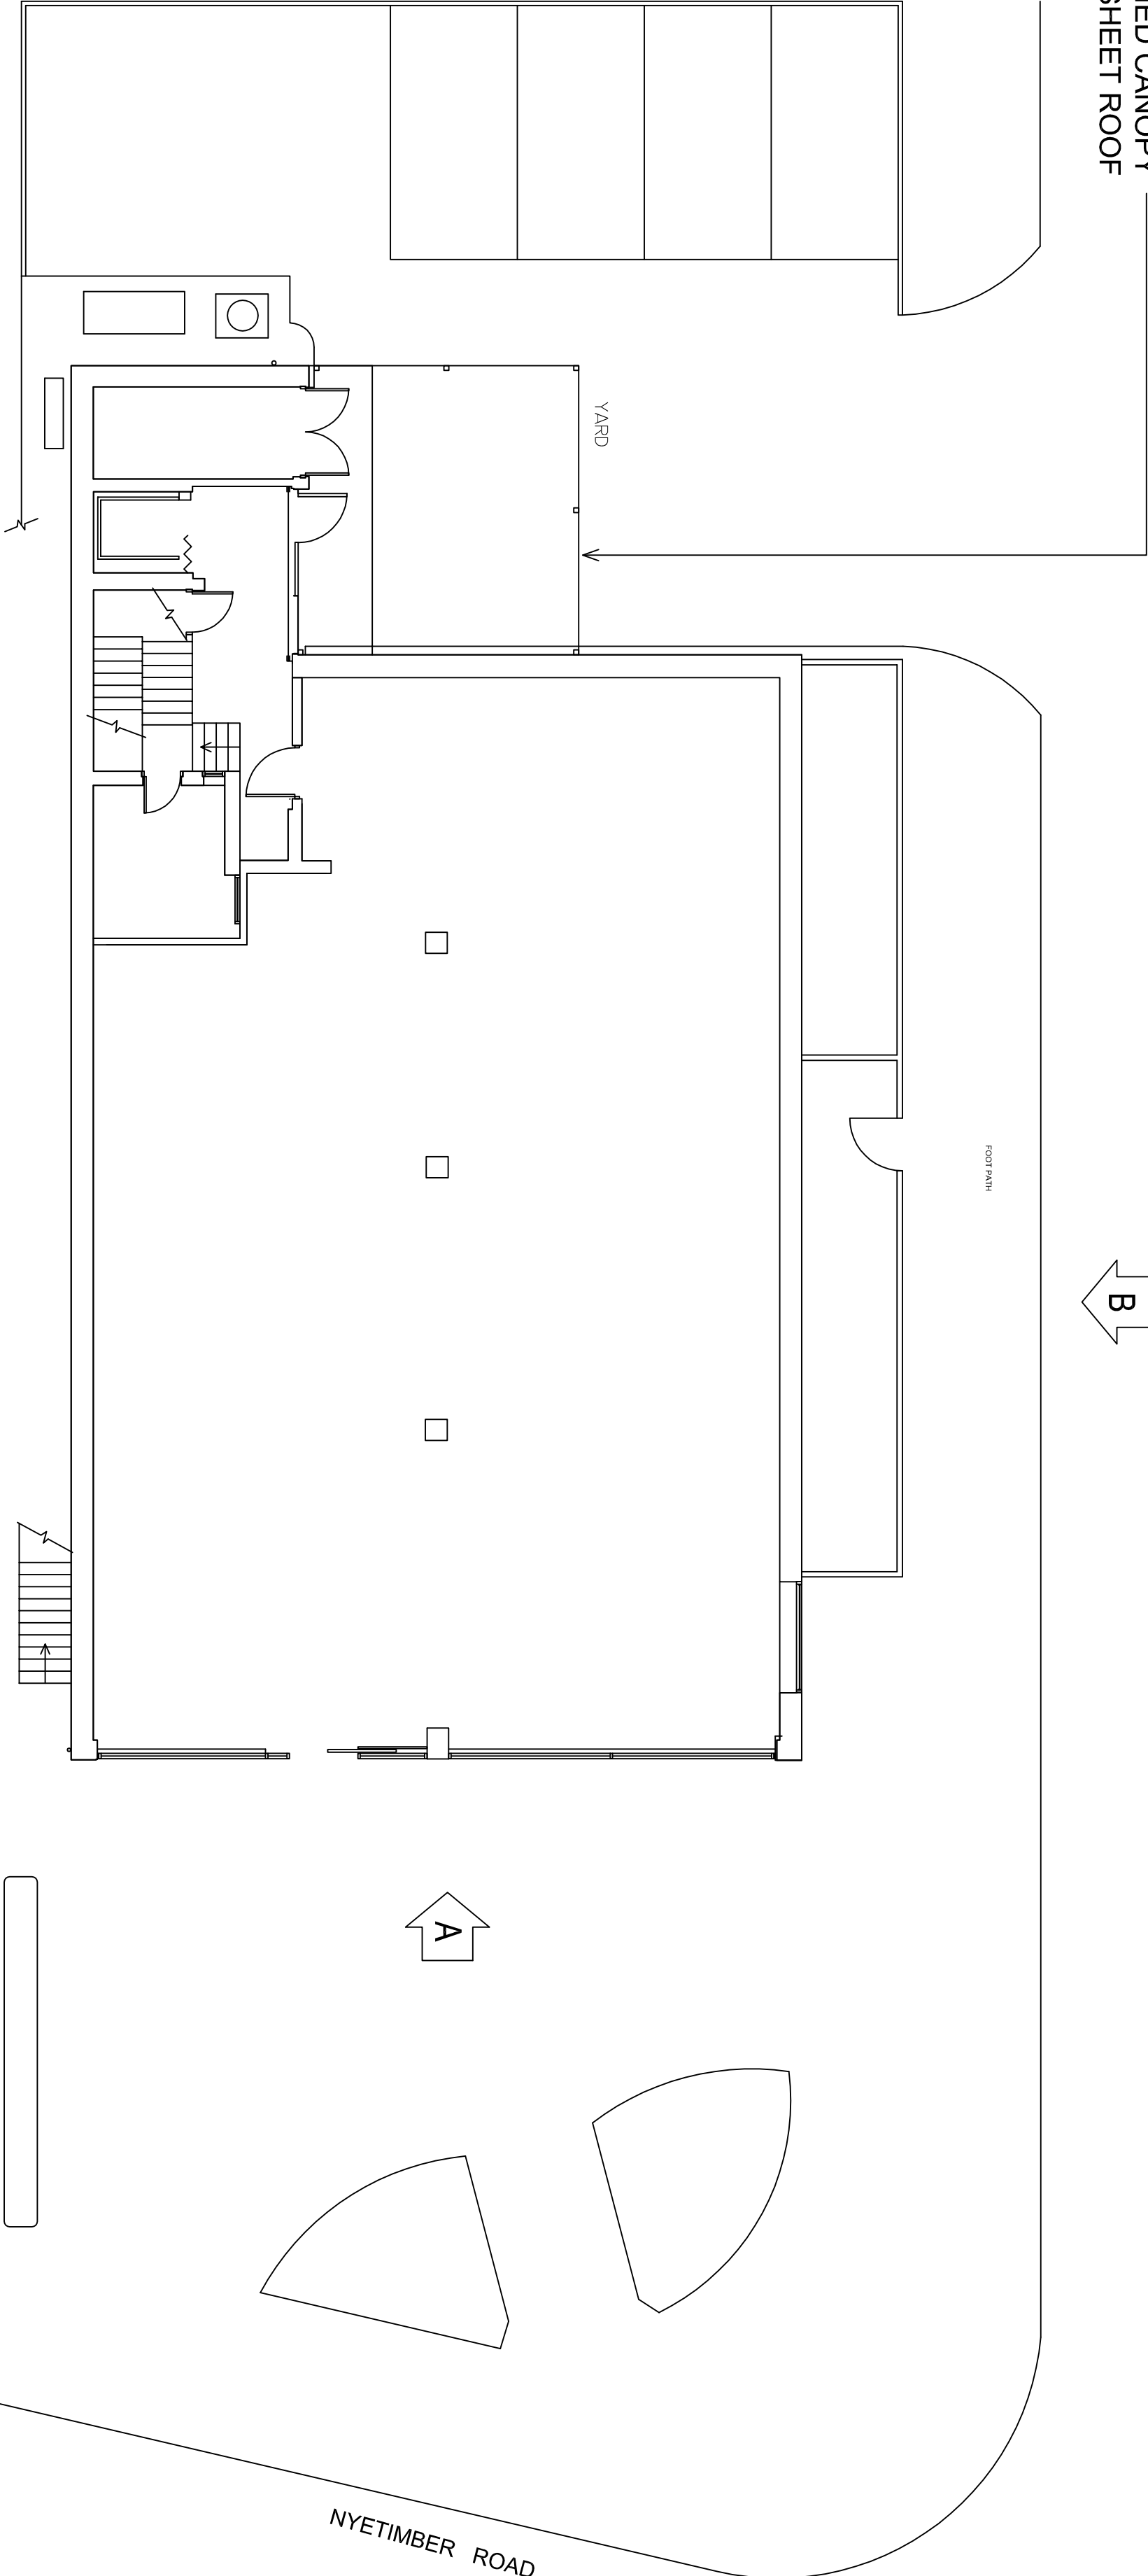

PROPOSED GROUND FLOOR PLAN

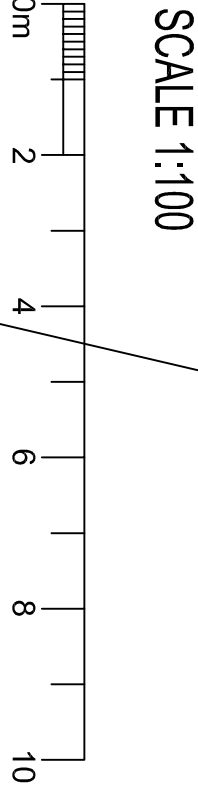

© THE CONTENTS OF THIS DRAWING REMAIN THE SOLE PROPERTY OF WELLSFIELD ASSOCIATES AND MUST NOT BE COPIED OR REPRODUCED WITHOUT PRIOR PERMISSION.	
FULL SURVEY NOT CARRIED OUT. DRAWING PRODUCED USING INFORMATION SUPPLIED BY THE CLIENT	
Wellsfield Associates	
80 High Street, Heddligh, Essex	
SS7 2PB Tel: 01702 551123 Fax: 01702 558530 ml@wellsfieldassociates.co.uk	
project	
Co-op Store	
1-2 NYETIMBER LANE	
ALDWICK	
BOGNOR REGIS	
PO21 3HG	
GROUND FLOOR PLANS	
date	drawn
Oct '13	DAR
scale	drg no.
1:100@A1	2283.02