




Revision	Description	Date
A	Layout revised to clients comments;	29-01-21
B	Dining room & study adjusted; Cpd. added to landing;	01-02-21
C	Issued for PLANNING;	02-02-21
D	DRAFT building regs. issue;	19-04-21
E	Issued for BUILDING REGULATIONS;	28-04-21
F	Extension redesigned to clients requirements;	20-07-21
G	Issued for PLANNING;	28-07-21

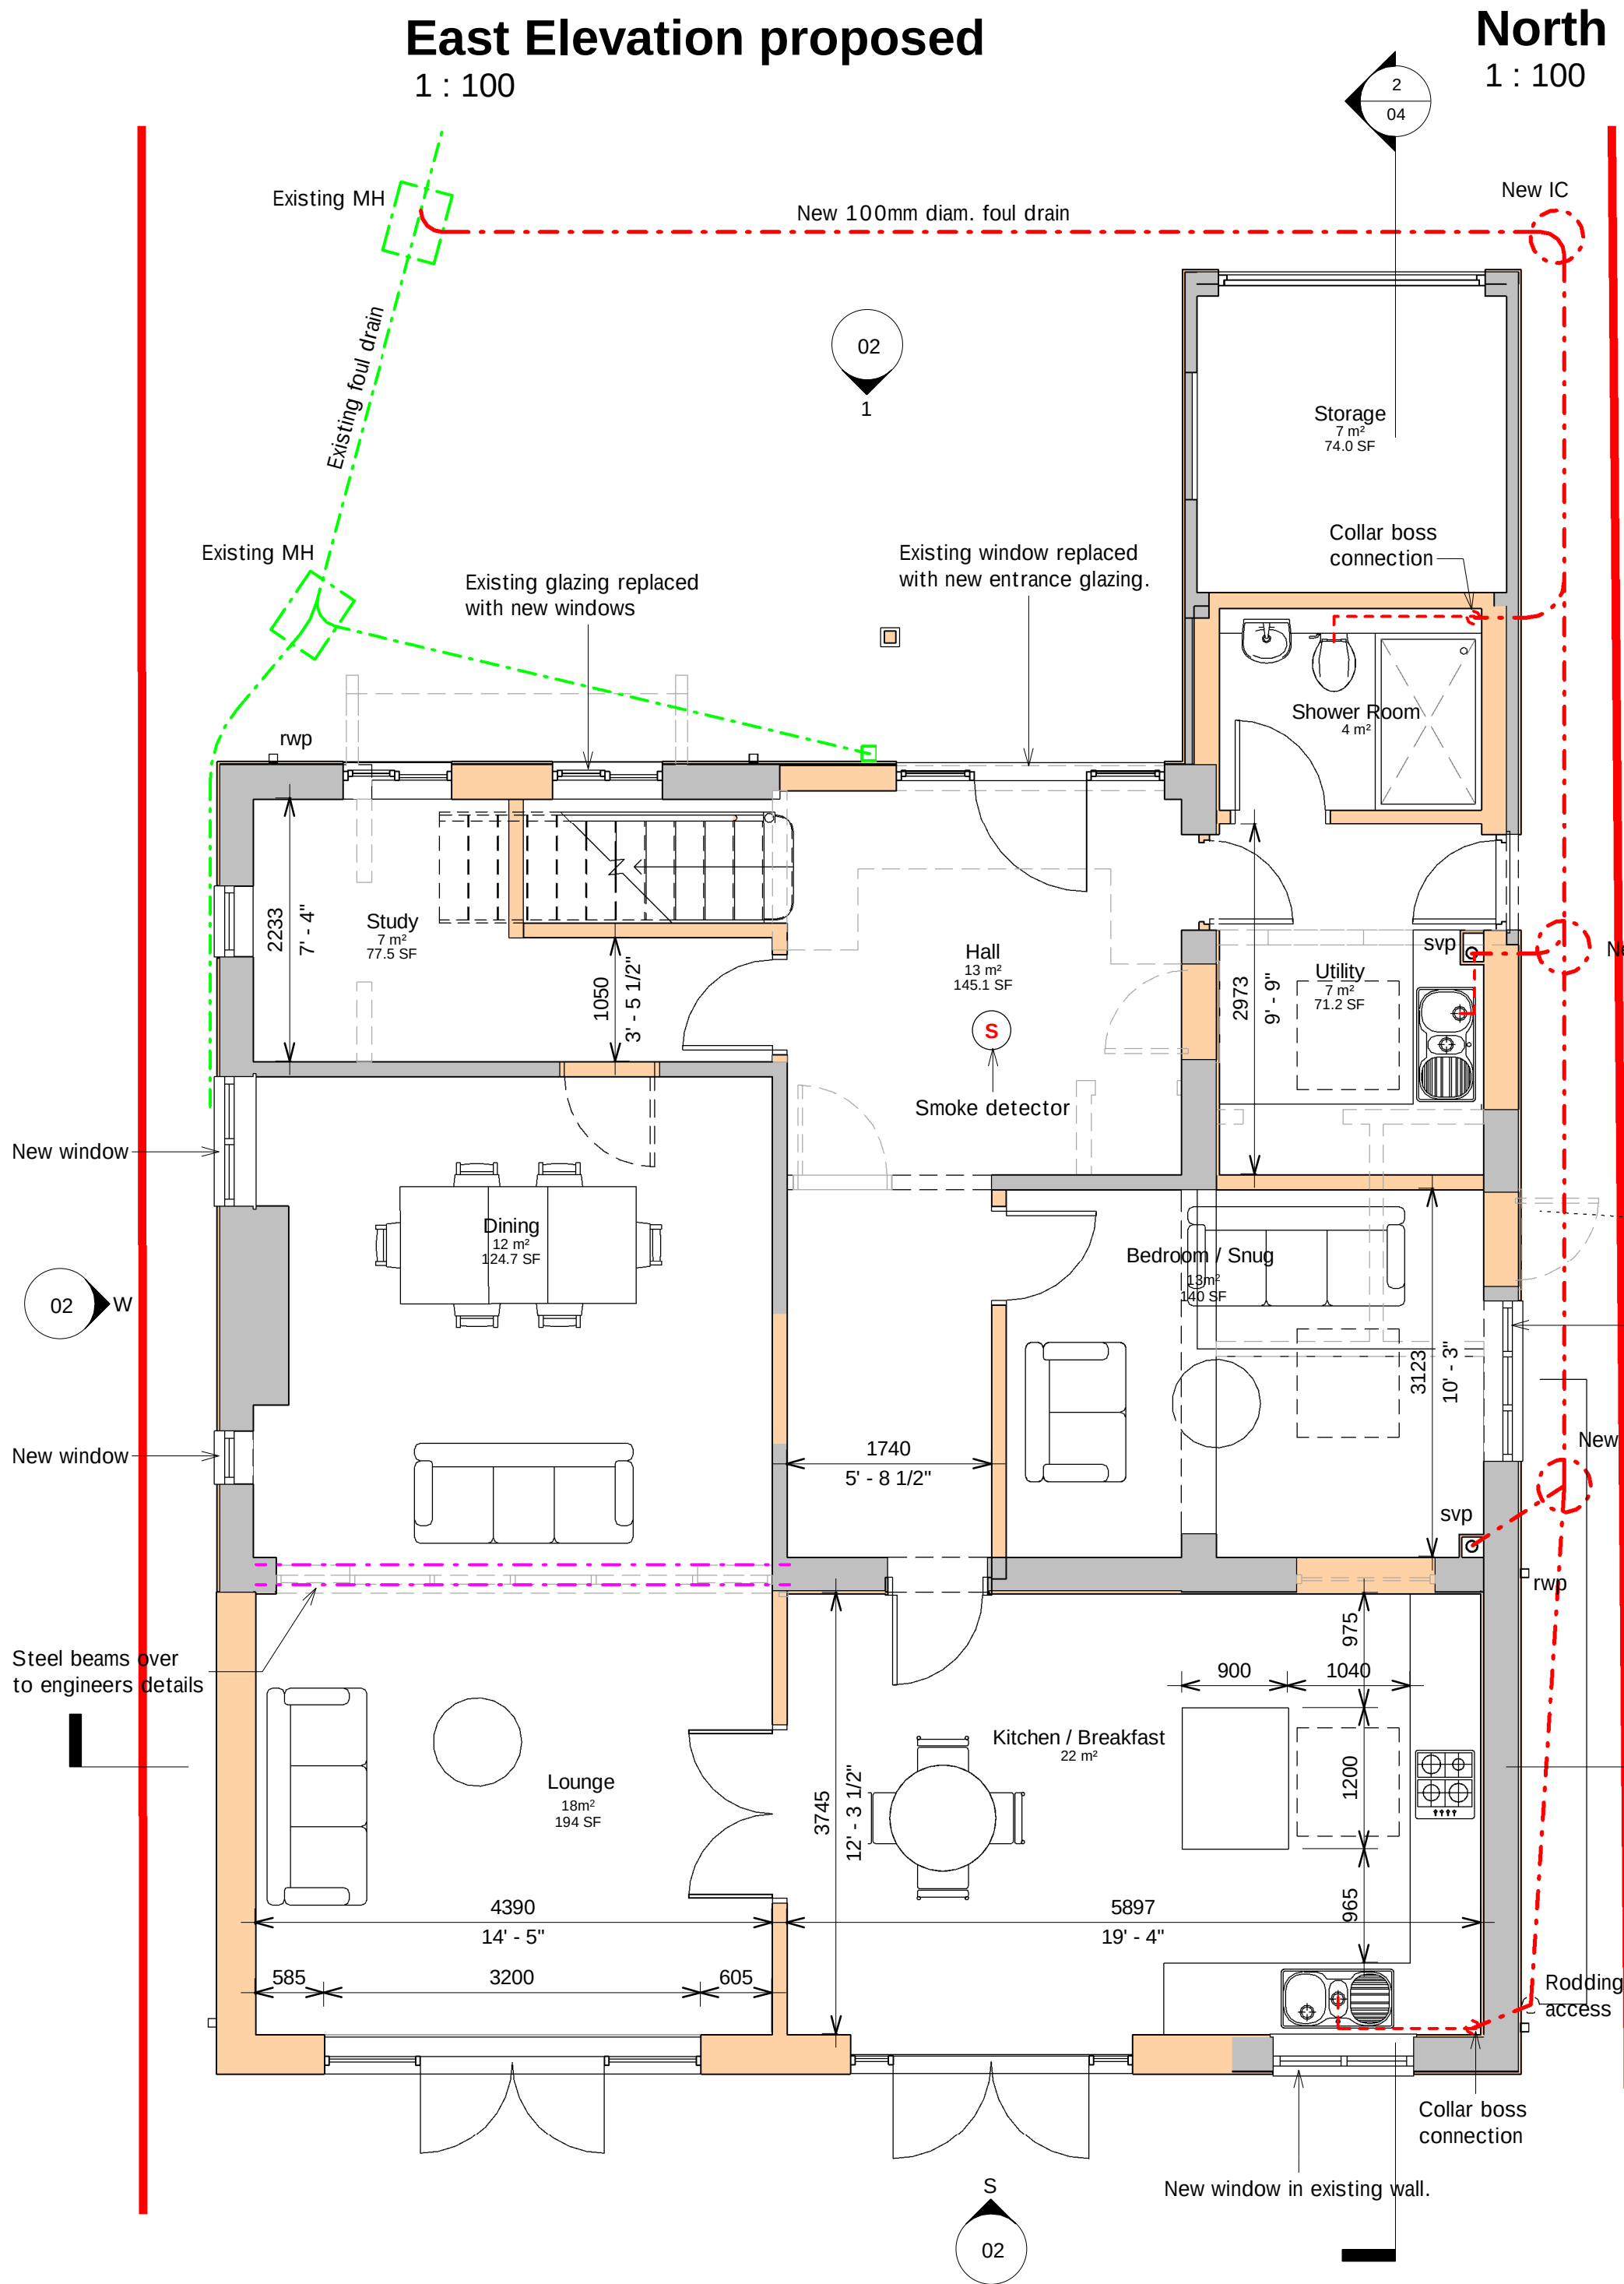

Ground Floor Plan proposed
1 : 50

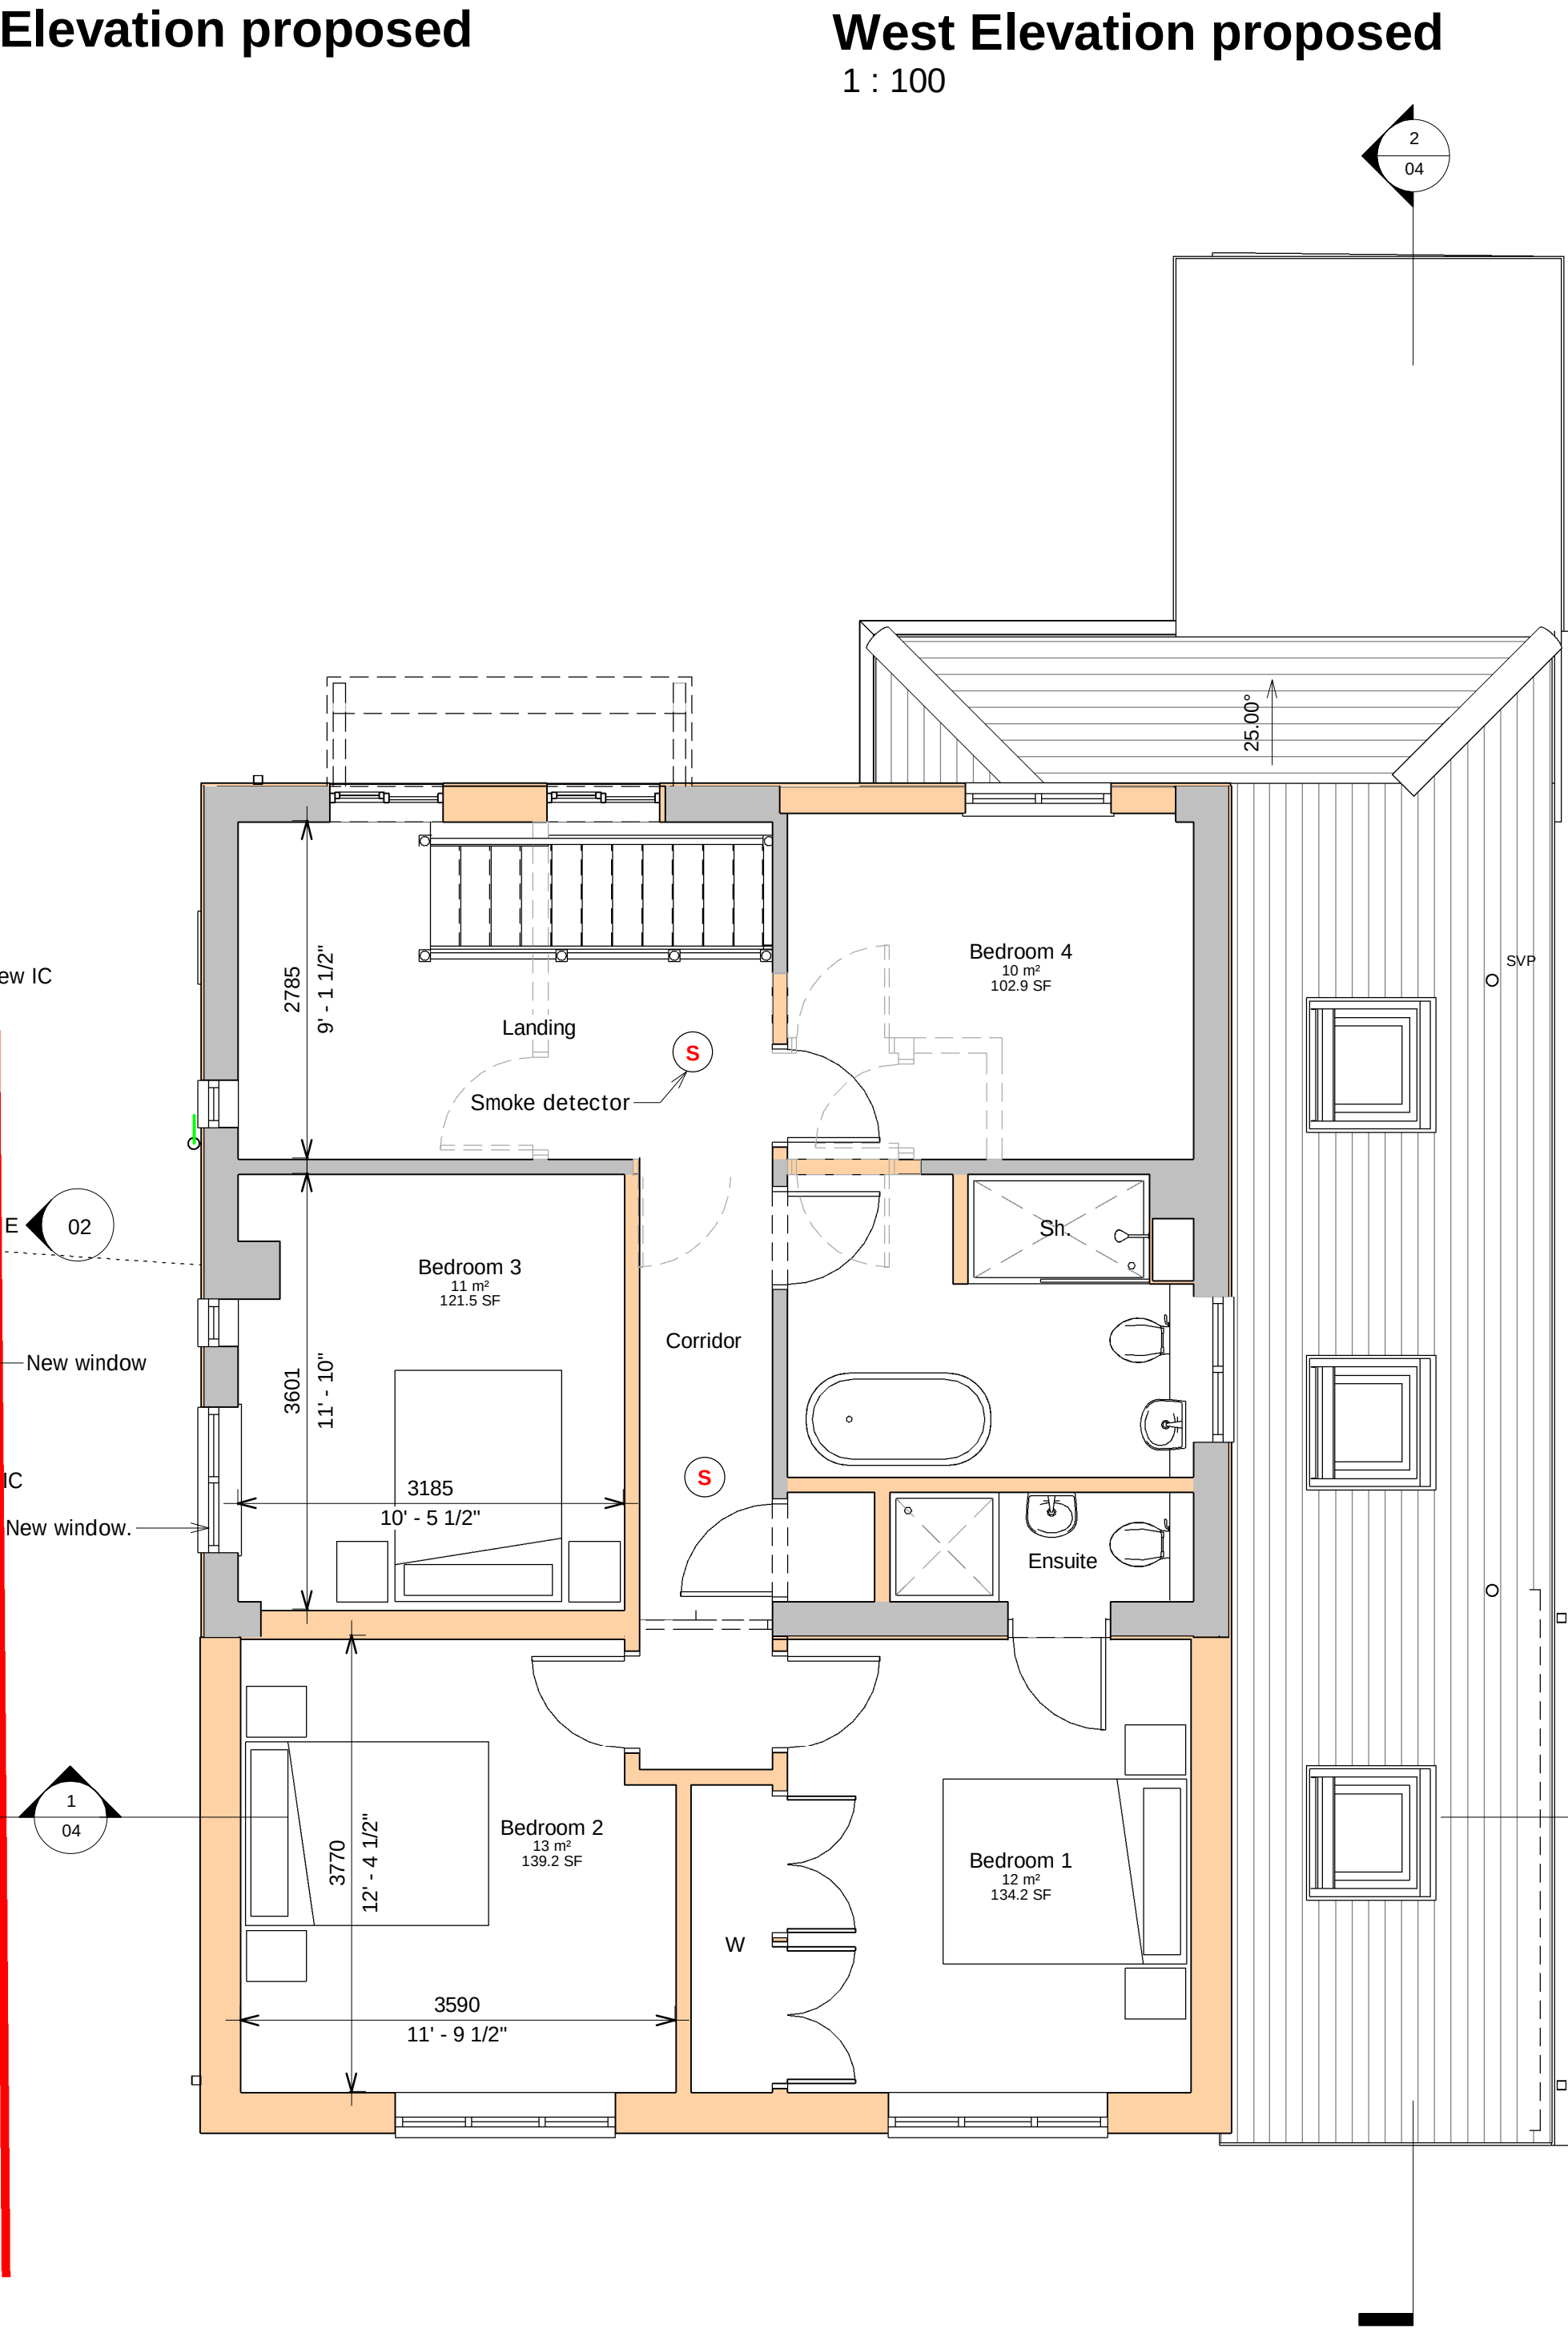

First Floor Plan proposed
1 : 50

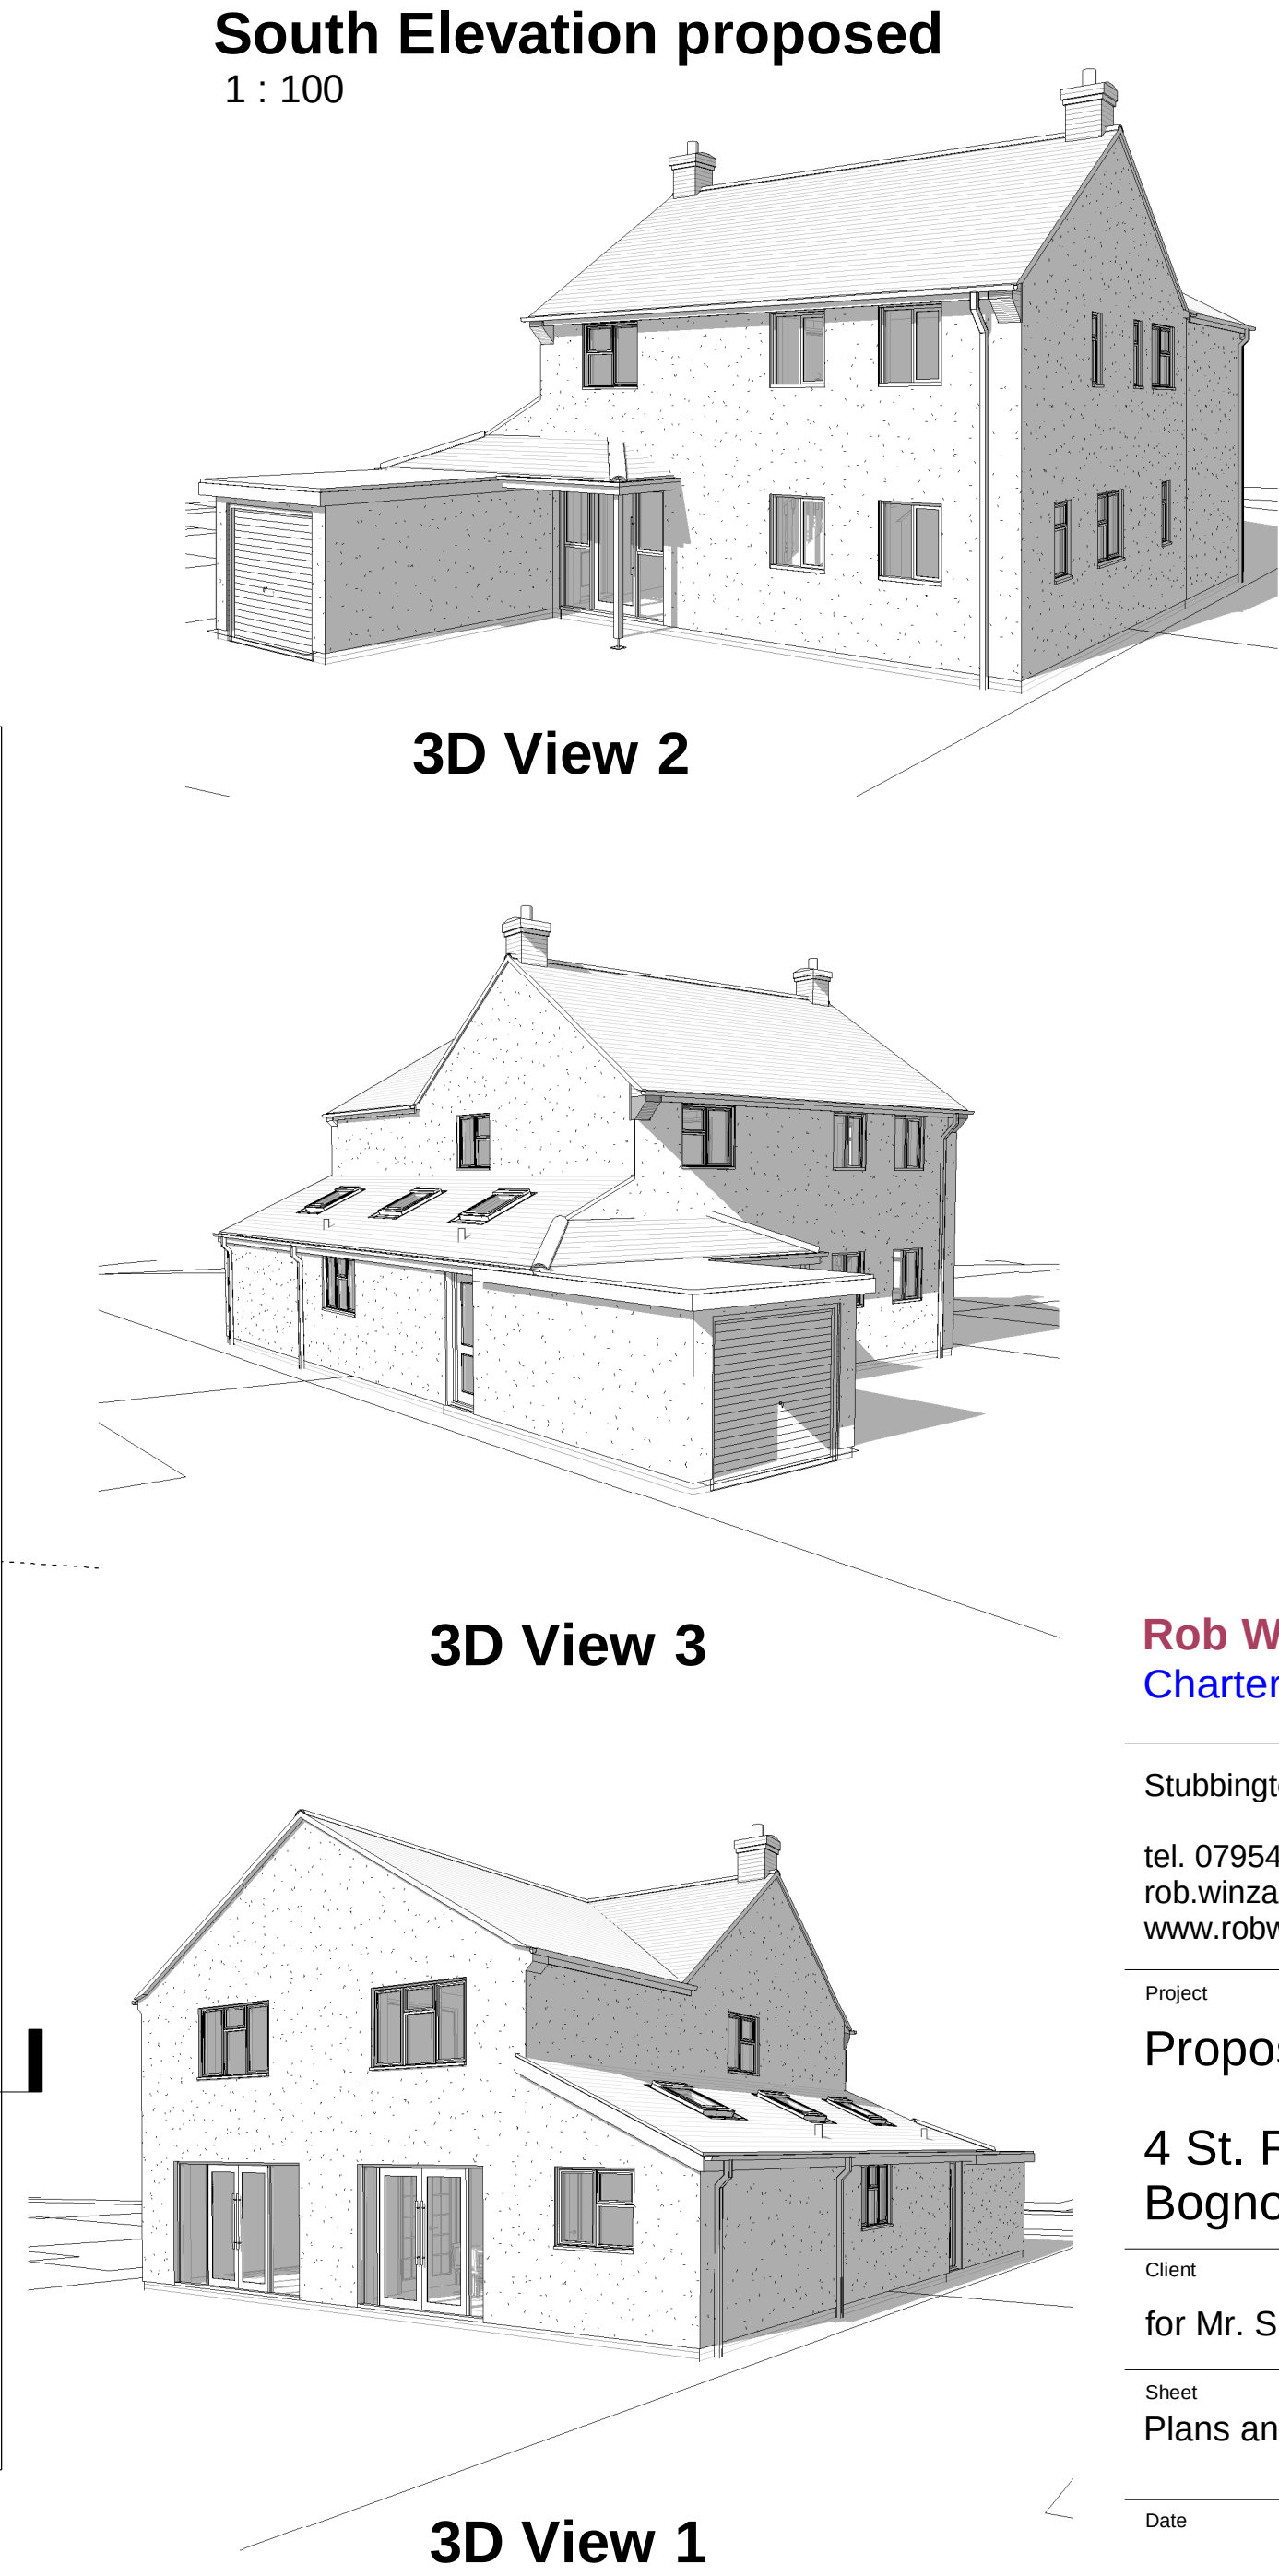

Rob Winzar Architectural Services
Chartered Architectural Technologist

Stubbington, Fareham, Hampshire PO14 2SQ

tel. 07954 376410
rob.winzar@outlook.com
www.robwinzar.co.uk



Project
Proposed Extension
4 St. Richards Drive, Aldwick Bognor Regis

Client
for Mr. S. Williamson

Sheet
Plans and Elevations as proposed

Date
January 2021

Status
PLANNING

Drawing Number
21-05- 02

Scale @ A1
As indicated