

Revision	Description	Date
A	Issued for PLANNING;	02-02-21
B	Dimensions added to site plan;	09-02-21
C	DRAFT building regs. issue;	19-04-21
D	Issued for BUILDING REGULATIONS;	28-04-21
E	Proposed site plan revised & issued for PLANNING;	29-07-21




East Elevation
1 : 100


North Elevation
1 : 100

West Elevation
1 : 100


South Elevation
1 : 100

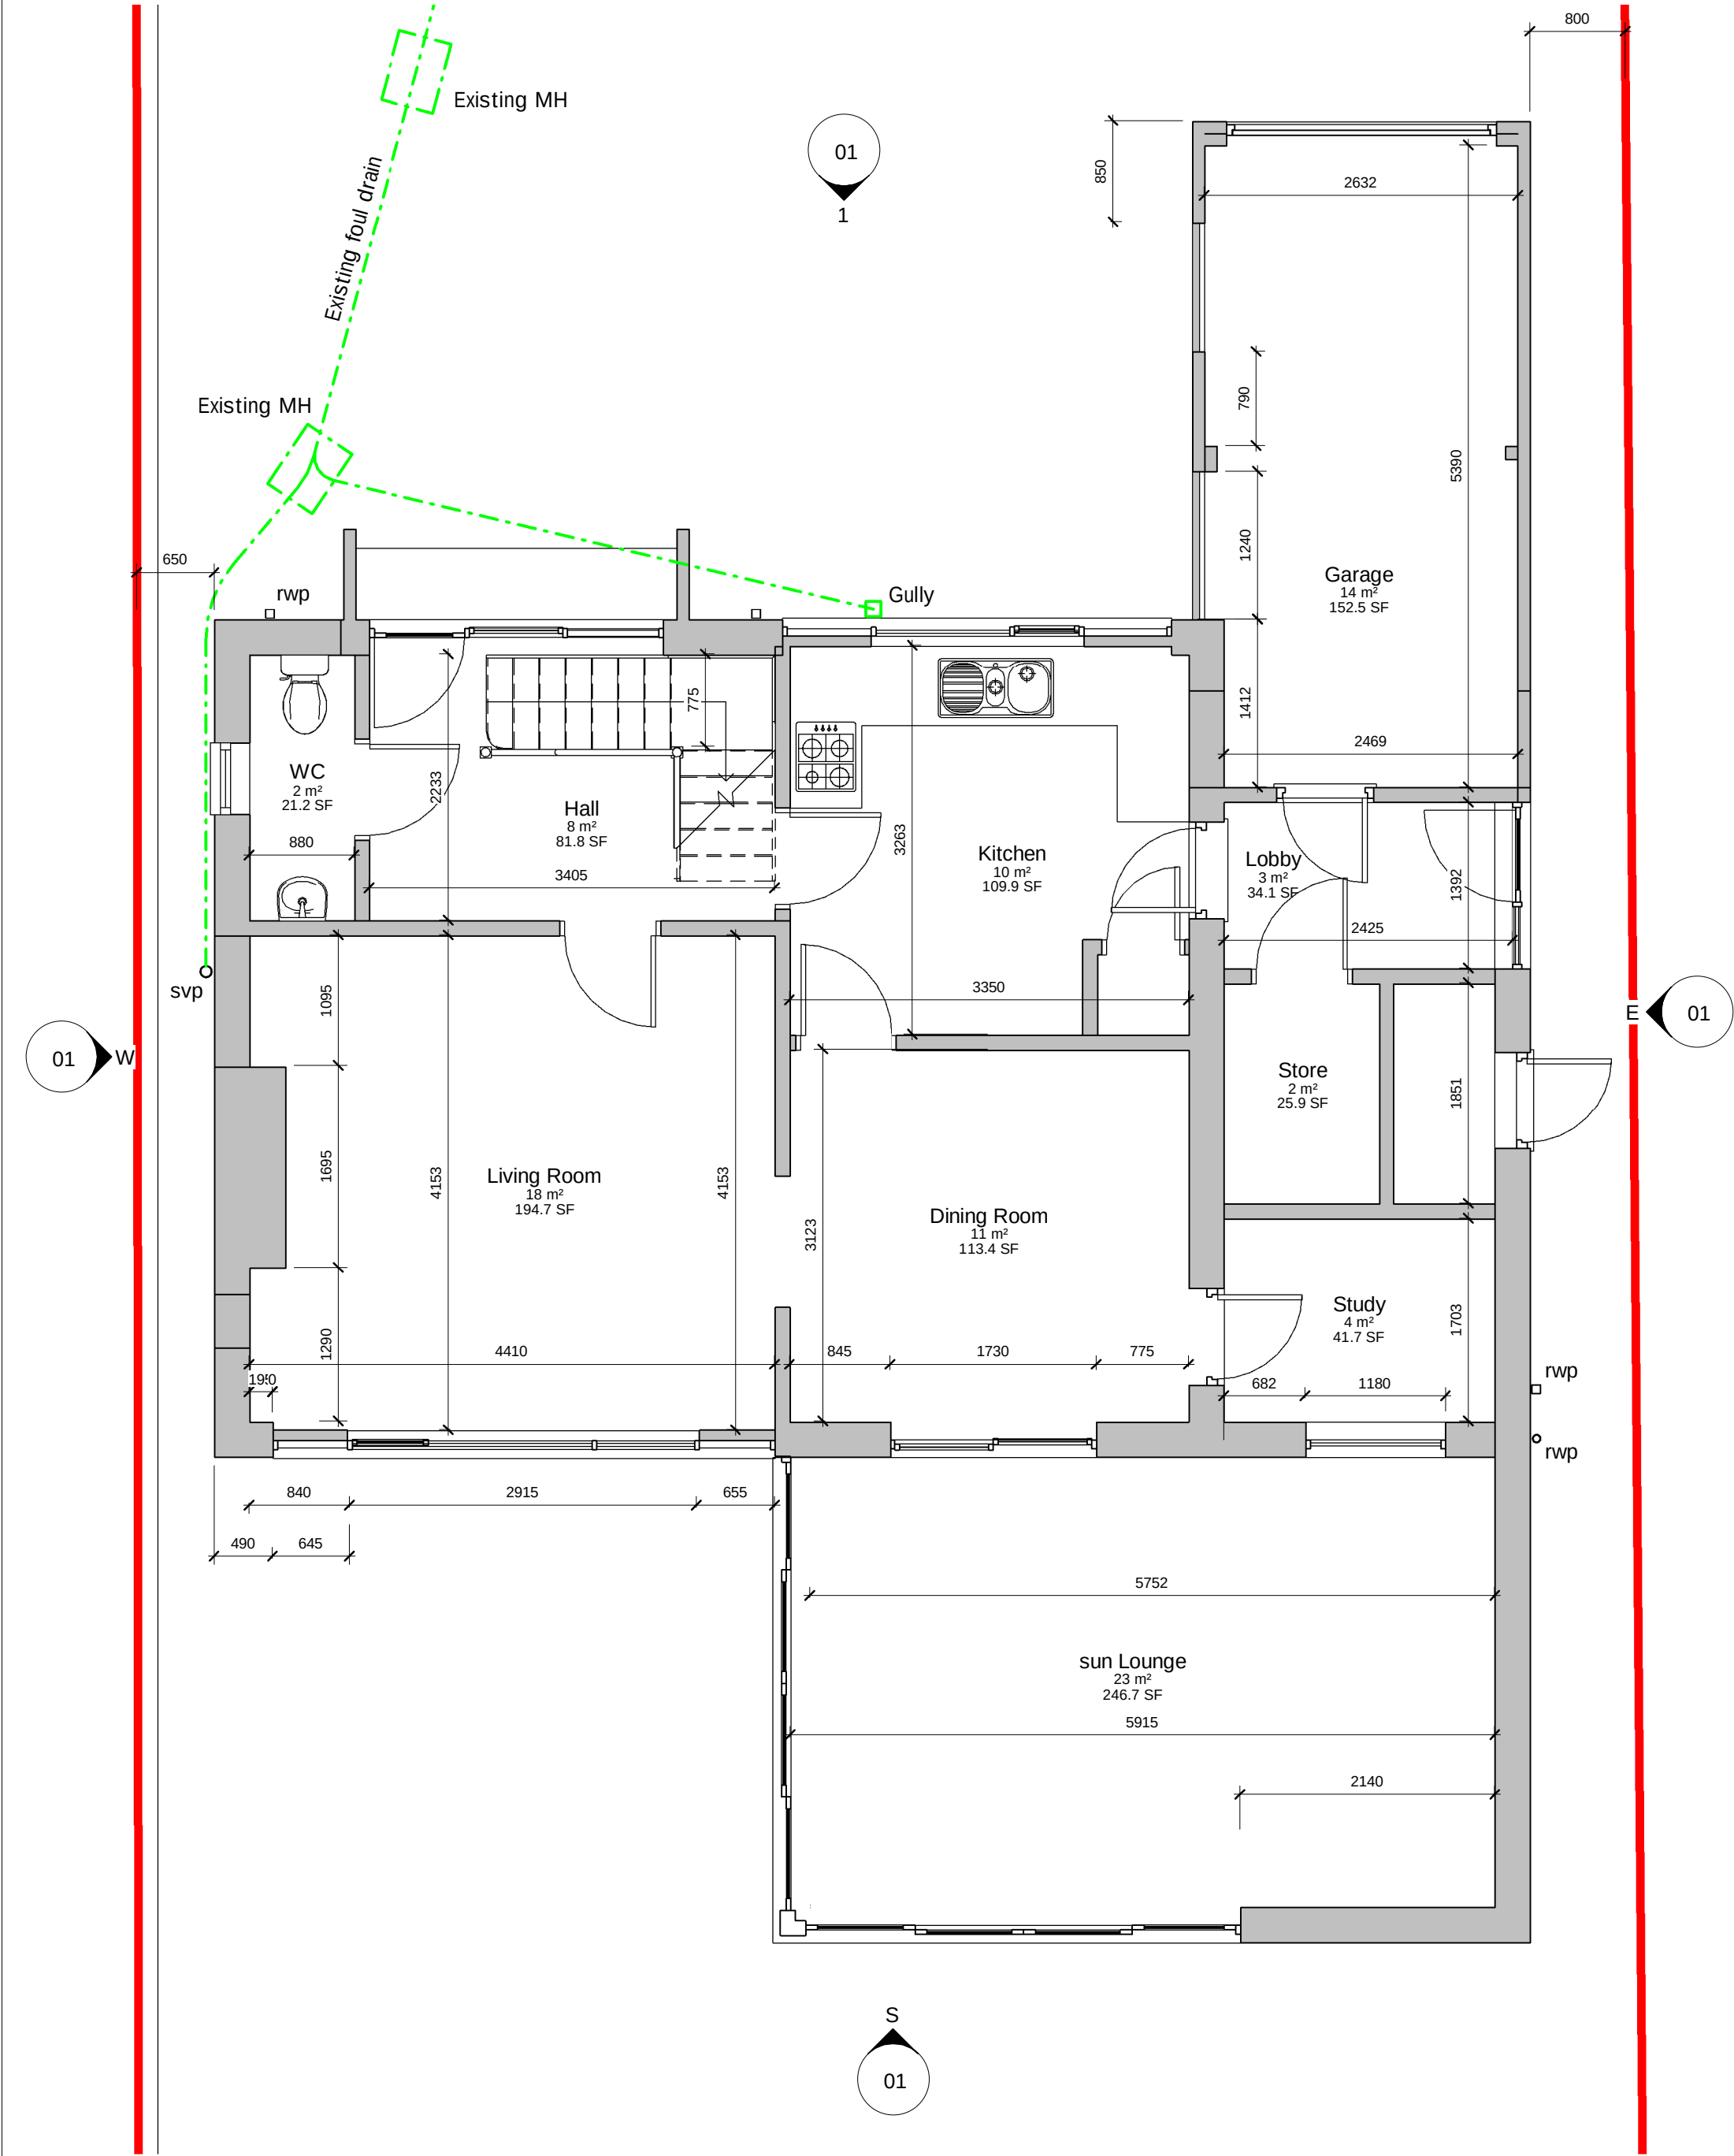


Ground Floor Plan existing
1 : 50

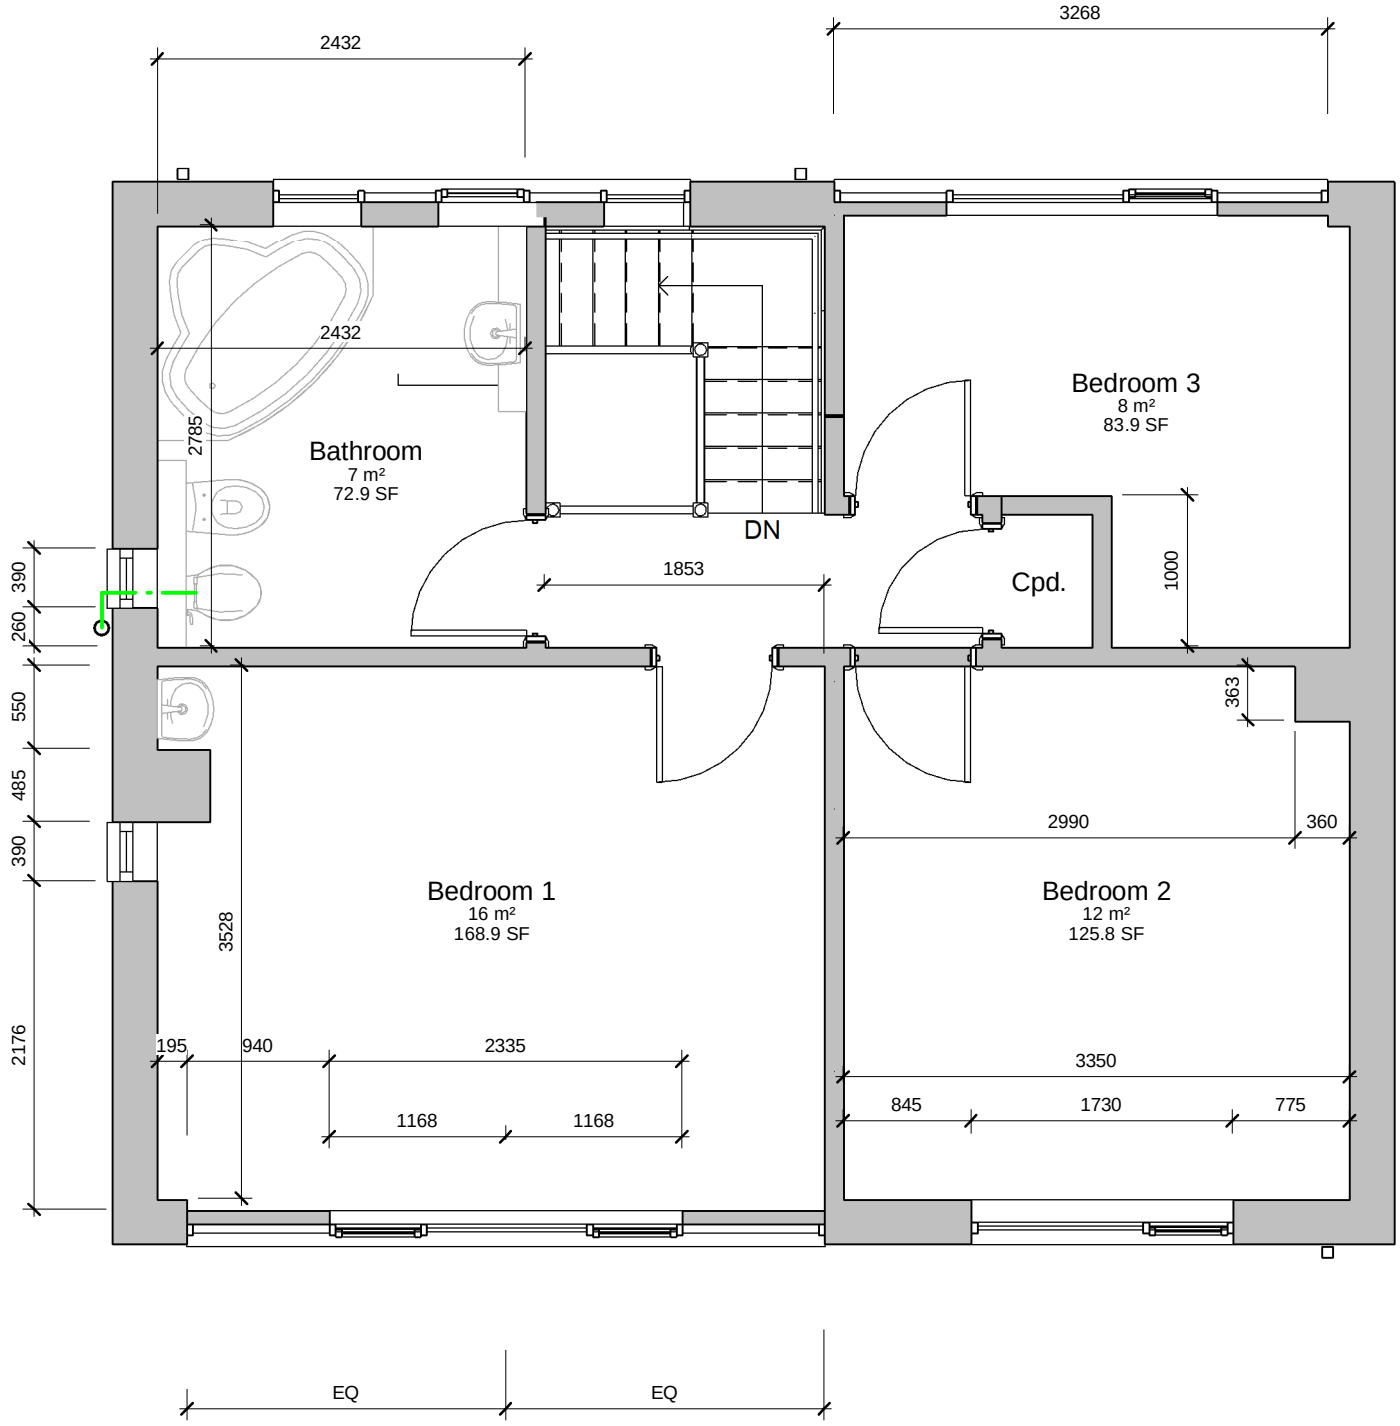

First Floor Plan existing
1 : 50

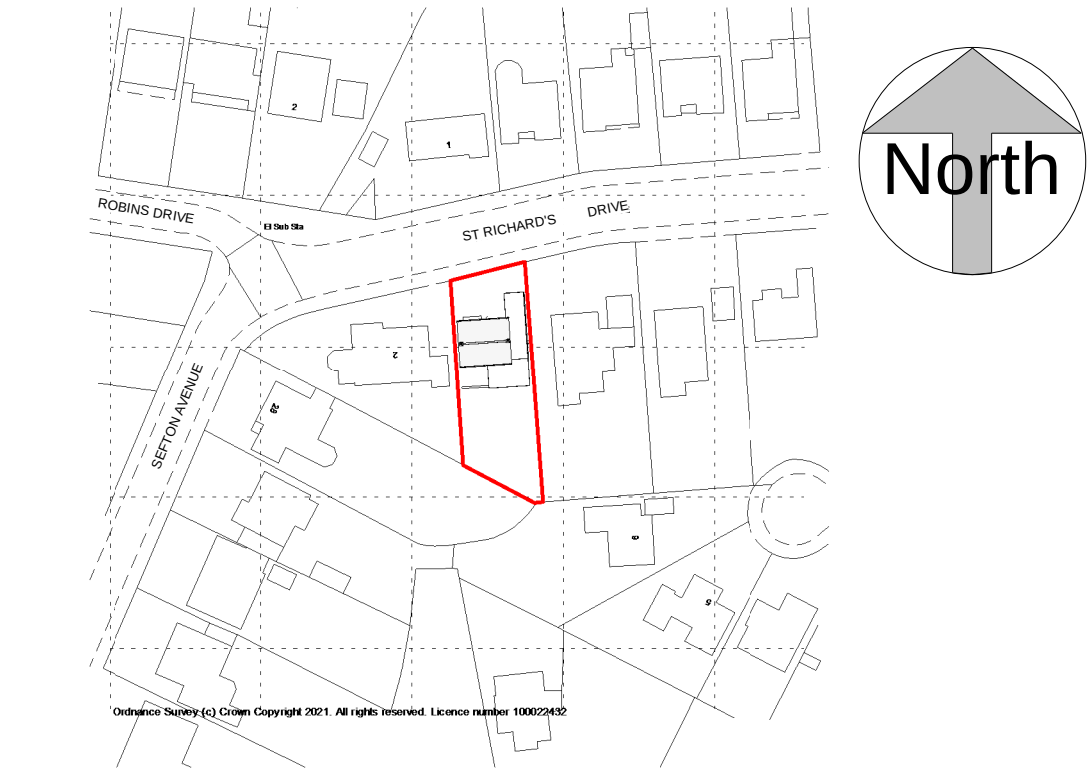

Location Plan
1 : 1250

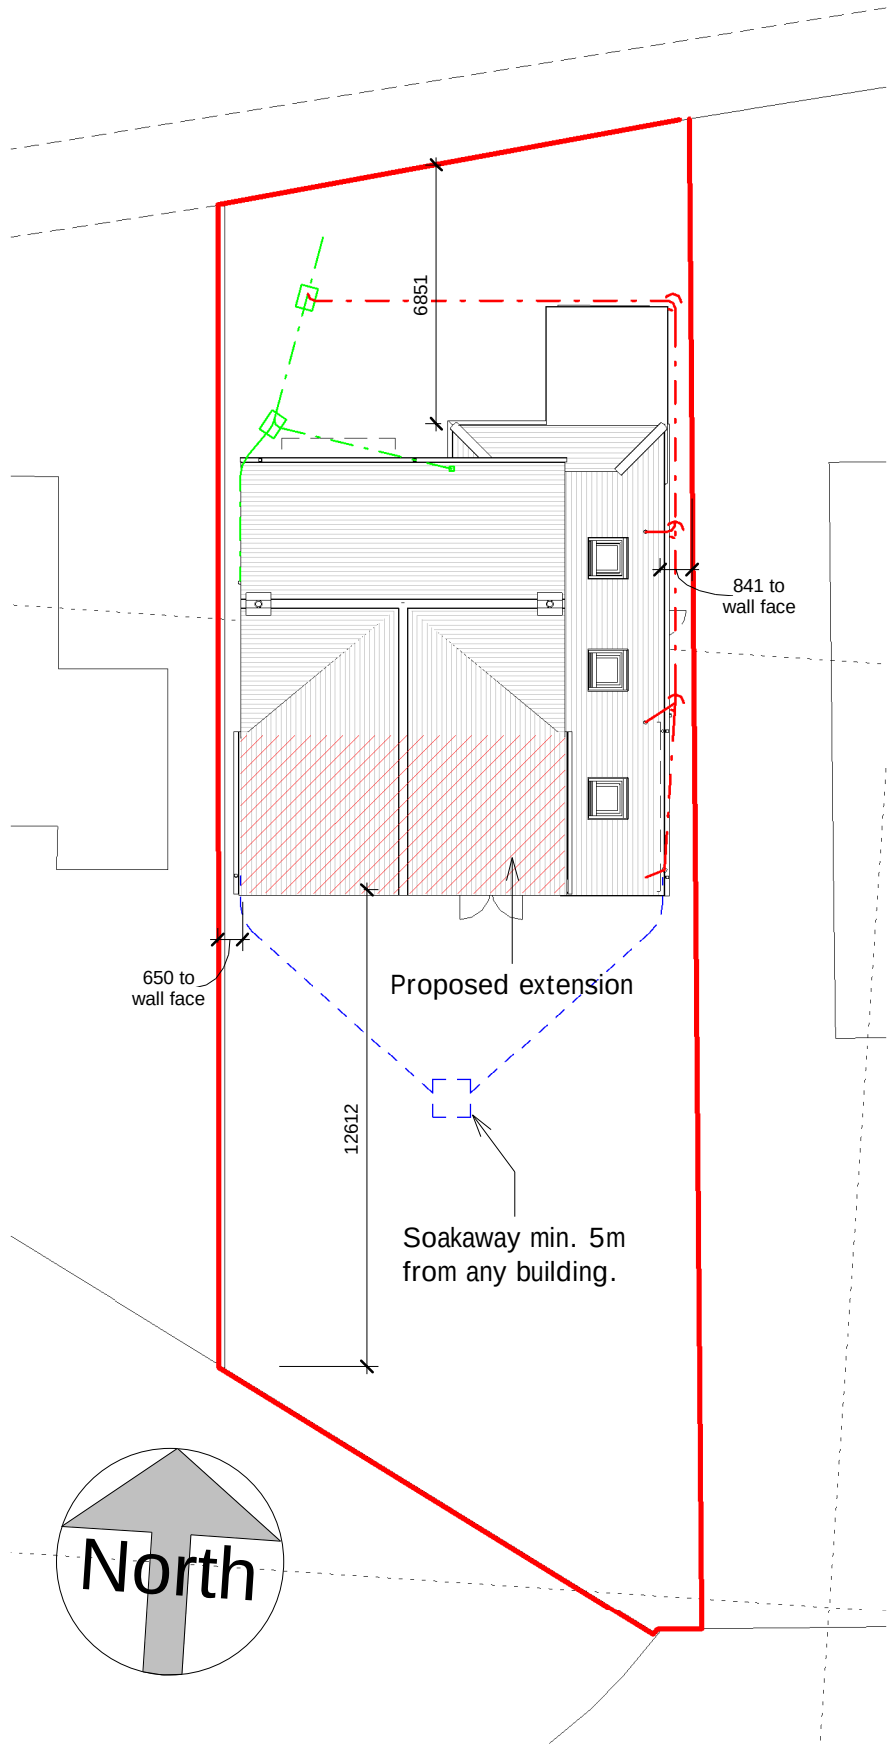

Site Plan proposed
1 : 200

Rob Winzar Architectural Services
Chartered Architectural Technologist

Stubbington, Fareham, Hampshire PO14 2SQ
tel. 07954 376410
rob.winzar@outlook.com
www.robwinzar.co.uk



Project
Proposed Extension
4 St. Richards Drive, Aldwick
Bognor Regis

Client
for Mr. S. Williamson
Sheet
Plans & Elevations as existing

Date	January 2021		
Status	PLANNING		
Drawing Number	21-05- 01	Rev	E
Scale @ A1	As indicated		