



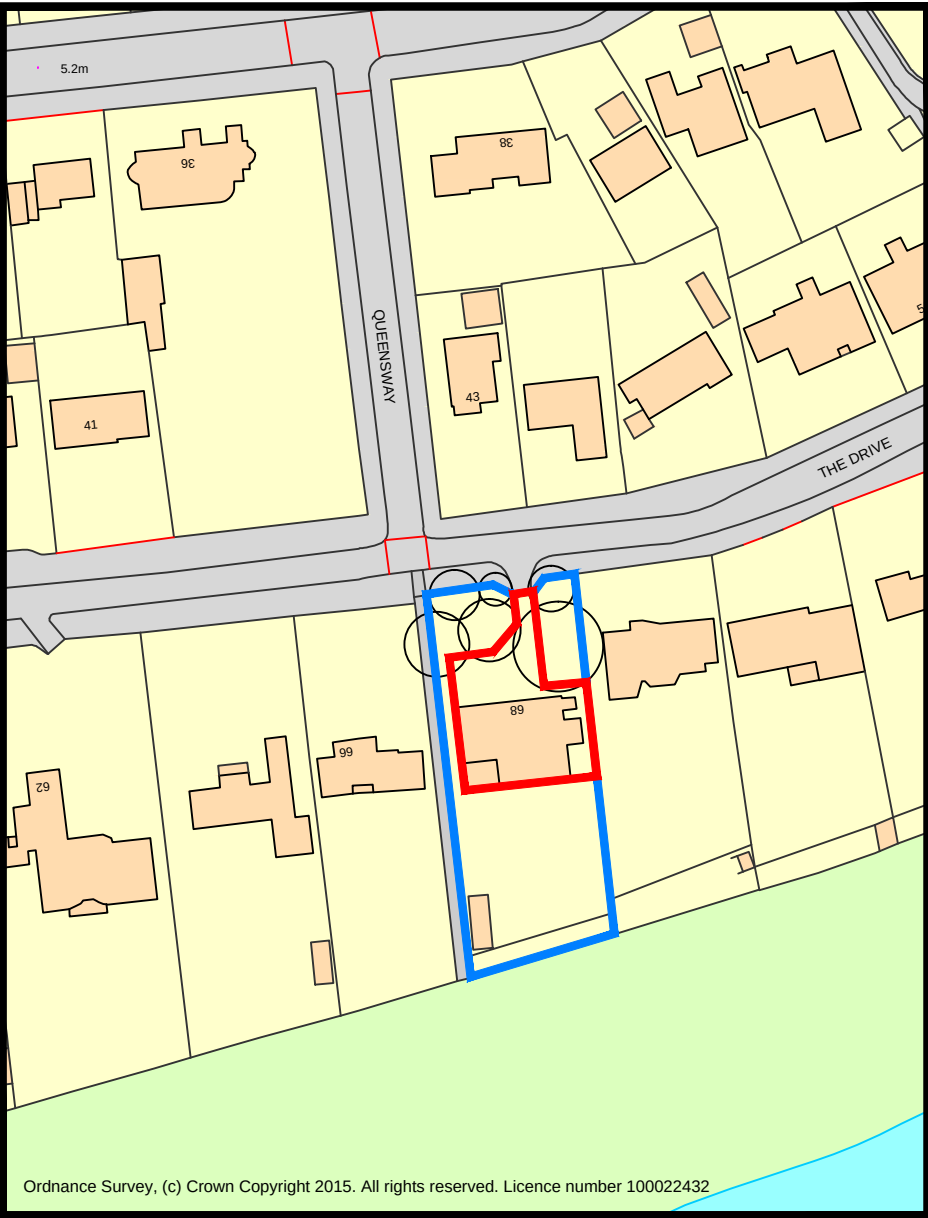


LOCATION PLAN 1:1250

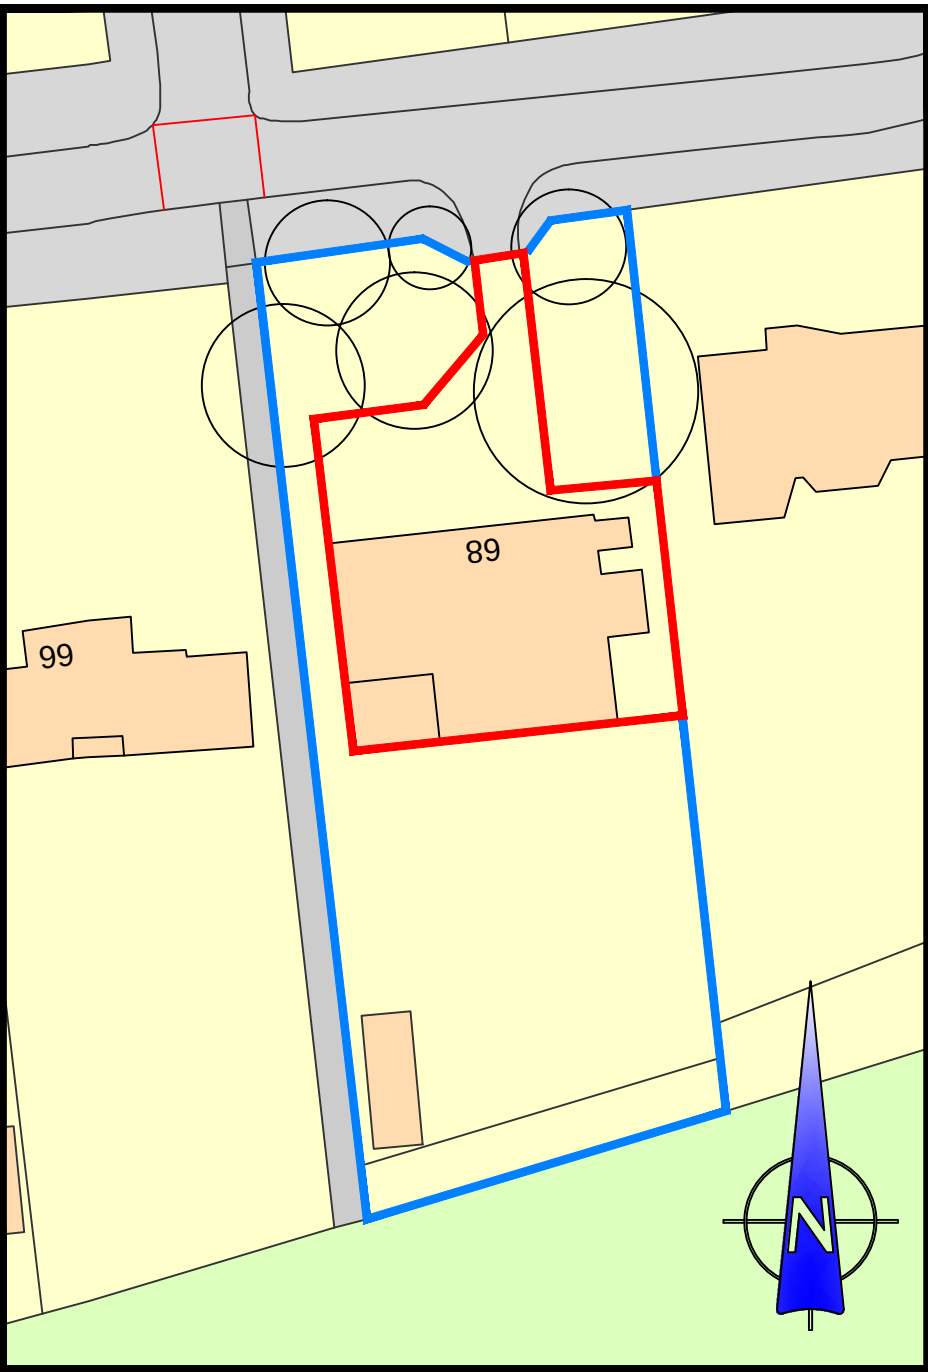


BLOCK PLAN 1:500


- BOUNDARY OF LAND NOT ASSOCIATED WITH THE APPLICATION
- APPLICATION AREA (INC. AREA OF PROPOSED WORKS, MATERIAL STORAGE & ACCESS)

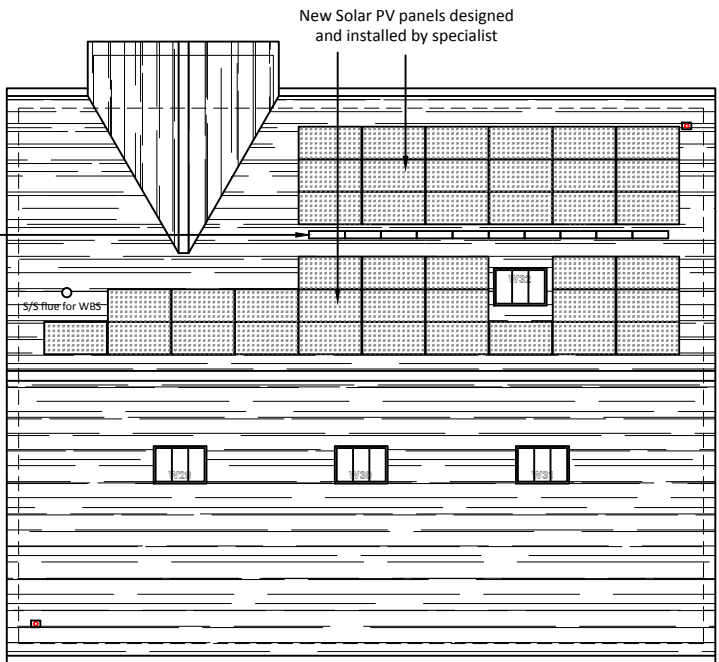


PROPOSED ROOF PLAN 1:200

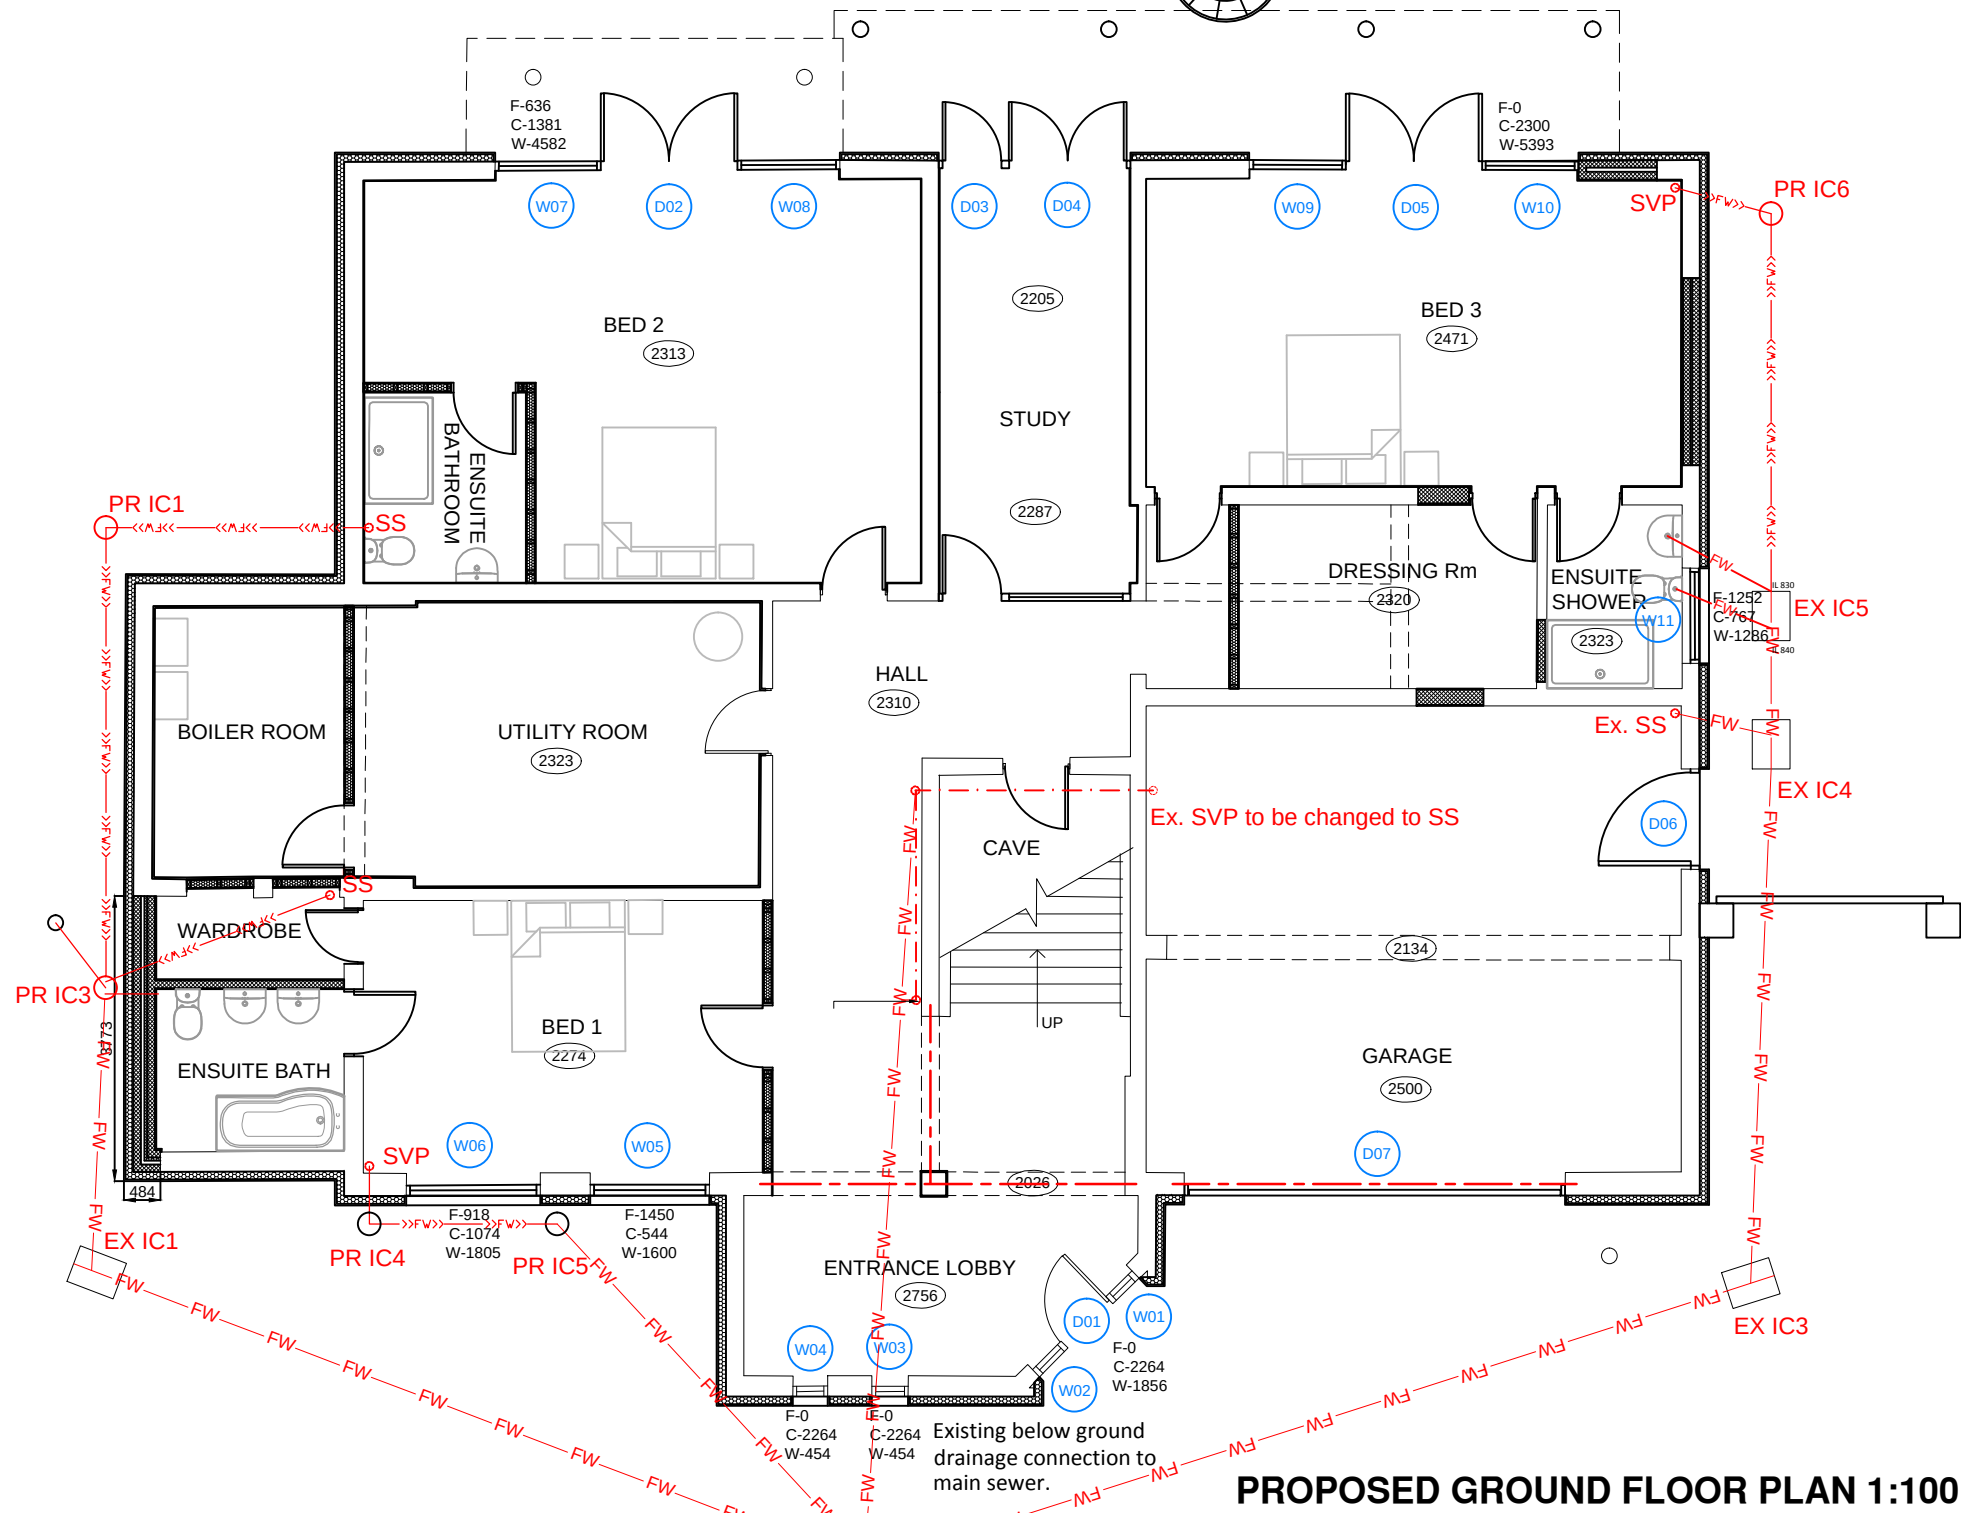


PROPOSED GROUND FLOOR PLAN 1:100

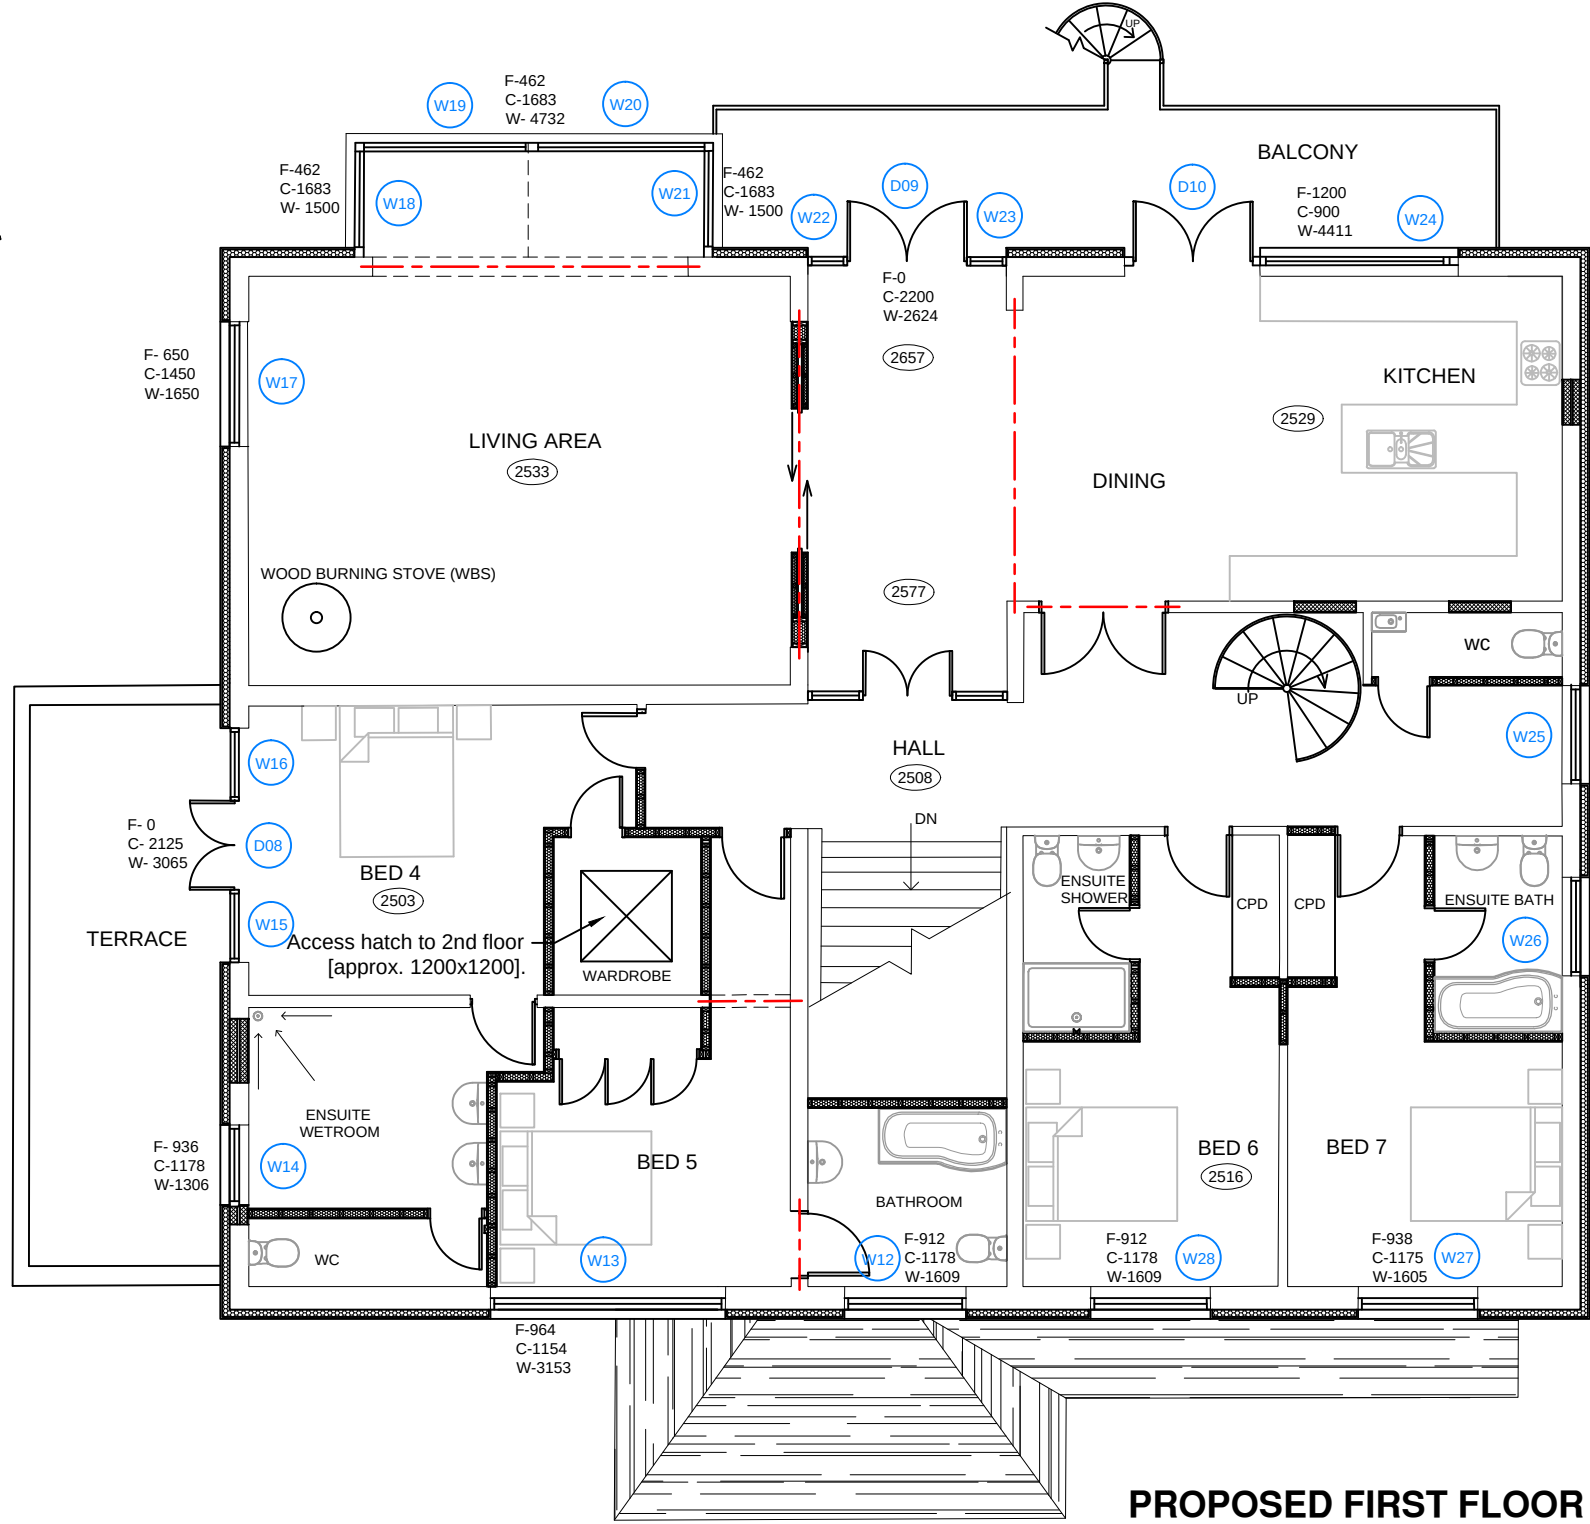


PROPOSED FIRST FLOOR PLAN 1:100

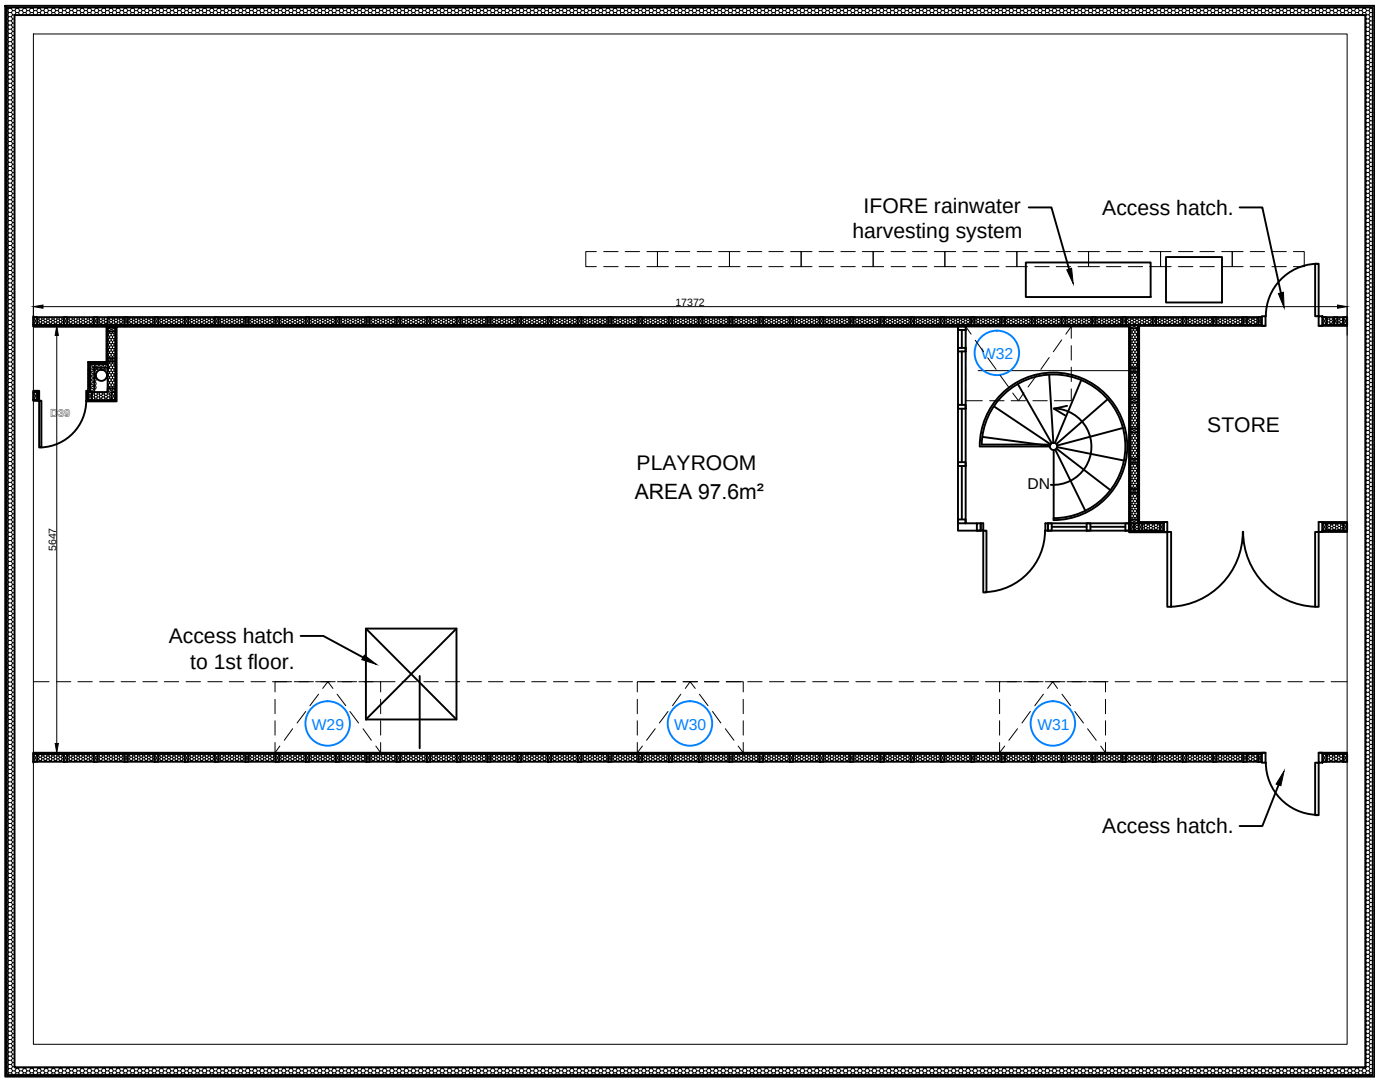


PROPOSED SECOND FLOOR PLAN 1:100

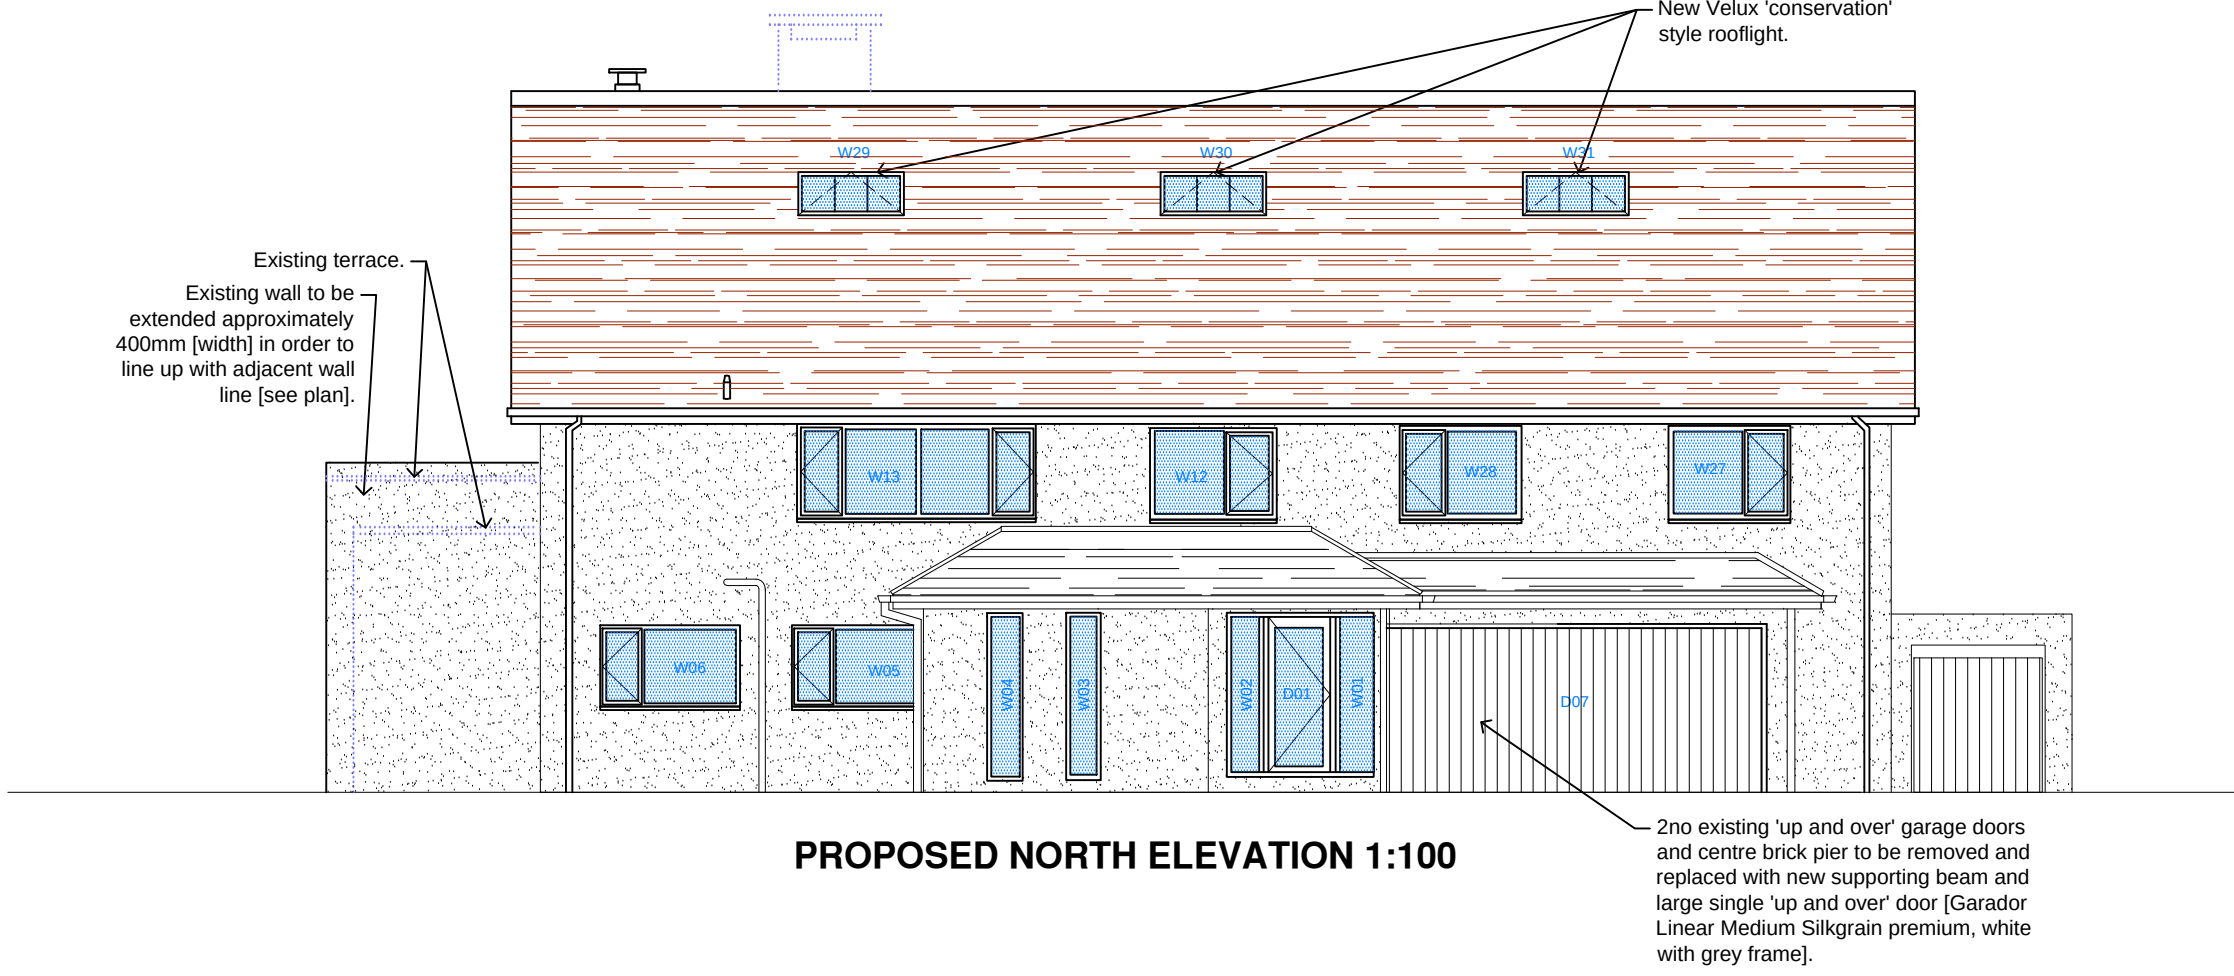


PROPOSED NORTH ELEVATION 1:100

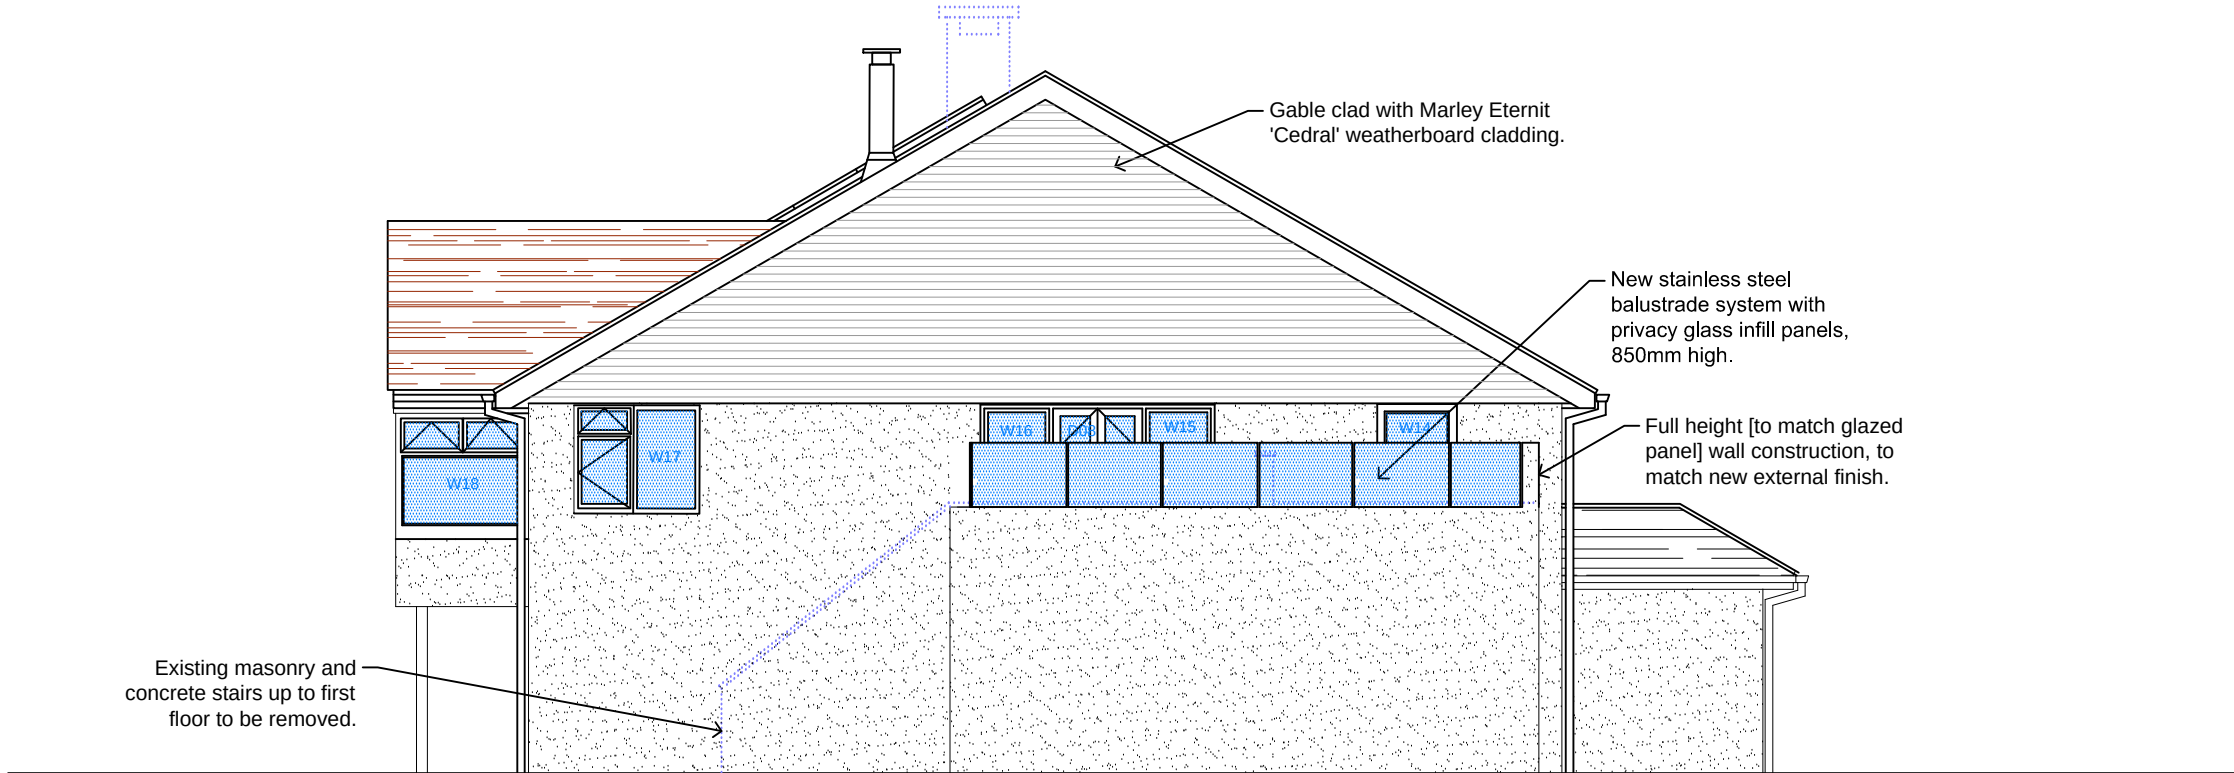

PROPOSED EAST ELEVATION 1:100

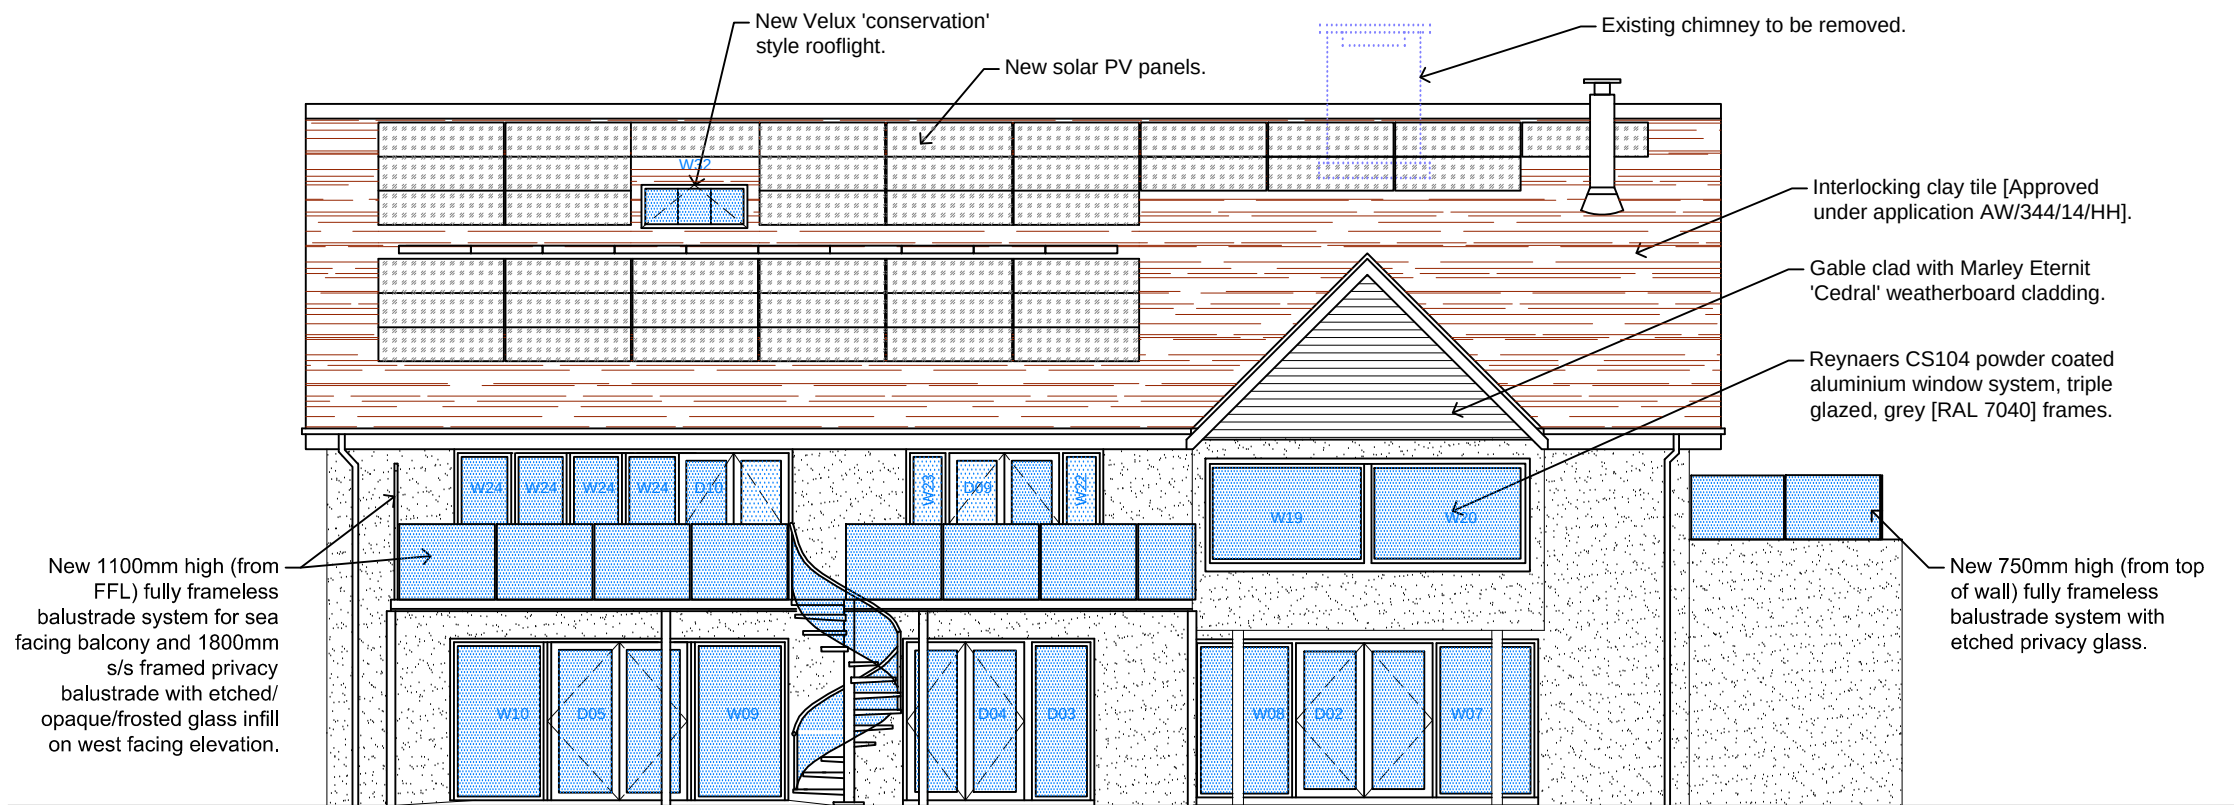

PROPOSED SOUTH ELEVATION 1:100

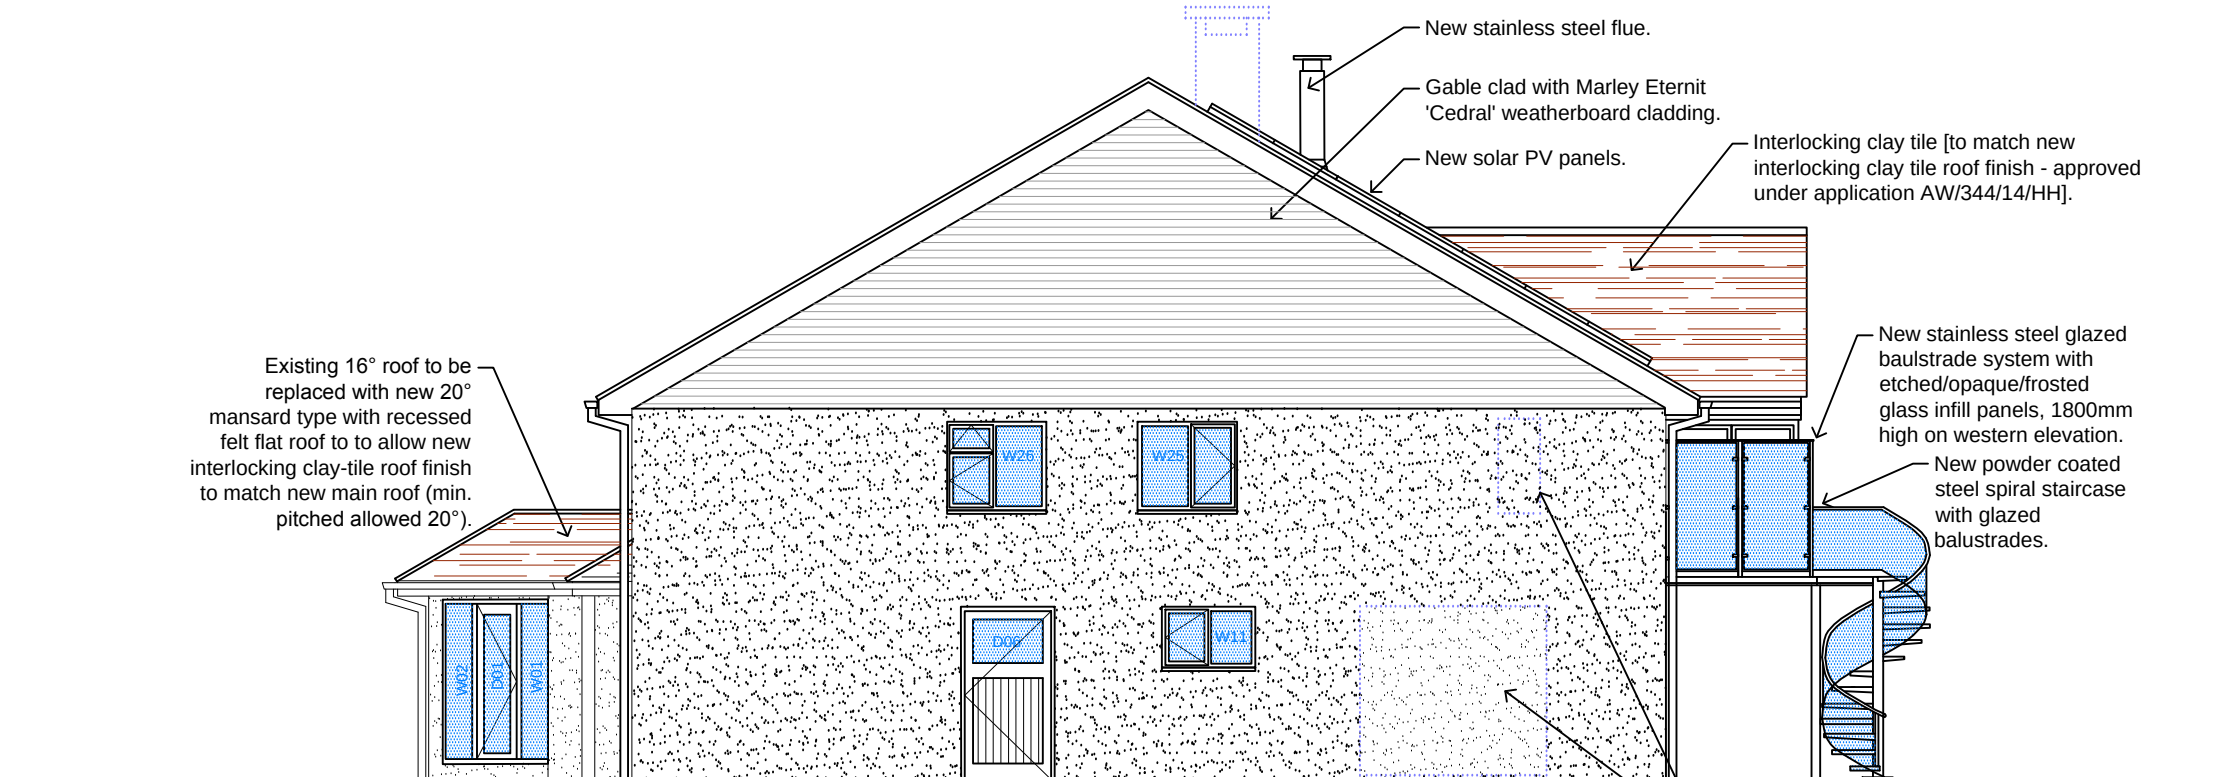

PROPOSED WEST ELEVATION 1:100

Notes
All details are indicative only. All dimensions to be checked on site by contractor prior to commencement of works. Any discrepancies in drawings to be reported to Philips Surveys LLP.

Proposed Schedule of Finishes

Eaves
Existing UPVC fascias and soffits changed over to Eternit Operal flat boards, colour white OPO1, Recessed stainless steel down lighters to be provided to the soffit at 2m centres.

Rainwater Goods
Marley Flowline square plastic gutters 112 x 60mm in white with matching white square downpipes. IFORE rainwater harvesting system within roof space with catchment trays within roof finish to gather SW to serve WC flushing and washing machine use.

Walls
Existing clay brick walls to be upgraded by overlaying with 100mm of insulation, finished with a K- render Silicone TC render system colour : Limestone white TC15. Gables to be clad with Marley Eternit 'Cedral' cladding in grey C04.

Rear Balcony
Existing removed and replaced with new stainless steel 203 x 203 beam and framed balcony supported on new S/S 100mm diameter posts with 1100mm fully frameless clear glazed balustrades with a 1.8m high obscure glazed privacy panel fitted for full width of balcony at western end.

Stainless steel spiral staircase to replace existing rear staircase with glazed infill panels, stainless steel handrail and hardwood treads.

Windows
Reynaers CS104 system triple glazed powder coated aluminium windows in RAL 7040 (window grey) suitable for coastal location with trickle vents.

Garage Door
Garador Linear Medium Silkgrain premium sectioned garage door in RAL 9016 traffic white with RAL 7040 grey door frames.

External Doors
Reynaers 100mm section triple glazed powder coated aluminium doors in RAL 7040 (window grey) suitable for coastal location.

Ventilation
Dwelling to be fitted out with a Whole house HRV system.

Rev.	Amendments	Date	Drw.
C	Client Alterations	02.09.15	GRM
B	Window/door numbering	26.08.15	MAB
A	Window/door numbering	28.07.15	MAB

PS PHILIPS SURVEYORS
BUILDING SURVEYORS, DESIGNERS & CONSULTANTS

PHILIPS SURVEYORS LLP, THE OLD COACH HOUSE, 78 LOWER STREET, PULBOROUGH, WEST SUSSEX, RH20 2AA
TEL 01798 873222 FAX 01798 873444
EMAIL INFO@PHILIPS-SURVEYORS.CO.UK
WWW.PHILIPSCHARTEREDSURVEYORS.CO.UK

CLIENT:
Mr & Mrs M Chamberlain
68 The Drive, Aldwick, Bognor Regis, West Sussex. PO21 4DS

PROJECT:
68 The Drive, Aldwick, Bognor Regis, West Sussex. PO21 4DS
Internal & External Alterations

DRAWING TITLE:
PLANNING
Location & Block Plan, Proposed Floor Plans & Roof Plan, Proposed Elevations

DRAWN: MAB	JOB NO: 1934/14	SCALE: @A1
CHECKED: POW	DRAWING NO: PL1	REV: C
DATE: July 2015		

© Philips Surveys LLP.