




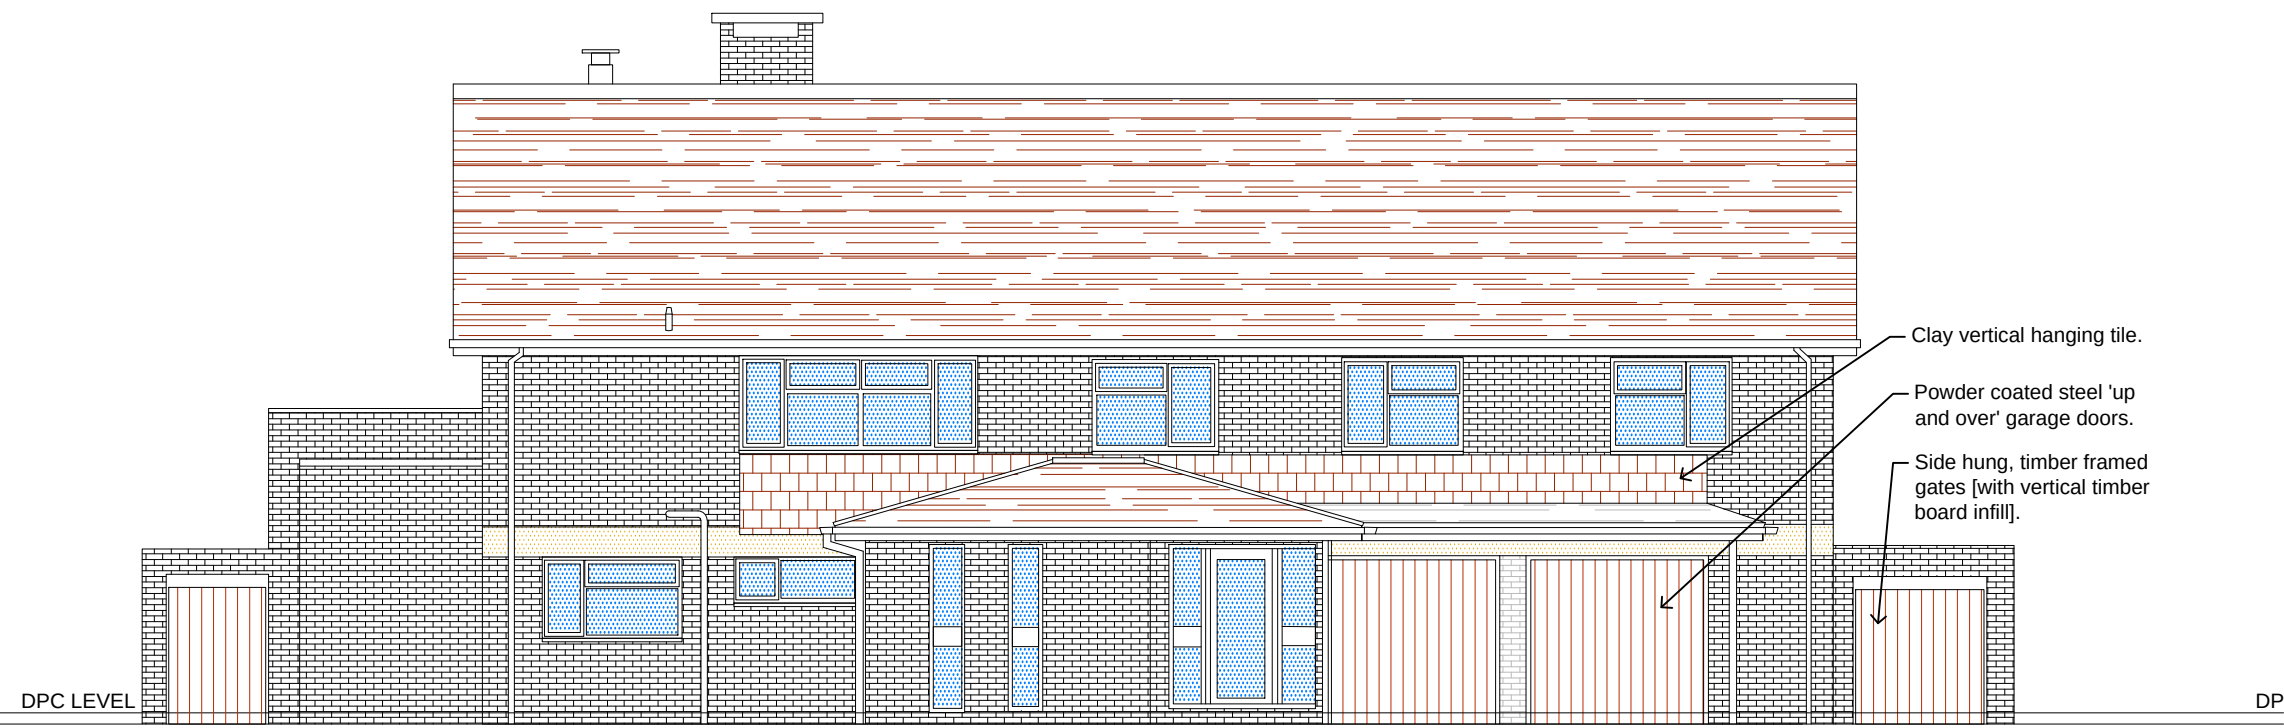


North Elevation

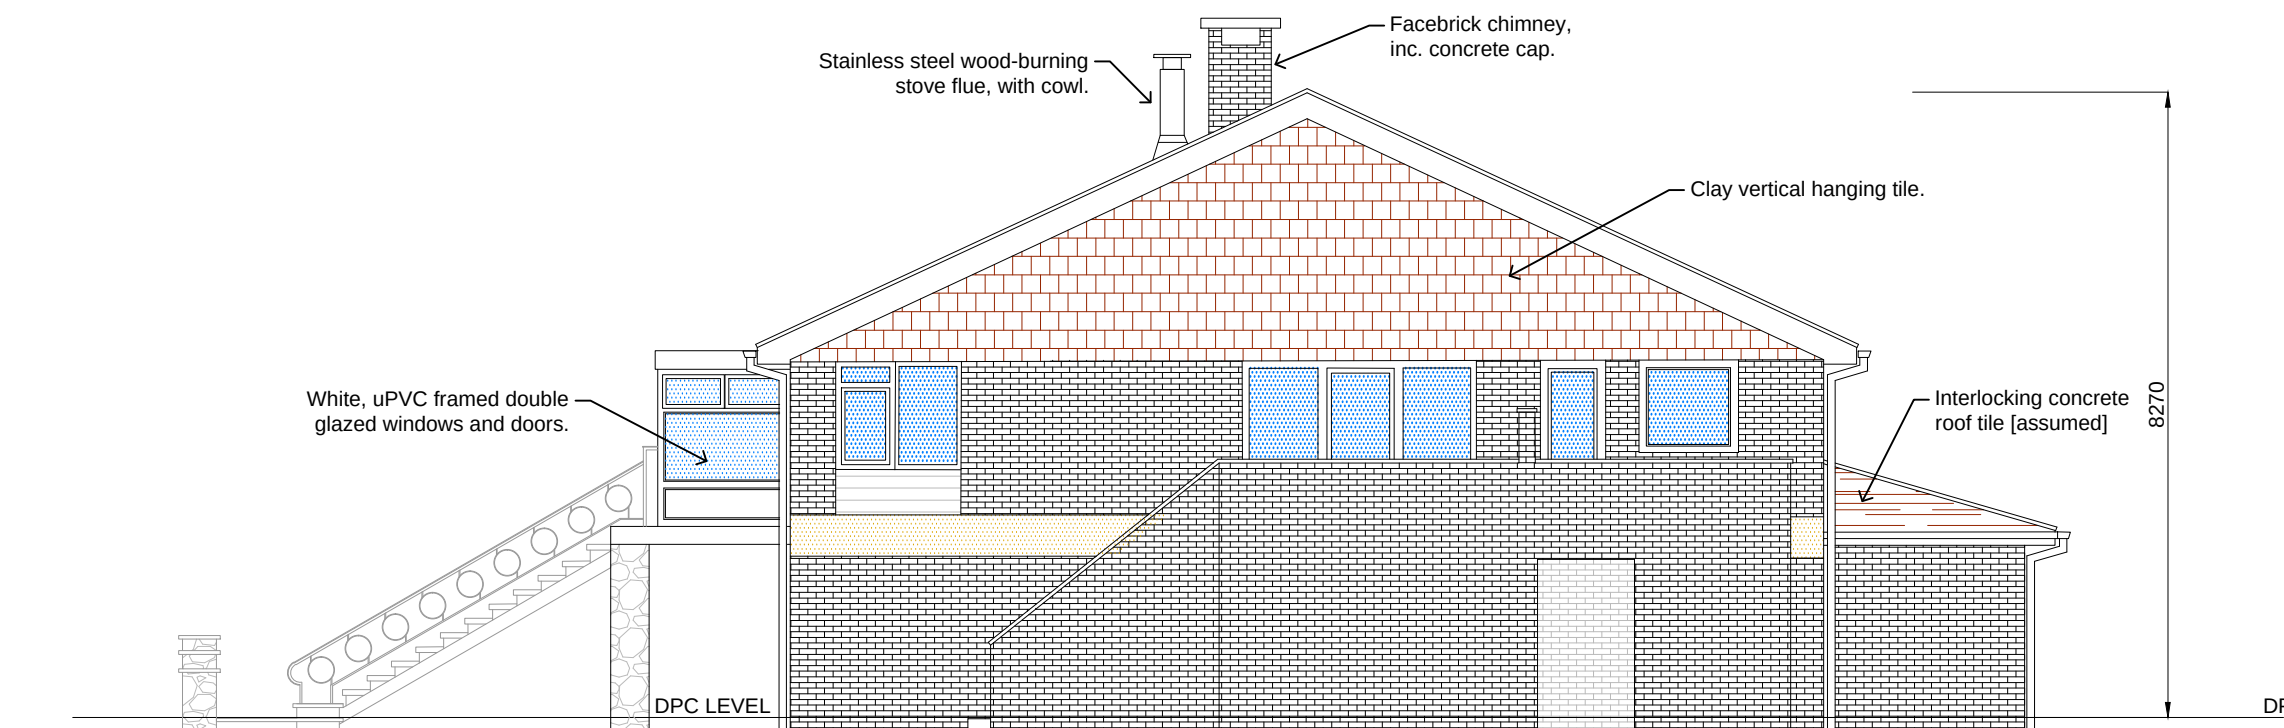

East Elevation

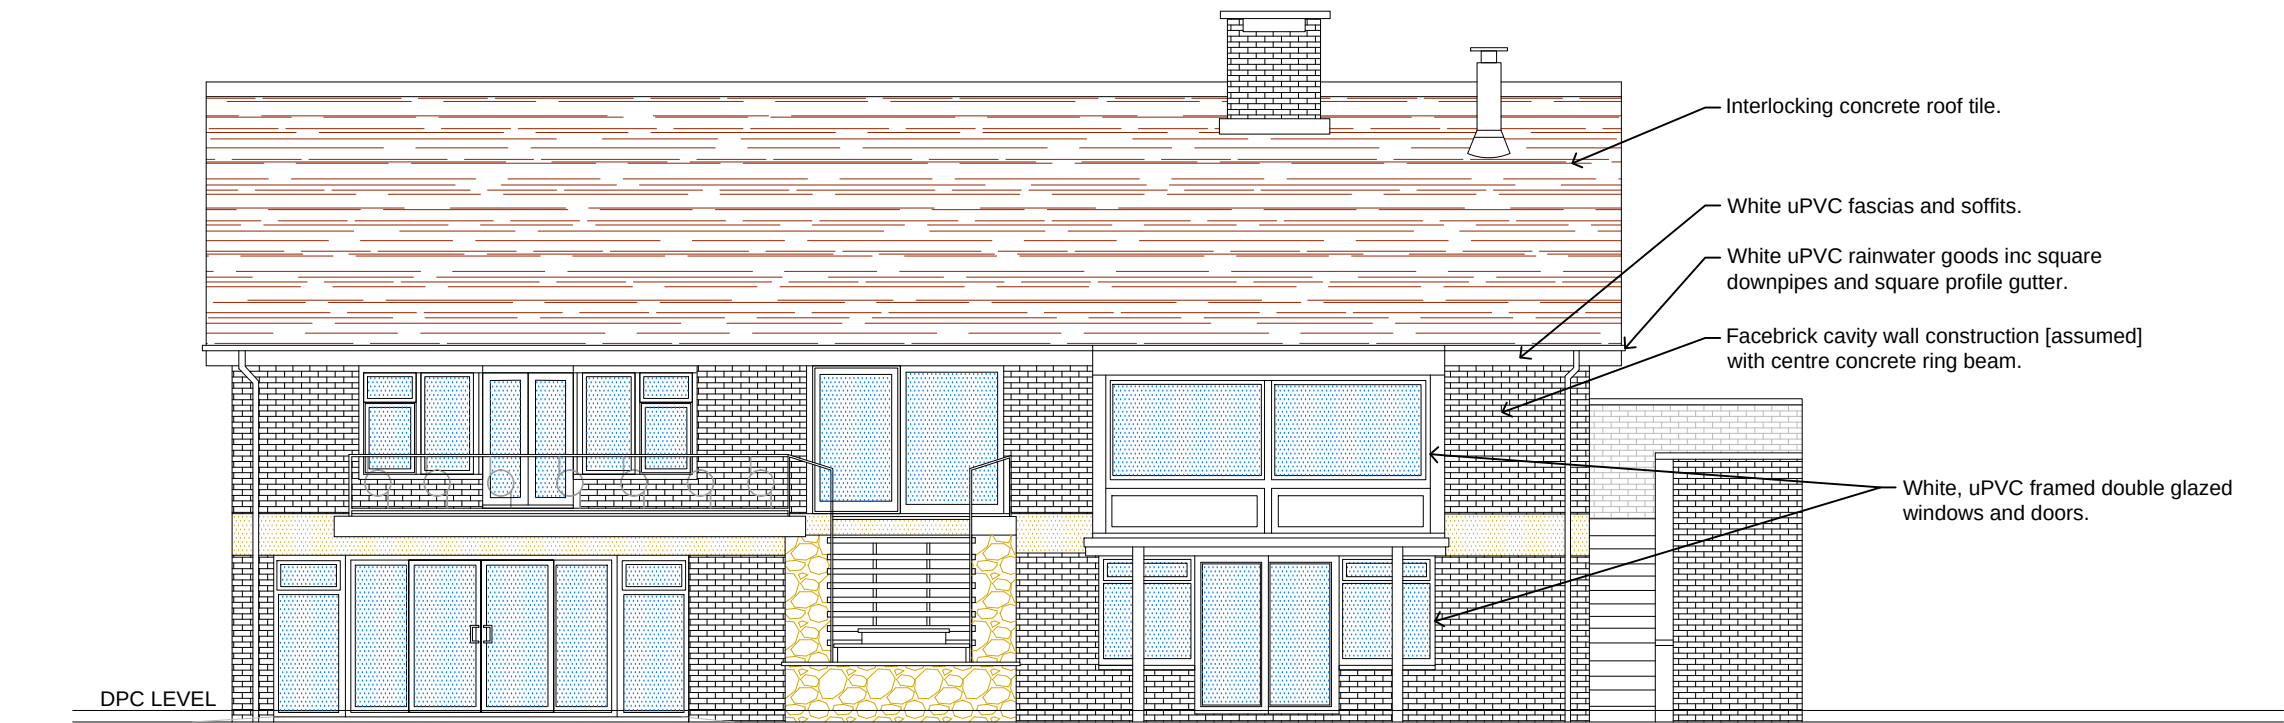


South Elevation

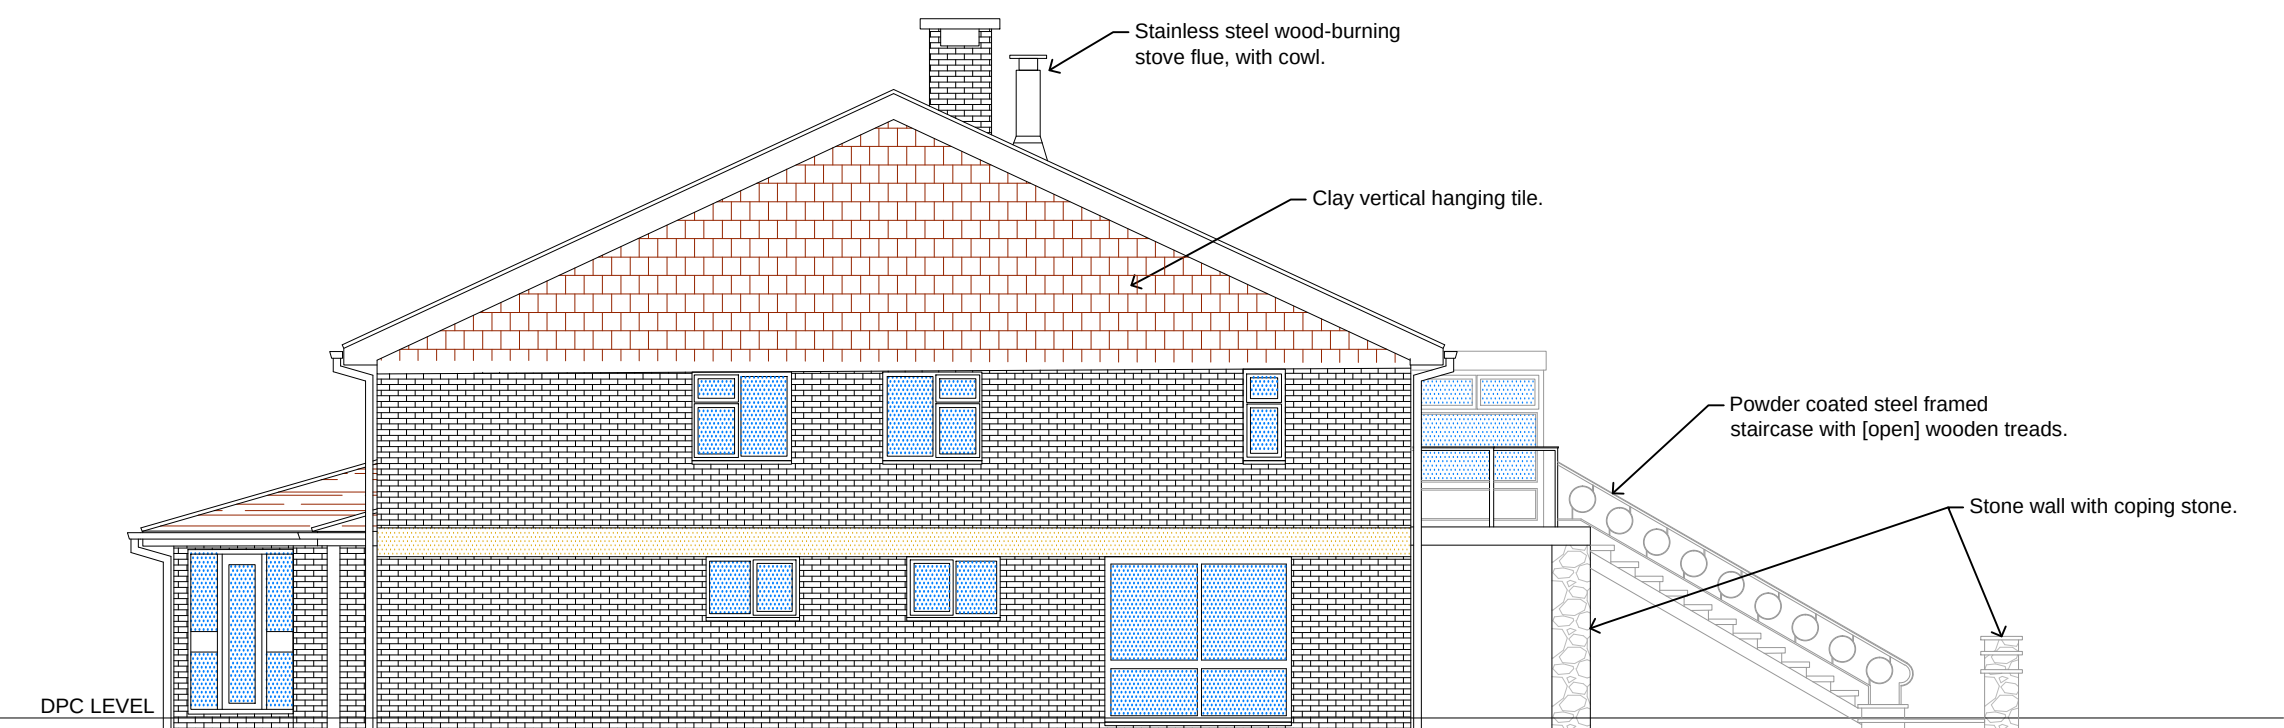


West Elevation

ELEVATIONS 1:100

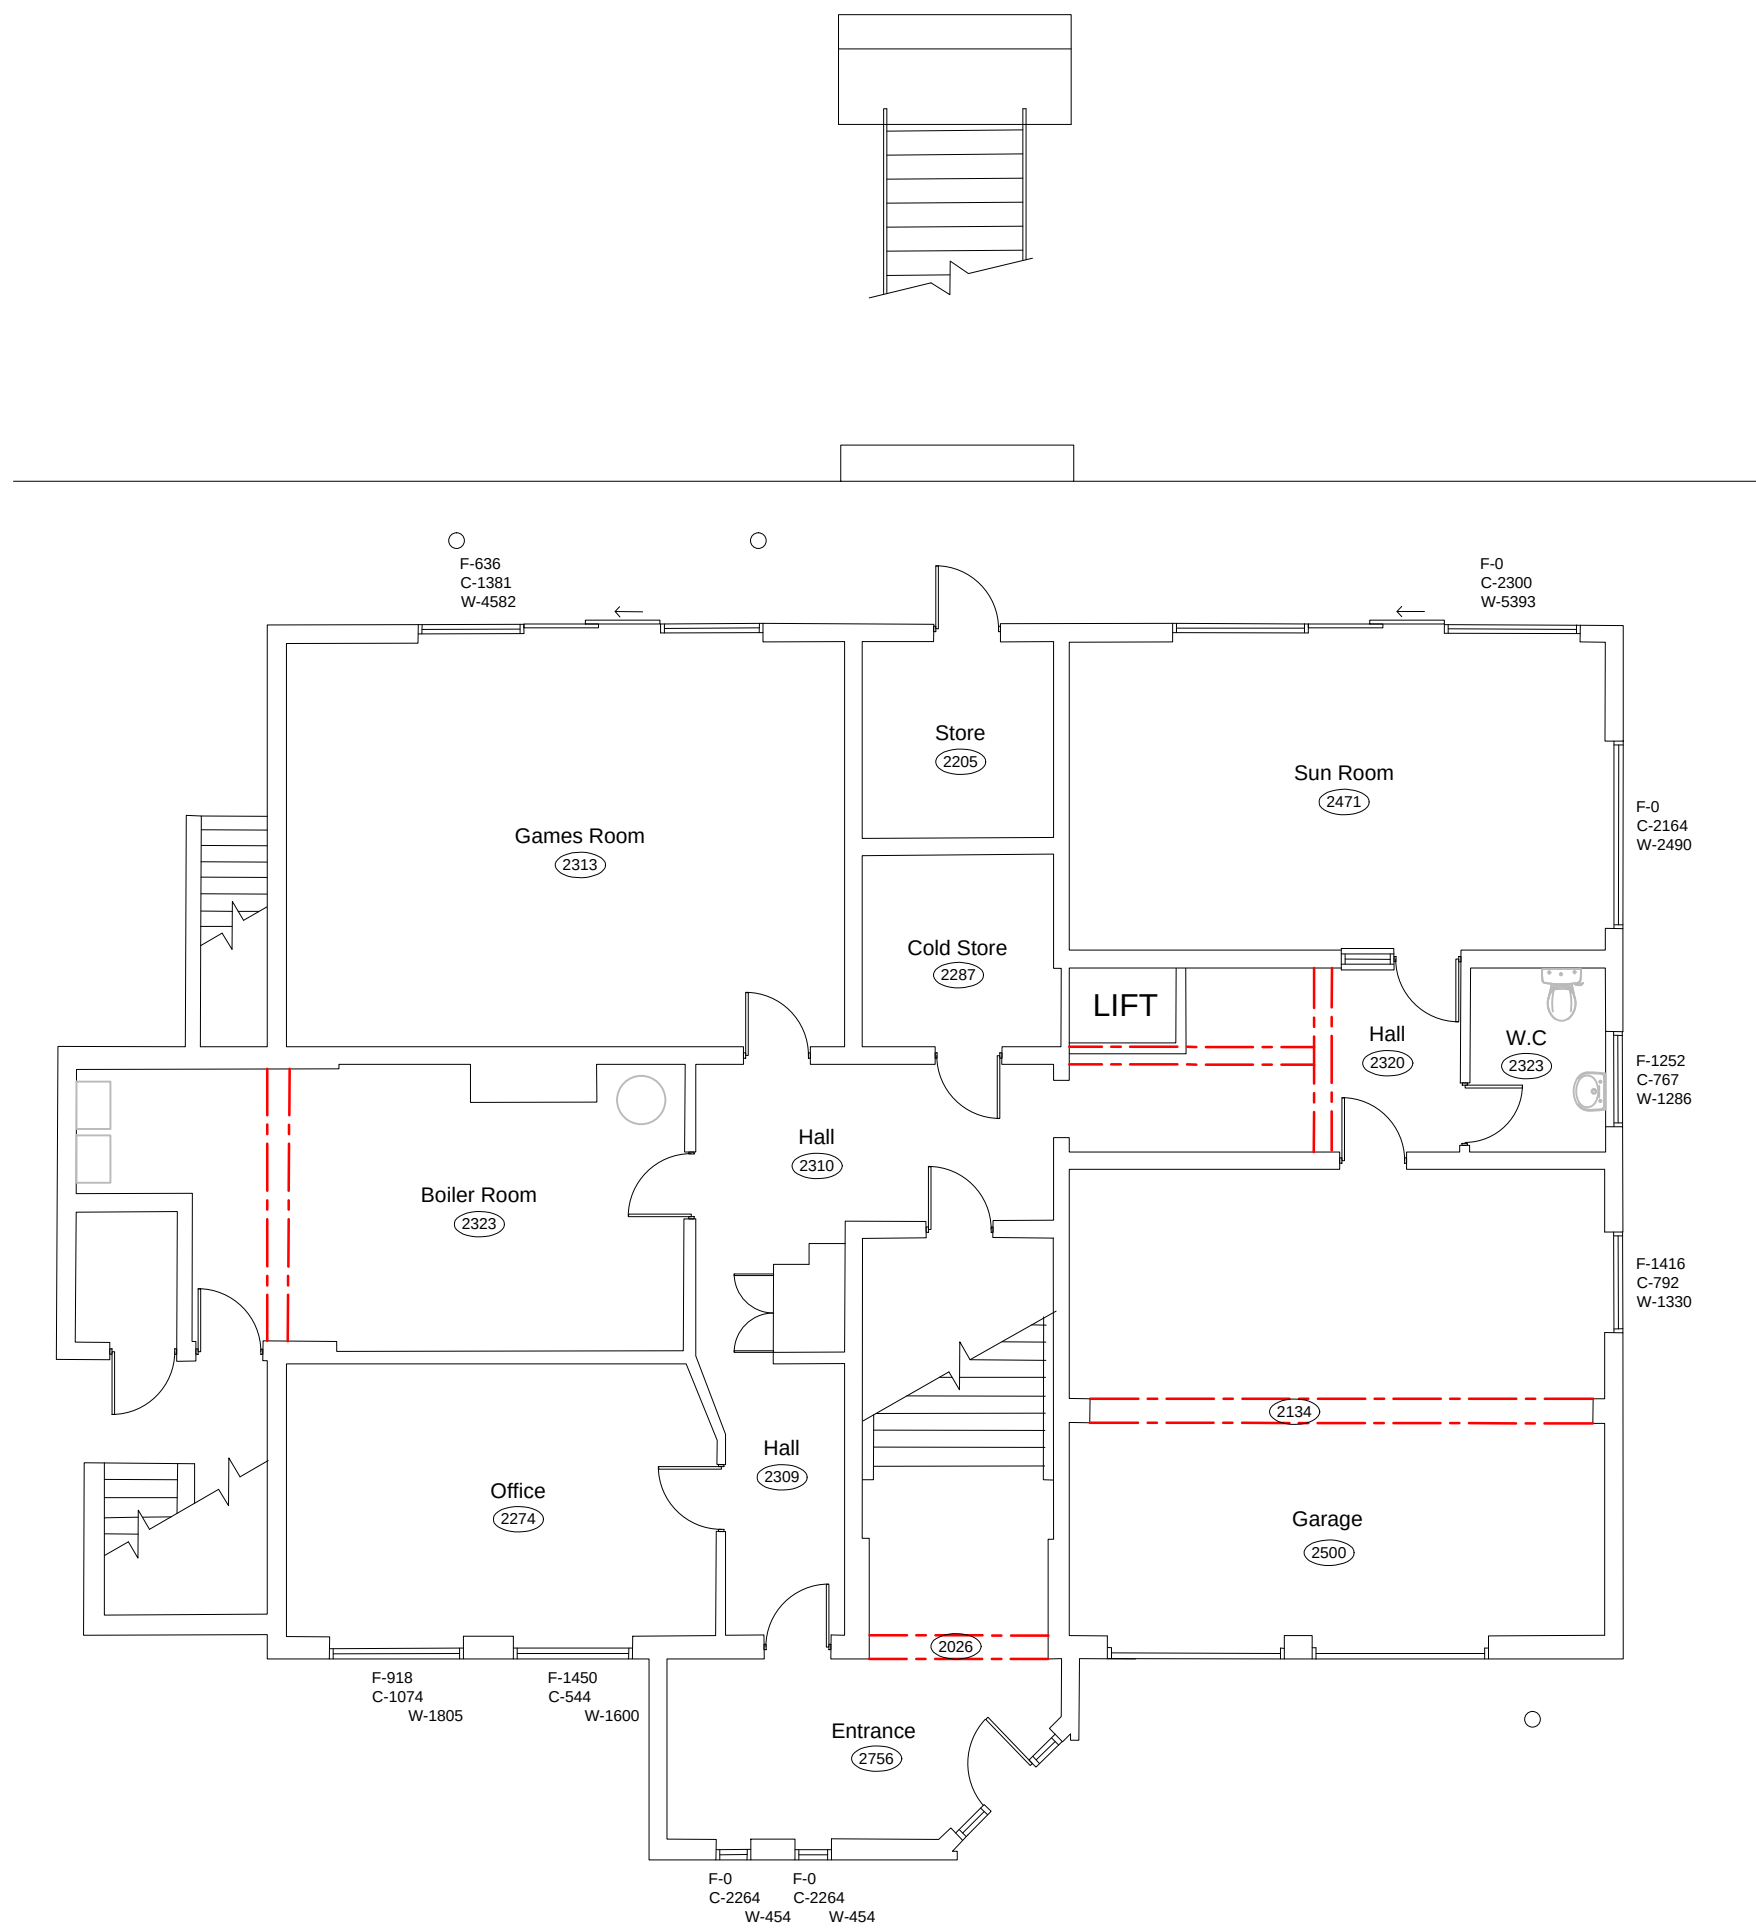


Existing Ground Floor Plan

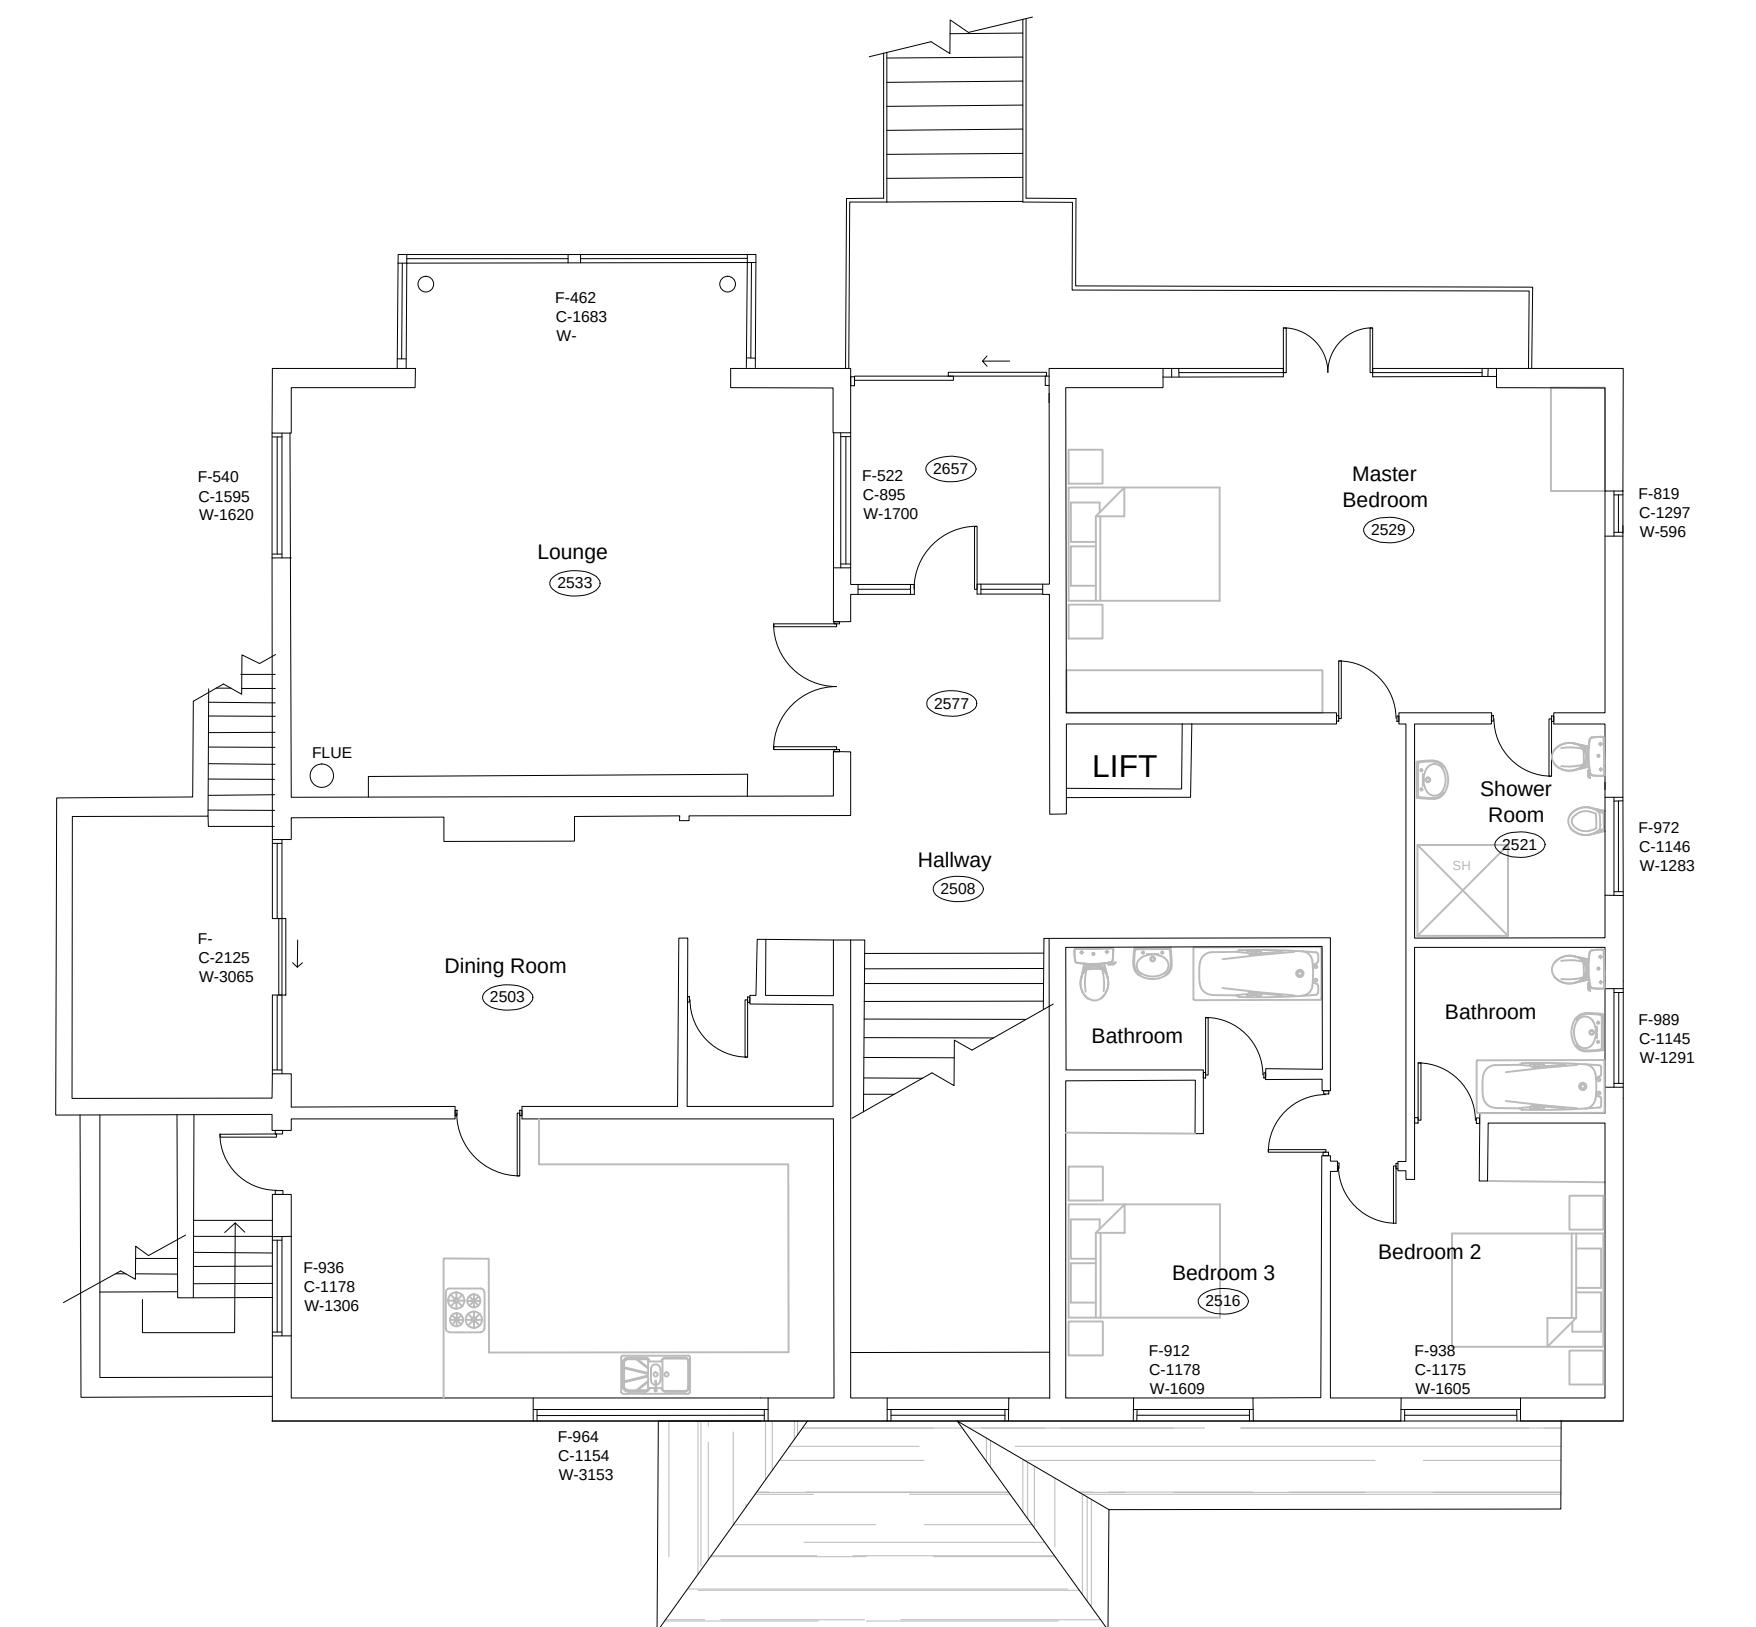


Existing First Floor Plan

FLOOR PLANS 1:100

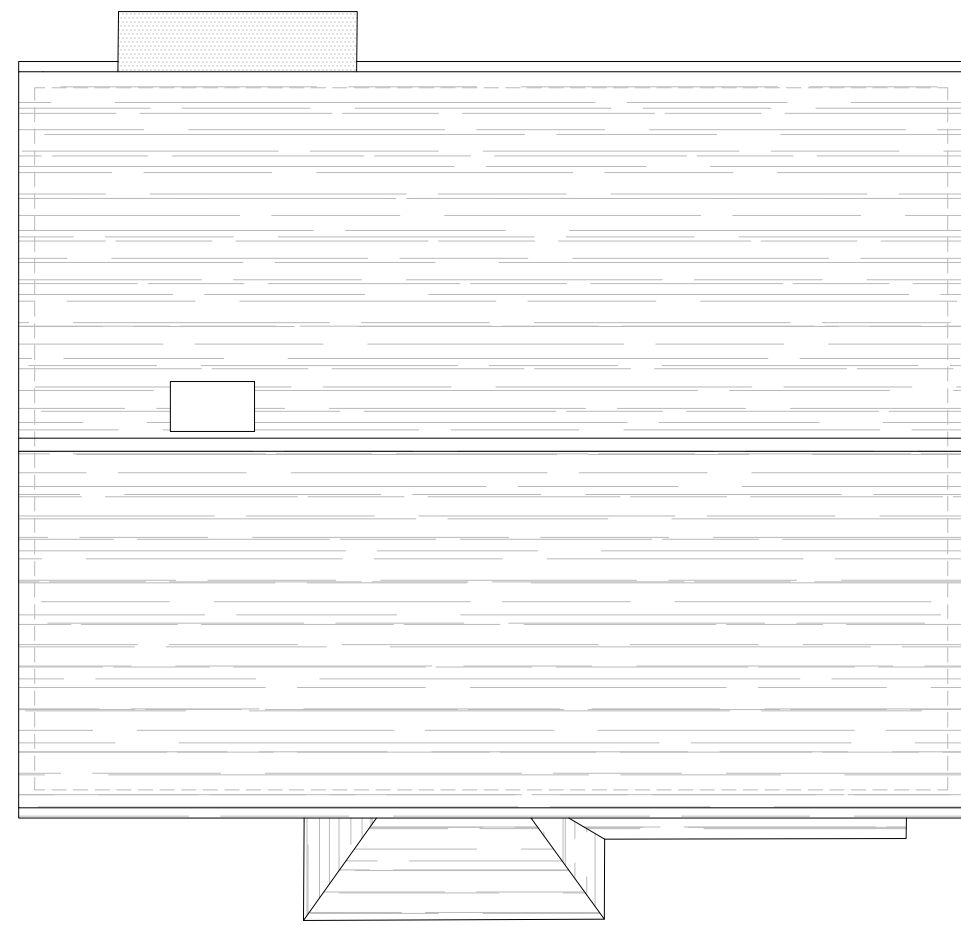

Roof Plan
ROOF PLAN [NTS]

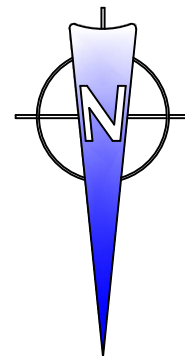

Notes
All details are indicative only. All dimensions to be checked on site by contractor prior to commencement of works. Any discrepancies in drawings to be reported to Philips Surveyors LLP.

A	DPC & Ridge Ht added	23.11.15	GRM
Rev.	Amendments	Date	Drw.

PS PHILIPS SURVEYORS
BUILDING SURVEYORS, DESIGNERS & CONSULTANTS

PHILIPS SURVEYORS LLP, THE OLD COACH HOUSE, 78 LOWER STREET, PULBOROUGH, WEST SUSSEX, RH20 2AA
TEL 01798 873222 FAX 01798 873444
EMAIL info@philips-surveyors.co.uk
www.philipscharteredsurveyors.co.uk

RICS

CLIENT:
68 The Drive, Aldwick,
Bognor Regis, West
Sussex. PO21 4DS

PROJECT:
68 The Drive, Aldwick,
Bognor Regis, West
Sussex. PO21 4DS

DRAWING TITLE:
EXISTING
Floor Plans & Elevations

DRAWN: MAB	JOB NO: 1934/14	SCALE: @A1
CHECKED: POW	DRAWING NO: EX1	REV: A
DATE: July 2015		

© Philips Surveyors LLP.