


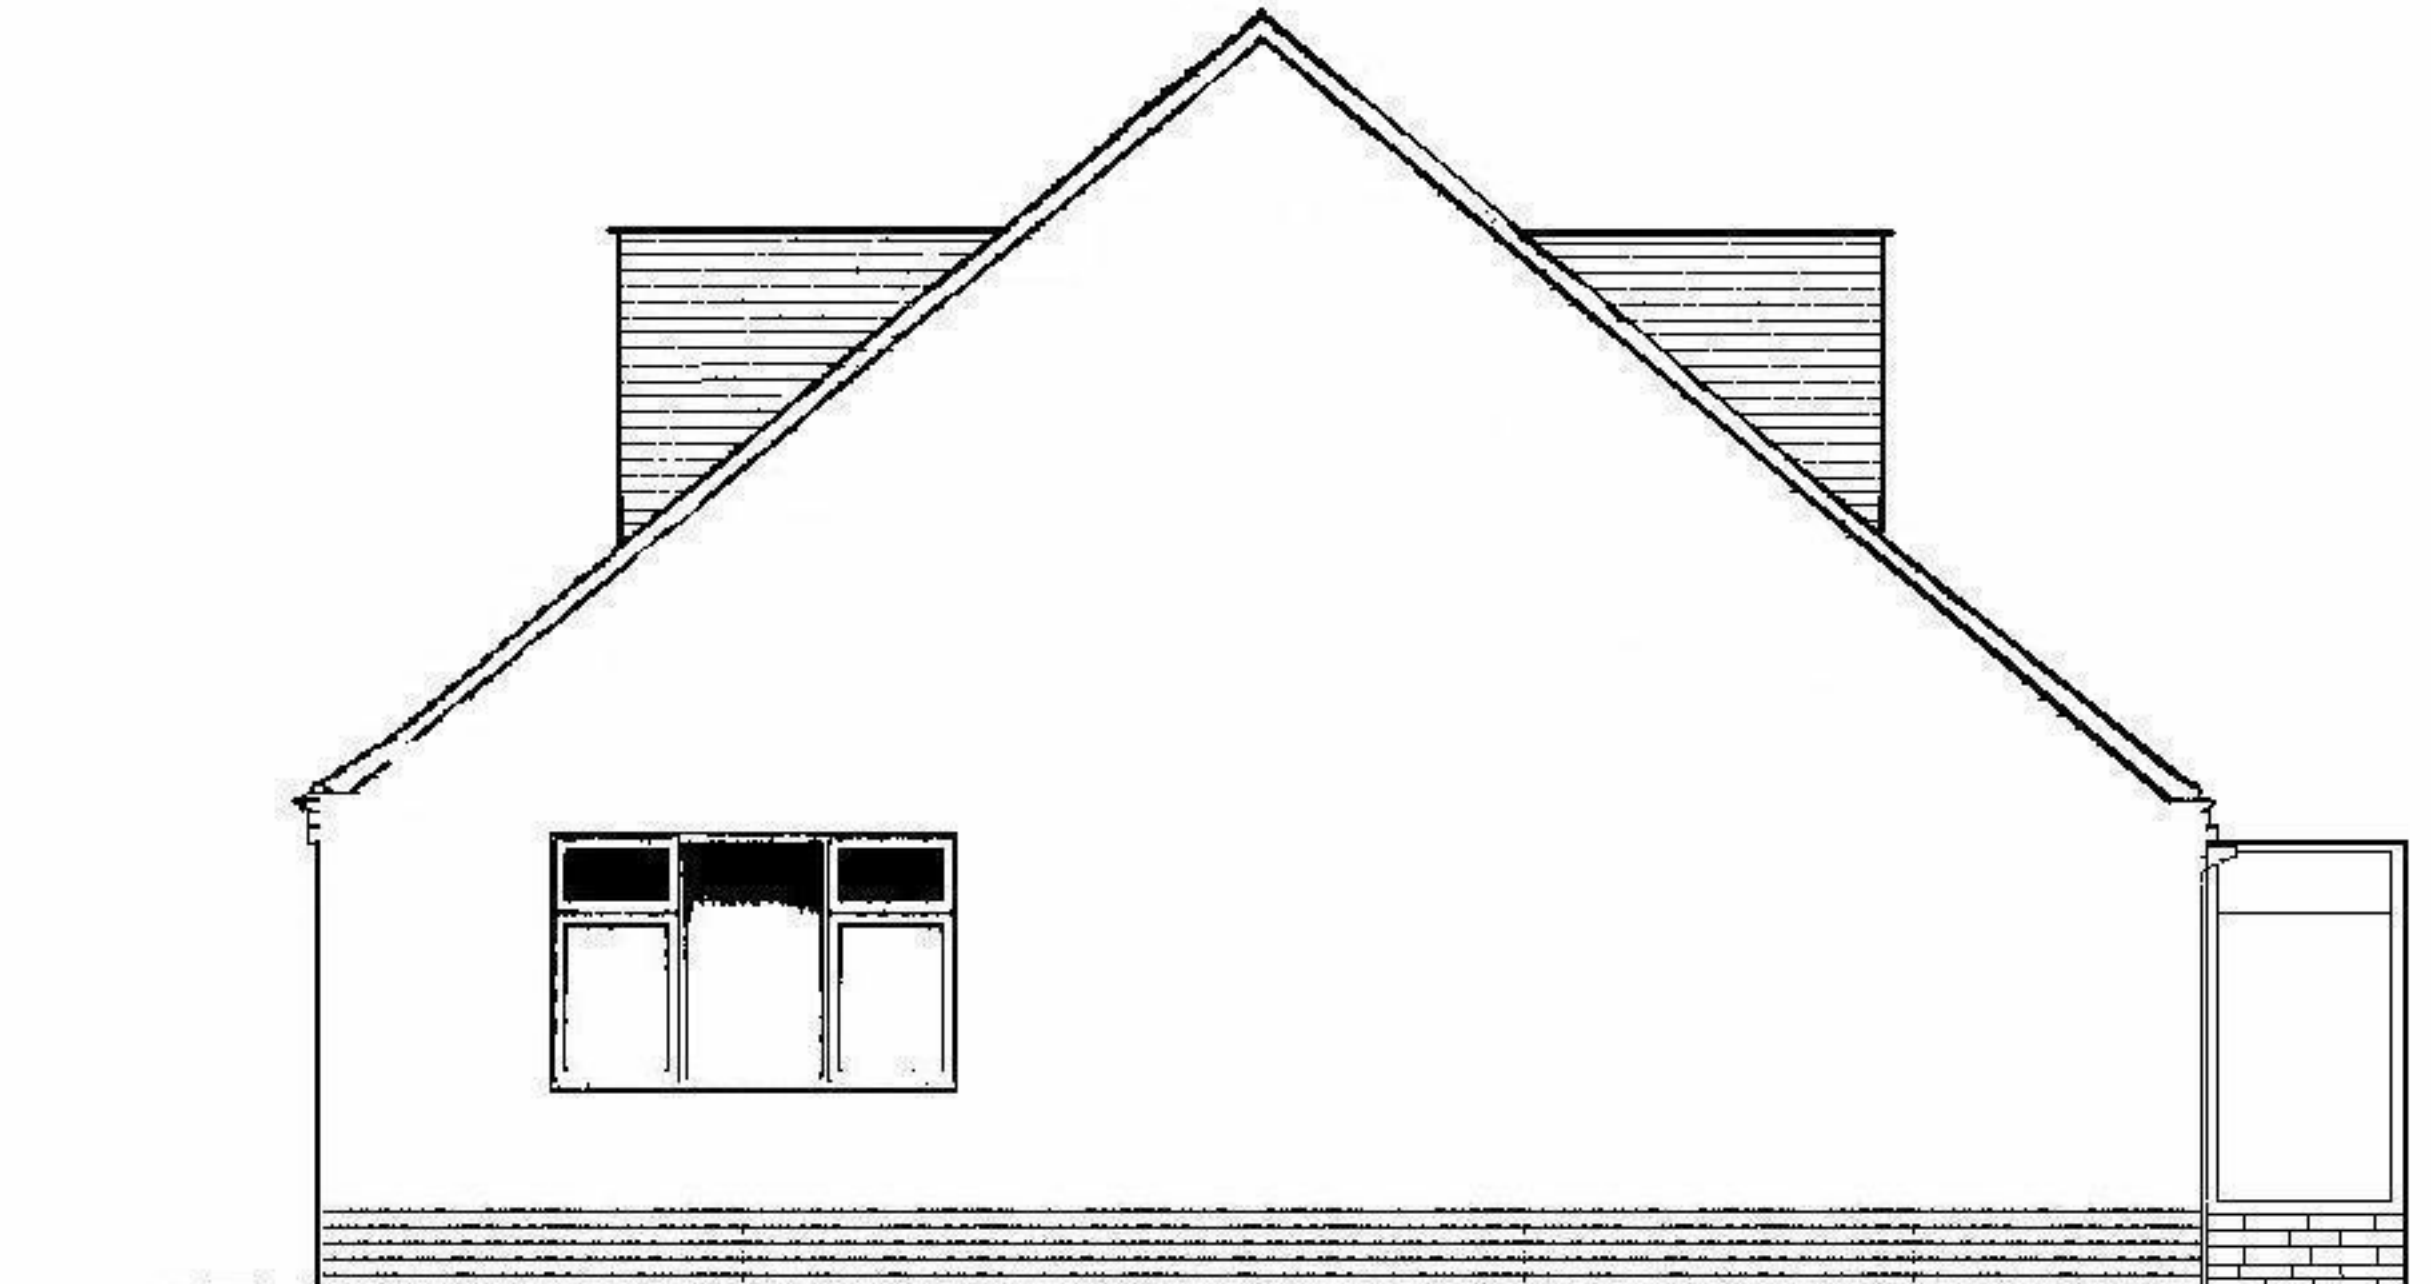

Side and front Elevations



Site addr
8 fernhurst Gardens
Aldwick PO21 4AZ

Side & Front
Elevations Existing

Drawing no.001
Date 27/09/20
Issue 01 NTS.

PK.Consultancy
Fairbourne
Bridle Lane