



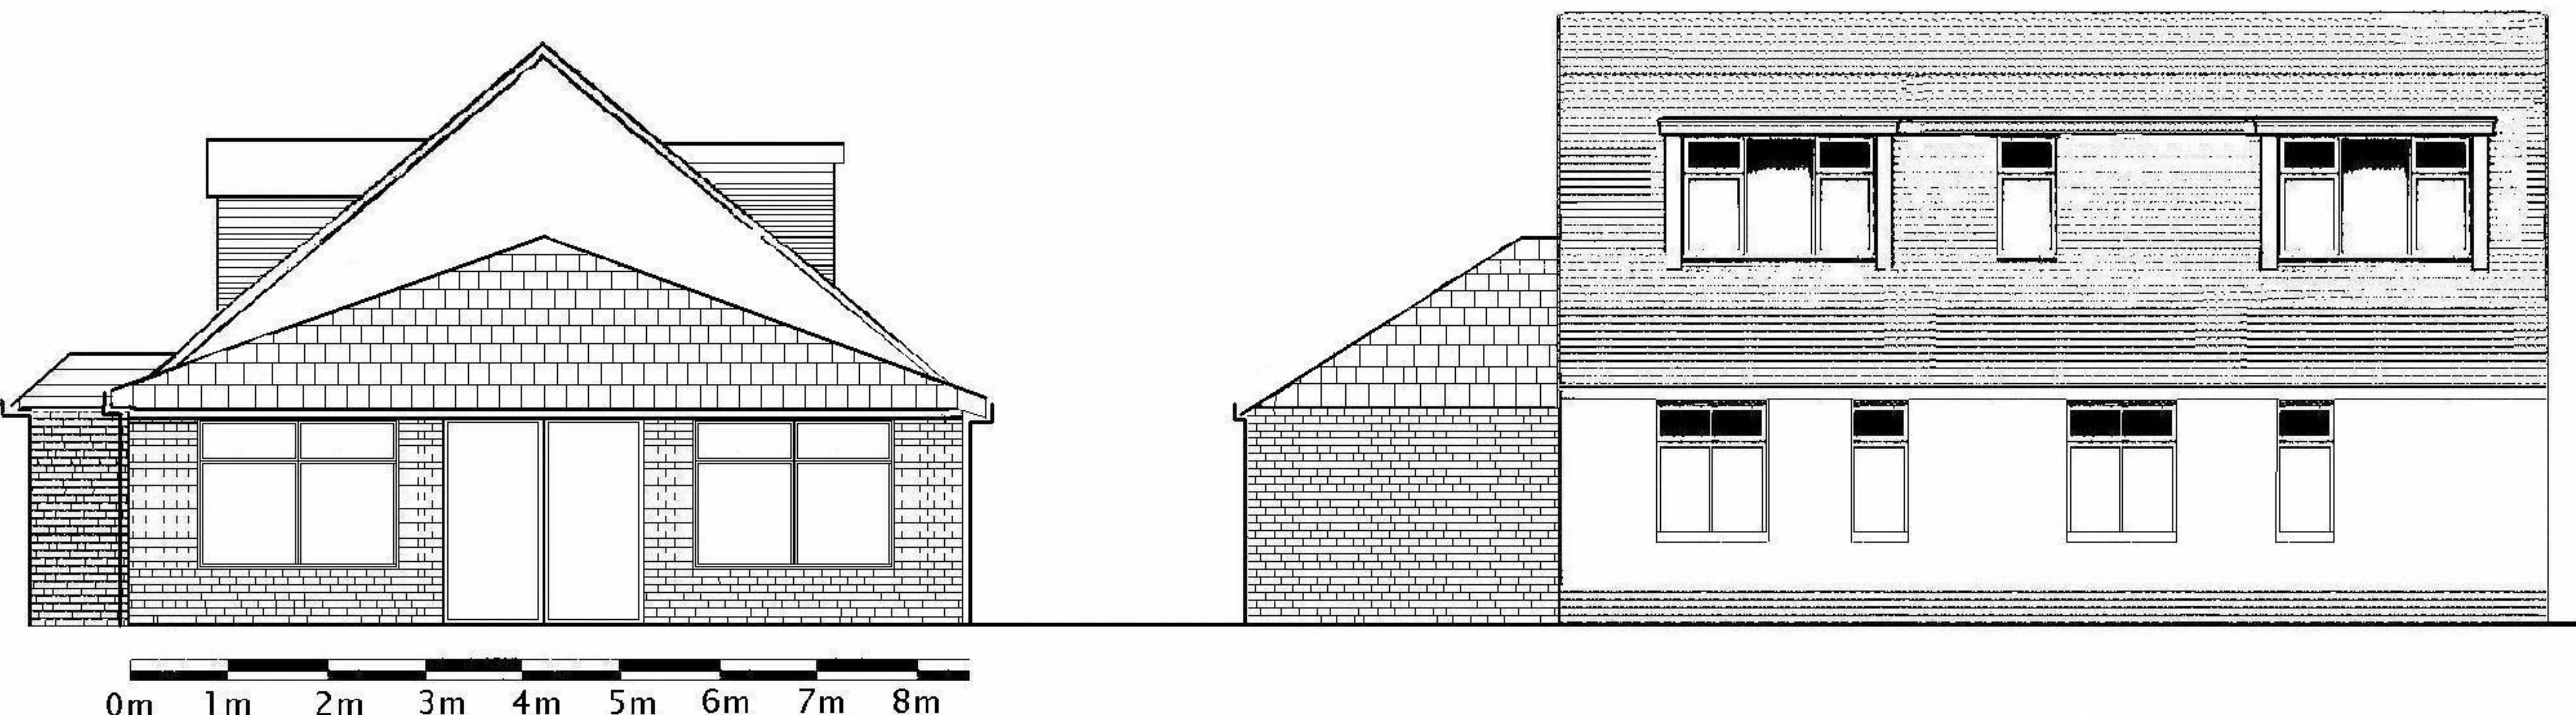

Proposed Side and front Elevations

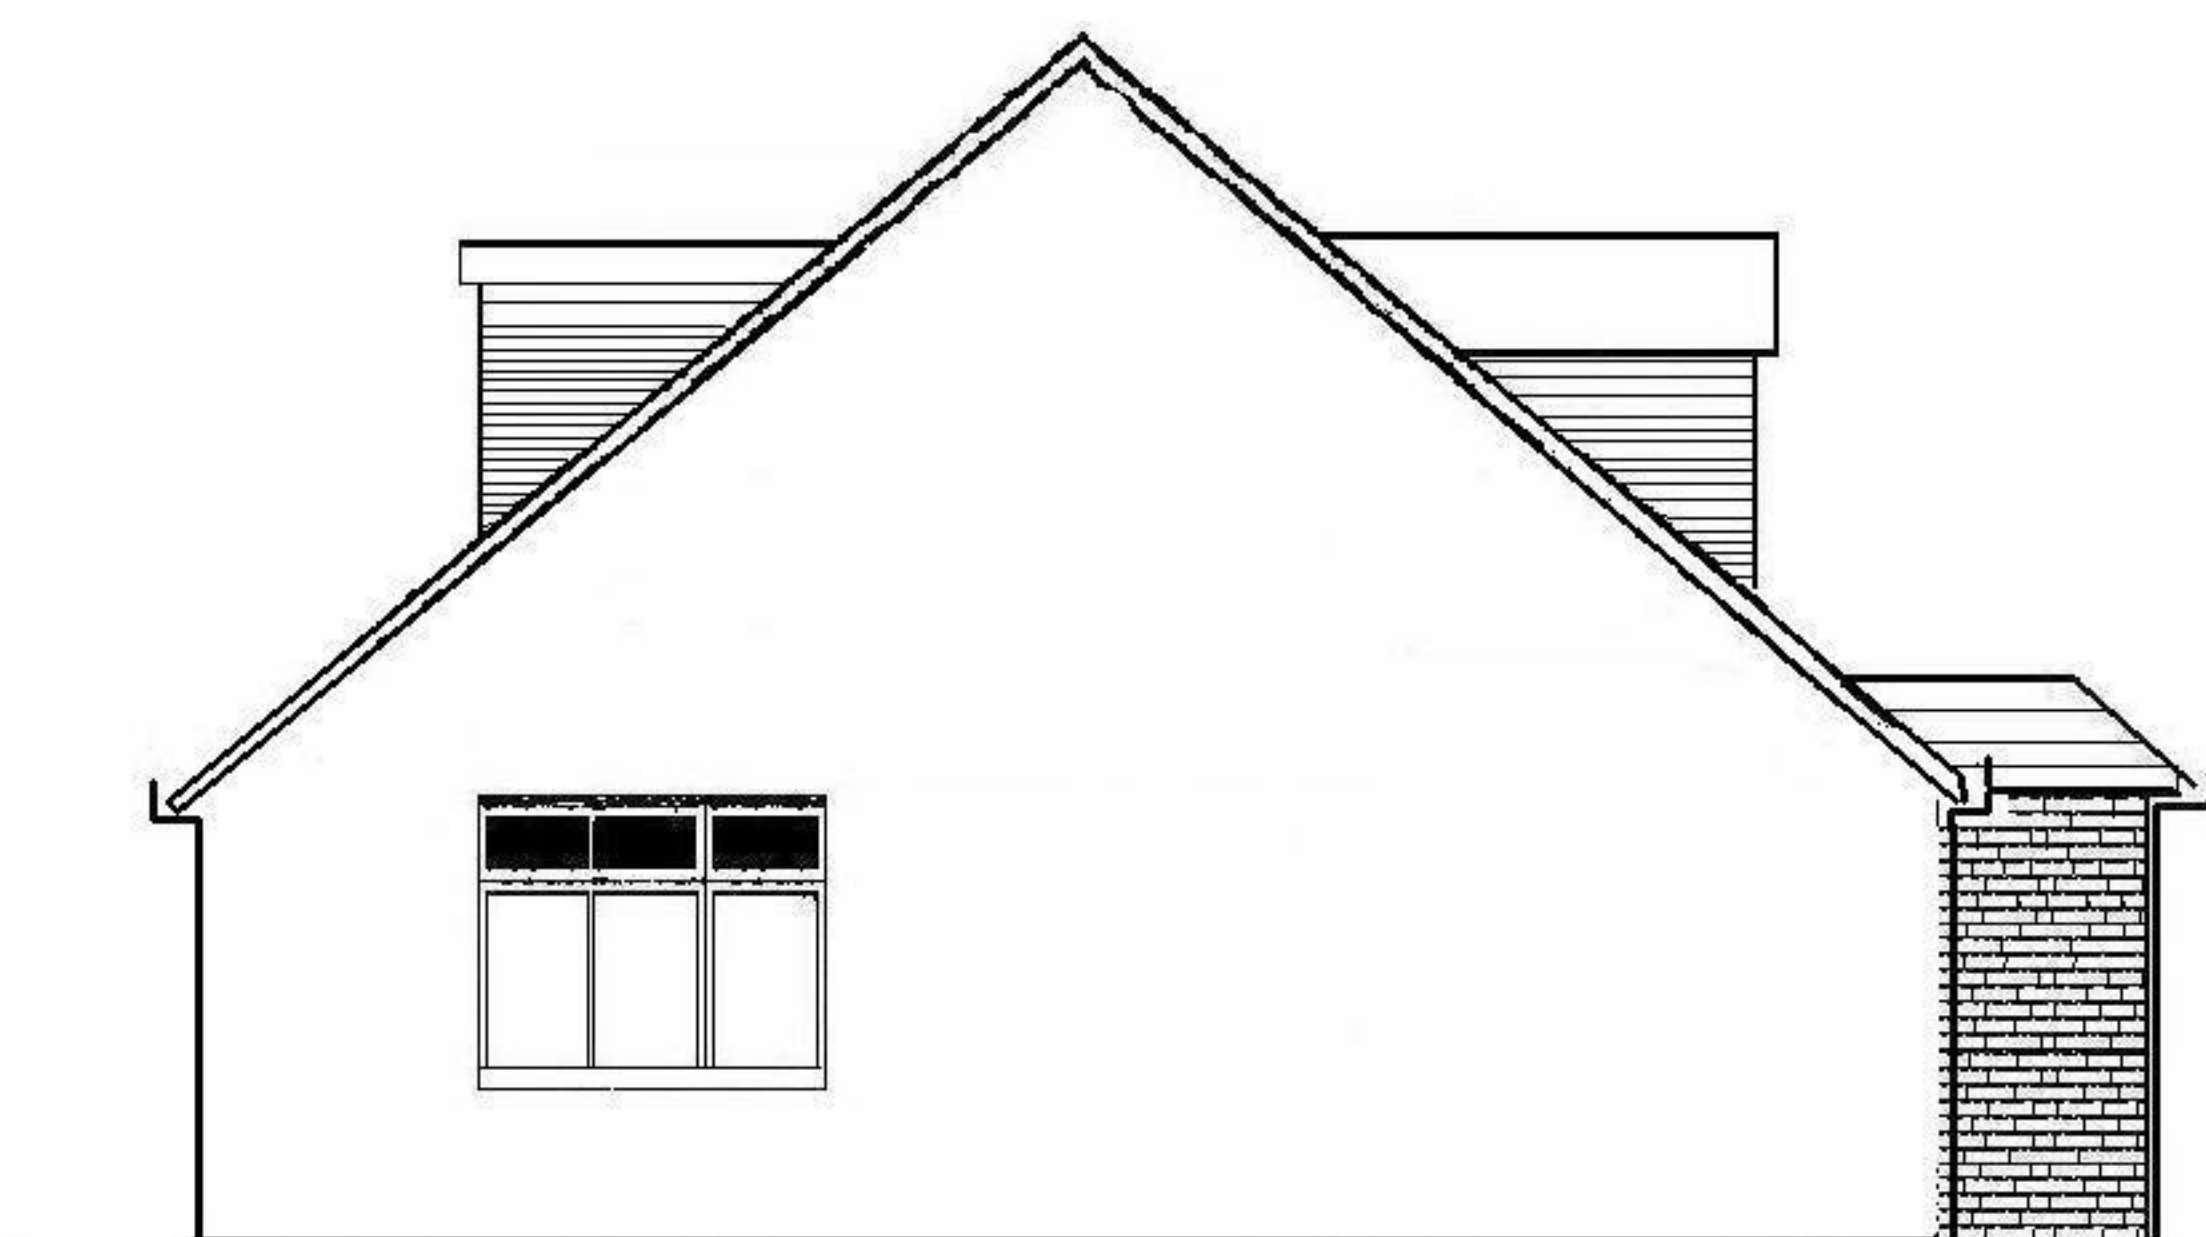

Site addr
8 Fernhurst Gardens
Aldwick PO21 4AZ

Side & Front Elevations Proposed
Showing Conservatory and Porch re-model

Drawing no.002
Date 27/09/20
Issue 01 NTS.

PK.Consultancy
Fairbourne
Bridle Lane