

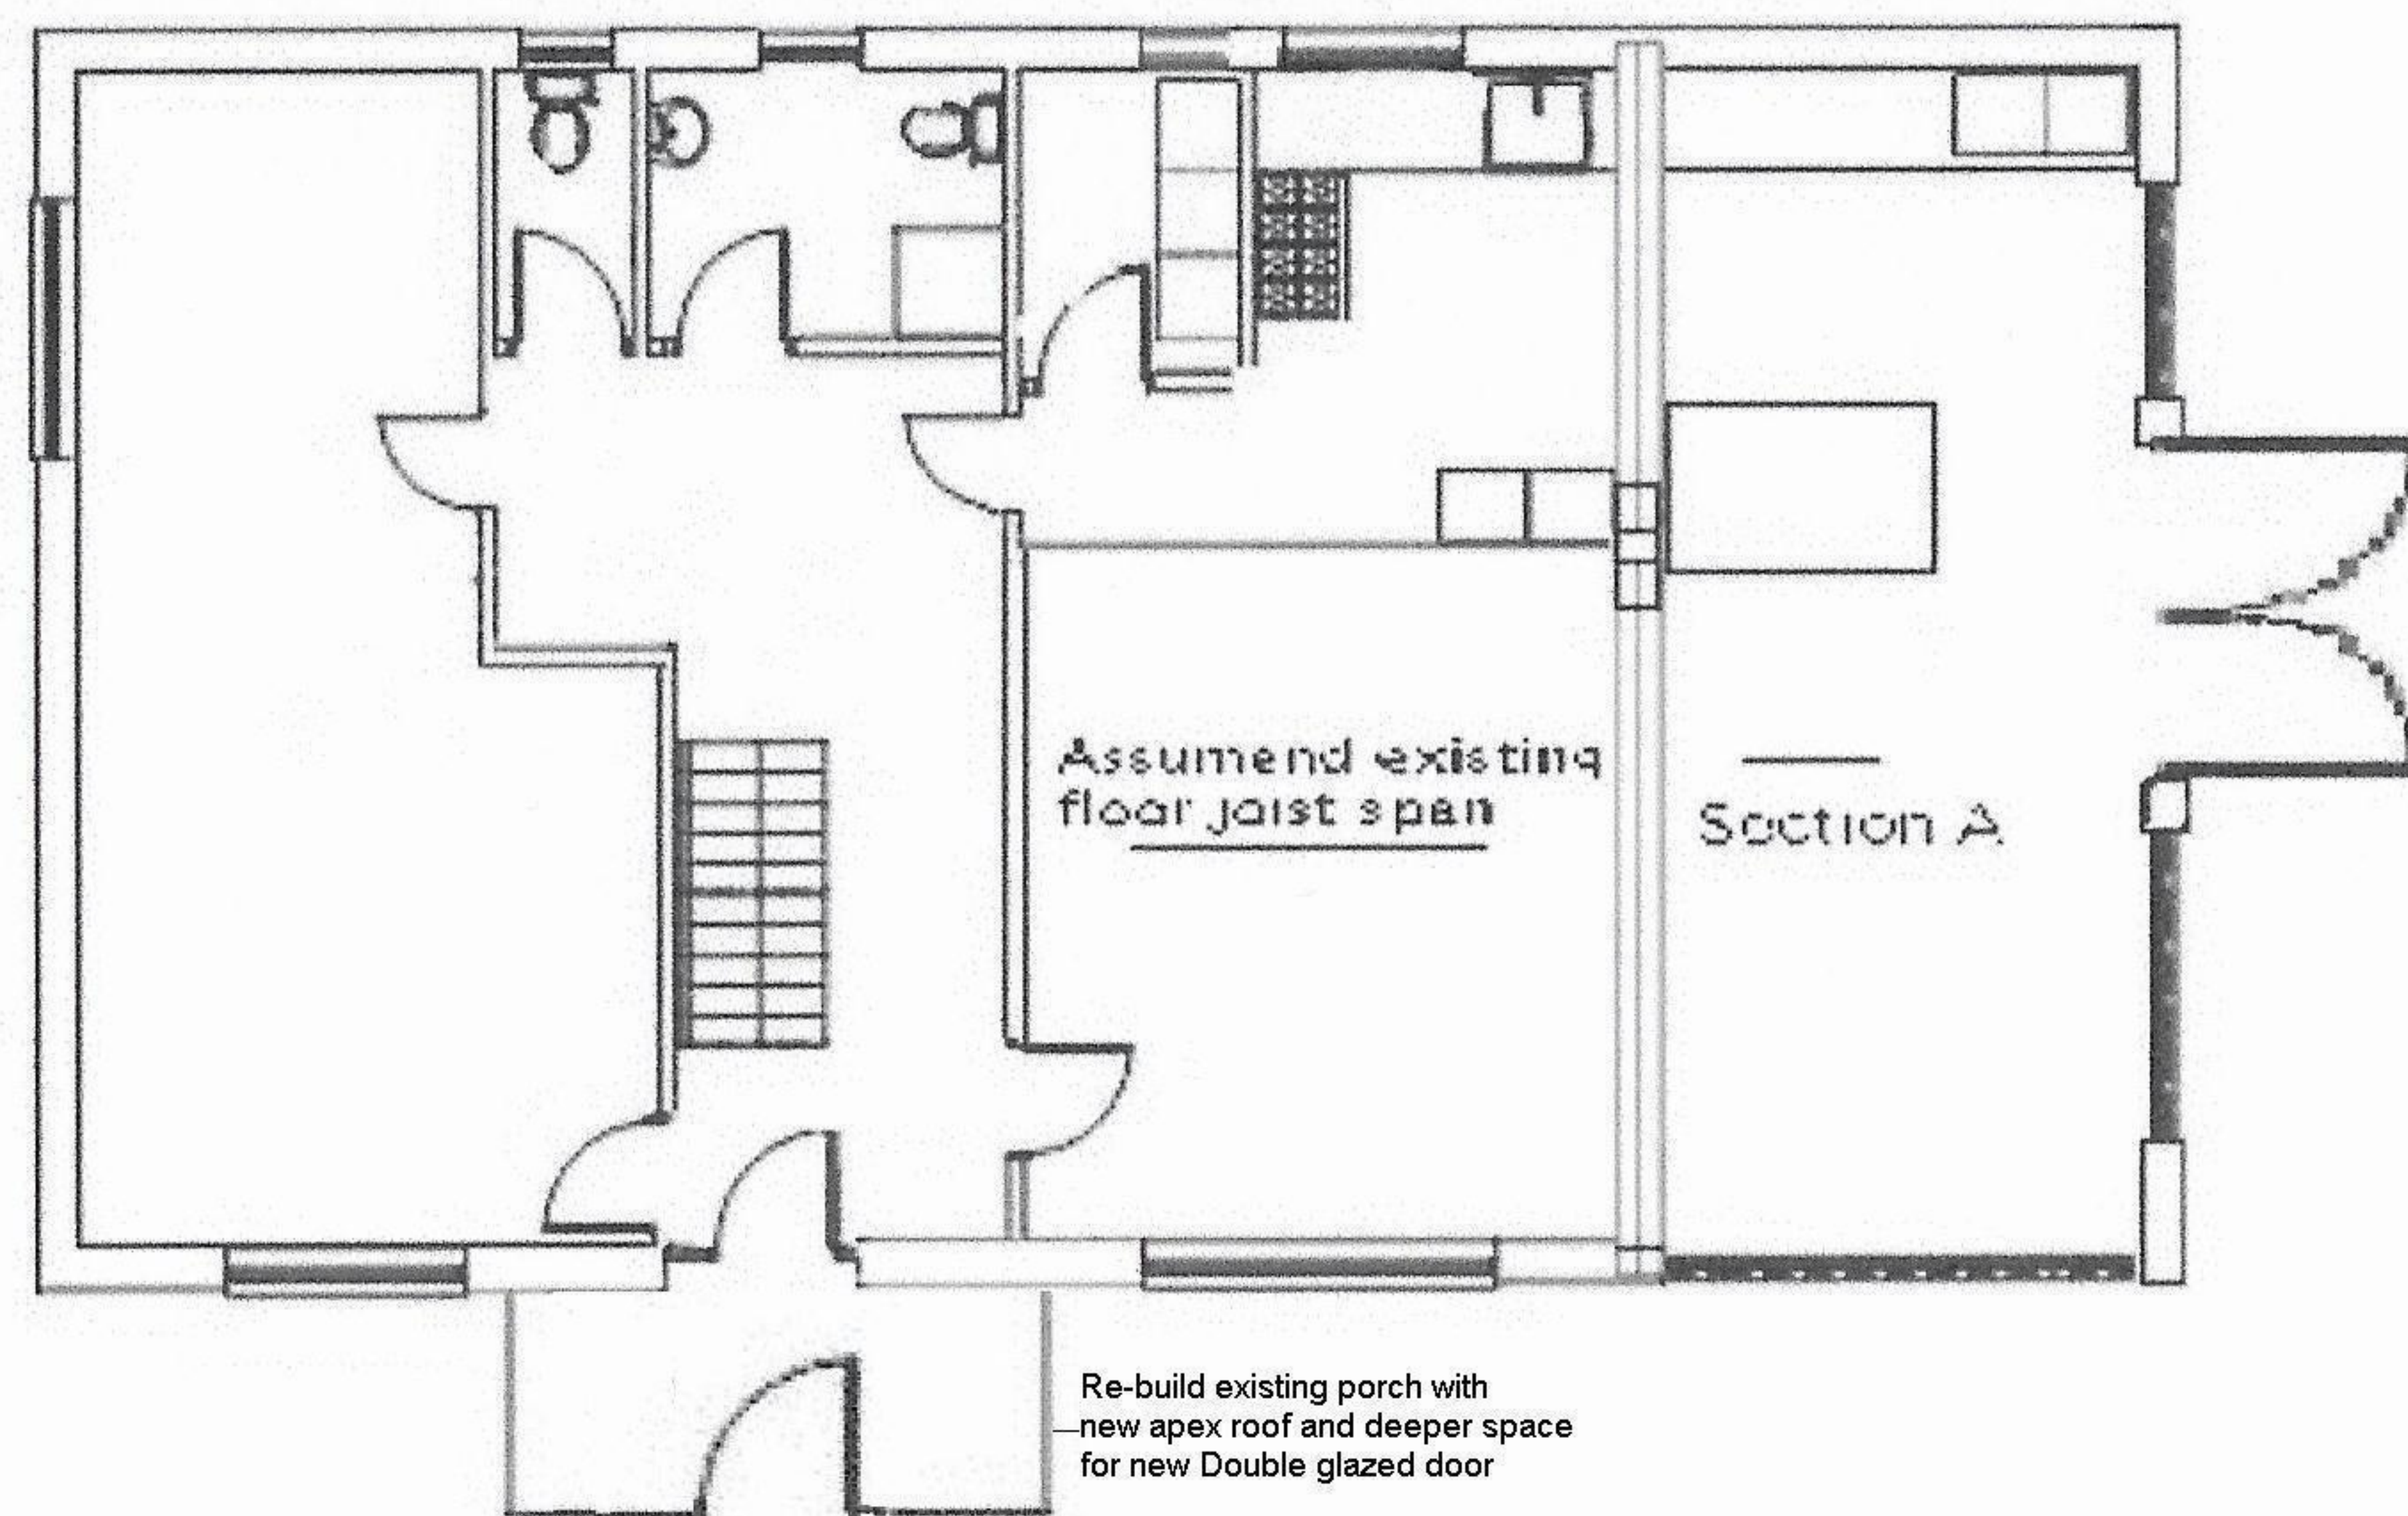
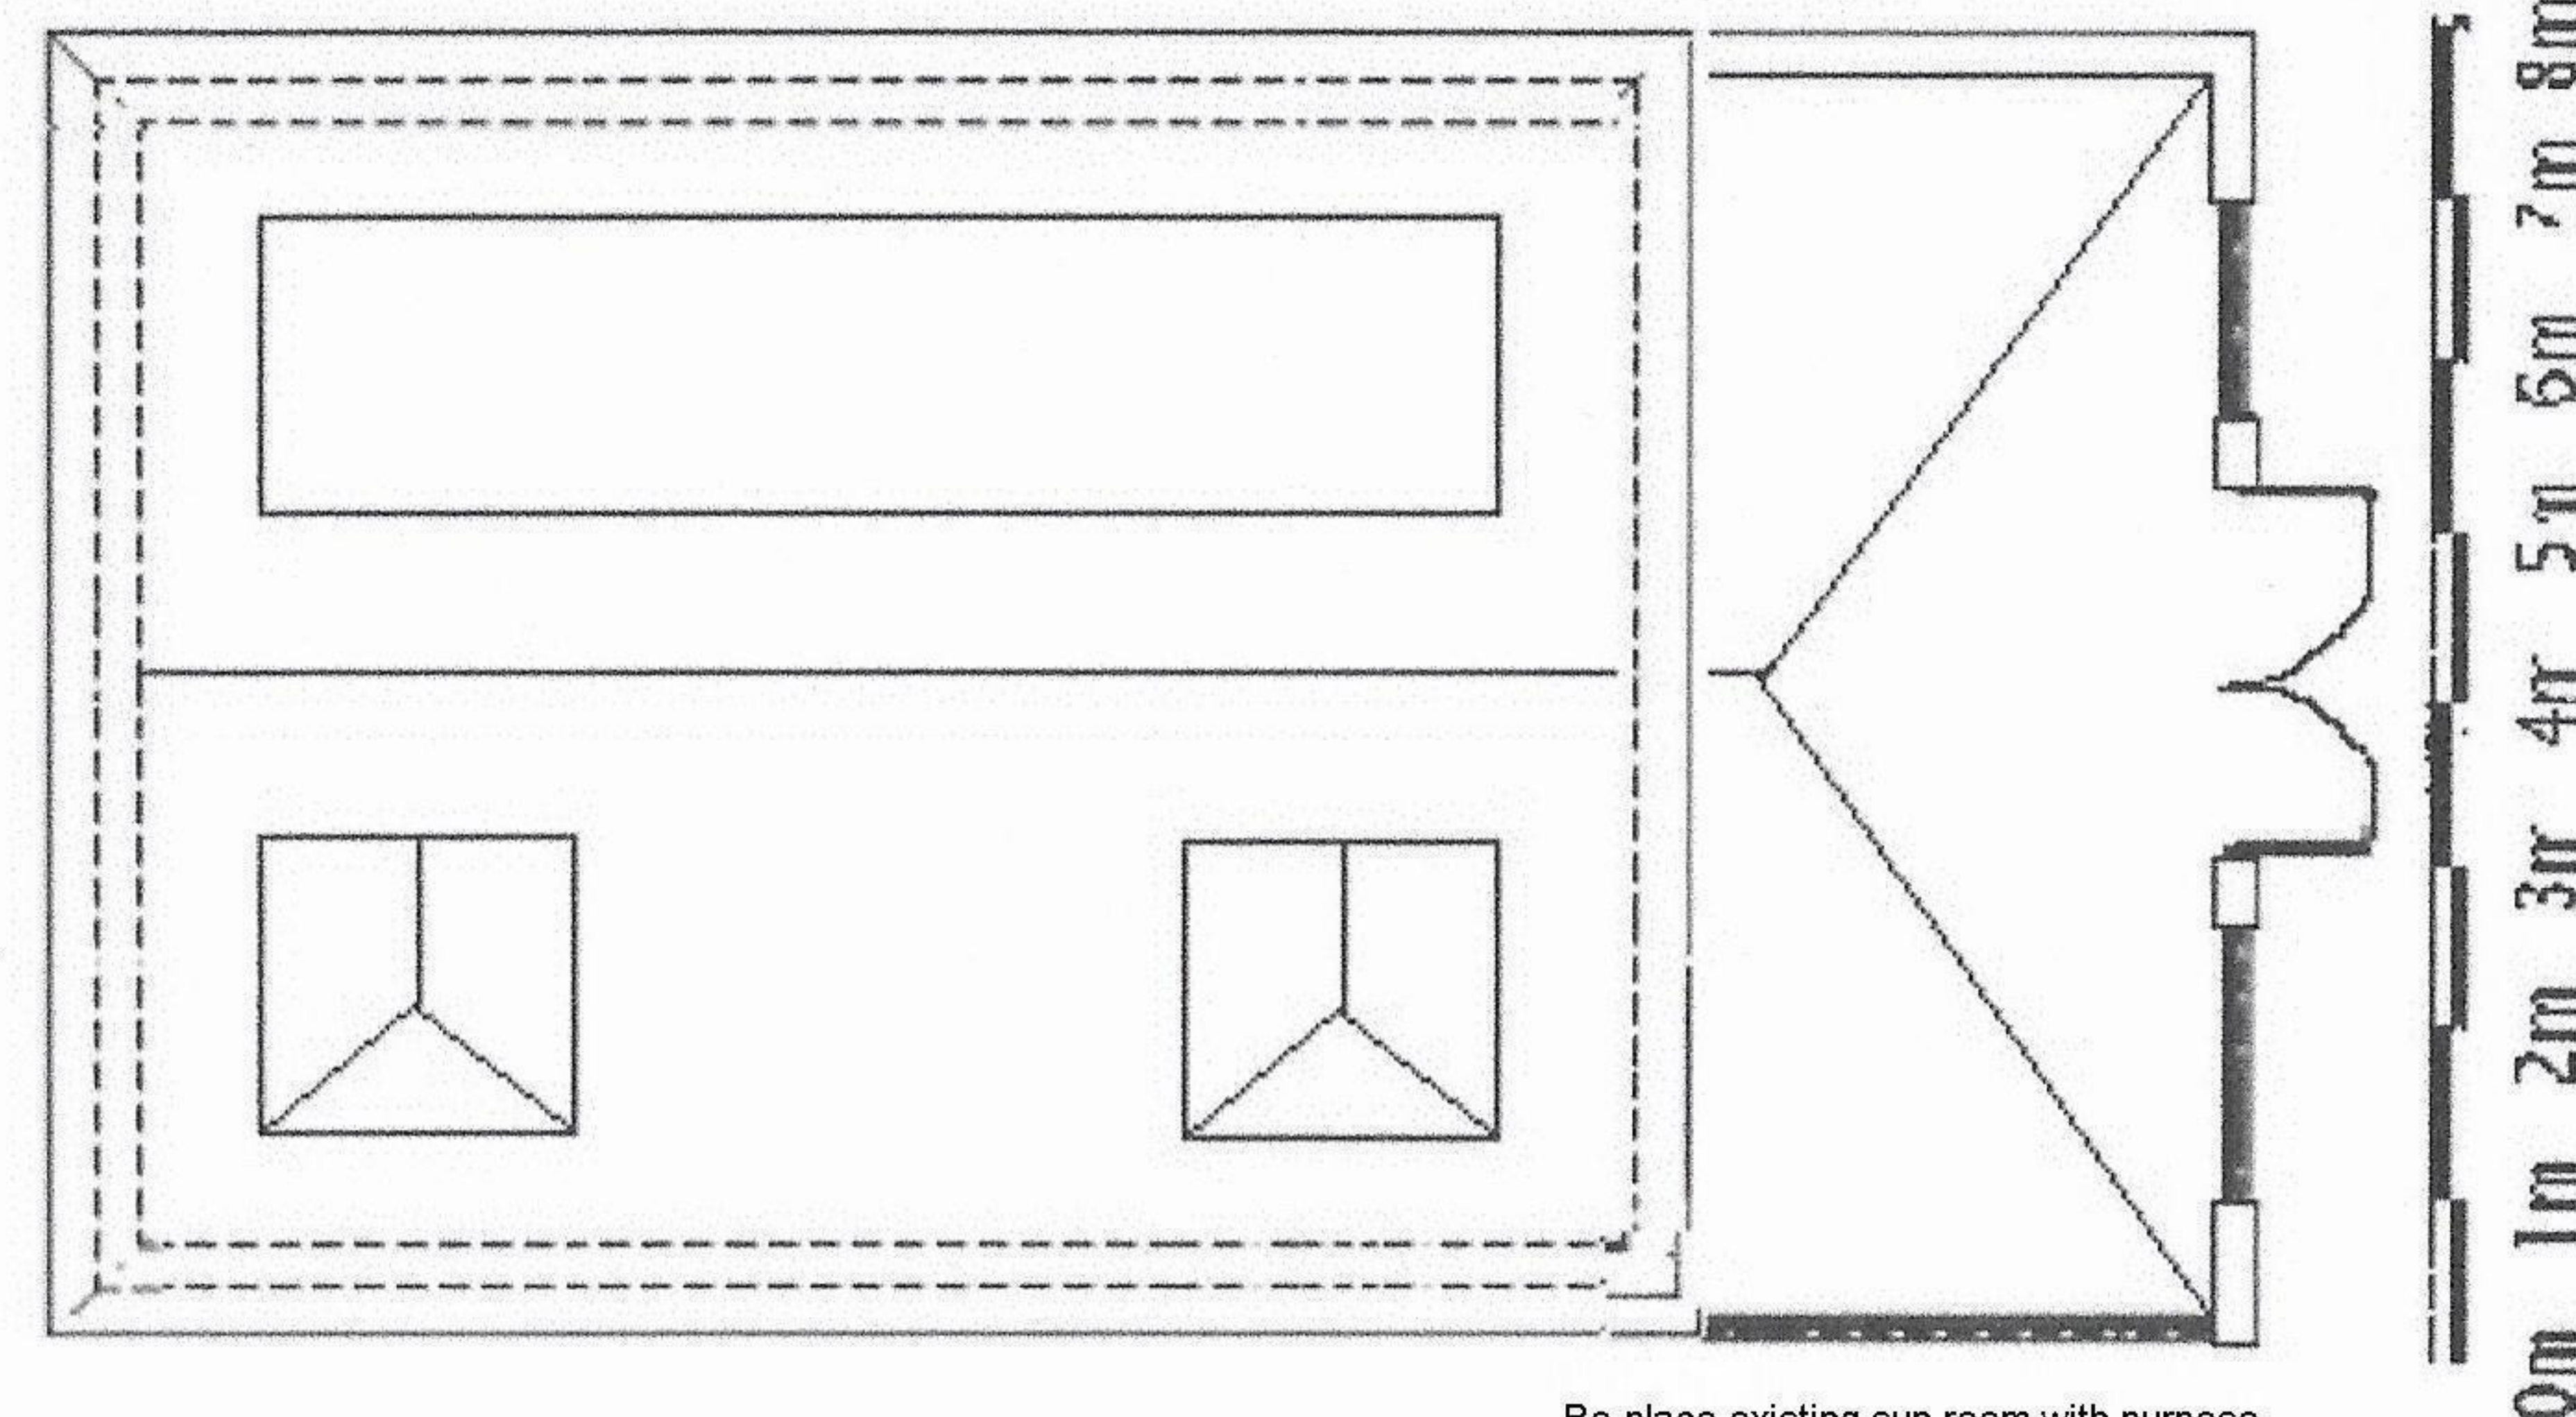


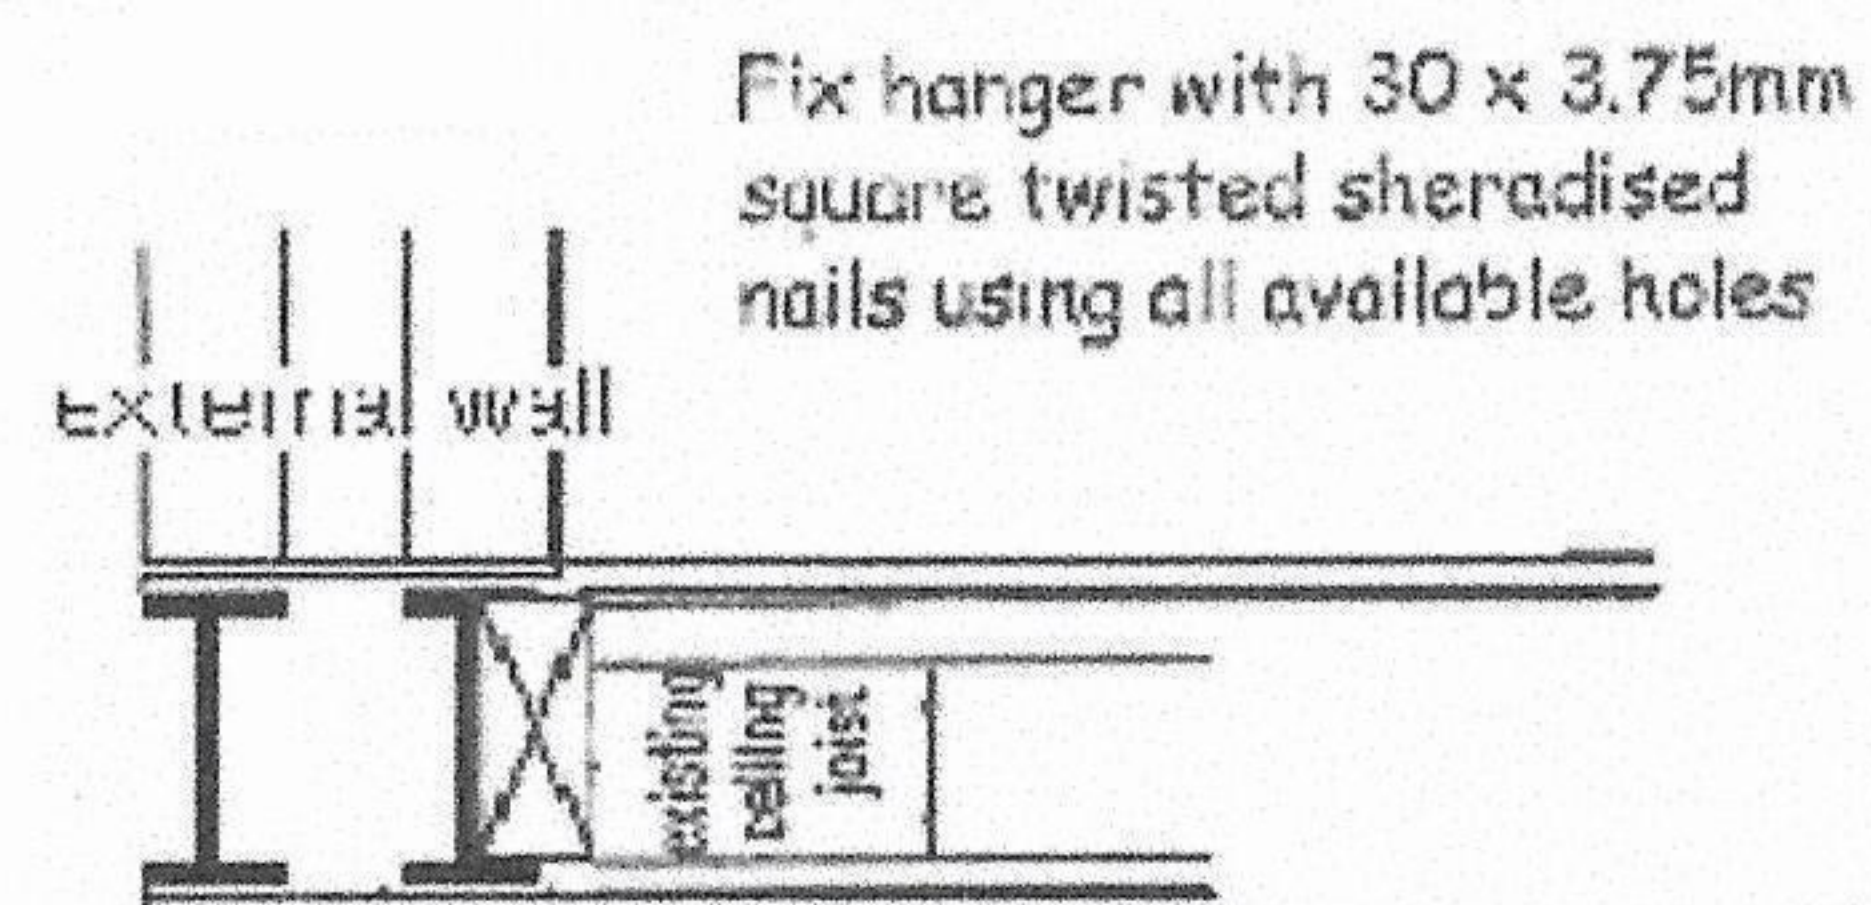


0m 1m 2m 3m 4m 5m 6m 7m 8m 9m 10m 11m 12m 13m

Ground Floor

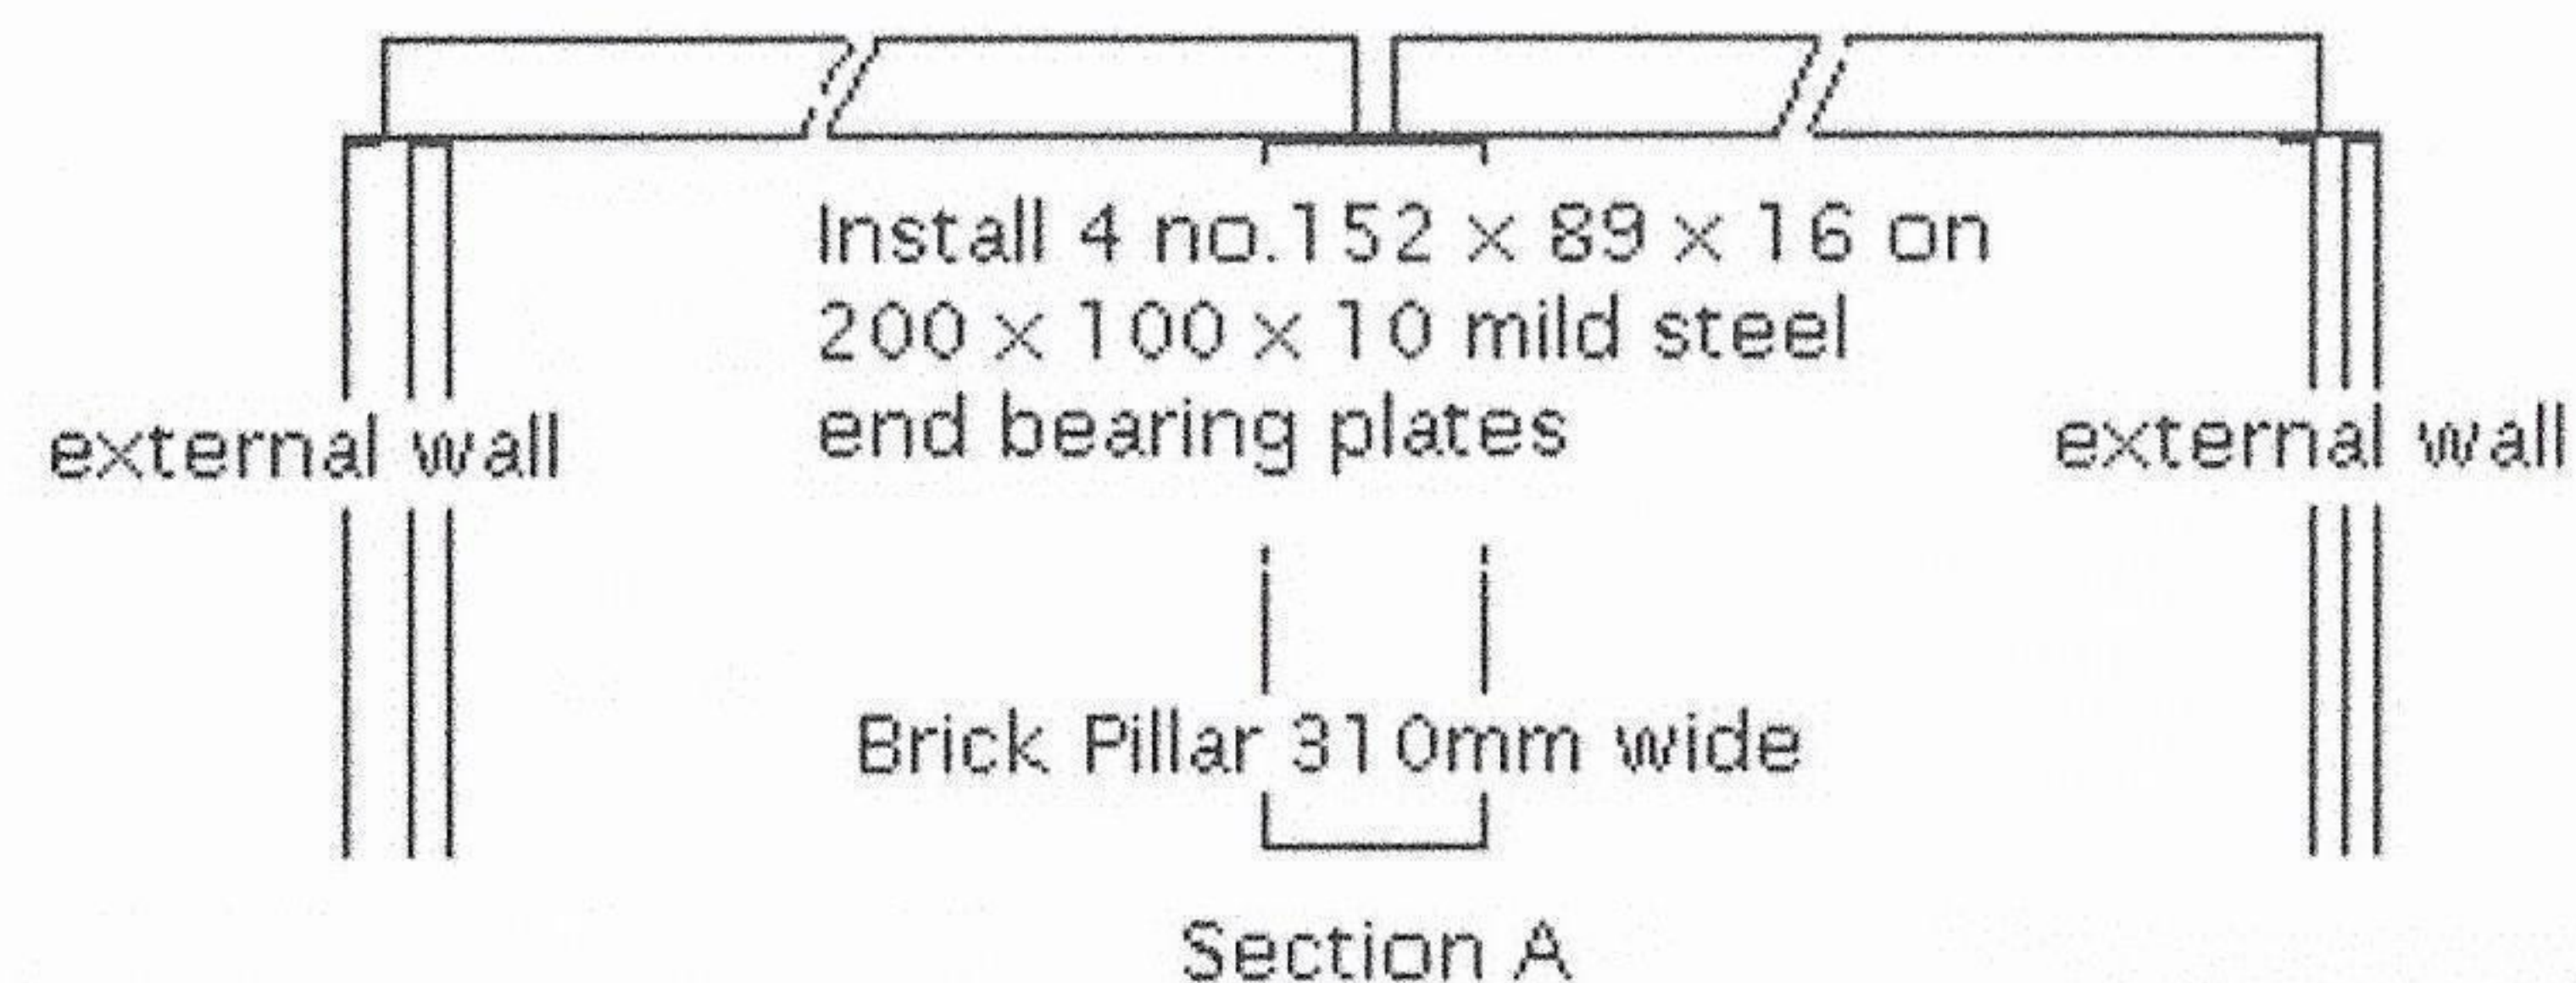

Re-place existing sun room with purpose built ground floor extension with pitched tiled roof.
Double glazed windows and doors

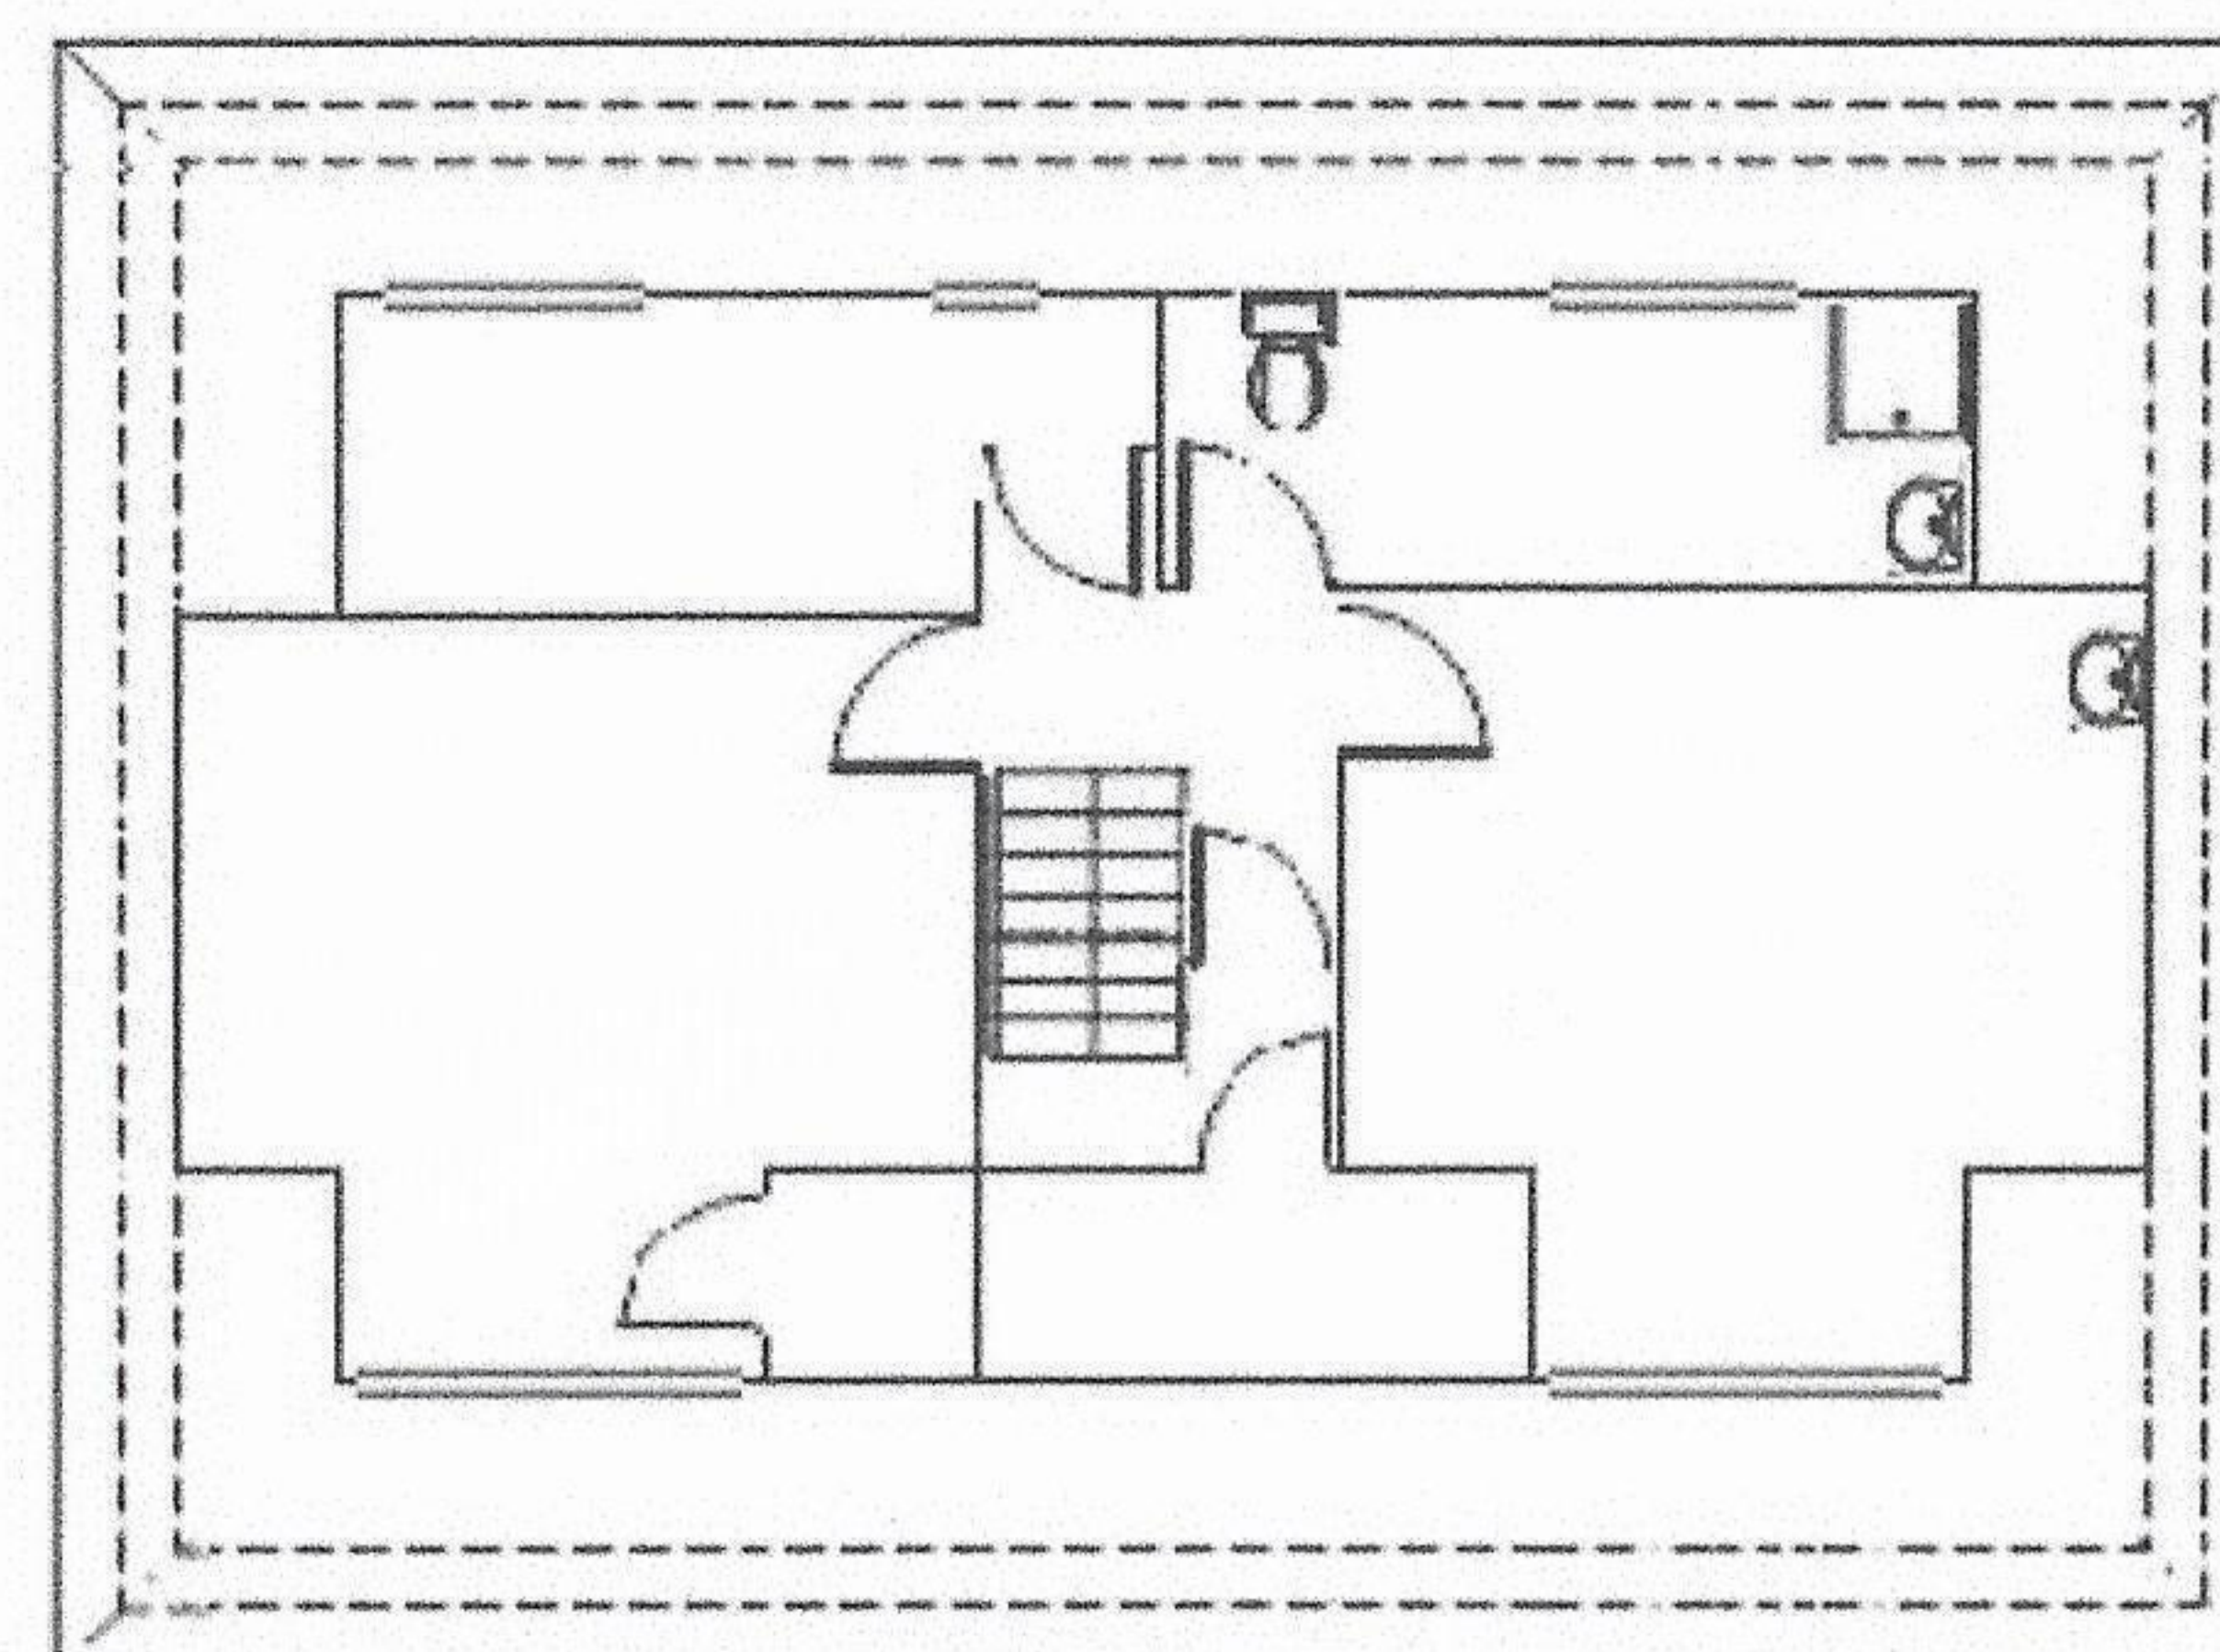

First Floor

Site addr
8 Fernhurst Gardens
Aldwick PO21 4AZ

Ground & First floor plan
Proposed Extension

Drawing no.003
Date 27/09/20
Issue 01 NTS

PK.Consultancy
Fairbourne
Bridle Lane