



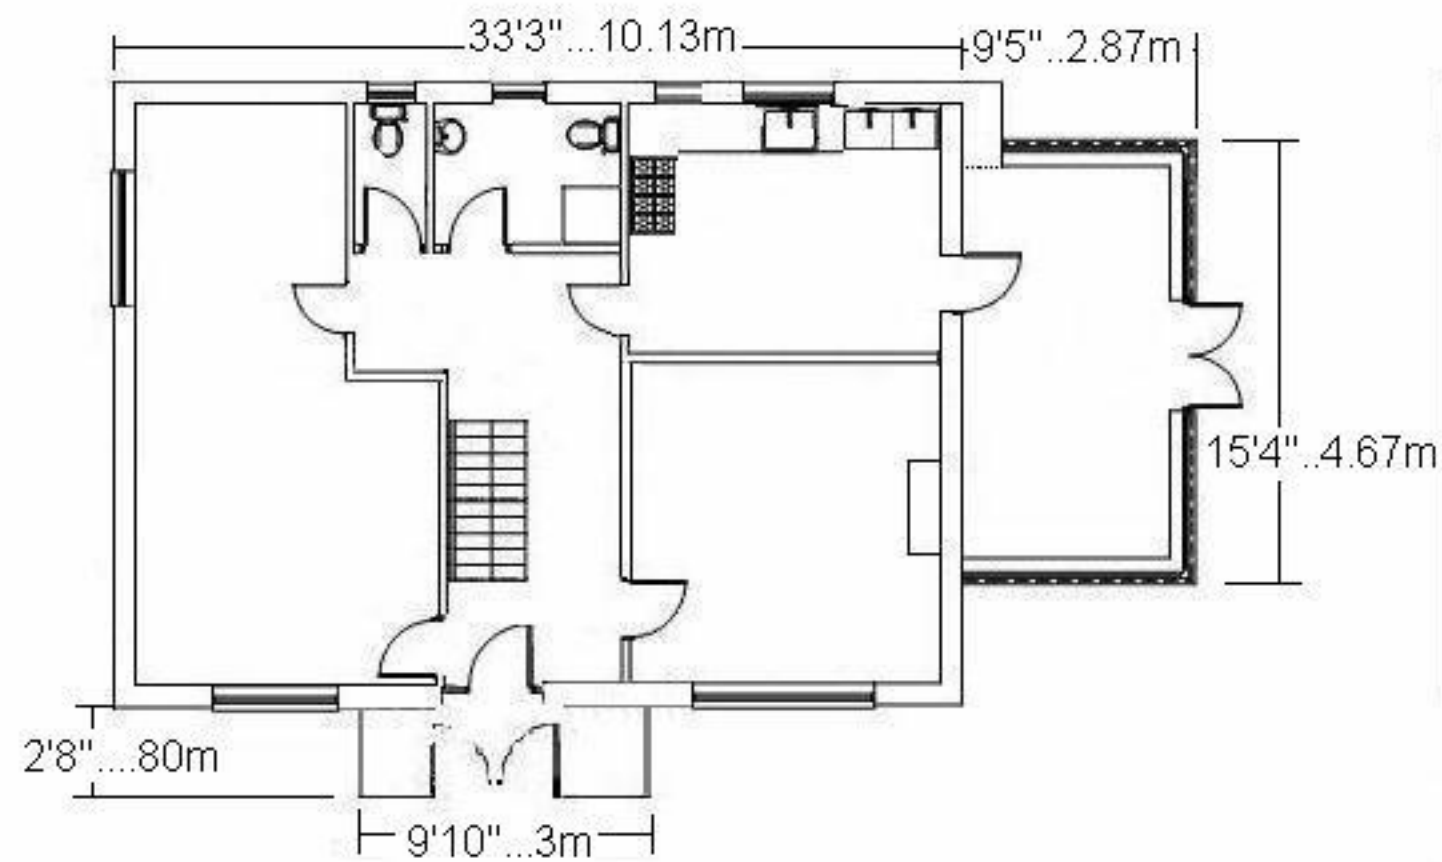

Ground Floor

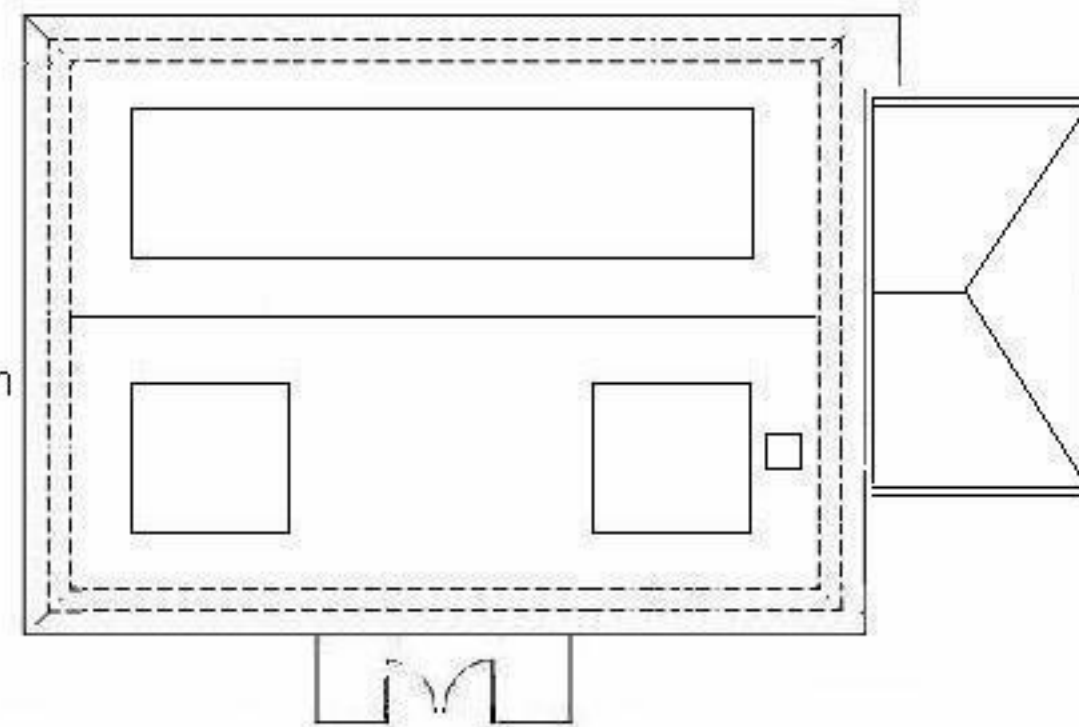

First Floor

Site addr
8 Fernhurst Gardens
Aldwick PO21 4AZ

Ground & First floor plan
Existing

Drawing no.004
Date 27/09/20
Issue 02 NTS
Dimensions added

PK.Consultancy
Fairbourne
Bridle Lane