



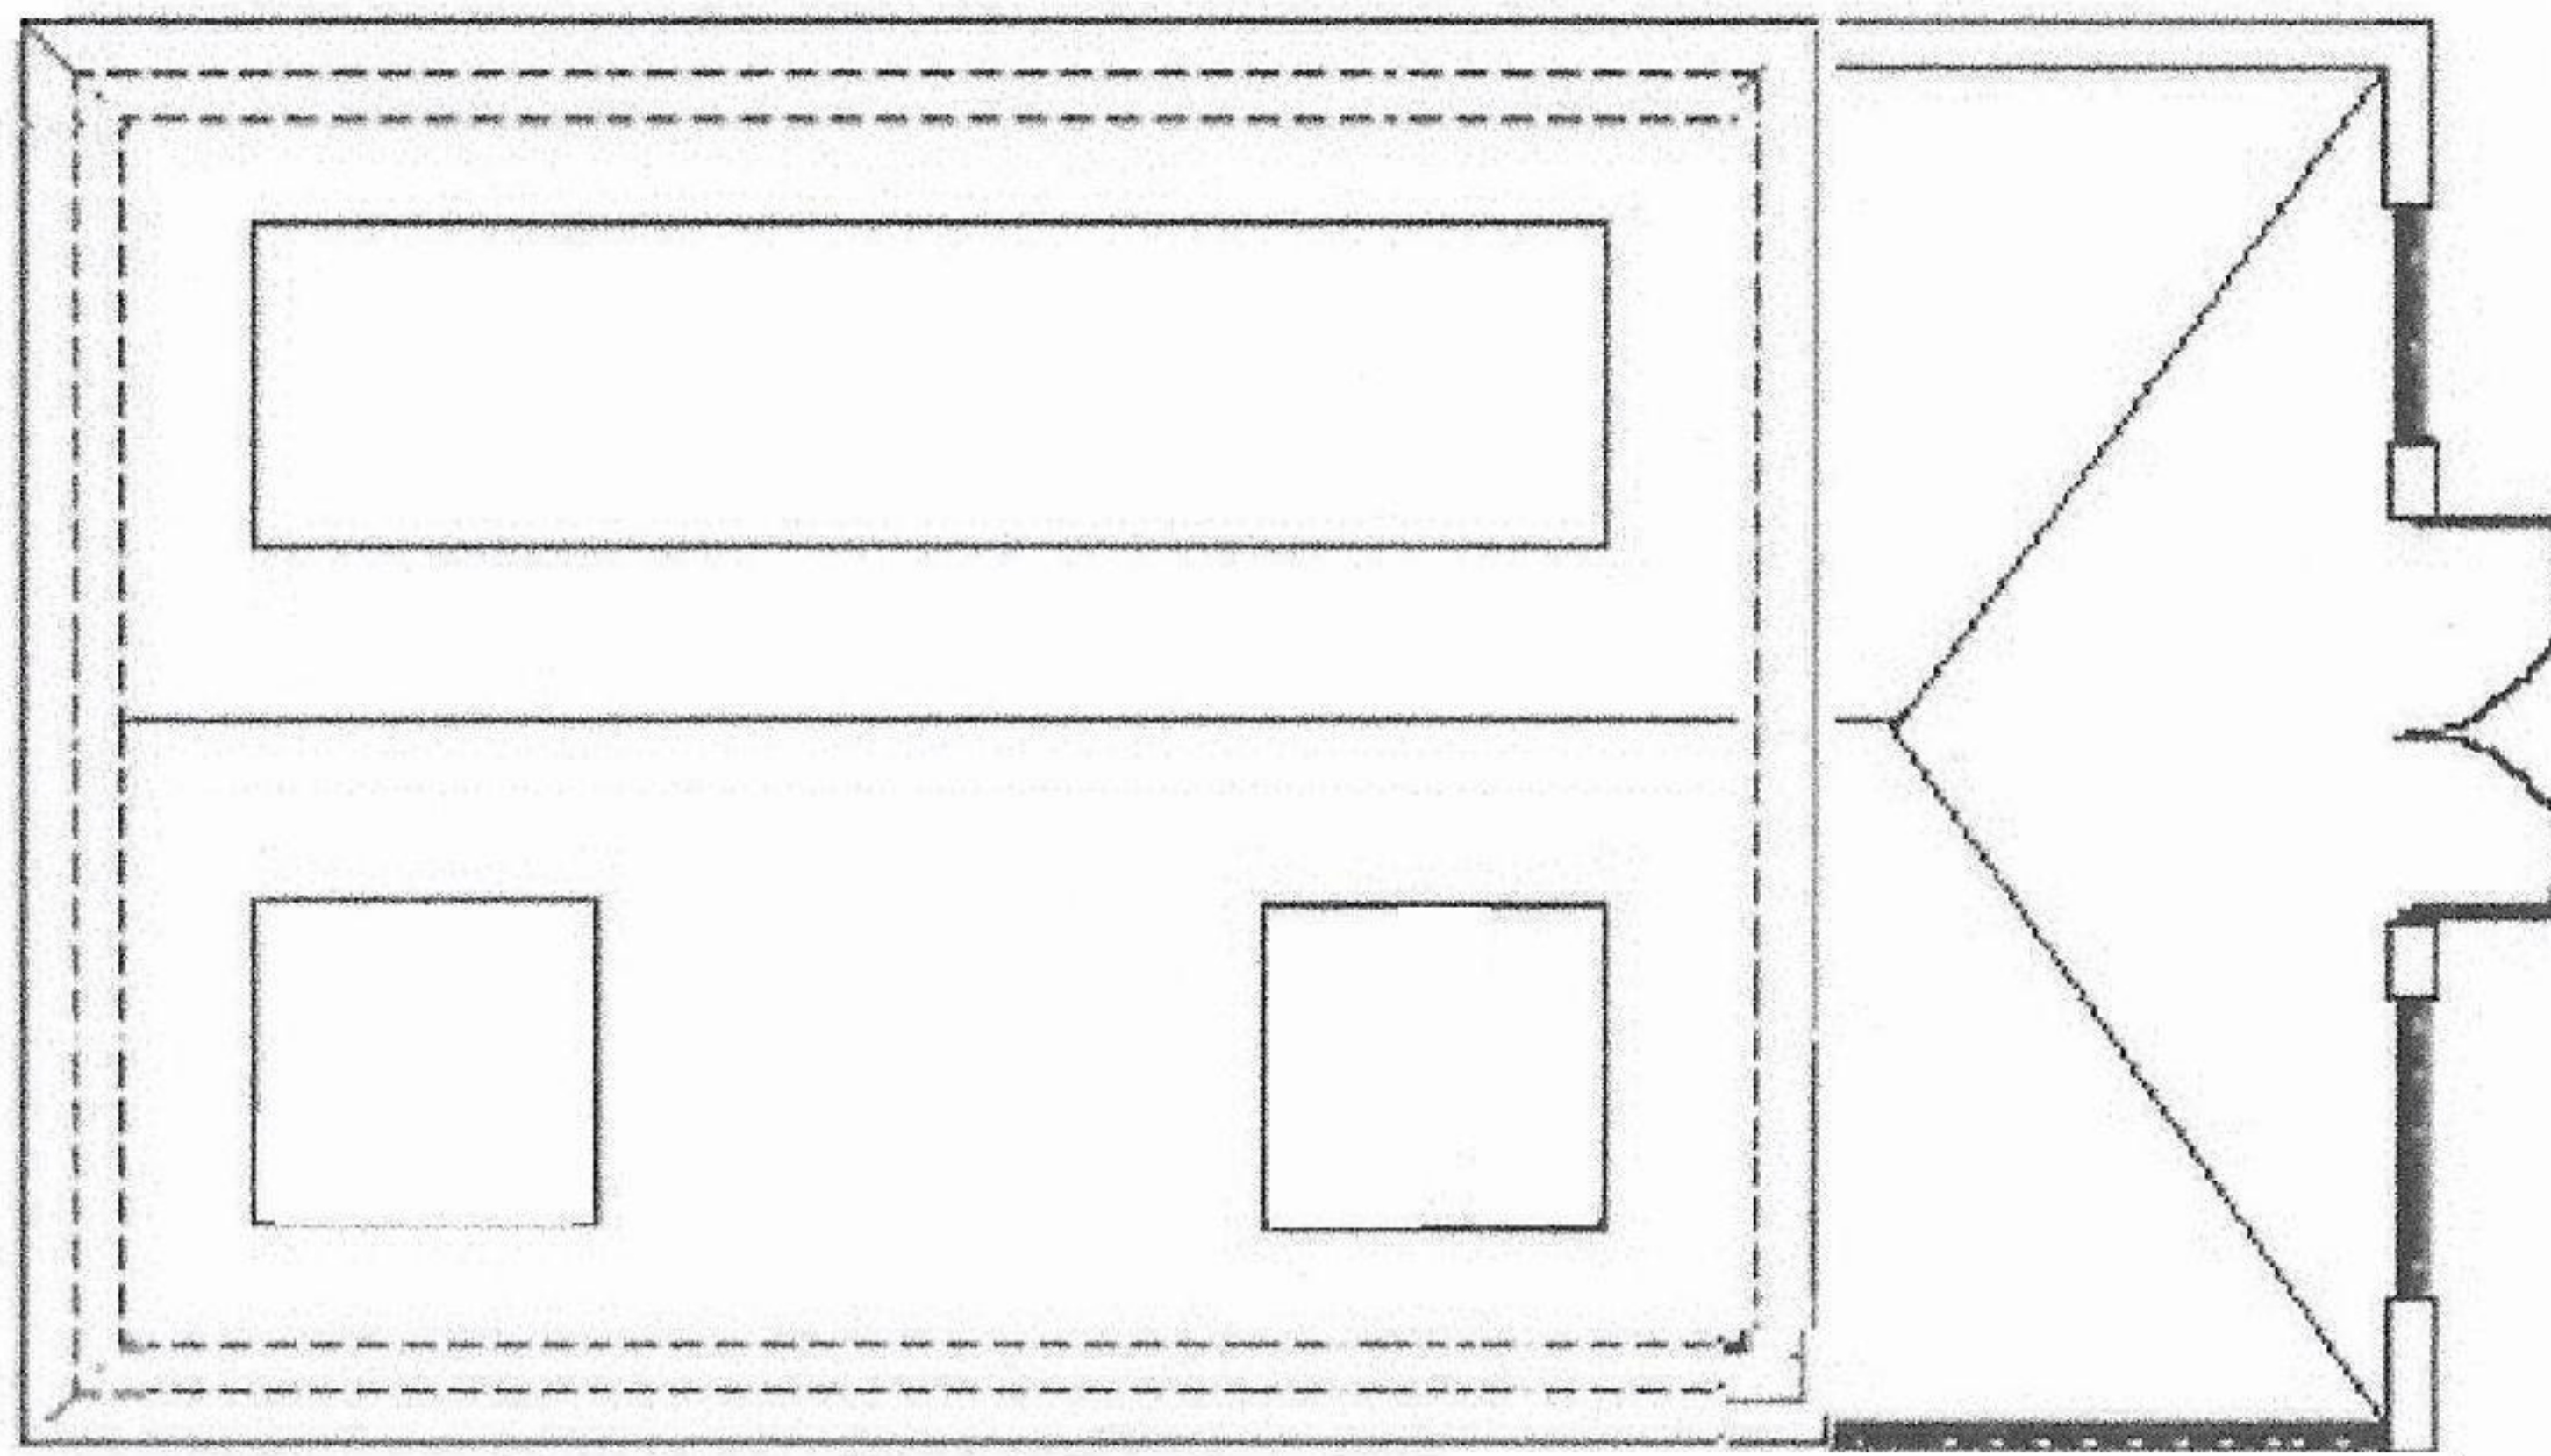


19'8" ..6m

Garage

Fence Line

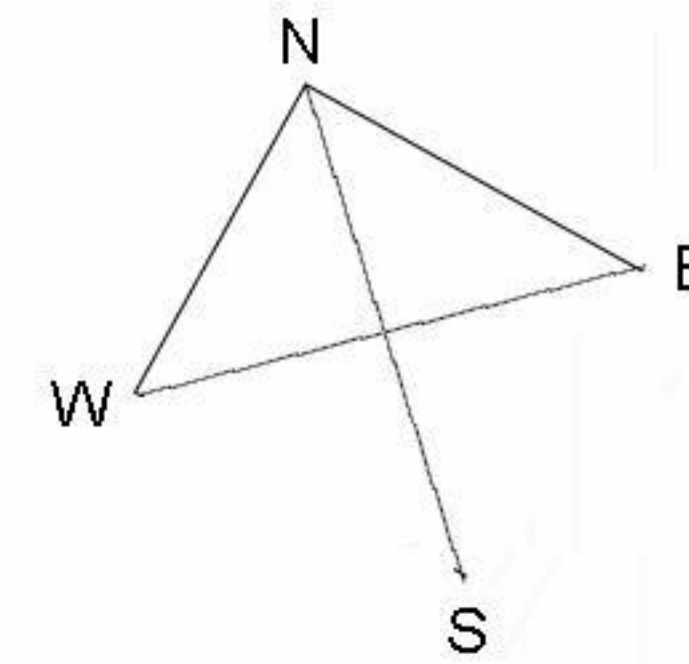

26'...8.m

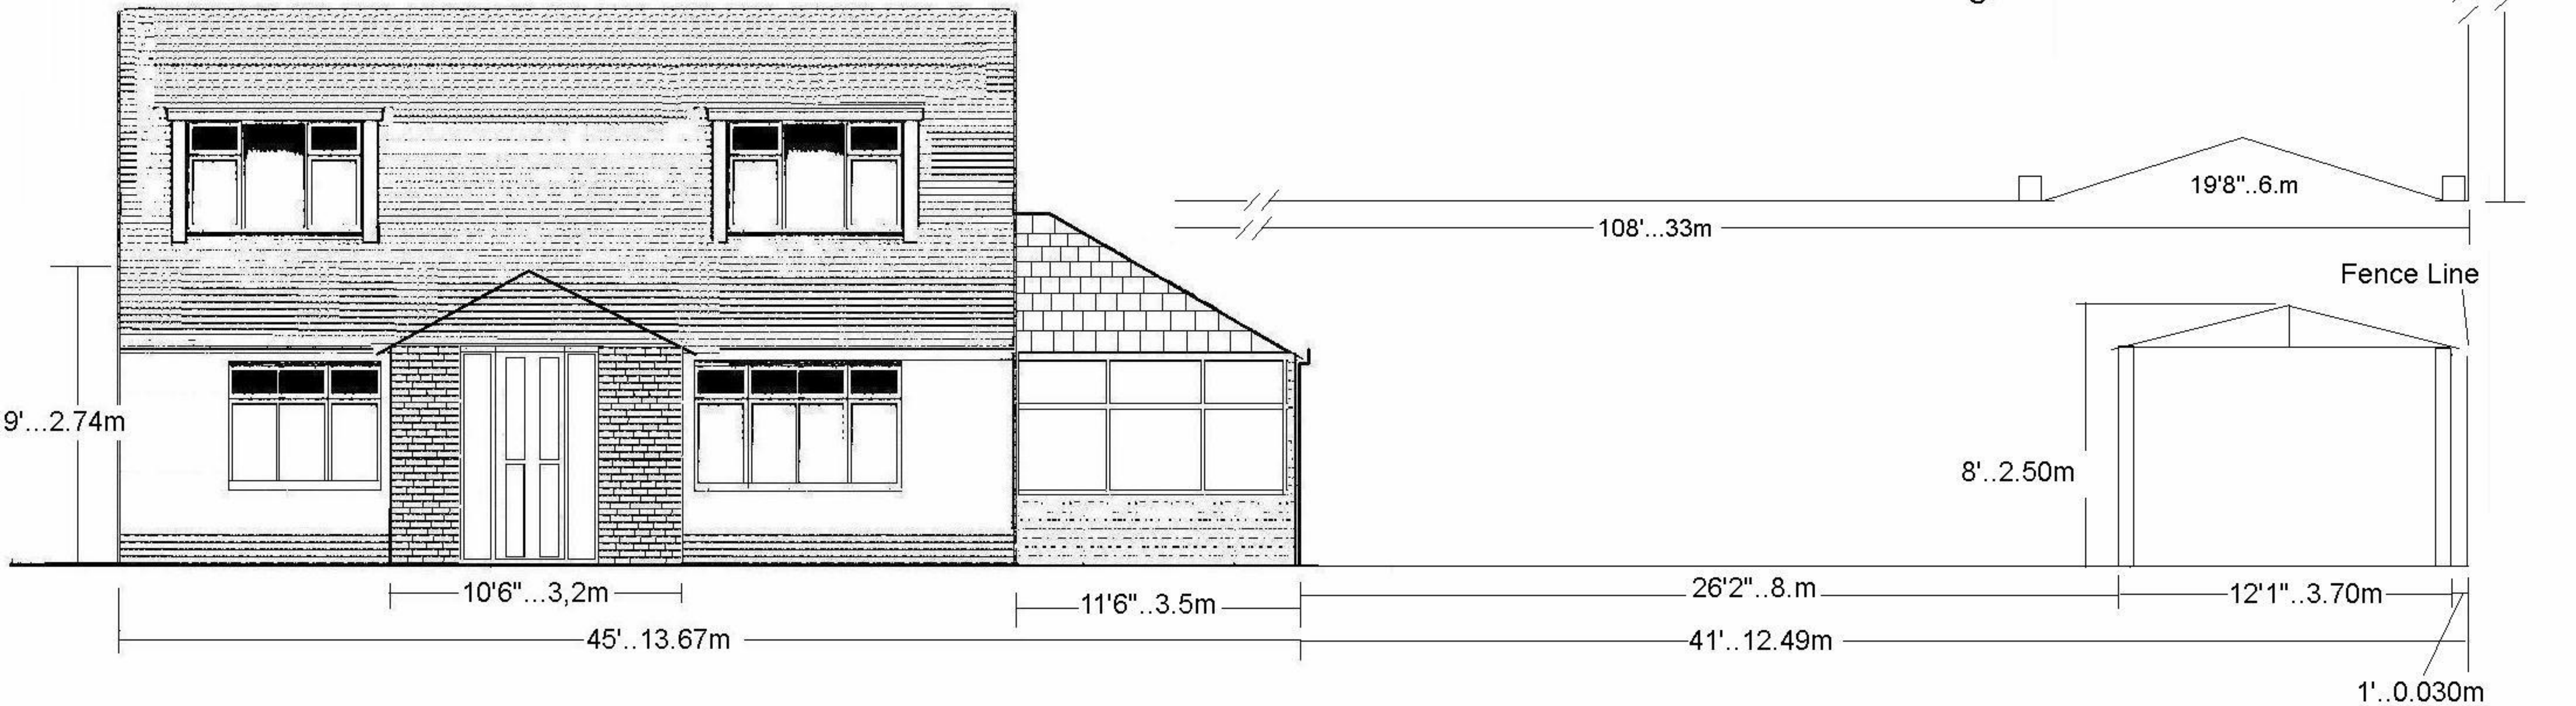

Site addr
8 Fernhurst Gardens
Aldwick PO21 4AZ

Side & Front Elevations Proposed
Showing Conservatory and Porch re-model

Drawing No.010
Date 27/09/20
Issue 02 NTS.
Dimensions And
Garage added

PK.Consultancy
Fairbourne
Bridle Lane