

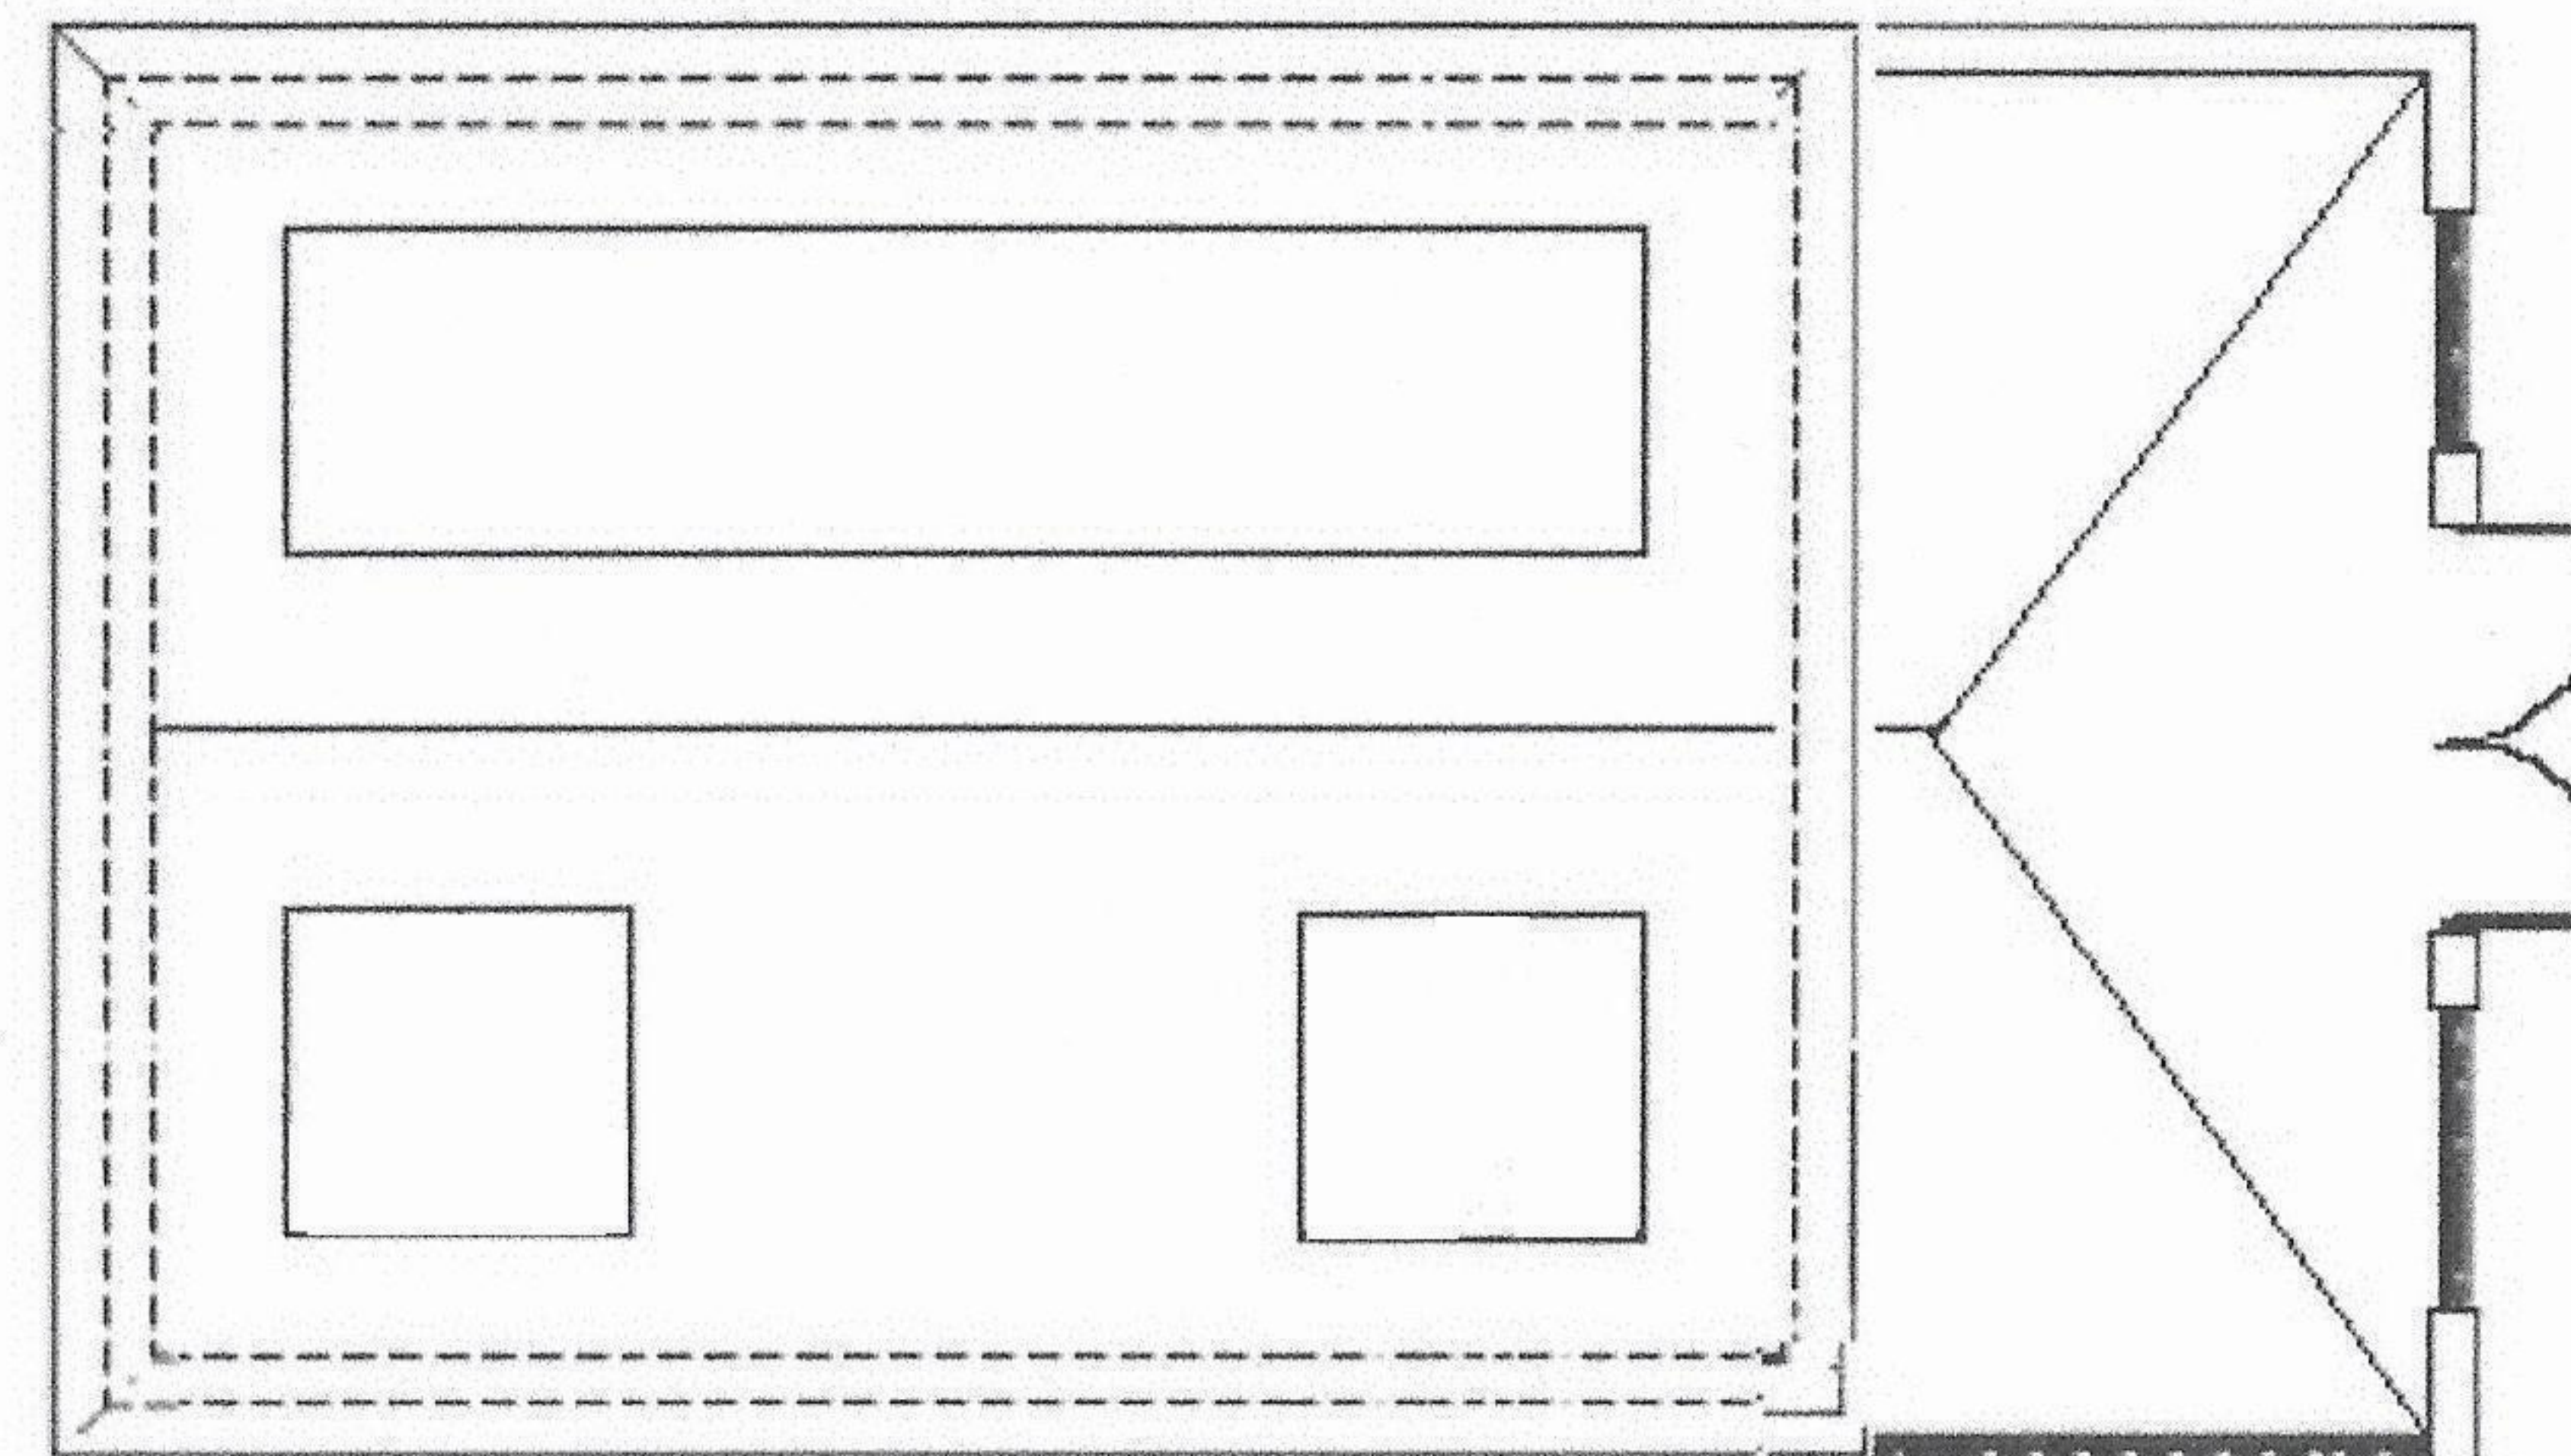
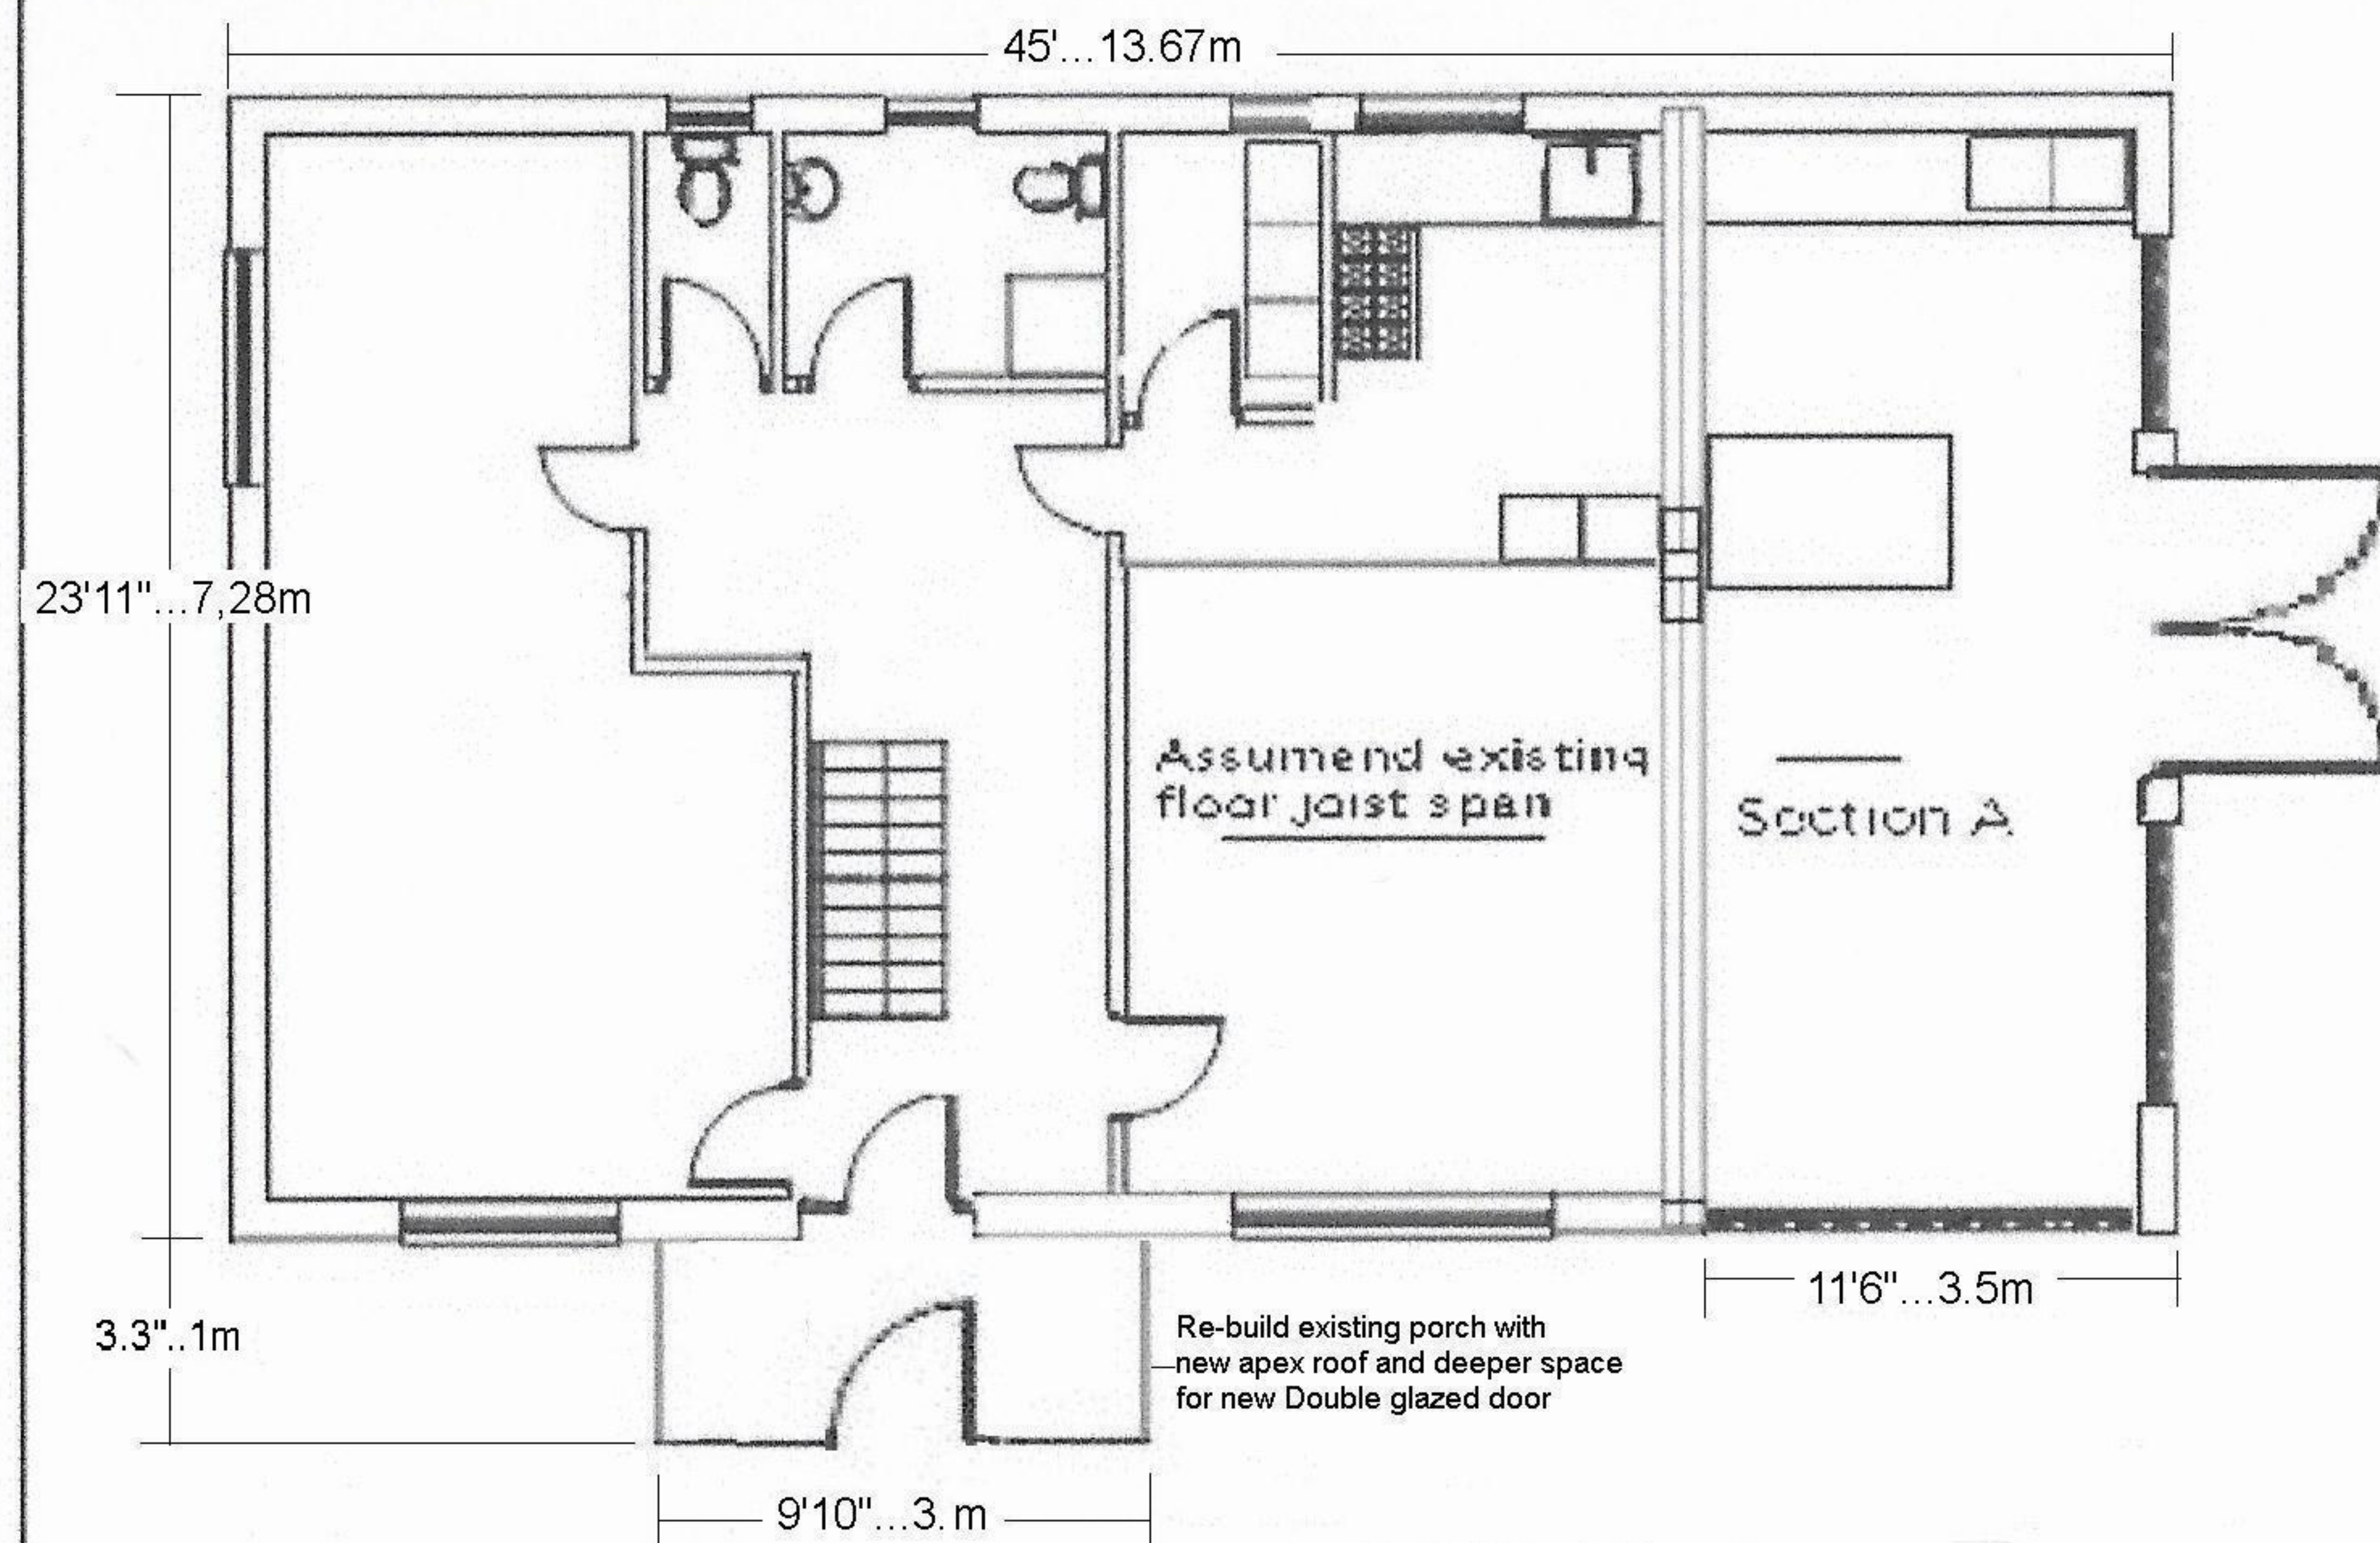
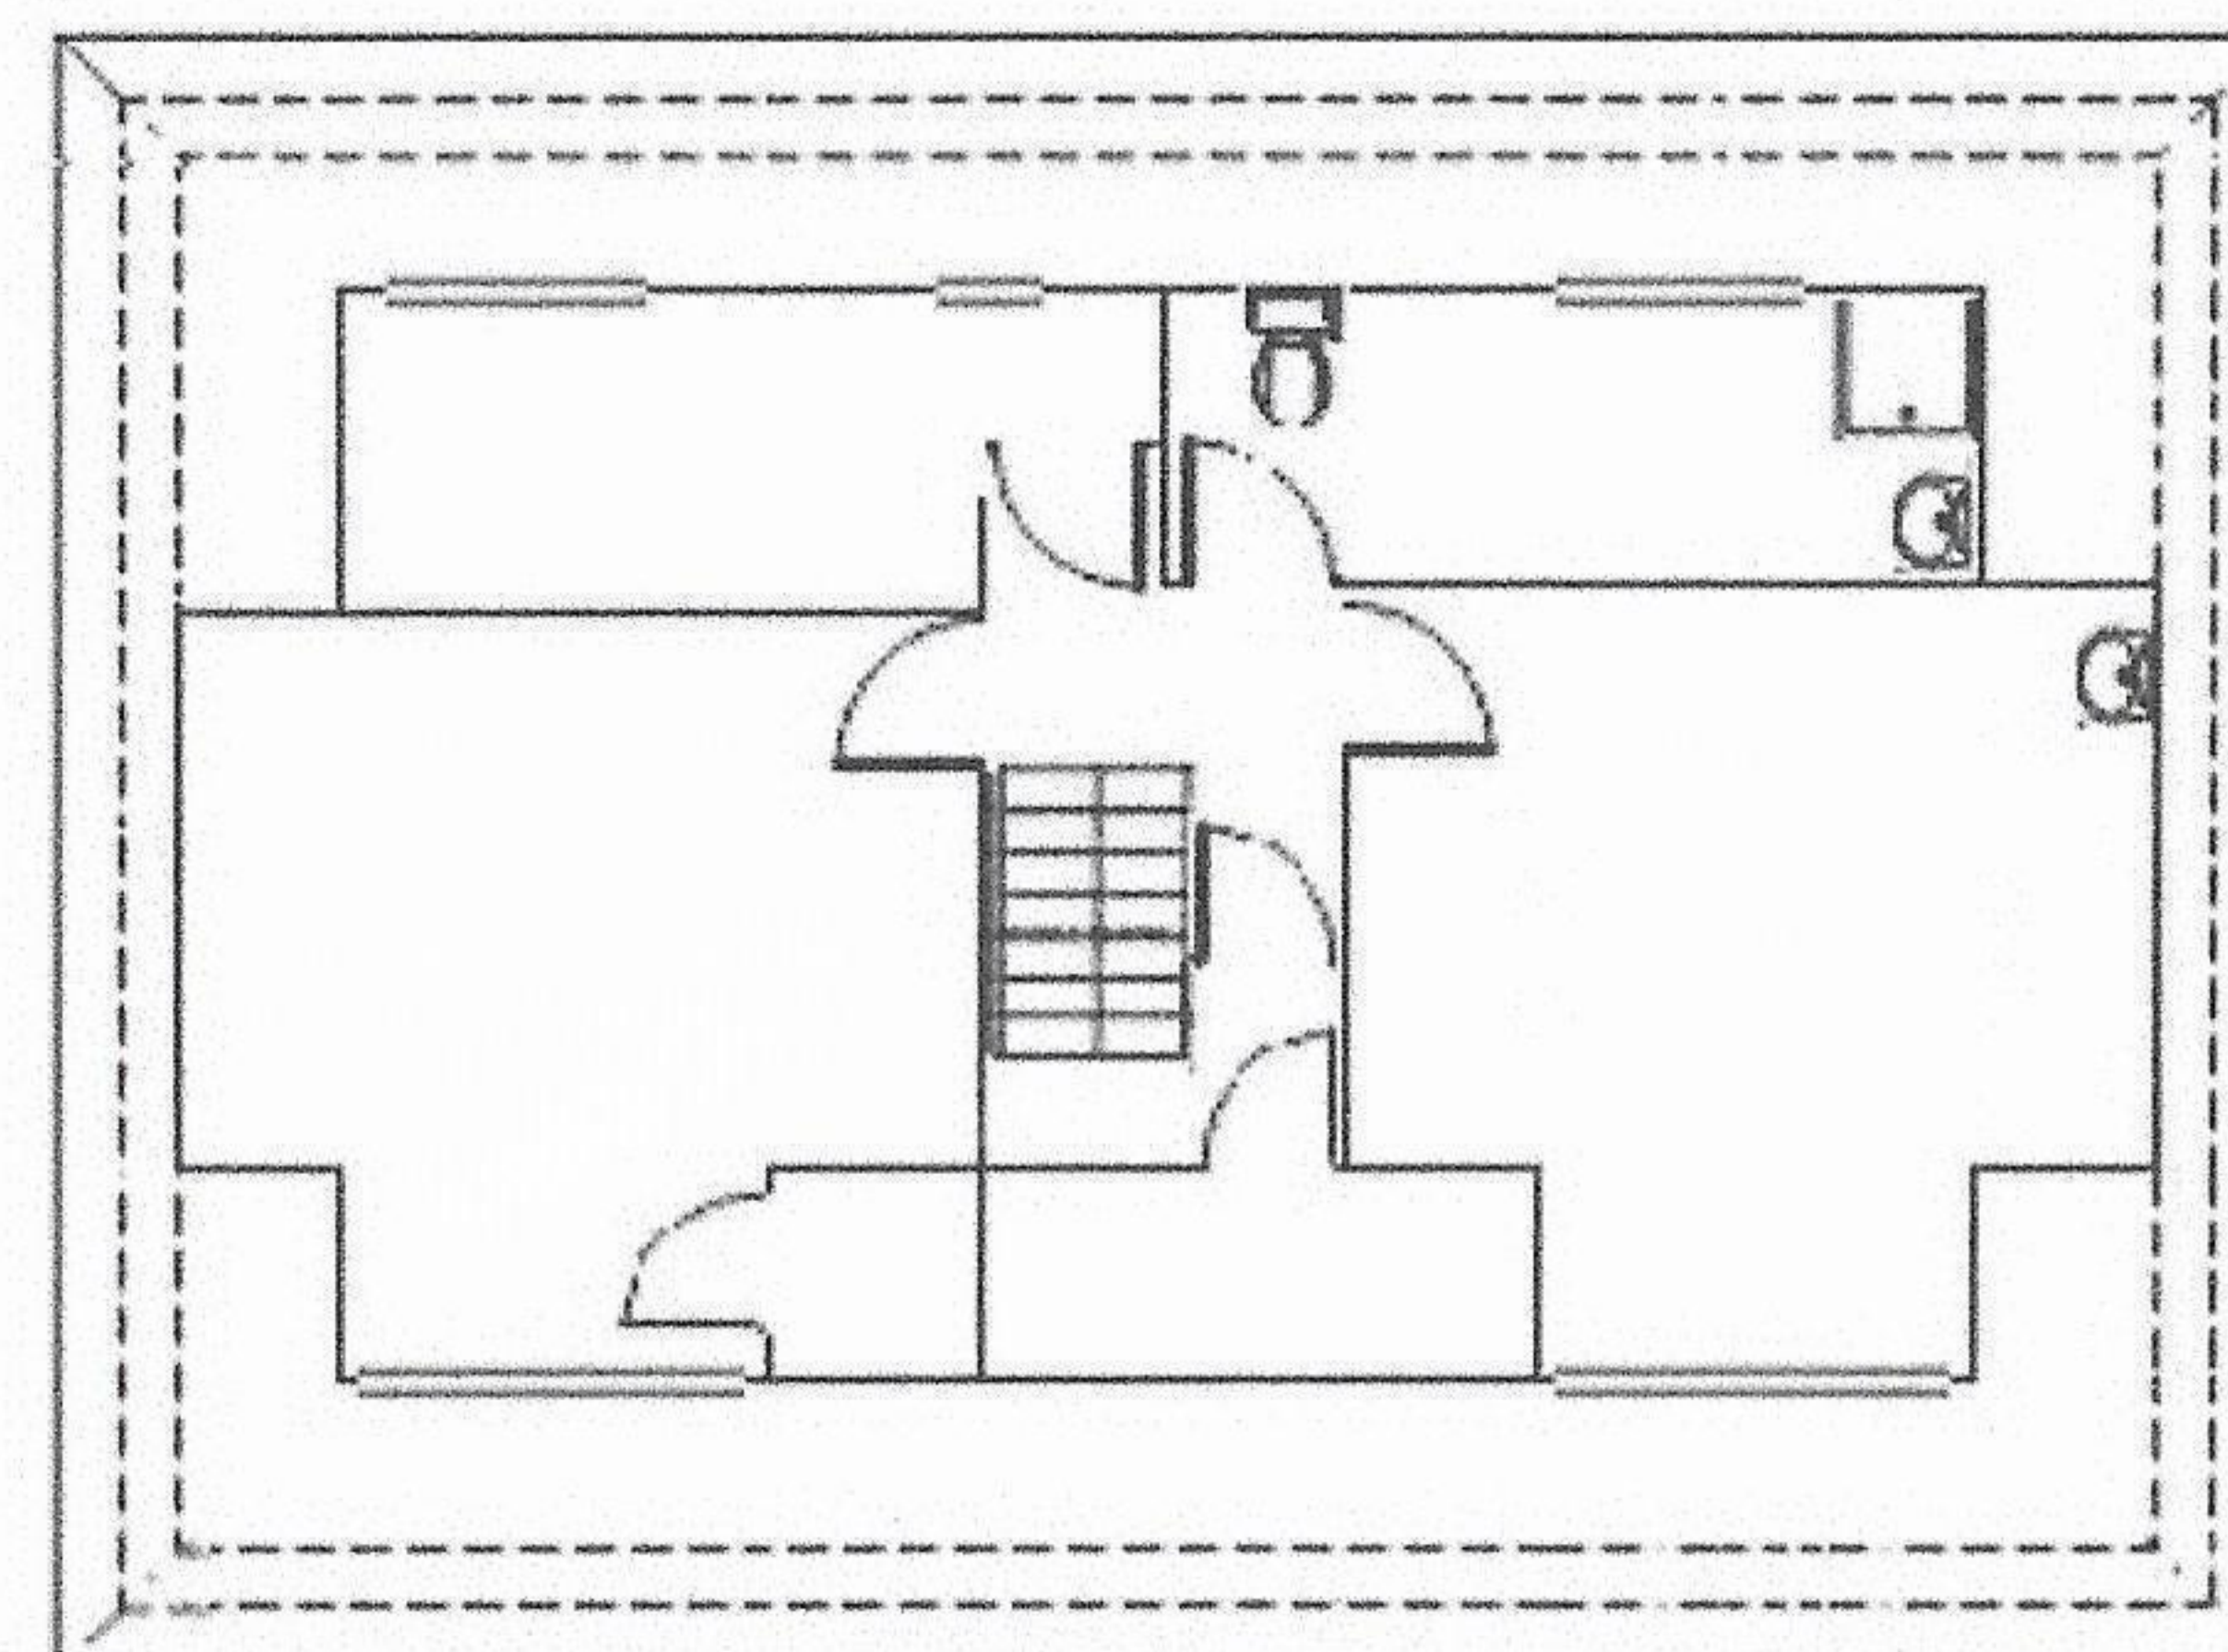


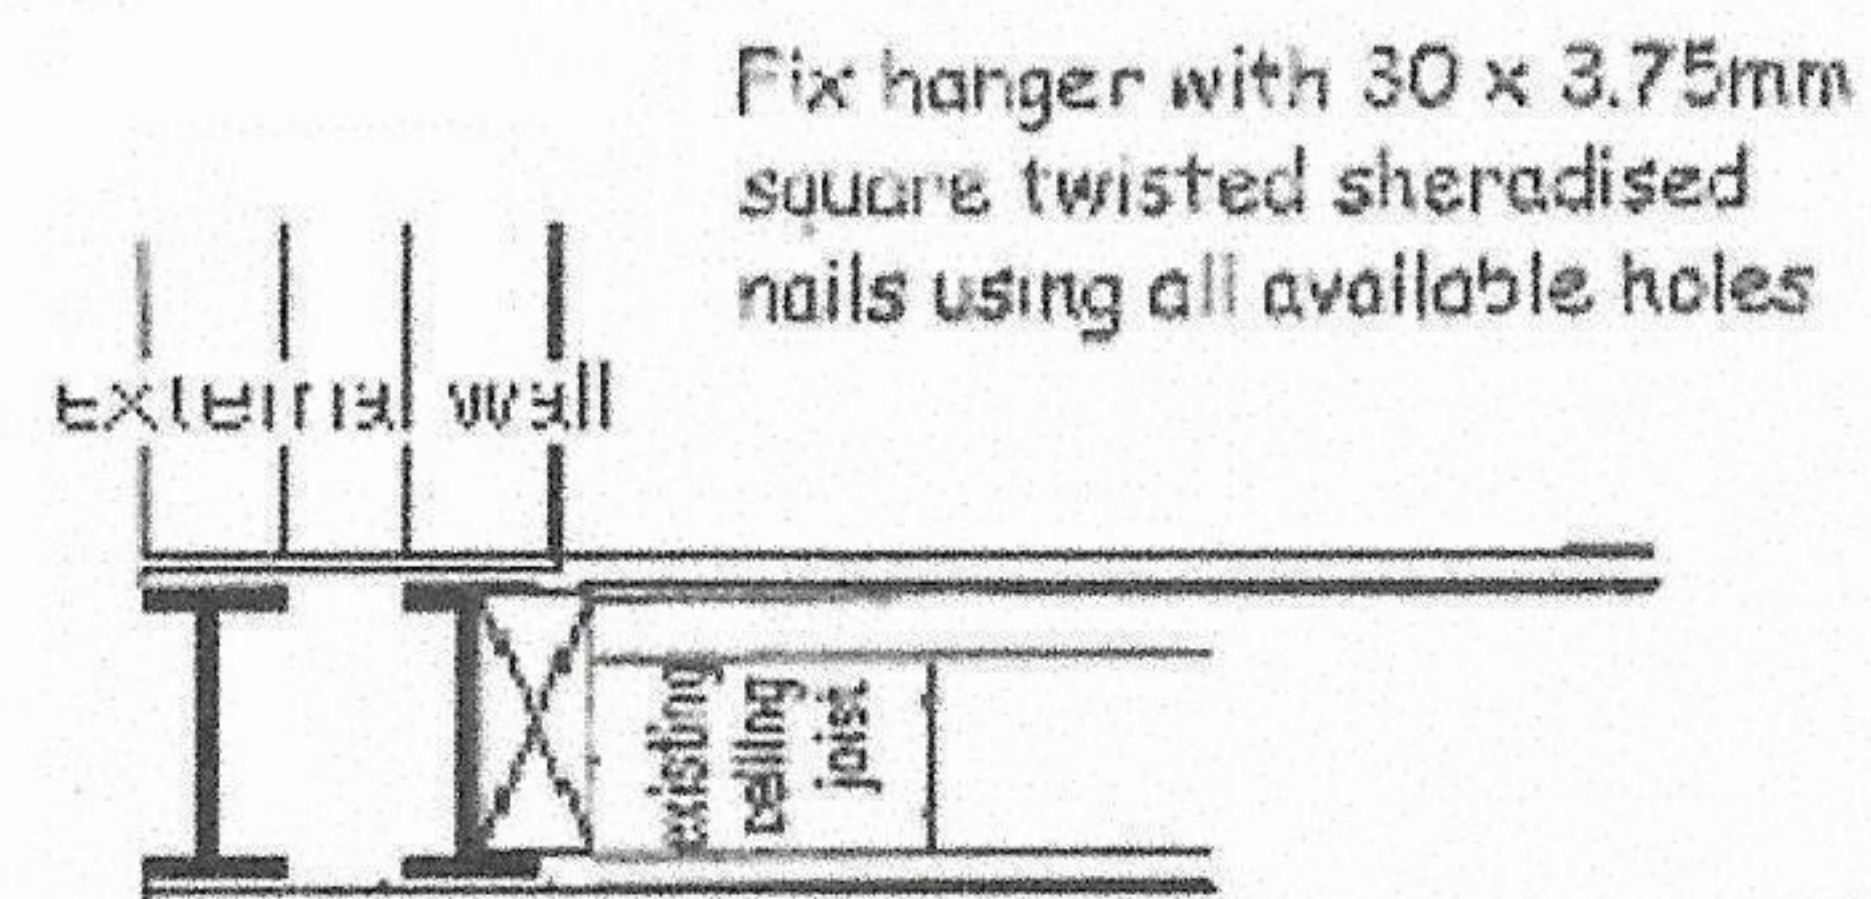

Re-place existing sun room with purpose built ground floor extension with pitched tiled roof.
Double glazed windows and doors

Ground Floor

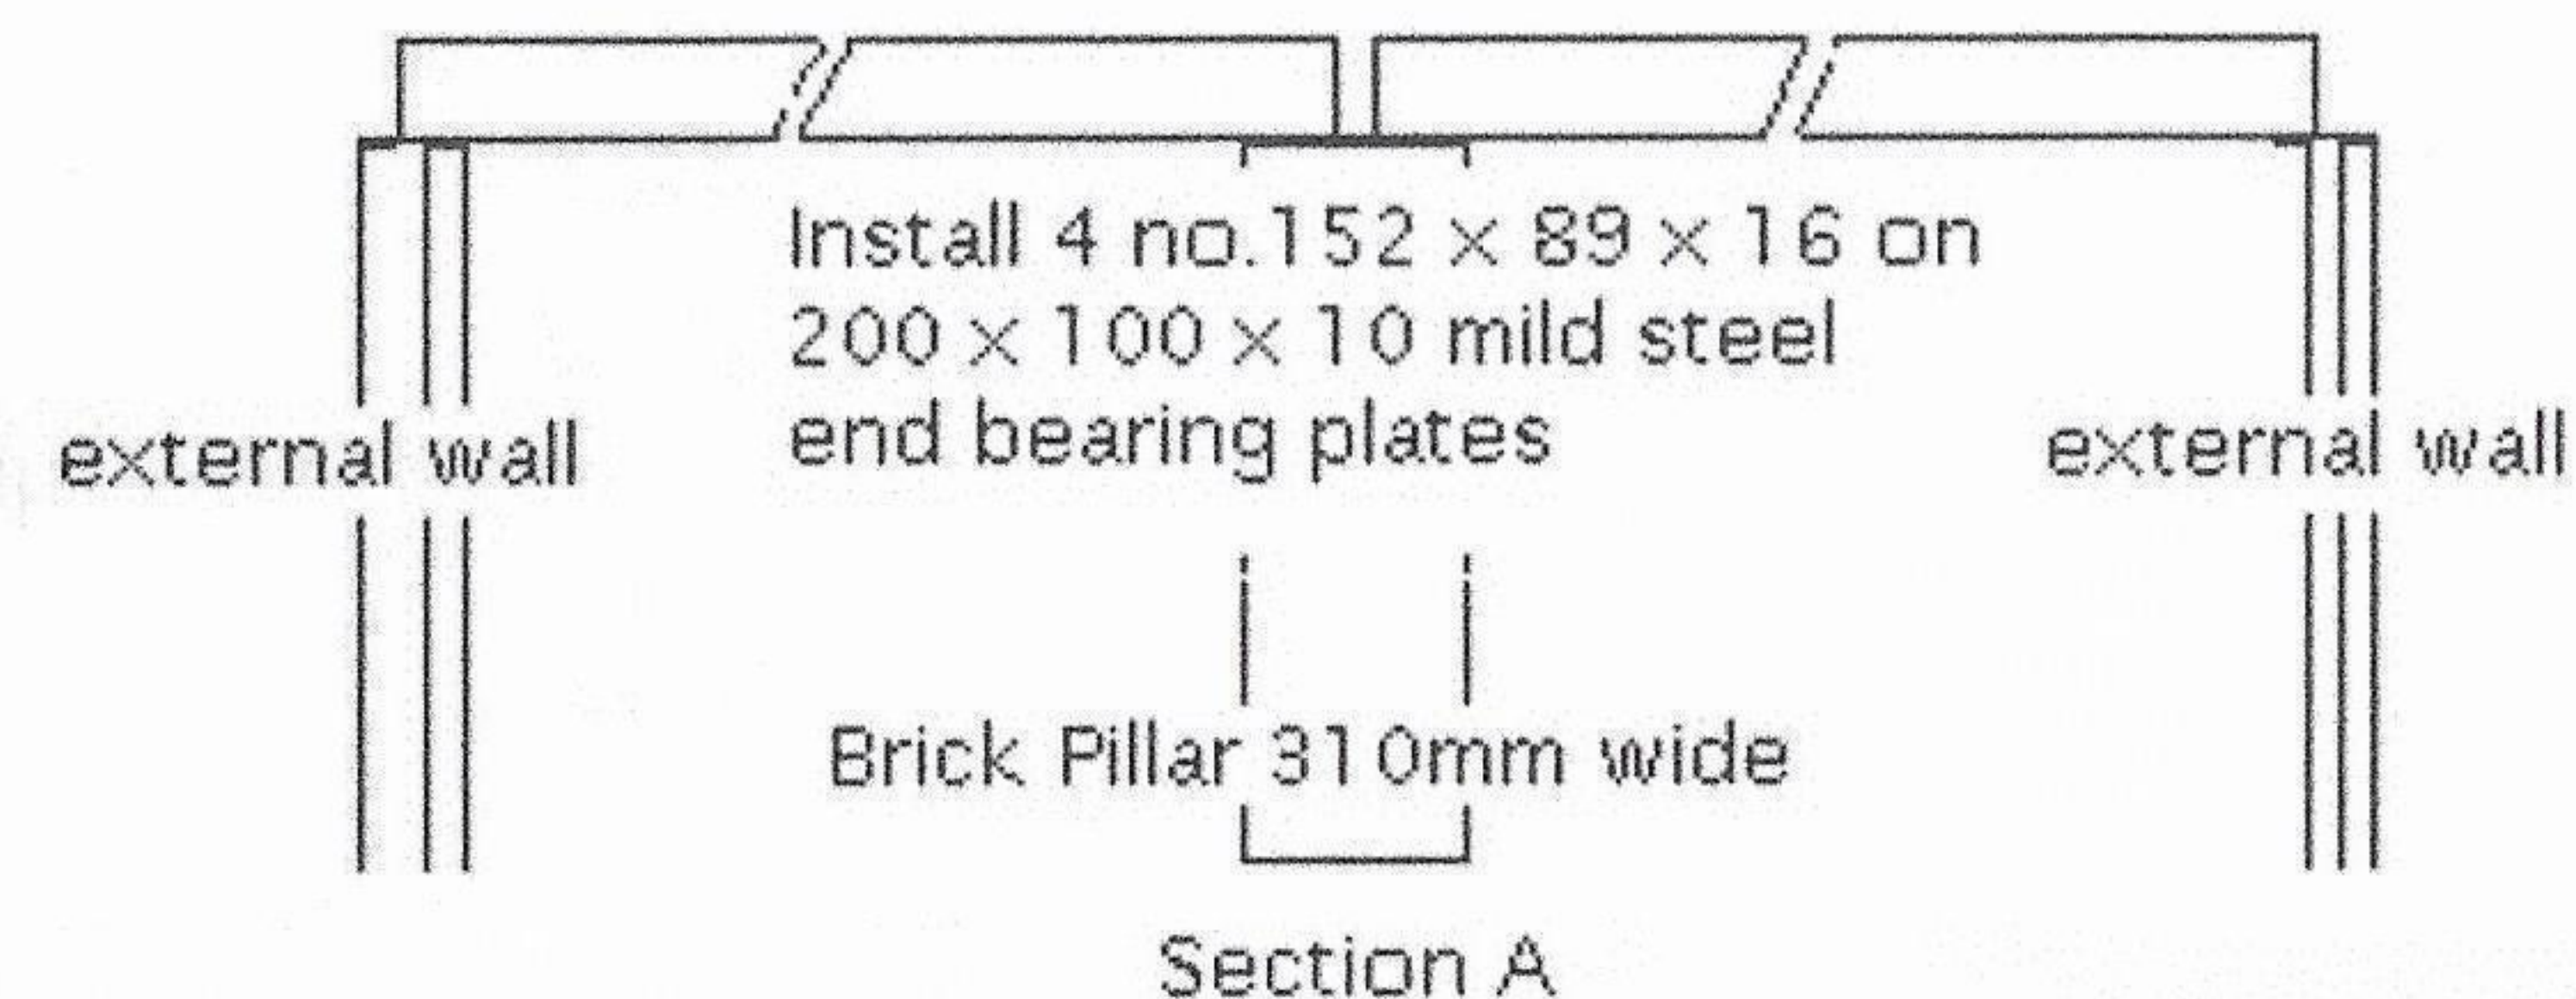

First Floor

Site addr
8 Fernhurst Gardens
Aldwick PO21 4AZ

Ground & First floor plan
Proposed Extension

Drawing no.003
Date 27/10/20
Issue 03 NTS
Dimensions added

PK.Consultancy
Fairbourne
Bridle Lane