


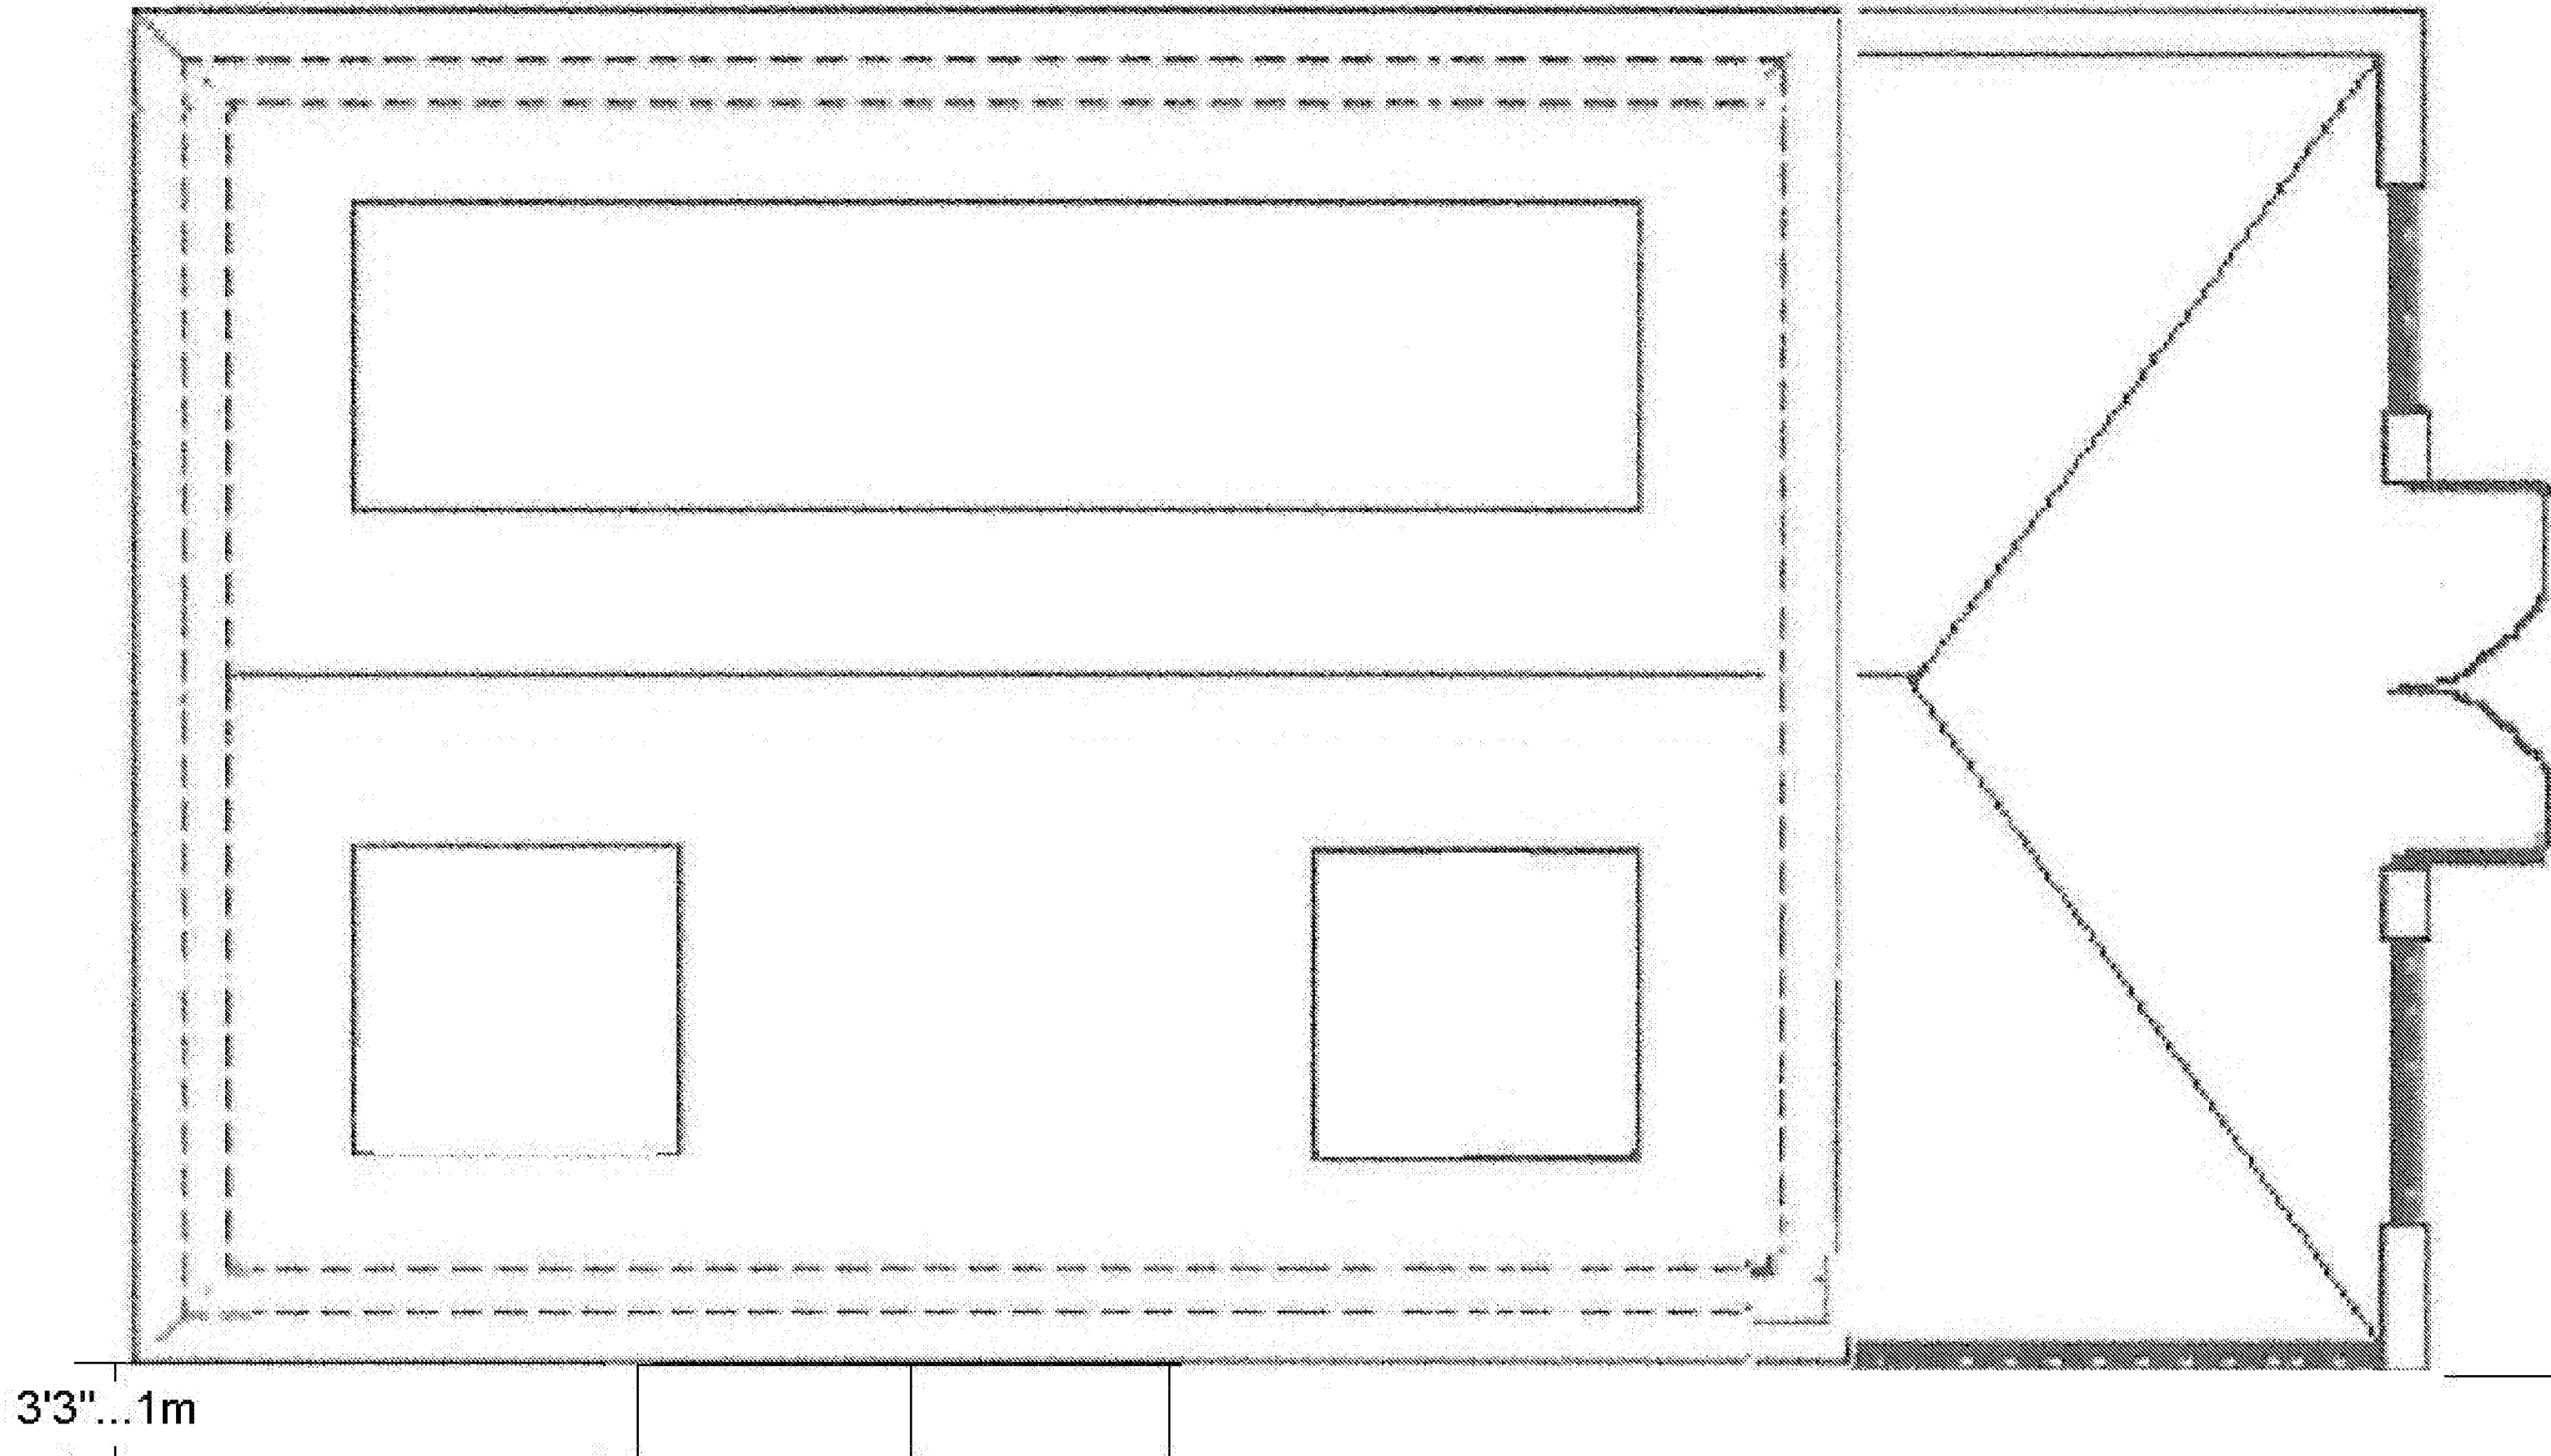


3'3"~1m

19'8"~6m

Garage

Fence Line

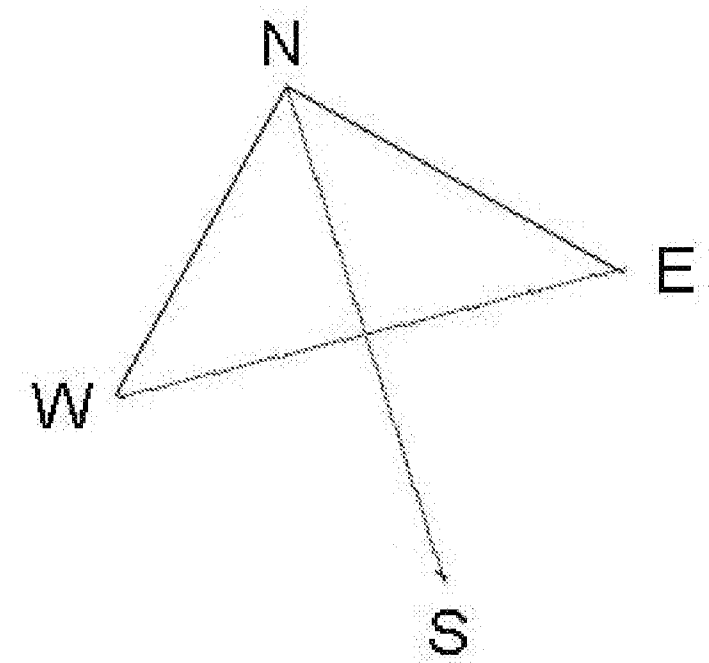


26'~8.m

Driveway to be Block Paved
on Scalping/sand bed on hardcore base.

19'8"~6.m

Fence Line

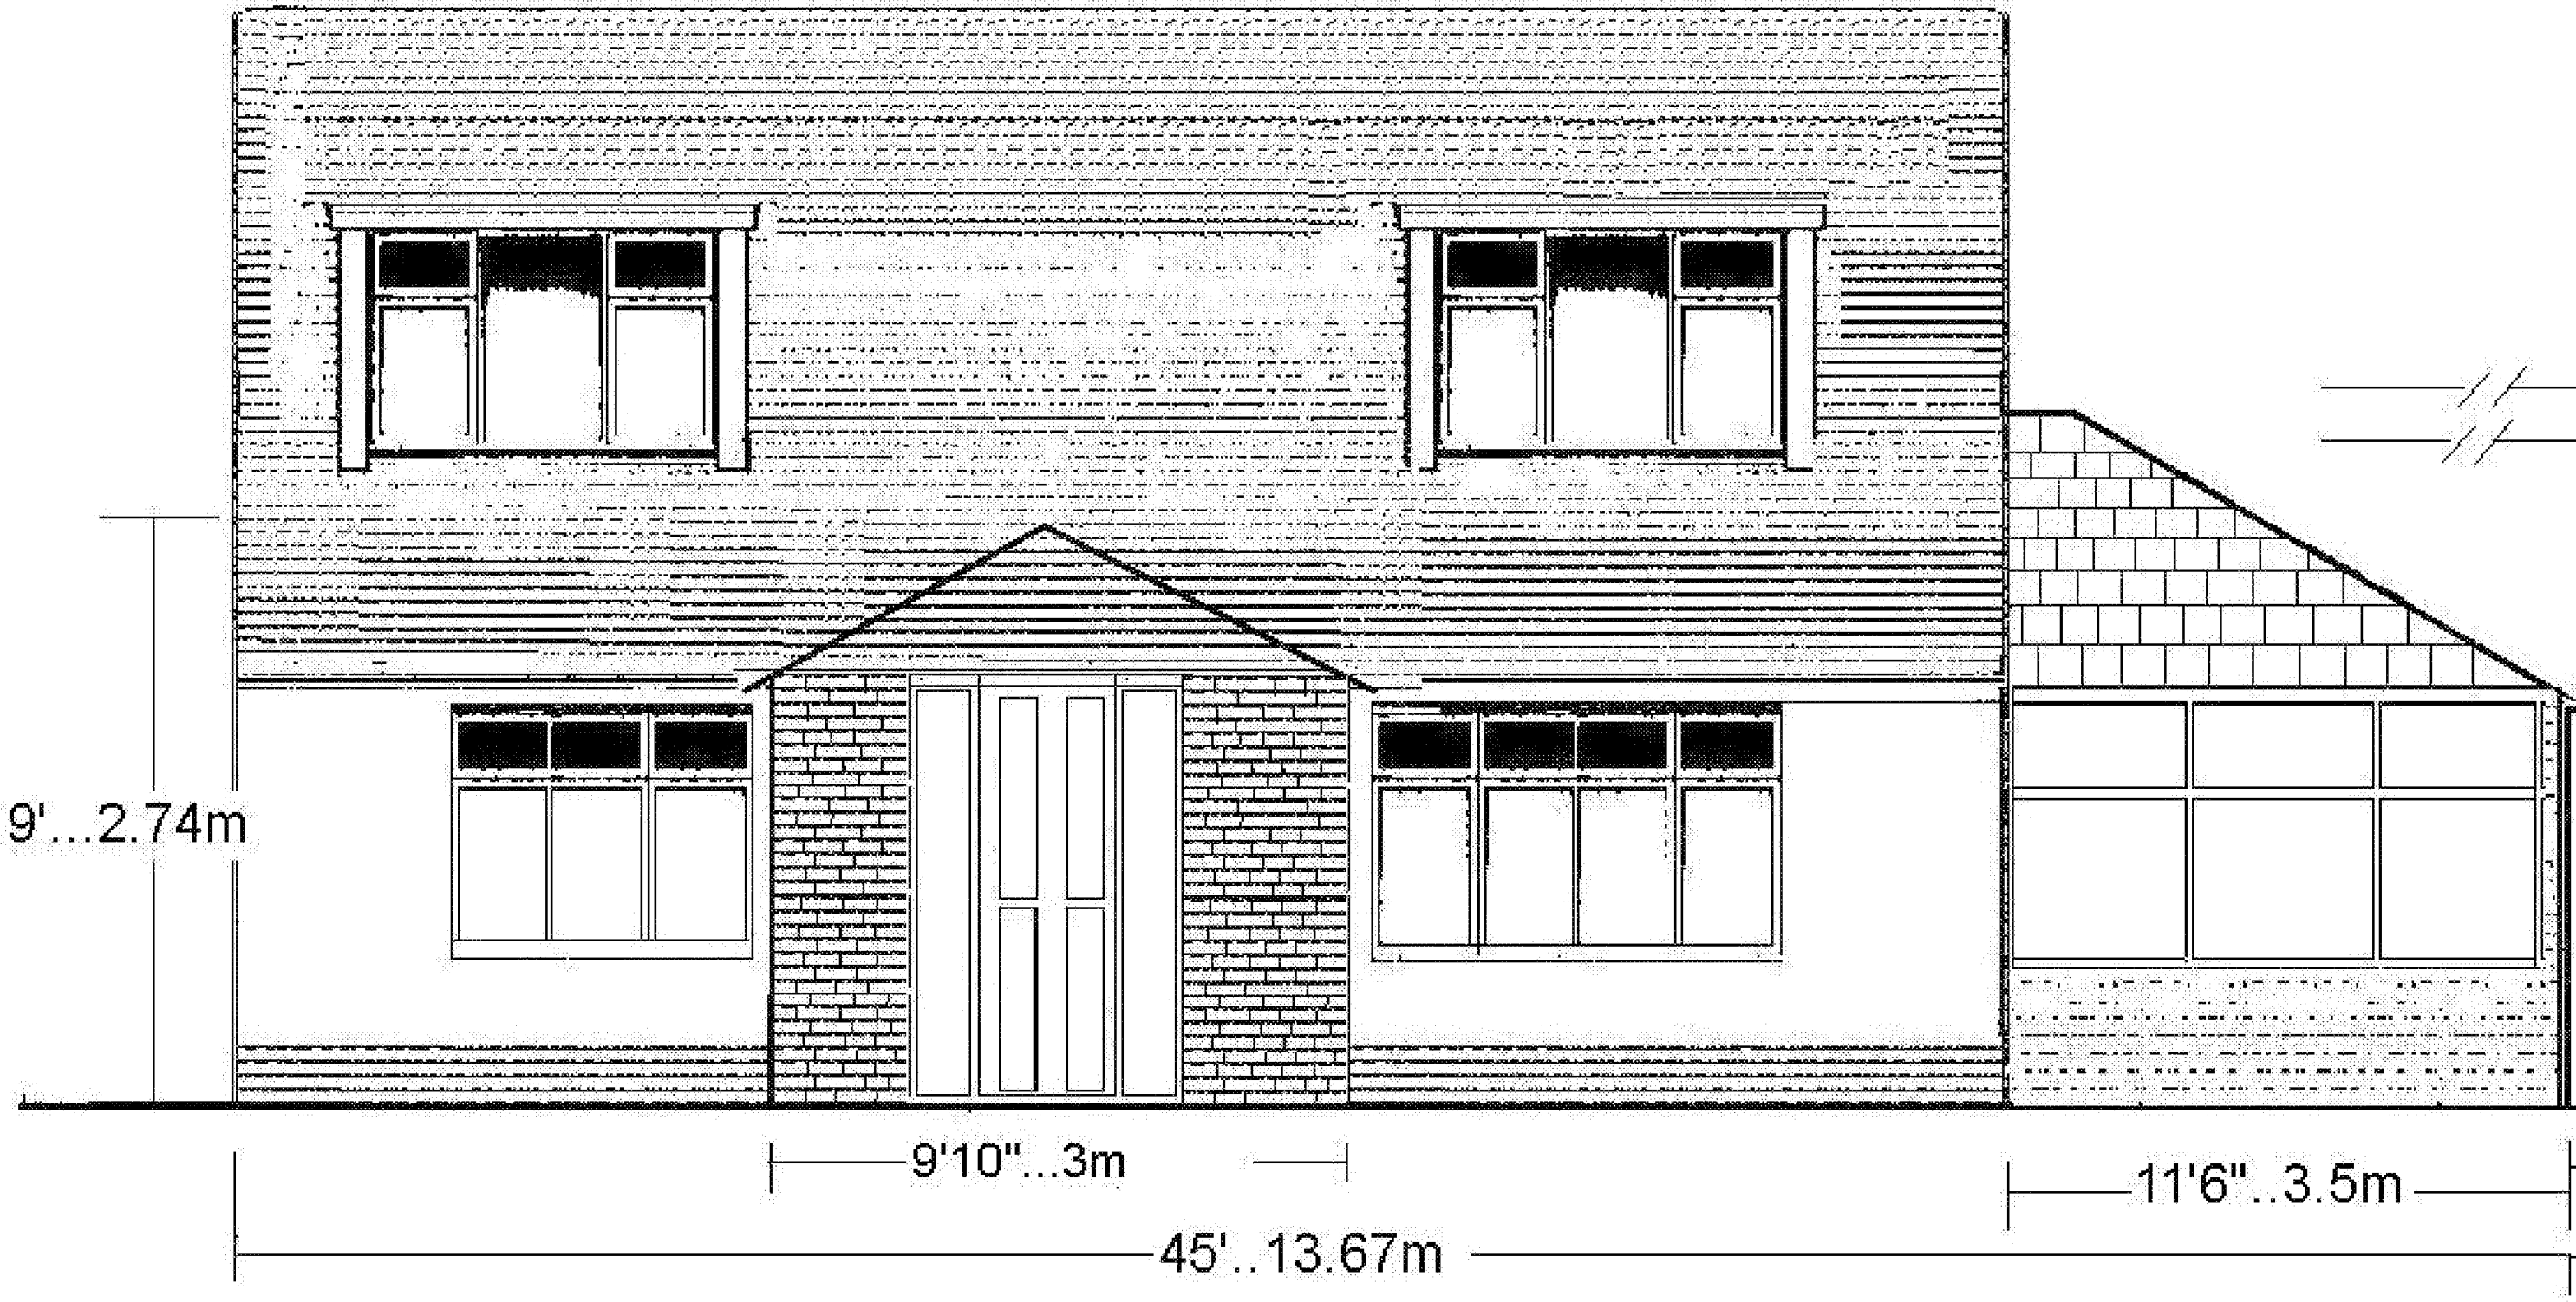

9'~2.74m

7'2"~2.2m

8'~2.50m

9'10"~3m

11'6"~3.5m

26'2"~8.m

12'1"~3.70m

45'~13.67m

41'~12.49m

1'~0.030m

Site addr
8 Fernhurst Gardens
Aldwick PO21 4AZ

Side & Front Elevations Proposed
Showing Conservatory and Porch re-model

Drawing No.010
Date 27/10/20
Issue 03 NTS.
Dimensions And
Garage added

PK.Consultancy
Fairbourne
Bridle Lane