
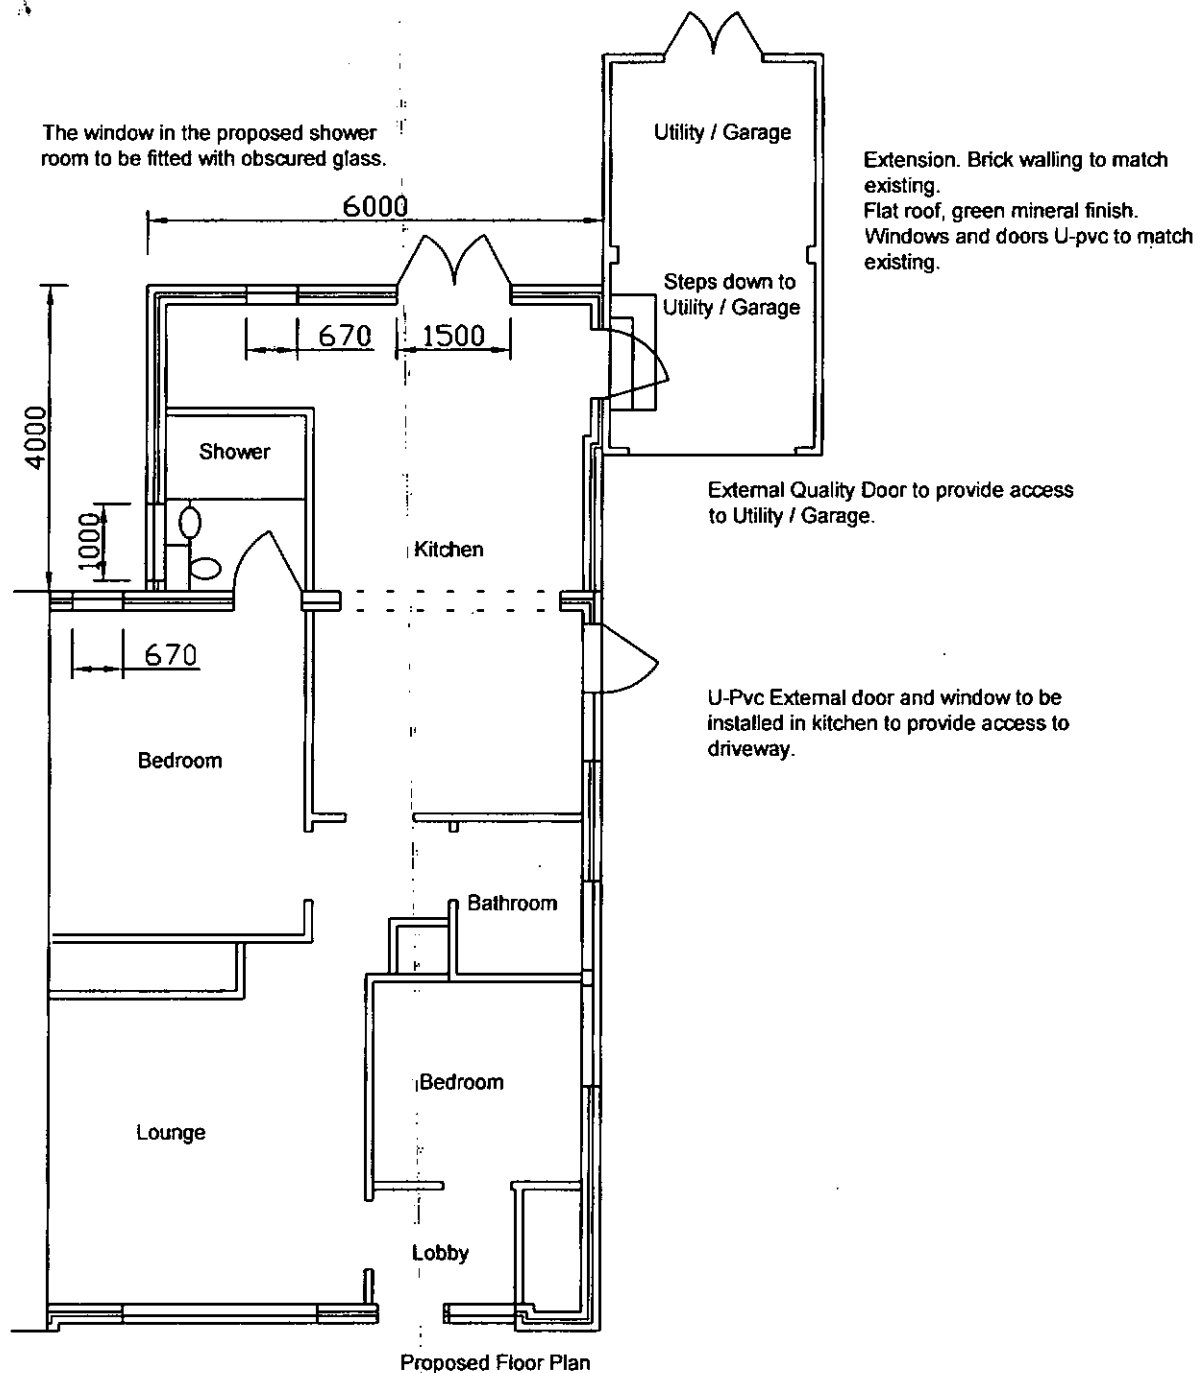


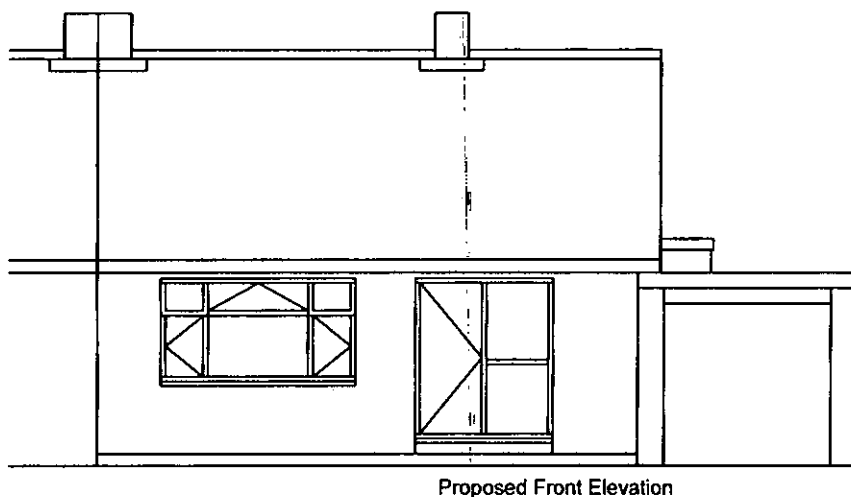

Title: Proposed Floor Plan & Front Elevation
 Address: 3 Godman Close, Aldwick, Bognor Regis.
 Scale: 1:100
 Date: 07-04-10
 Drawing No.: P03

THESE DRAWINGS TO BE REPLACED -