




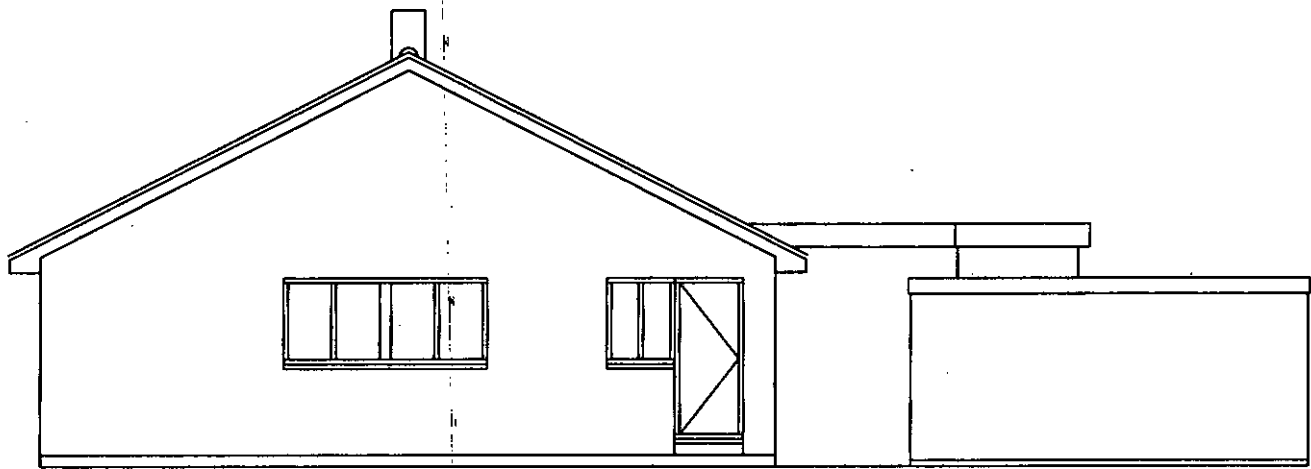

Proposed Side Elevation

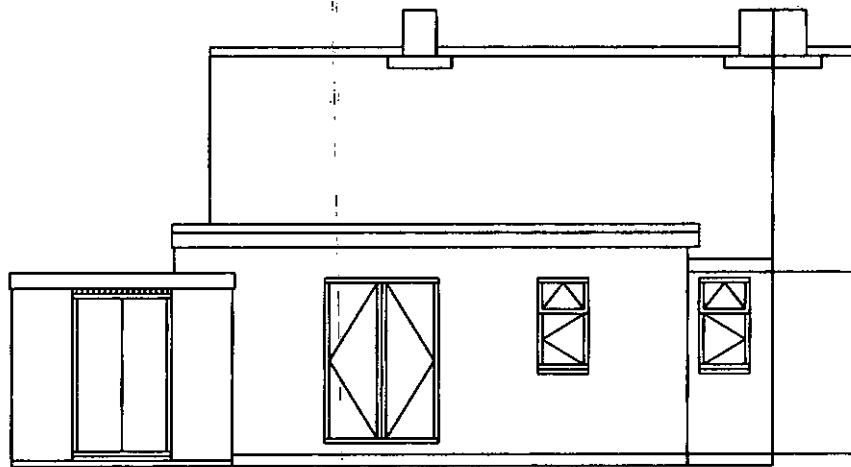

Proposed Rear Elevation

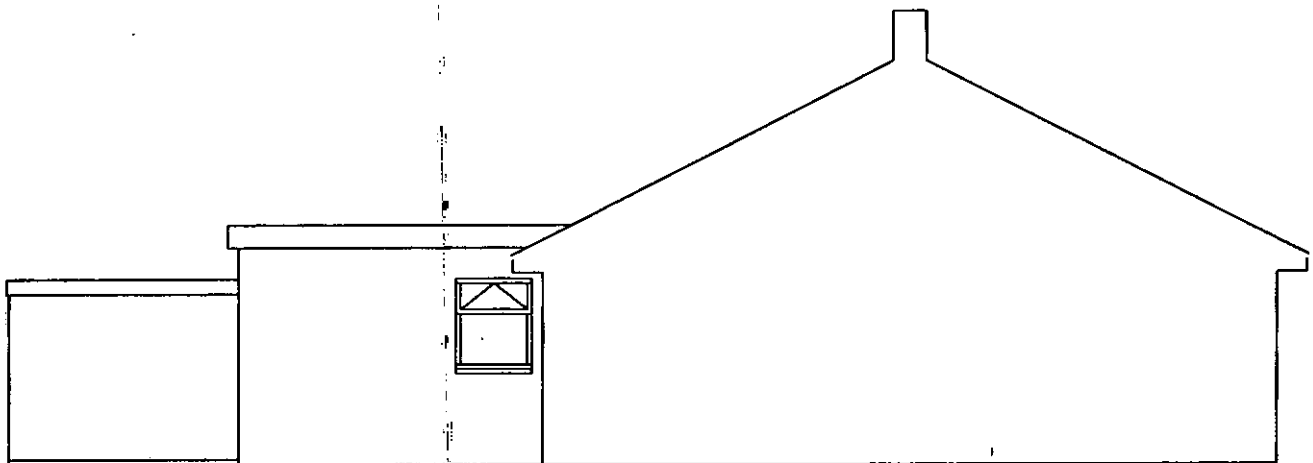

Proposed Side Elevation

Title: Proposed Side & Rear Elevations
 Address: 3 Godman Close, Aldwick, Bognor Regis.
 Scale: 1:100
 Date: 07-04-10
 Drawing No.: P04

THESE DRAWINGS TO BE REPLACED .