




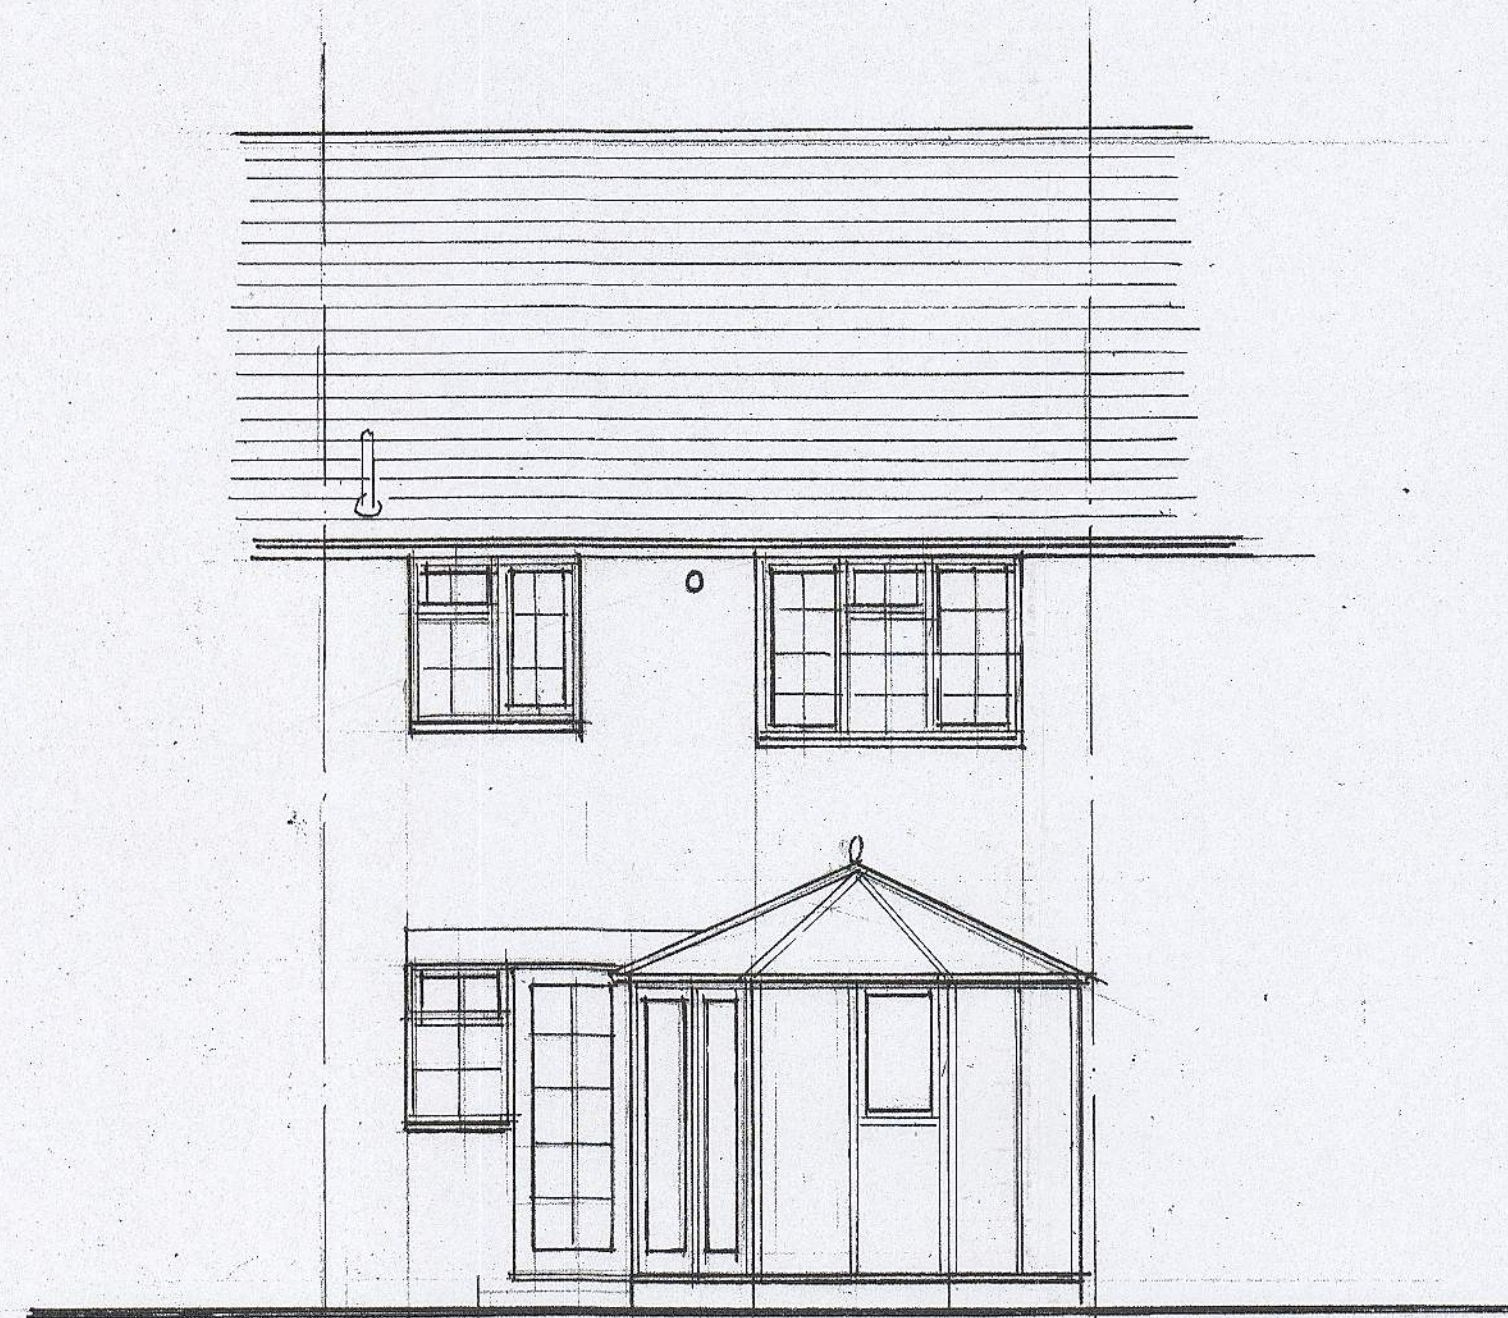


REAR ELEVATION

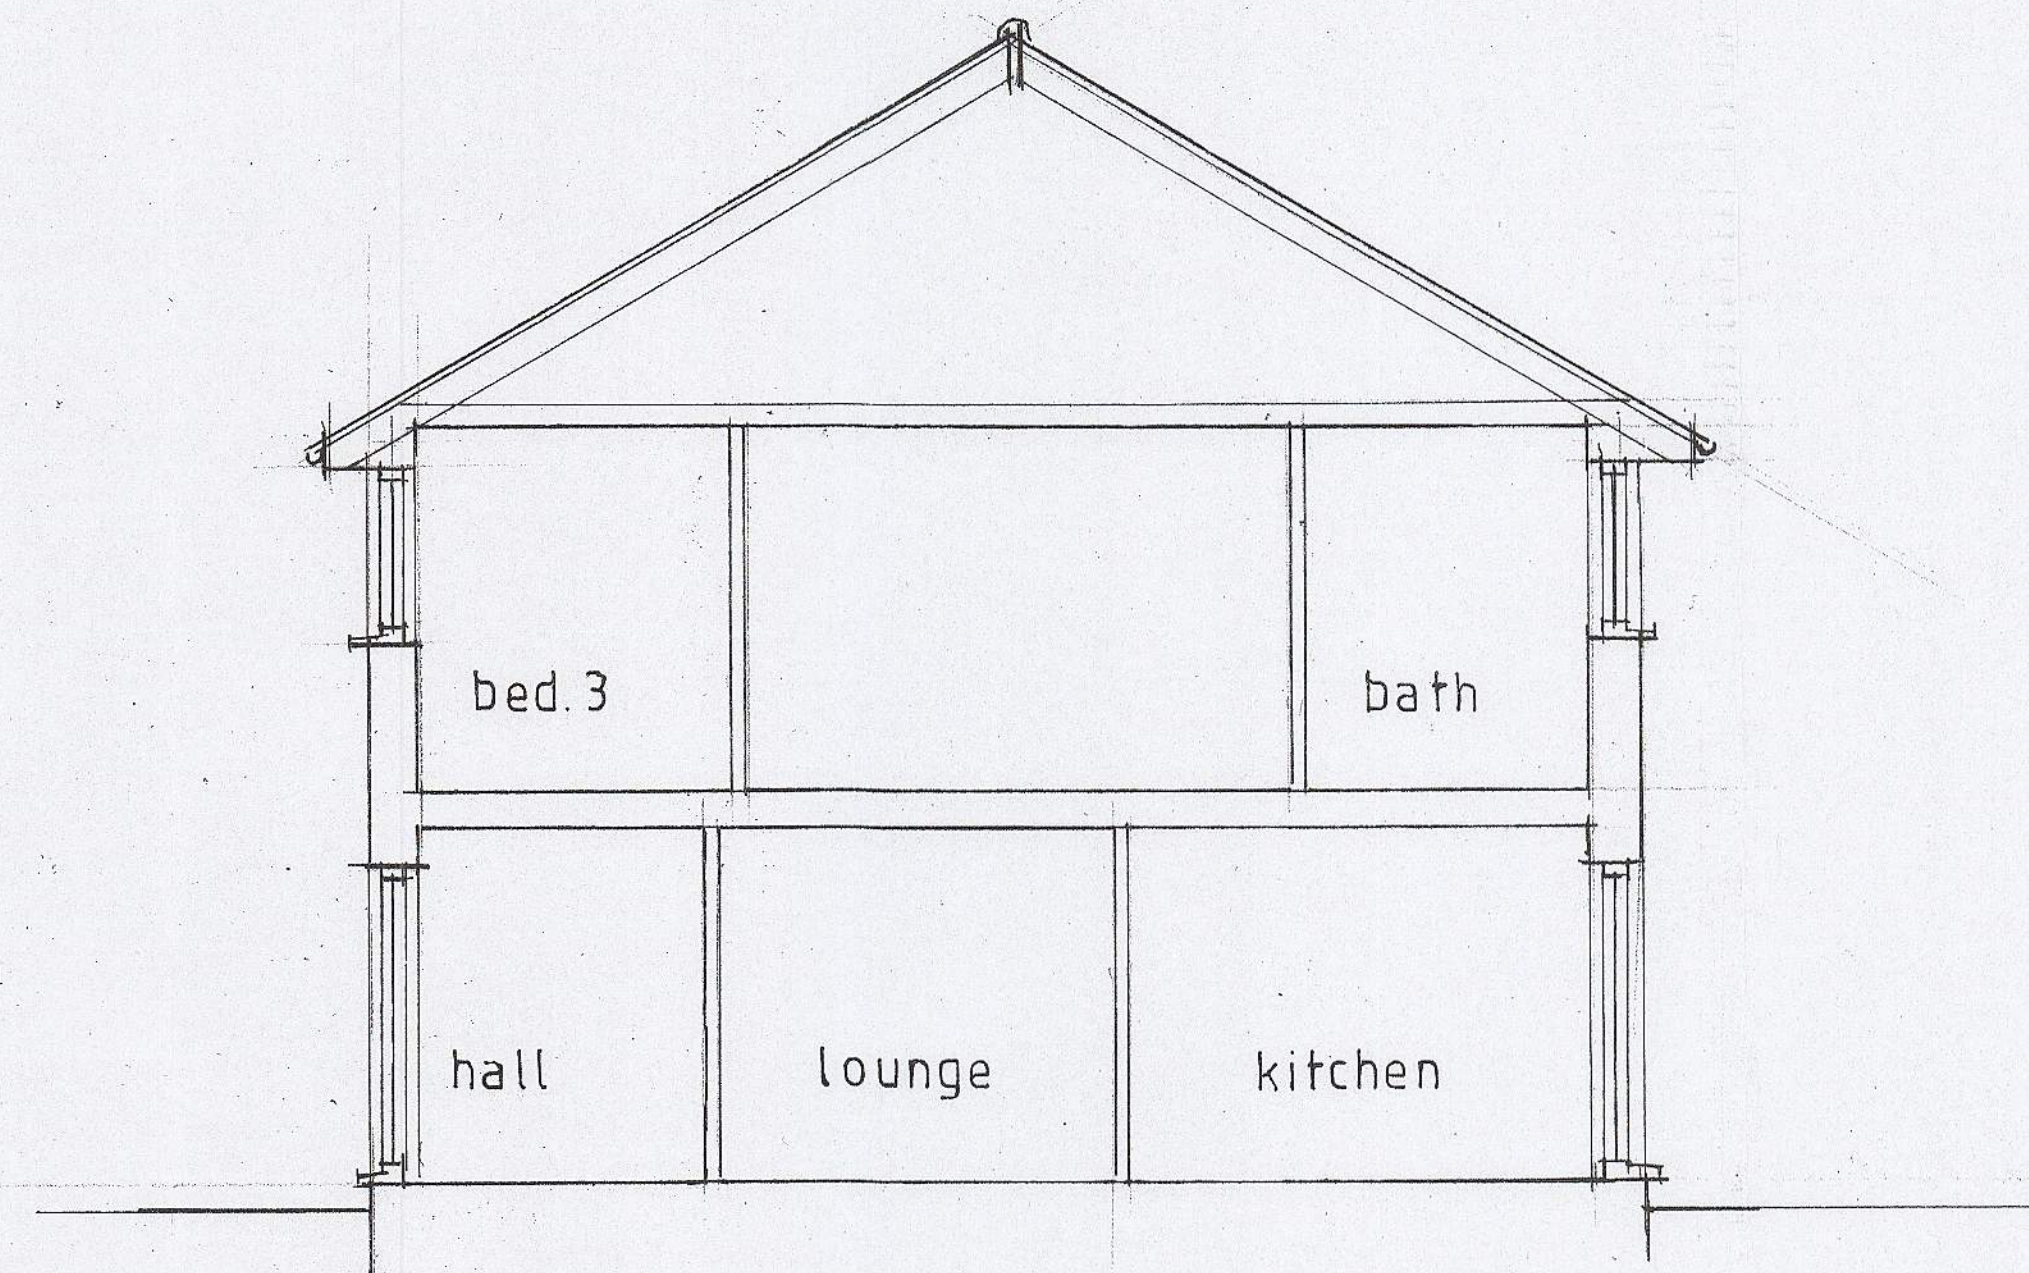

SECTION

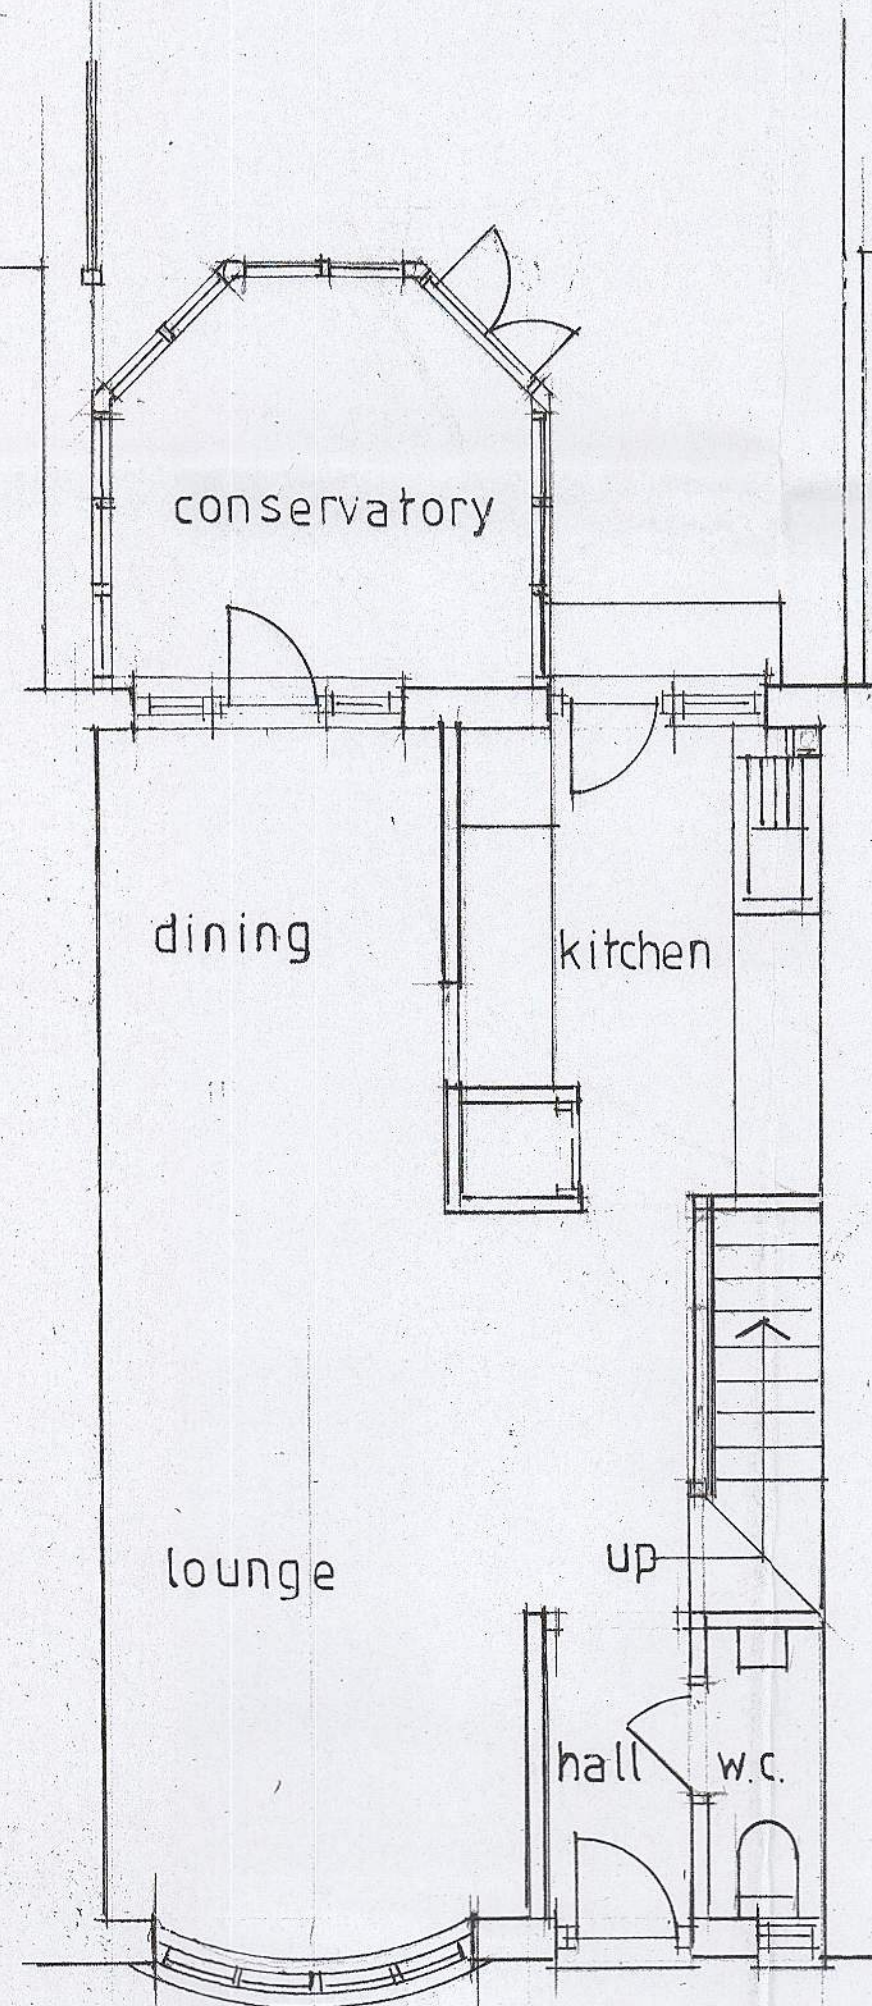

GROUND FLOOR PLAN 1:50

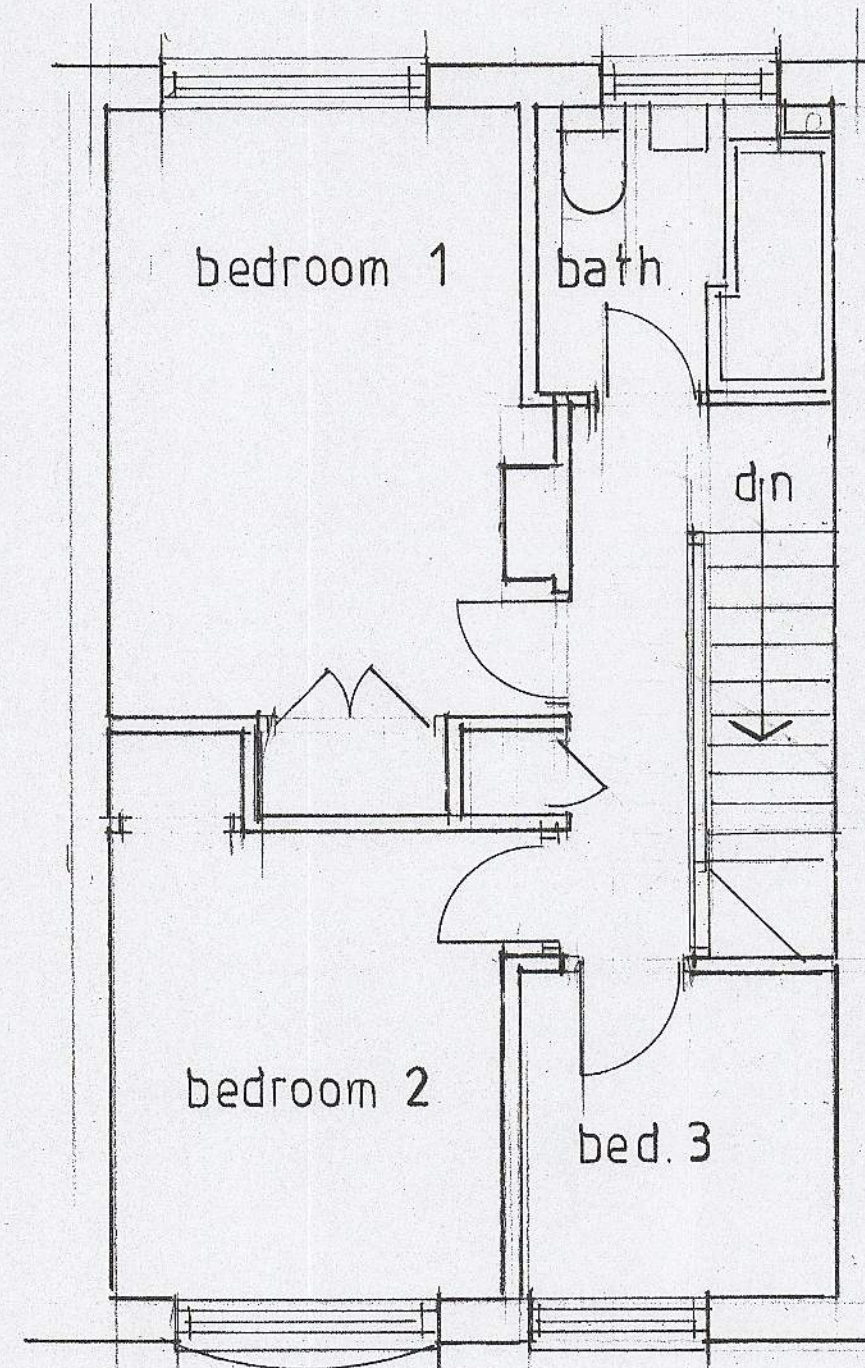

FIRST FLOOR PLAN

No.	Revisions:	Date:
-----	------------	-------

O'NEILL
ARCHITECTURAL SERVICES
 16 Grosvenor Road, Donnington,
 Chichester, West Sussex. PO190RX.
 Telephone: [01243] 531333

Client:
 Mr. L. TRUSLER

Project:
 51 WESTMINSTER DRIVE,
 BOGNOR REGIS,
 WEST SUSSEX.

Drawing:
 SURVEY AS EXISTING

Drawn by: P. O'NEILL	Date: OCTOBER 2019
-------------------------	-----------------------

Scale /s:
 1:50

Drg. no. 1921 / 01	Rev.
-----------------------	------