


Notes:
Do not scale from this drawing unless for the purposes of Local Authority Planning Approval.
Architects to be informed of all discrepancies in dimensions.
Contractor to check all dimensions on site.
This drawing must be read in conjunction with all other related drawings and documentation.

This drawing is copyright of Grok Architecture Ltd ©.
All rights reserved

Legend	
	Demolition
	Existing
	Proposed

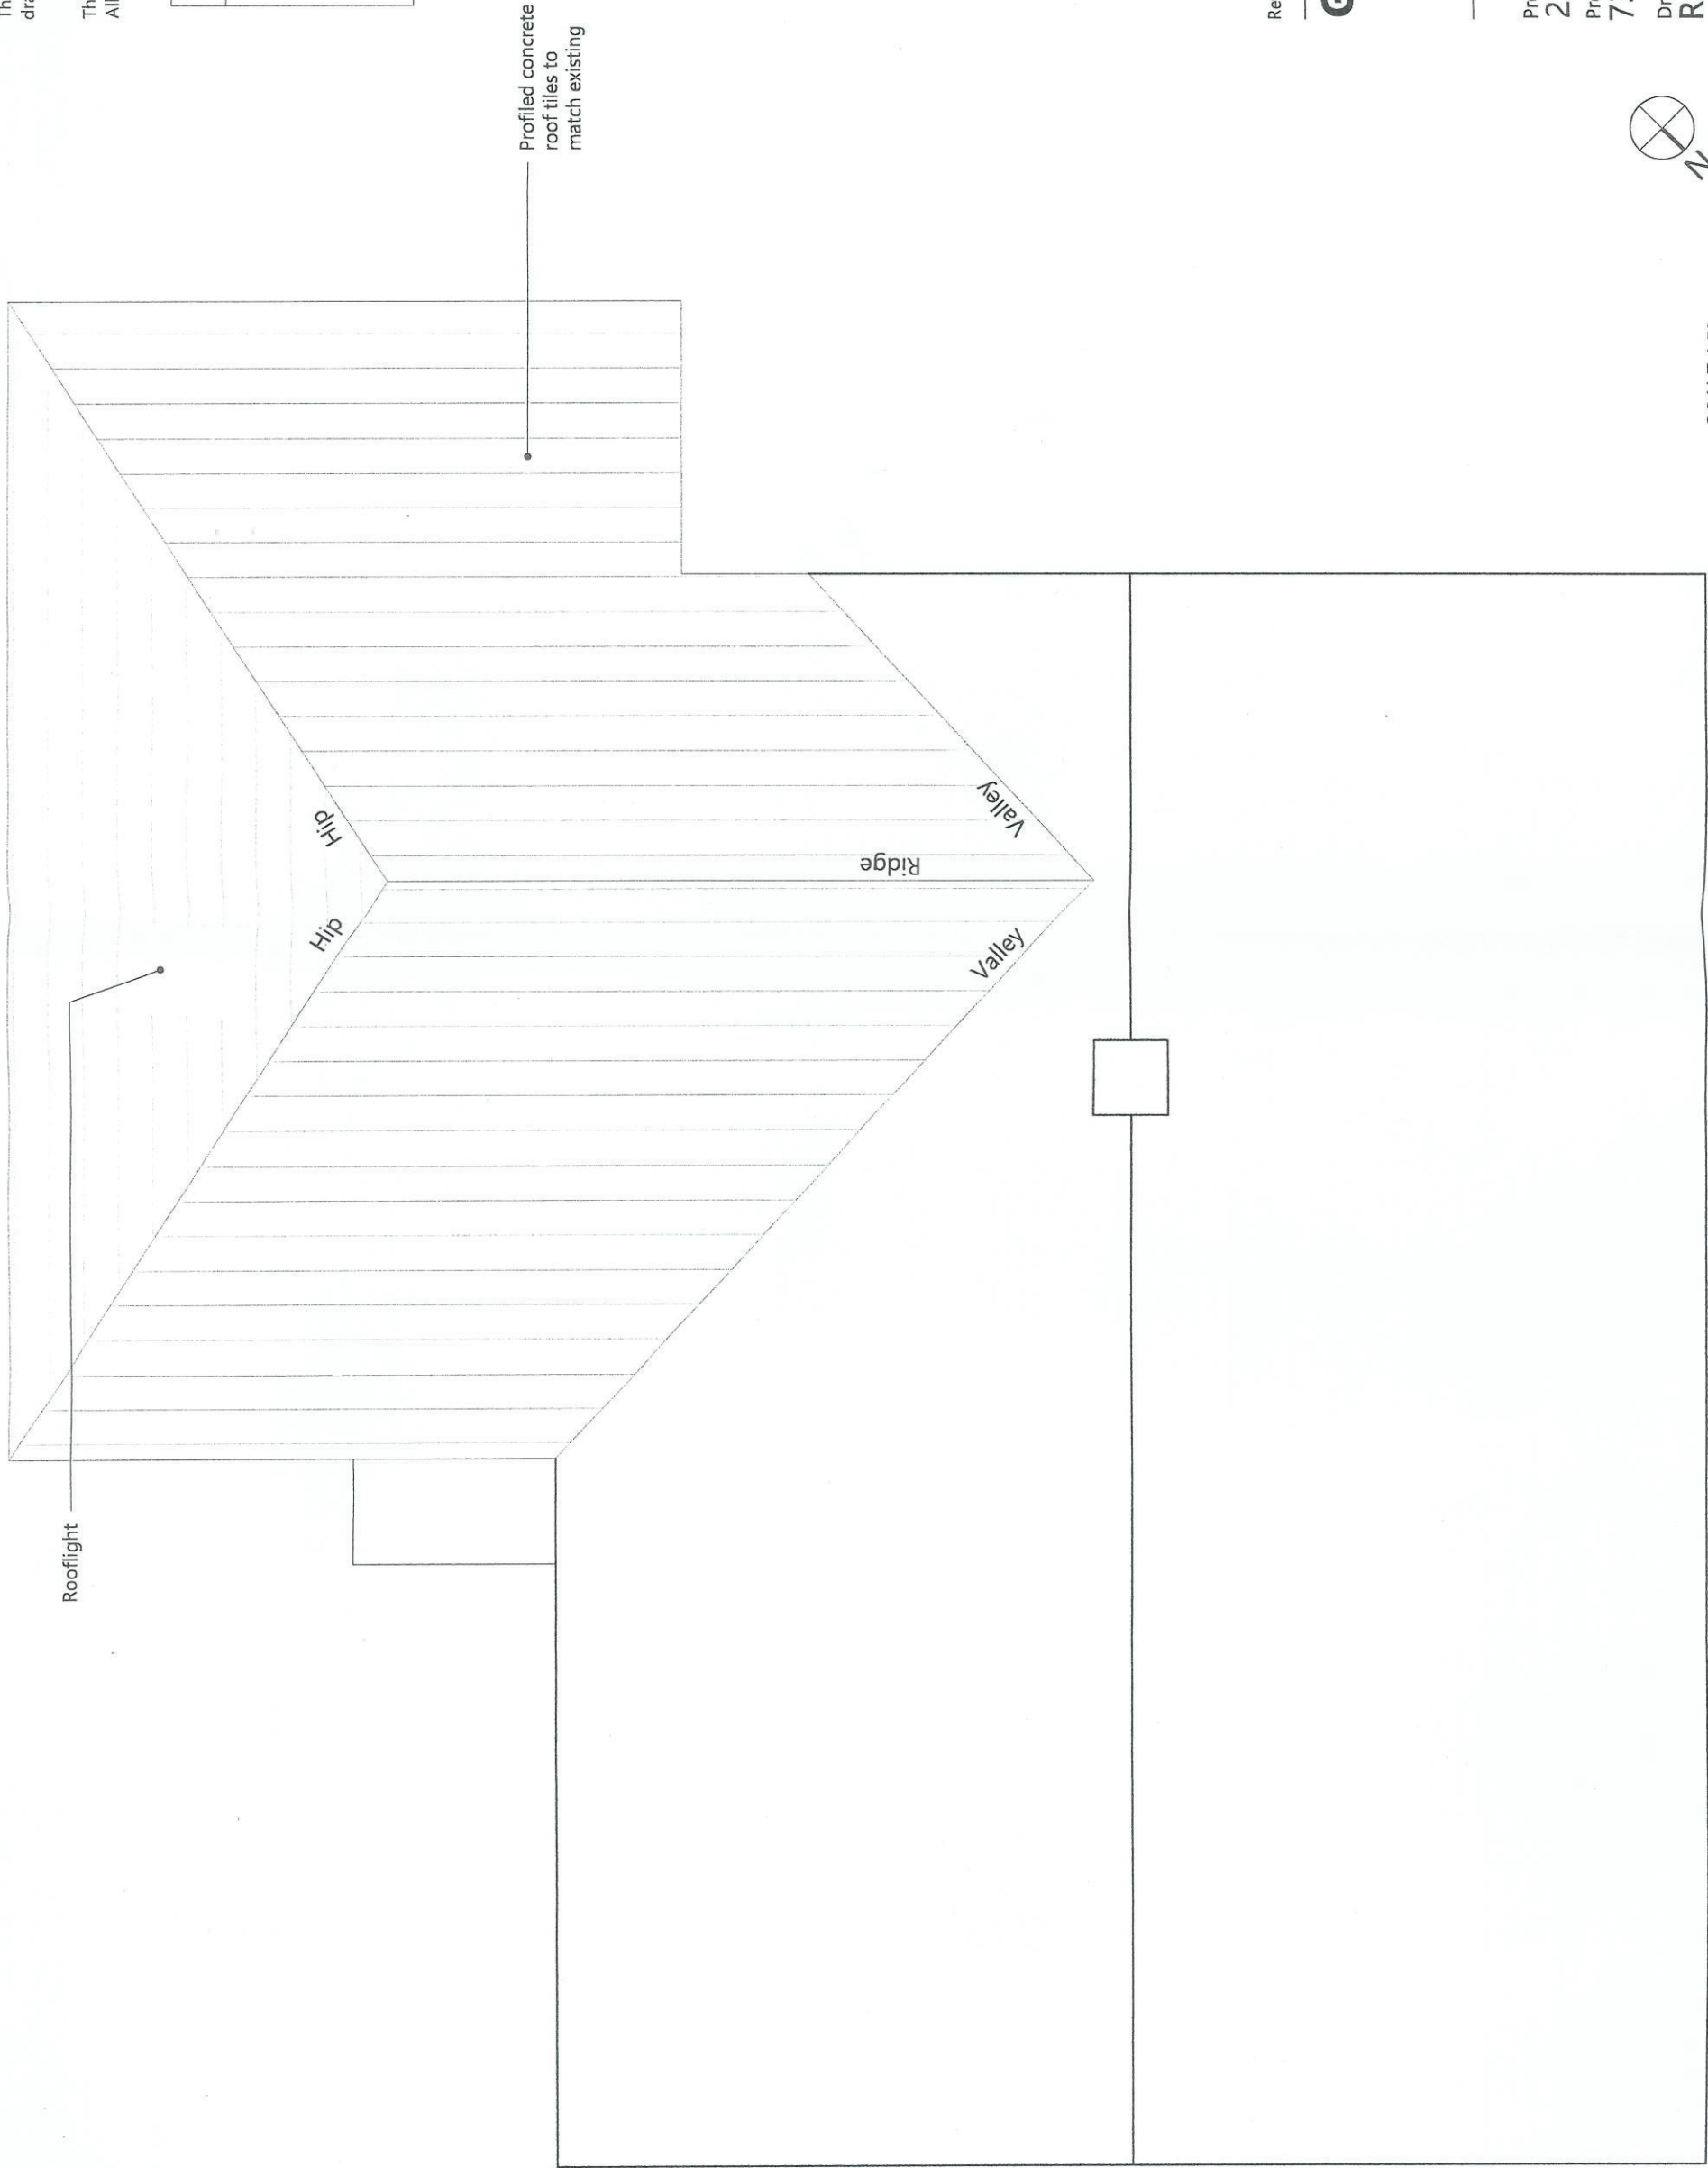

Rev	Date	Description
-----	------	-------------

GROK | ARCHITECTURE

+44 (0) 7717 527769
info@grokarchitecture.co.uk
www.grokarchitecture.co.uk

Project No.	Revision
2108	00

Project title

73 Marlborough Court, P021 5QJ

Drawing

Roof Plan

Drawing No.
3 (22) 03

Scale
1:50 @ A3

SCALE 1:50
0 0.5m 1m 2m 2.5m

