
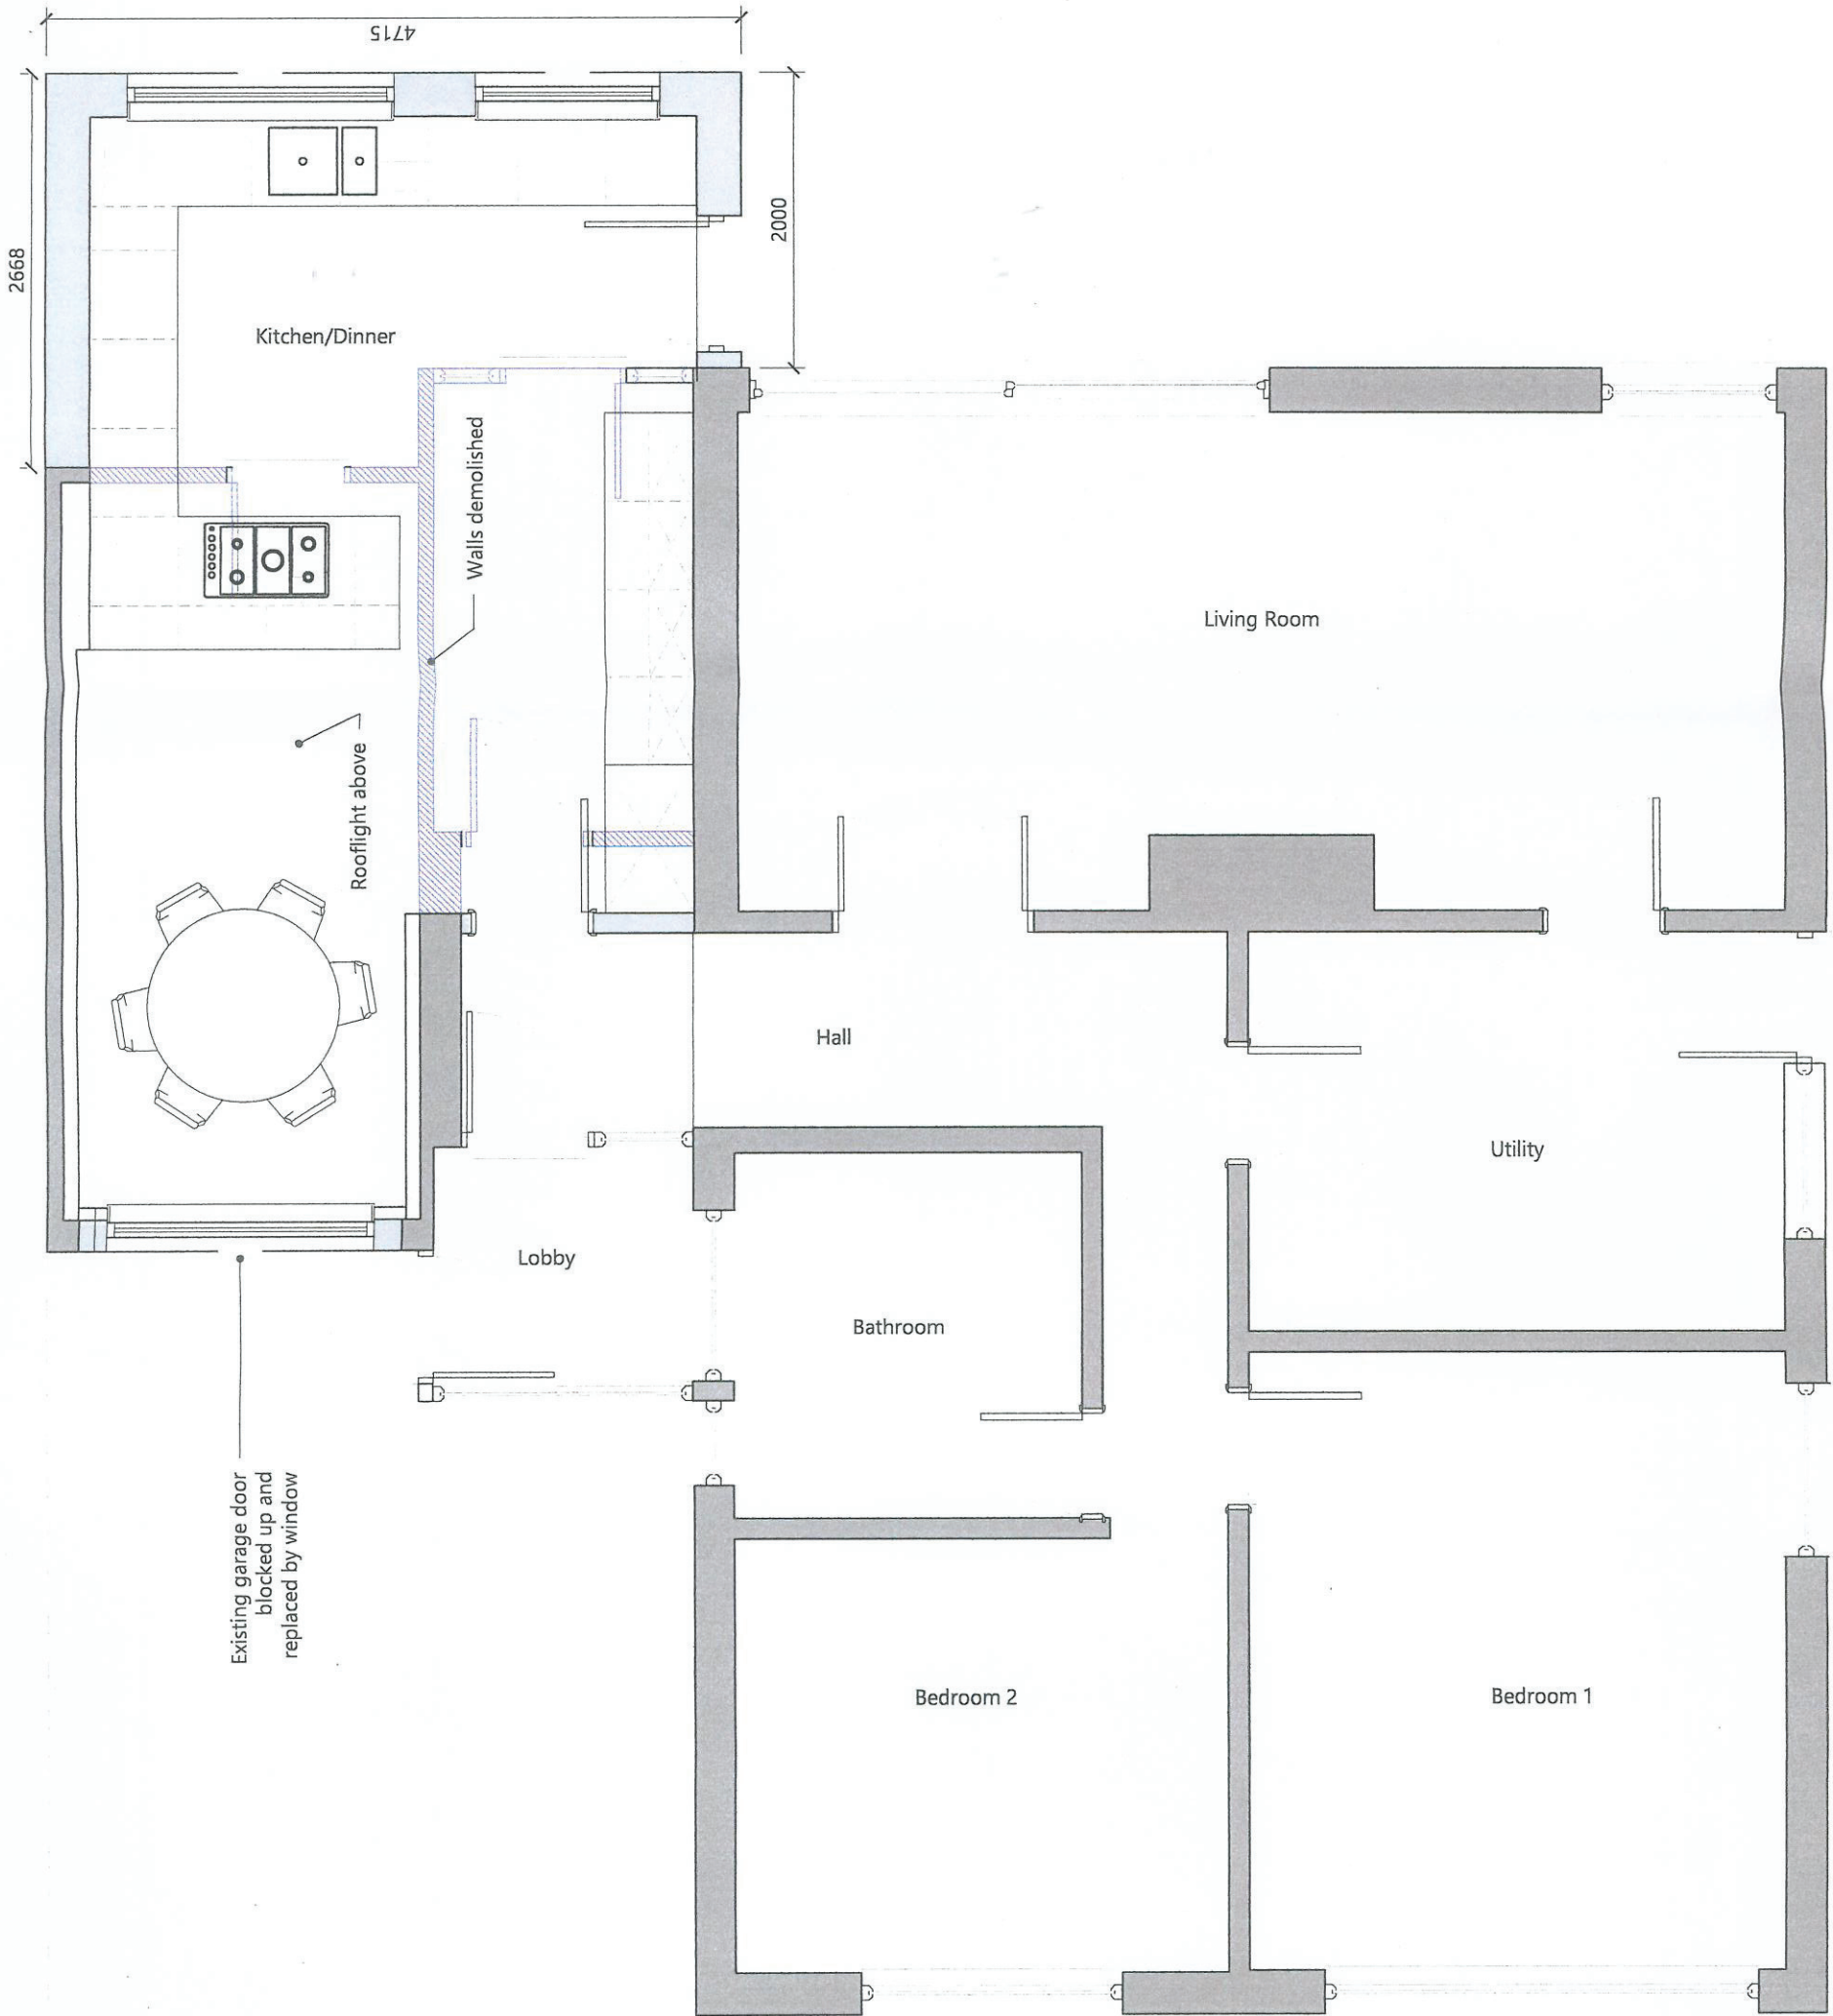


Notes:
Do not scale from this drawing unless for the purposes of
Local Authority Planning Approval.
Architects to be informed of all discrepancies in dimensions.
Contractor to check all dimensions on site.
This drawing must be read in conjunction with all other related
drawings and documentation.

This drawing is copyright of Grok Architecture Ltd ©.
All rights reserved

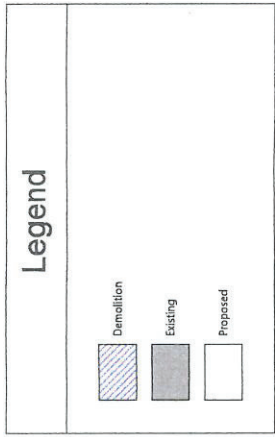

Rev Date Description

GROK | ARCHITECTURE

+44 (0) 7717 527769
info@grokarchitecture.co.uk
www.grokarchitecture.co.uk

Project No.
2108

Revision
00

Project title
73 Marlborough Court, P021 5QJ

Drawing
Ground Floor Plan

Drawing No.
3 (22) 00

Scale
1:50 @ A3

