



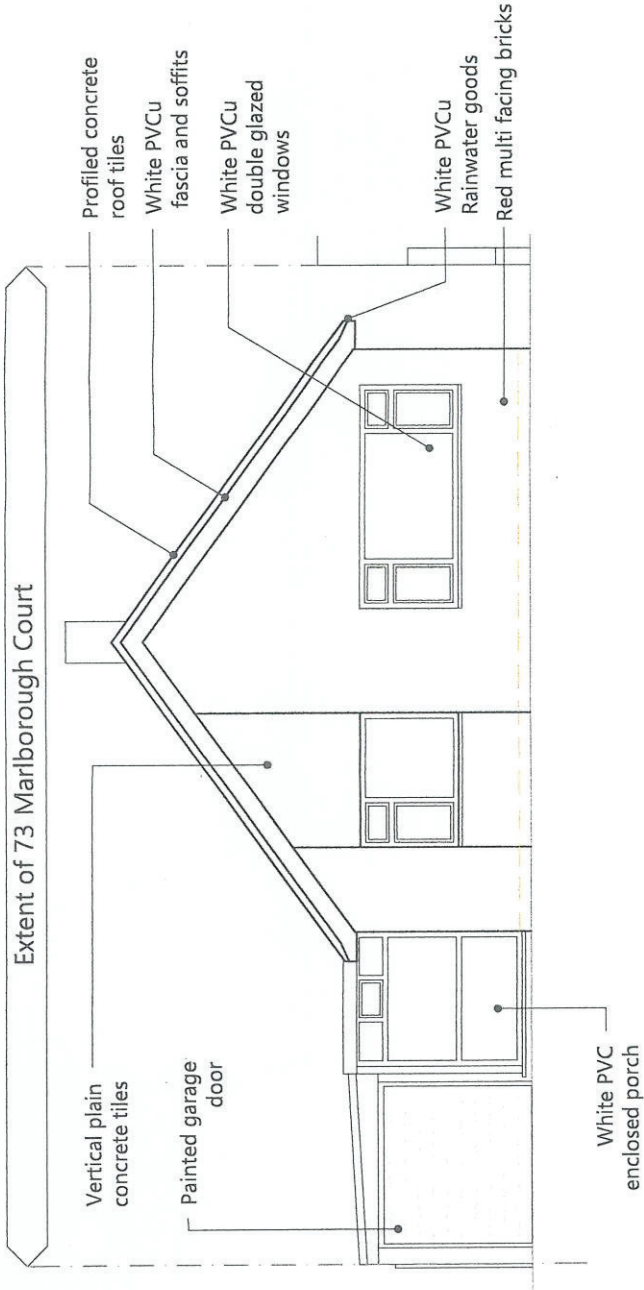


North West Elevation

Scale 1:100 @ A3

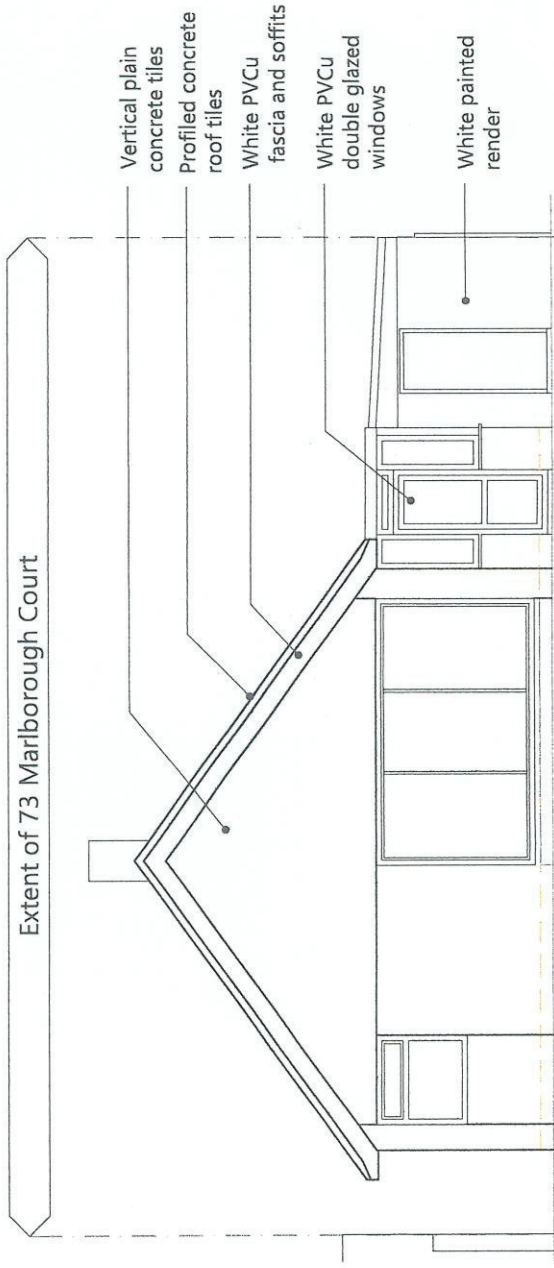


South East Elevation

Scale 1:100 @ A3

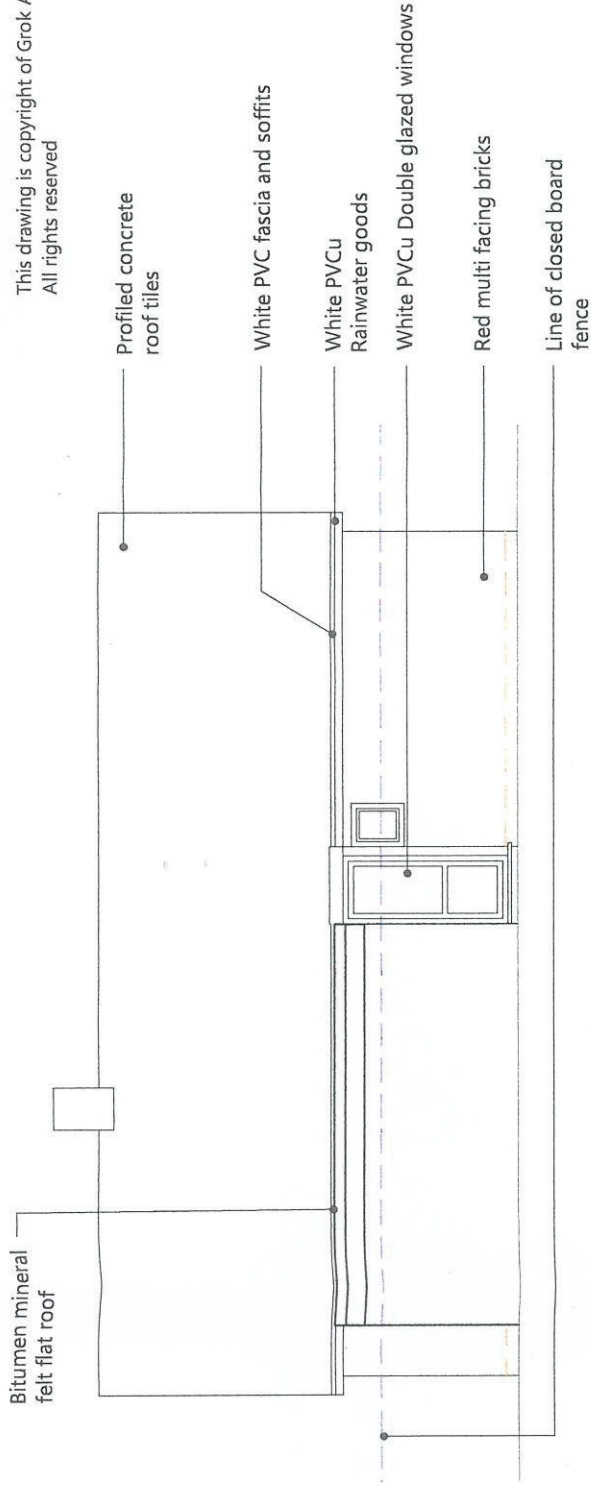

North East Elevation

Scale 1:100 @ A3

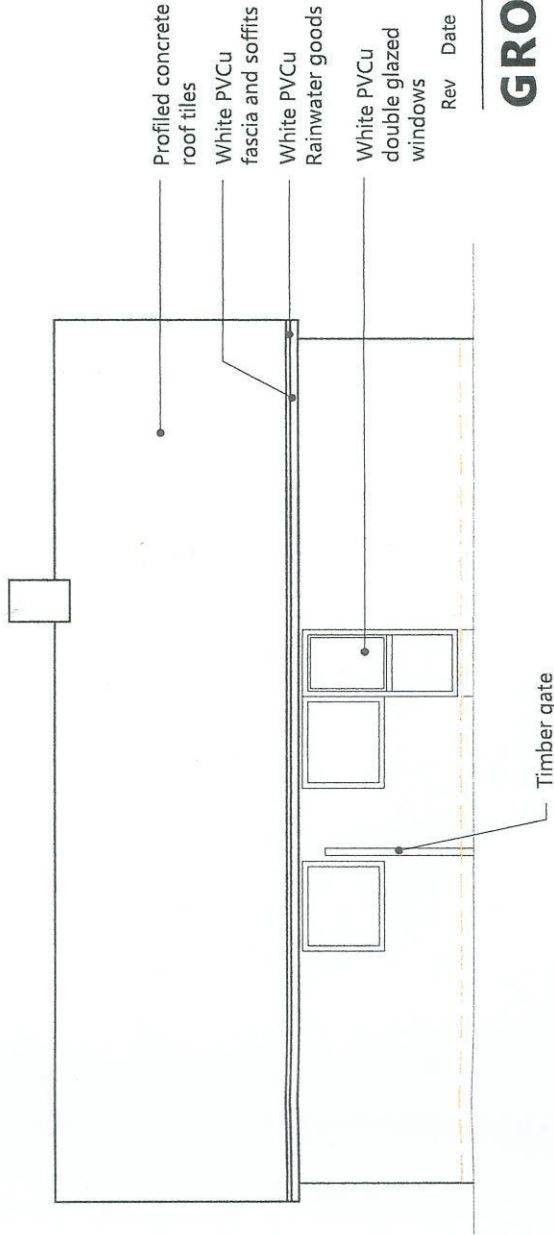

South West Elevation

Scale 1:100 @ A3

Notes:
Do not scale from this drawing unless for the purposes of Local Authority Planning Approval.
Architects to be informed of all discrepancies in dimensions.
Contractor to check all dimensions on site.
This drawing must be read in conjunction with all other related drawings and documentation.

This drawing is copyright of Grok Architecture Ltd ©.
All rights reserved

Rev Date Description

GROK | ARCHITECTURE

+44 (0) 7717 527769
info@grokarchitecture.co.uk
www.grokarchitecture.co.uk

Revision

Project No.
2108

Project title

73 Marlborough Court, PO21 5QJ

Drawing

Existing Elevations

Drawing No.

3 (30) 01

Scale

1:100 @ A3

