




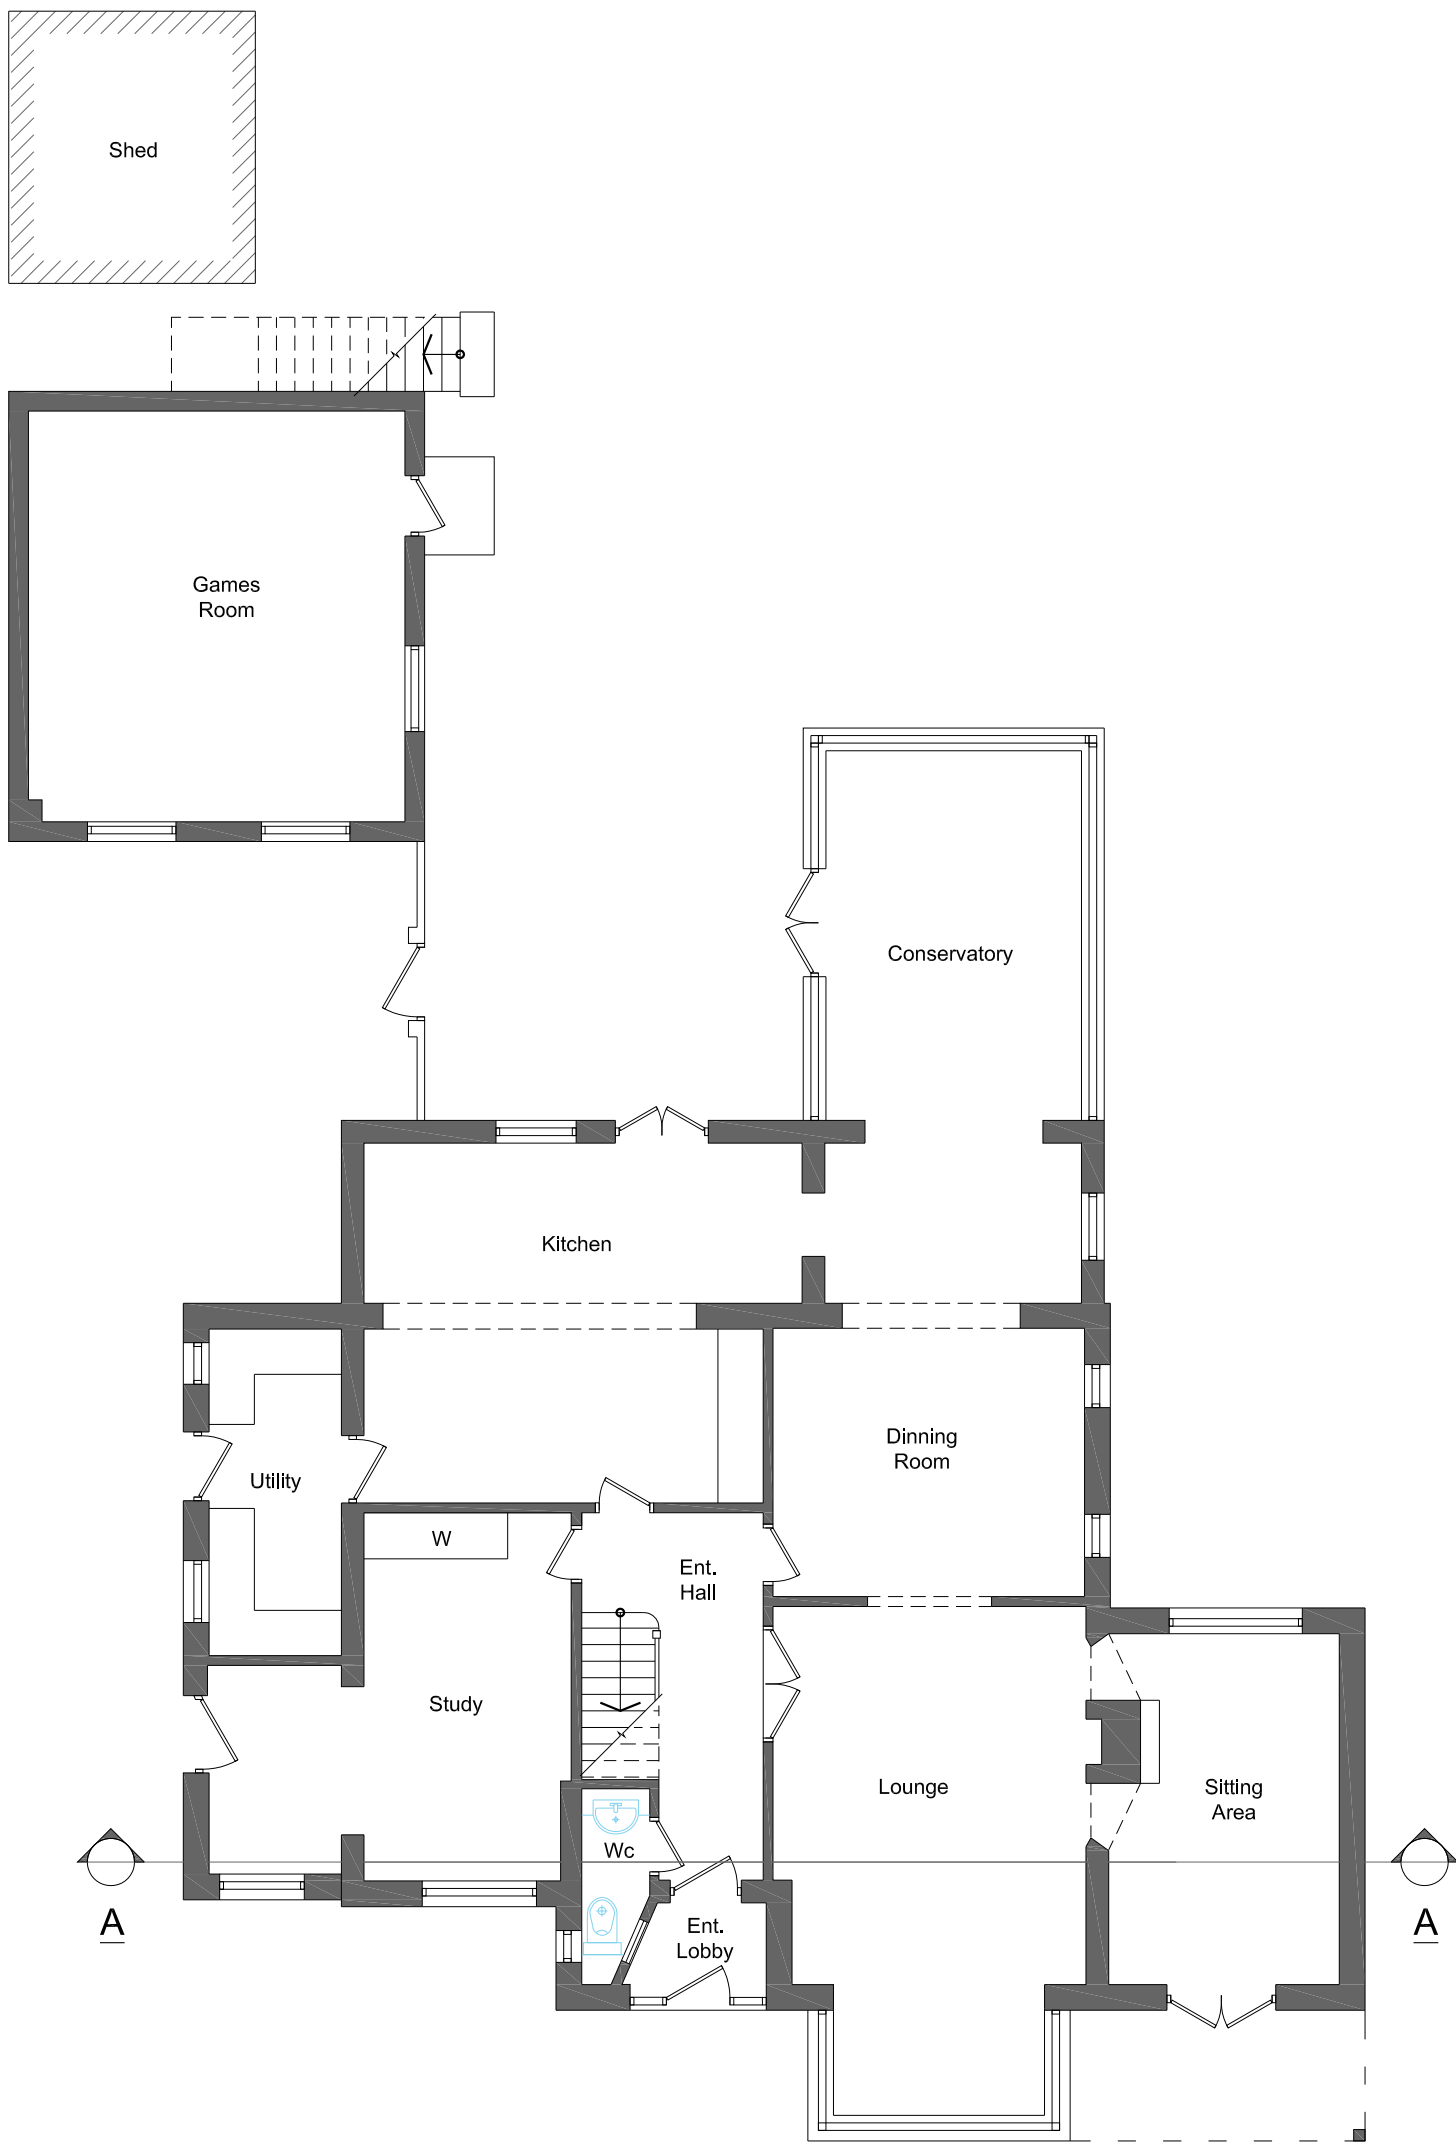


GROUND FLOOR PLAN

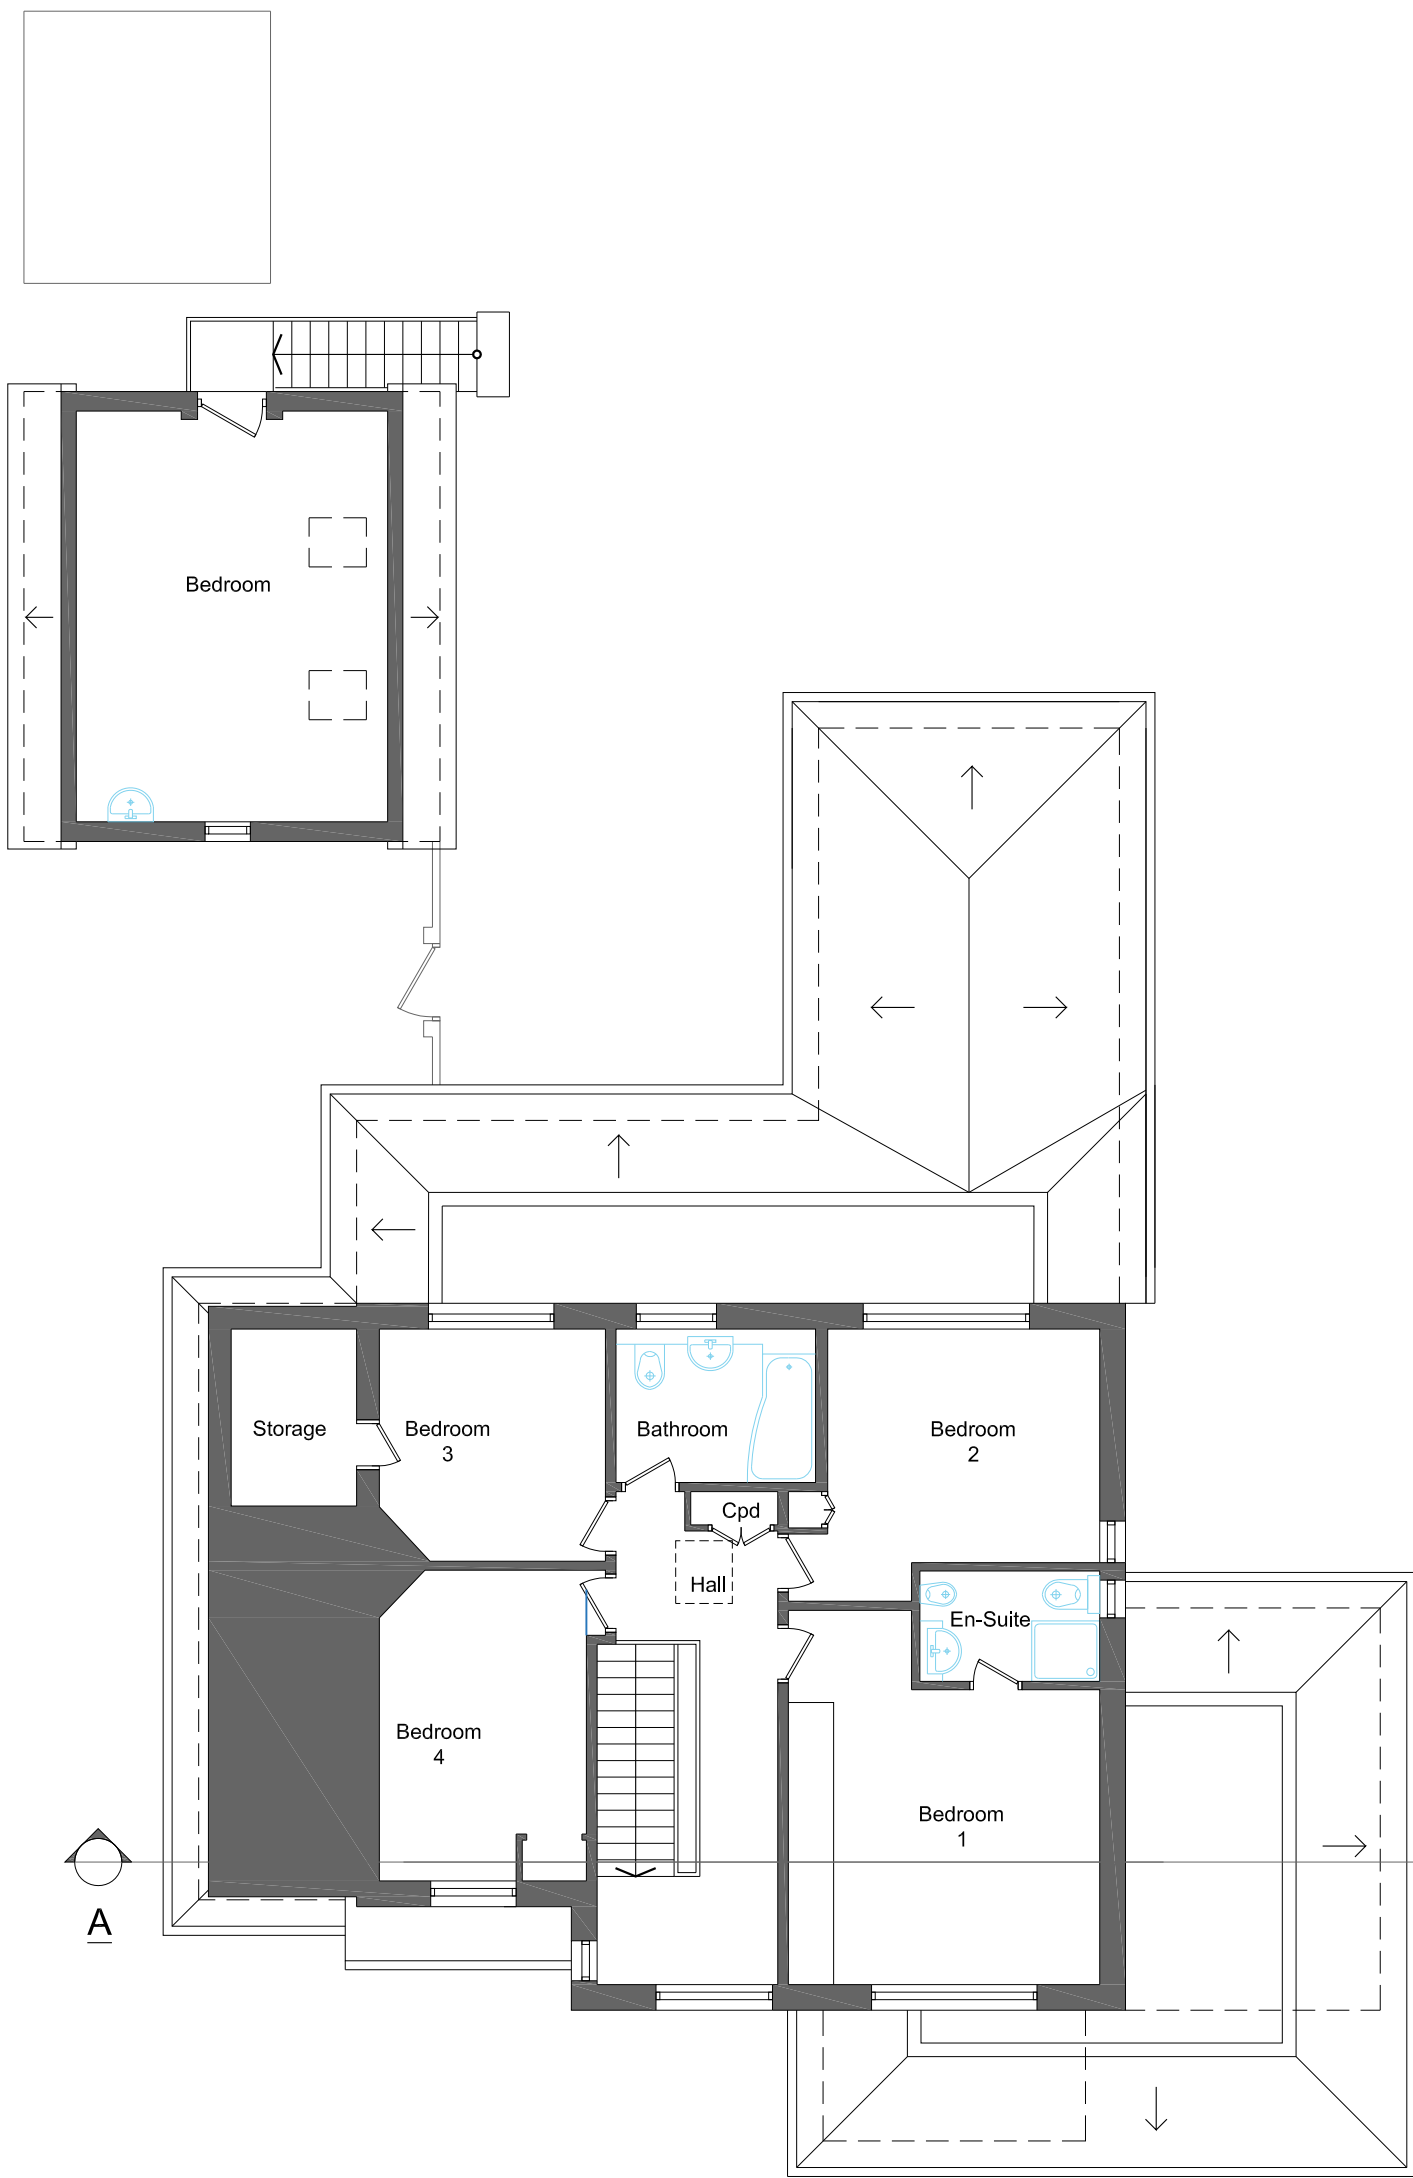


1ST FLOOR PLAN

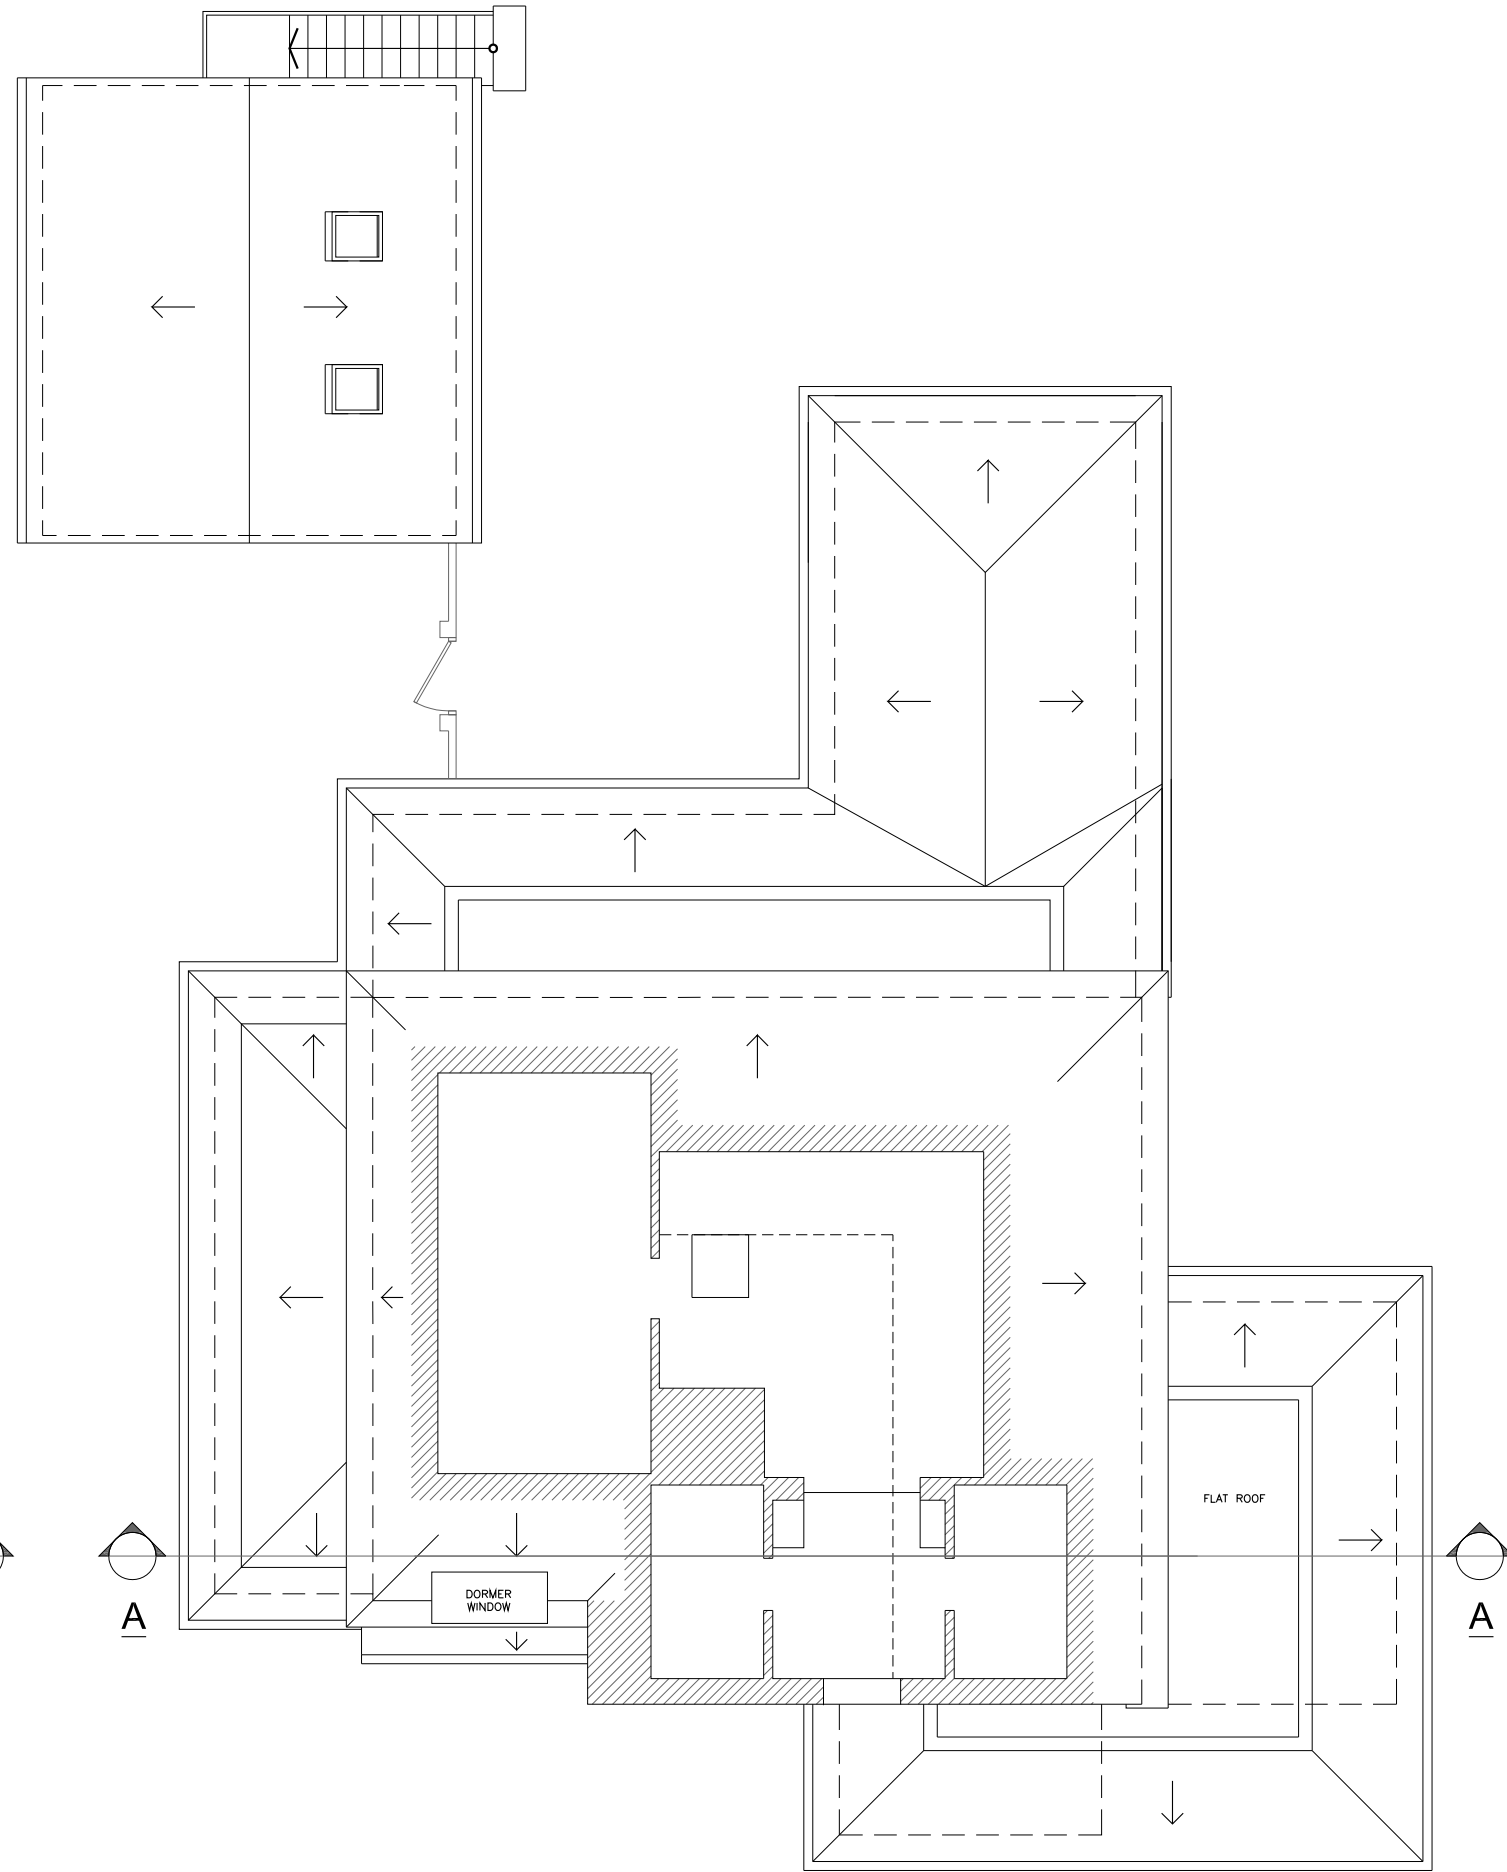

LOFT PLAN

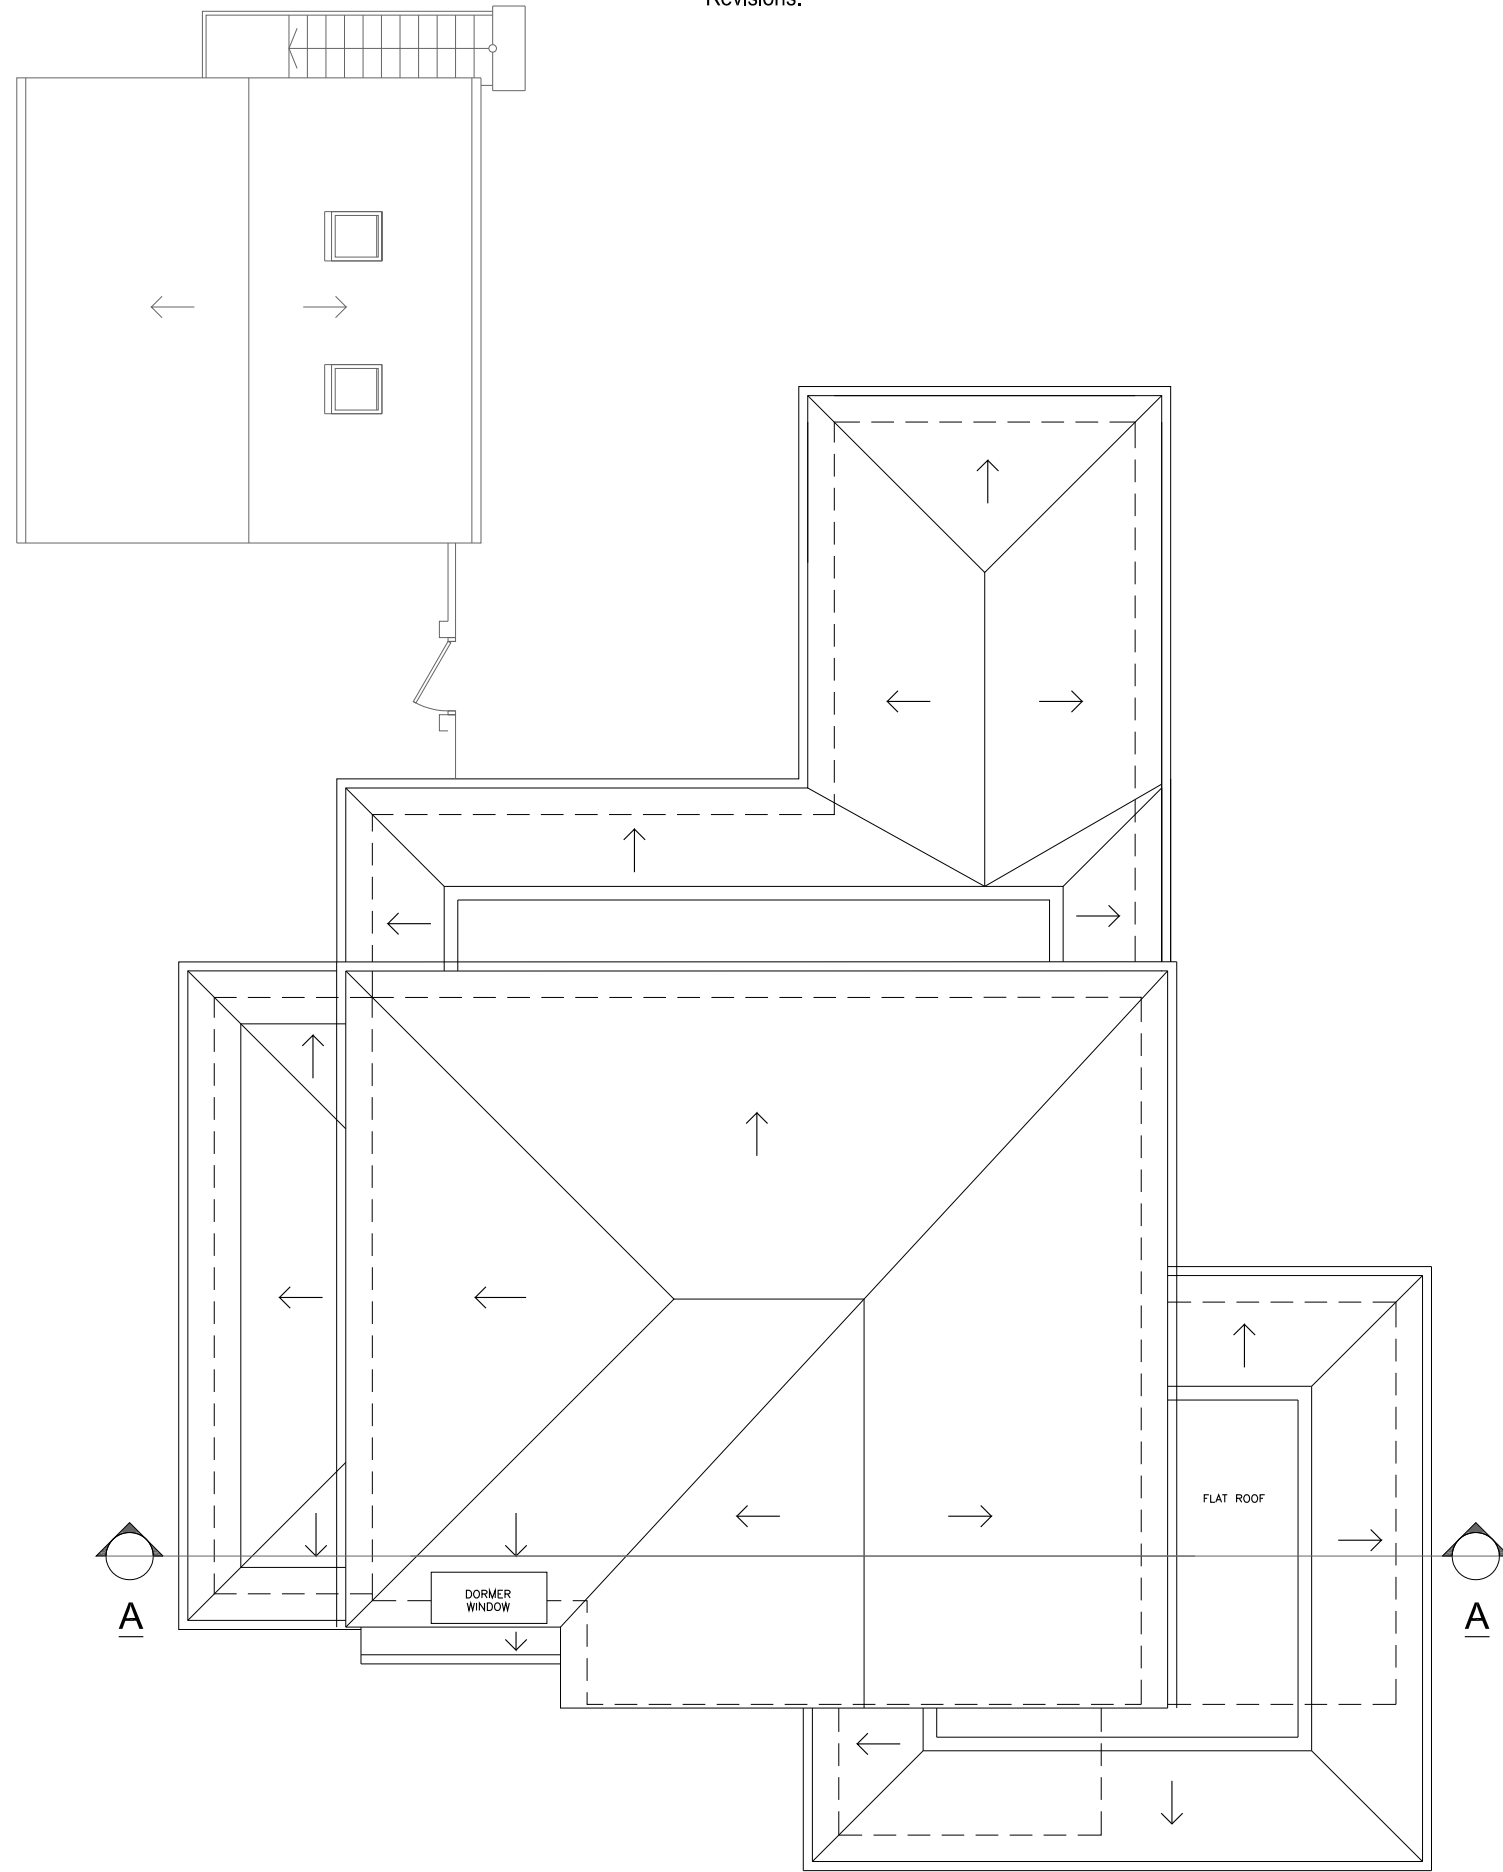

ROOF PLAN

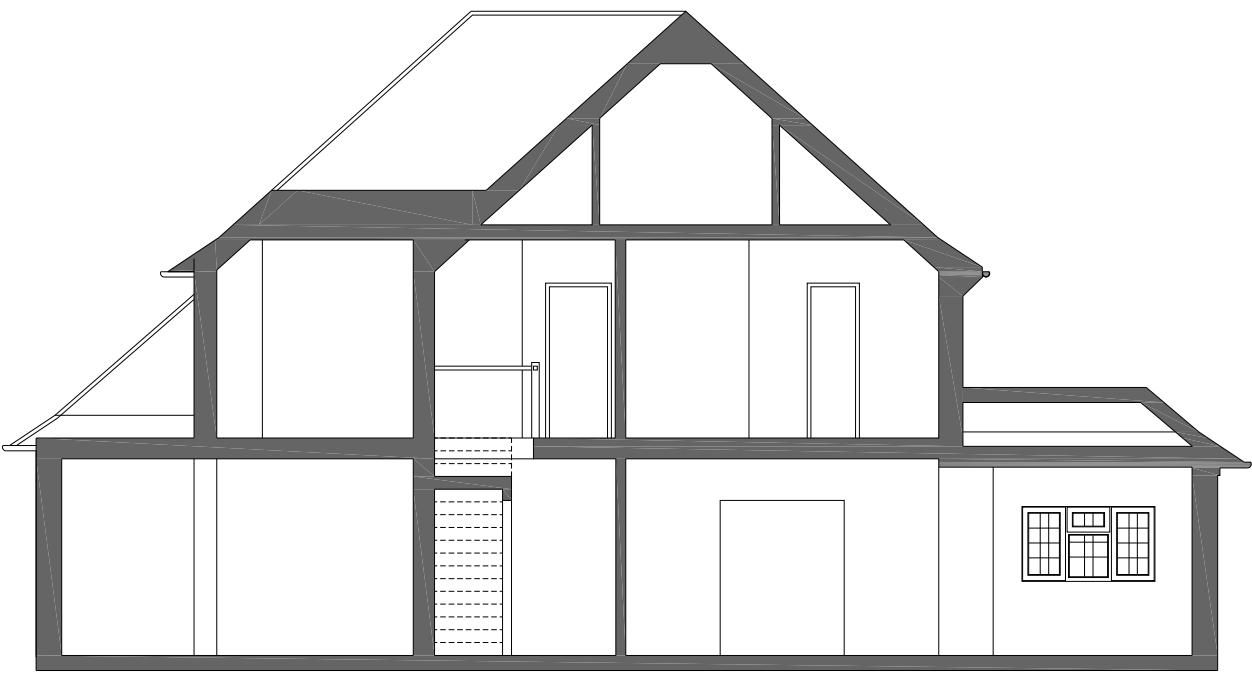

EXISTING SECTION A-A



EXISTING SOUTH-WEST FACING ELEVATION




EXISTING NORTH-WEST FACING ELEVATION



EXISTING NORTH-EAST FACING ELEVATION



EXISTING SOUTH-EAST FACING ELEVATION

 

JJR DESIGNS Limited

Figured dimensions only are to be used. All dimensions to be checked on site. Differences between drawings and between drawings and specification or bills of quantities to be reported to JJR Designs Ltd.

© This drawing is prepared for the application for:
1. Planning permission
2. Building Regulation Permission
on behalf of the applicant named below and for no other purpose.
The copyright of the drawing and designs remains JJR Designs Ltd.
All copies are only for information about the application, they may not be used for any other purpose without the express written permission of JJR Designs Ltd.

Revisions:

jjr designs
Suite 2b
Church House,
94 Felpham Road
Felpham
West Sussex,
PO22 7PG
TEL: 01243 822081

Architectural Services
Planning
Building Regs
On Site Supervision
Landscape Design

e-mail: info@jjrdesigns.com

Client:
MR & MRS J HEADON

Project:
229 MANOR WAY, ALDWICK
BOGNOR REGIS, PO21 4HT

Drawing Title:
EXISTING PLANS & ELEVATIONS

Issue status:
Outline proposals ☐ Production information ☐ Scheme design ☐
Tender drawing ☐ Detail design ☐ Contract drawing ☐

Scale: 1:100	Drawn: V. BOTEZAT	Checked: R. Stefonski	Approved:	Date: 26.07.2018
Job No: 1352	Drawing No: 102	Revision:		

@A1

APR18 DISTRICT COUNCIL AM2025184H