




Revisions:

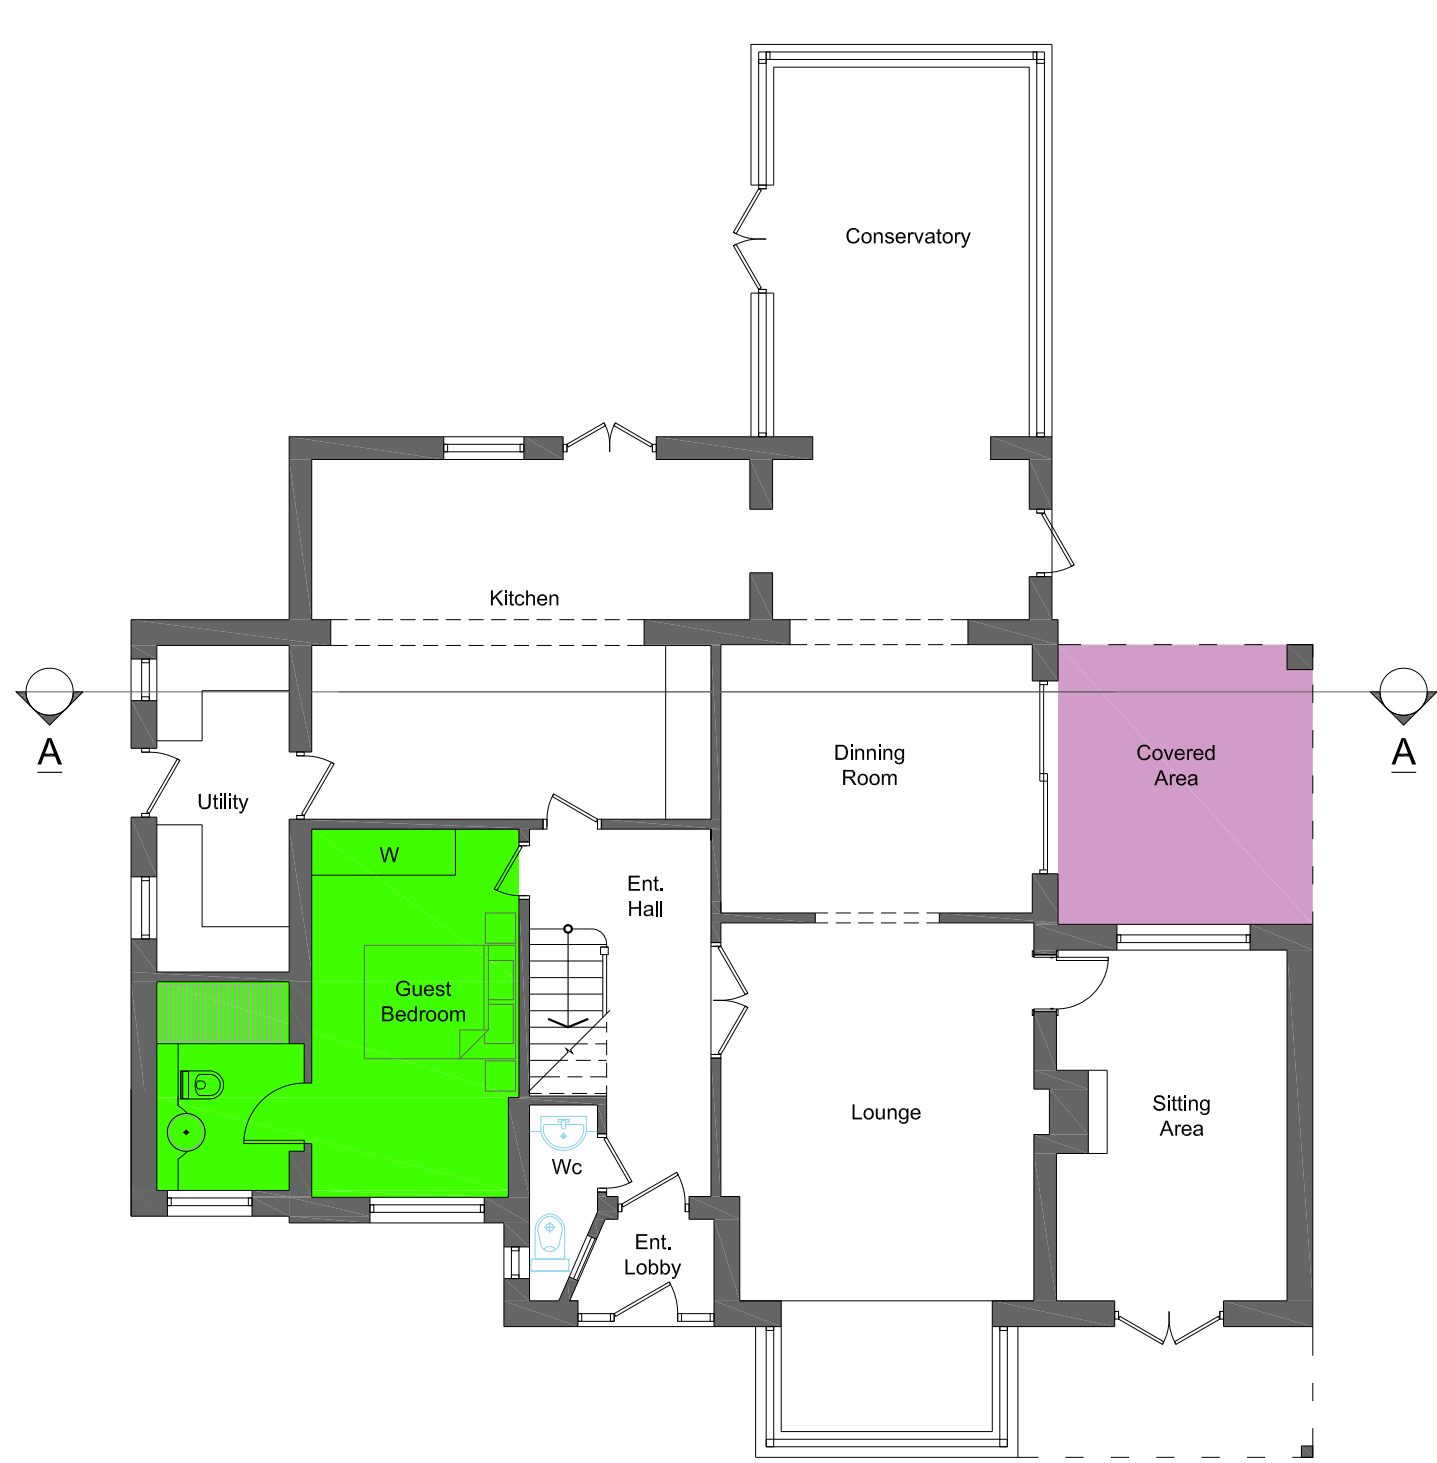


GROUND FLOOR PLAN

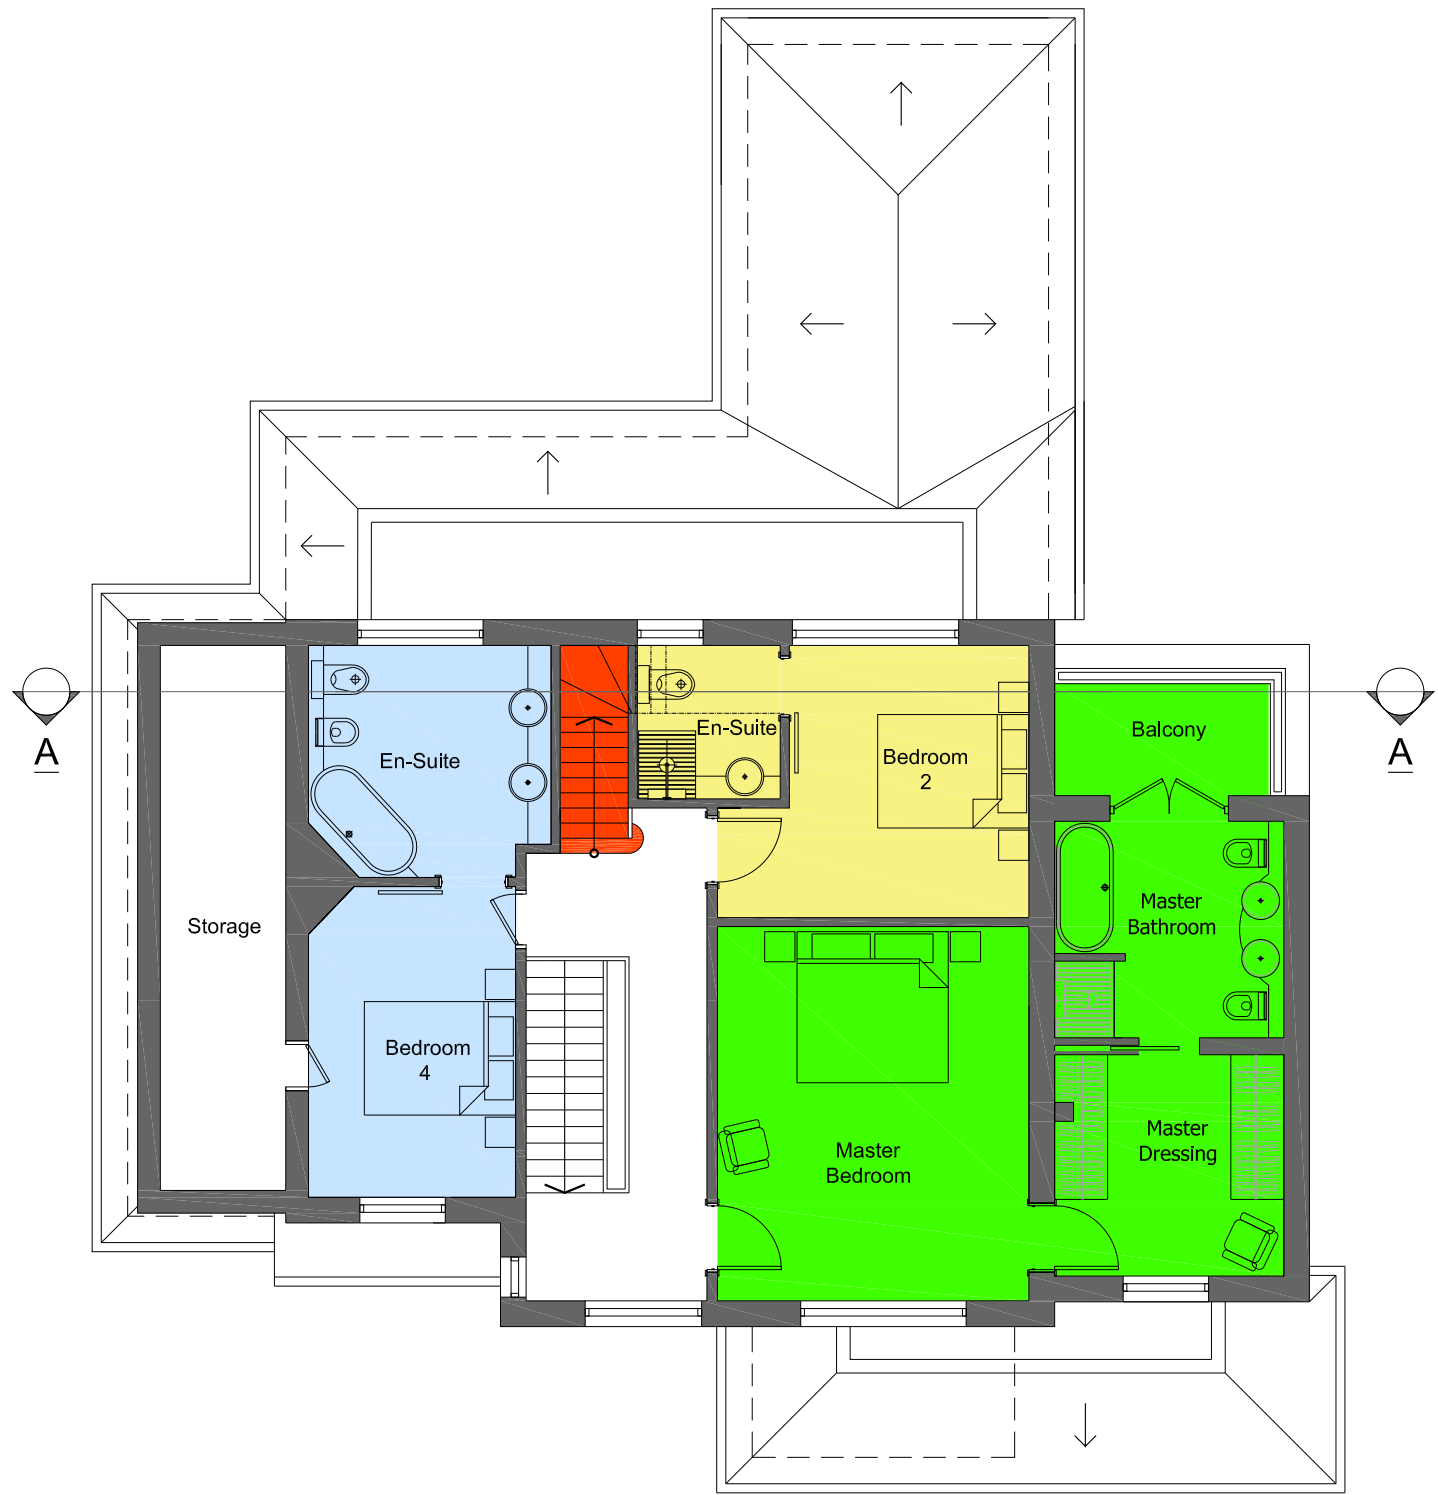


1ST FLOOR PLAN

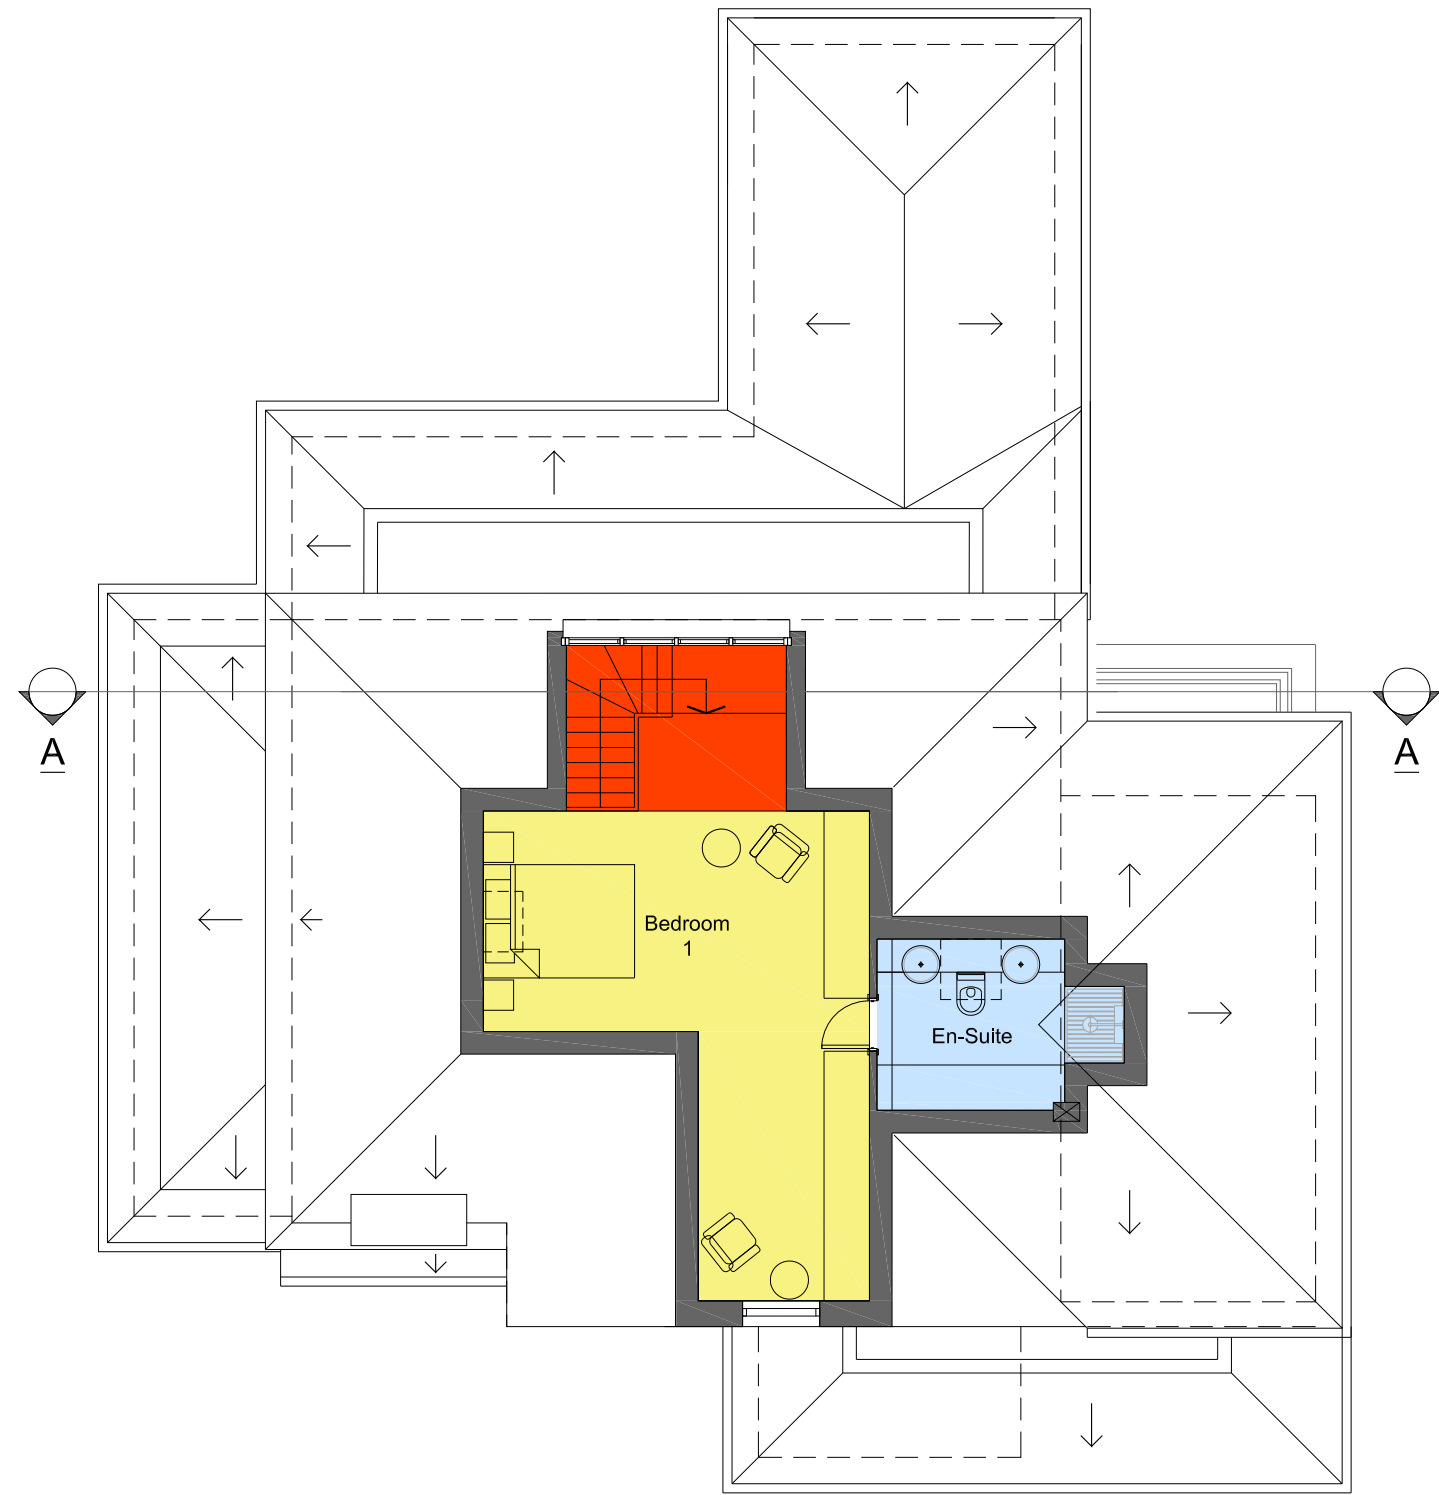

2ND FLOOR PLAN

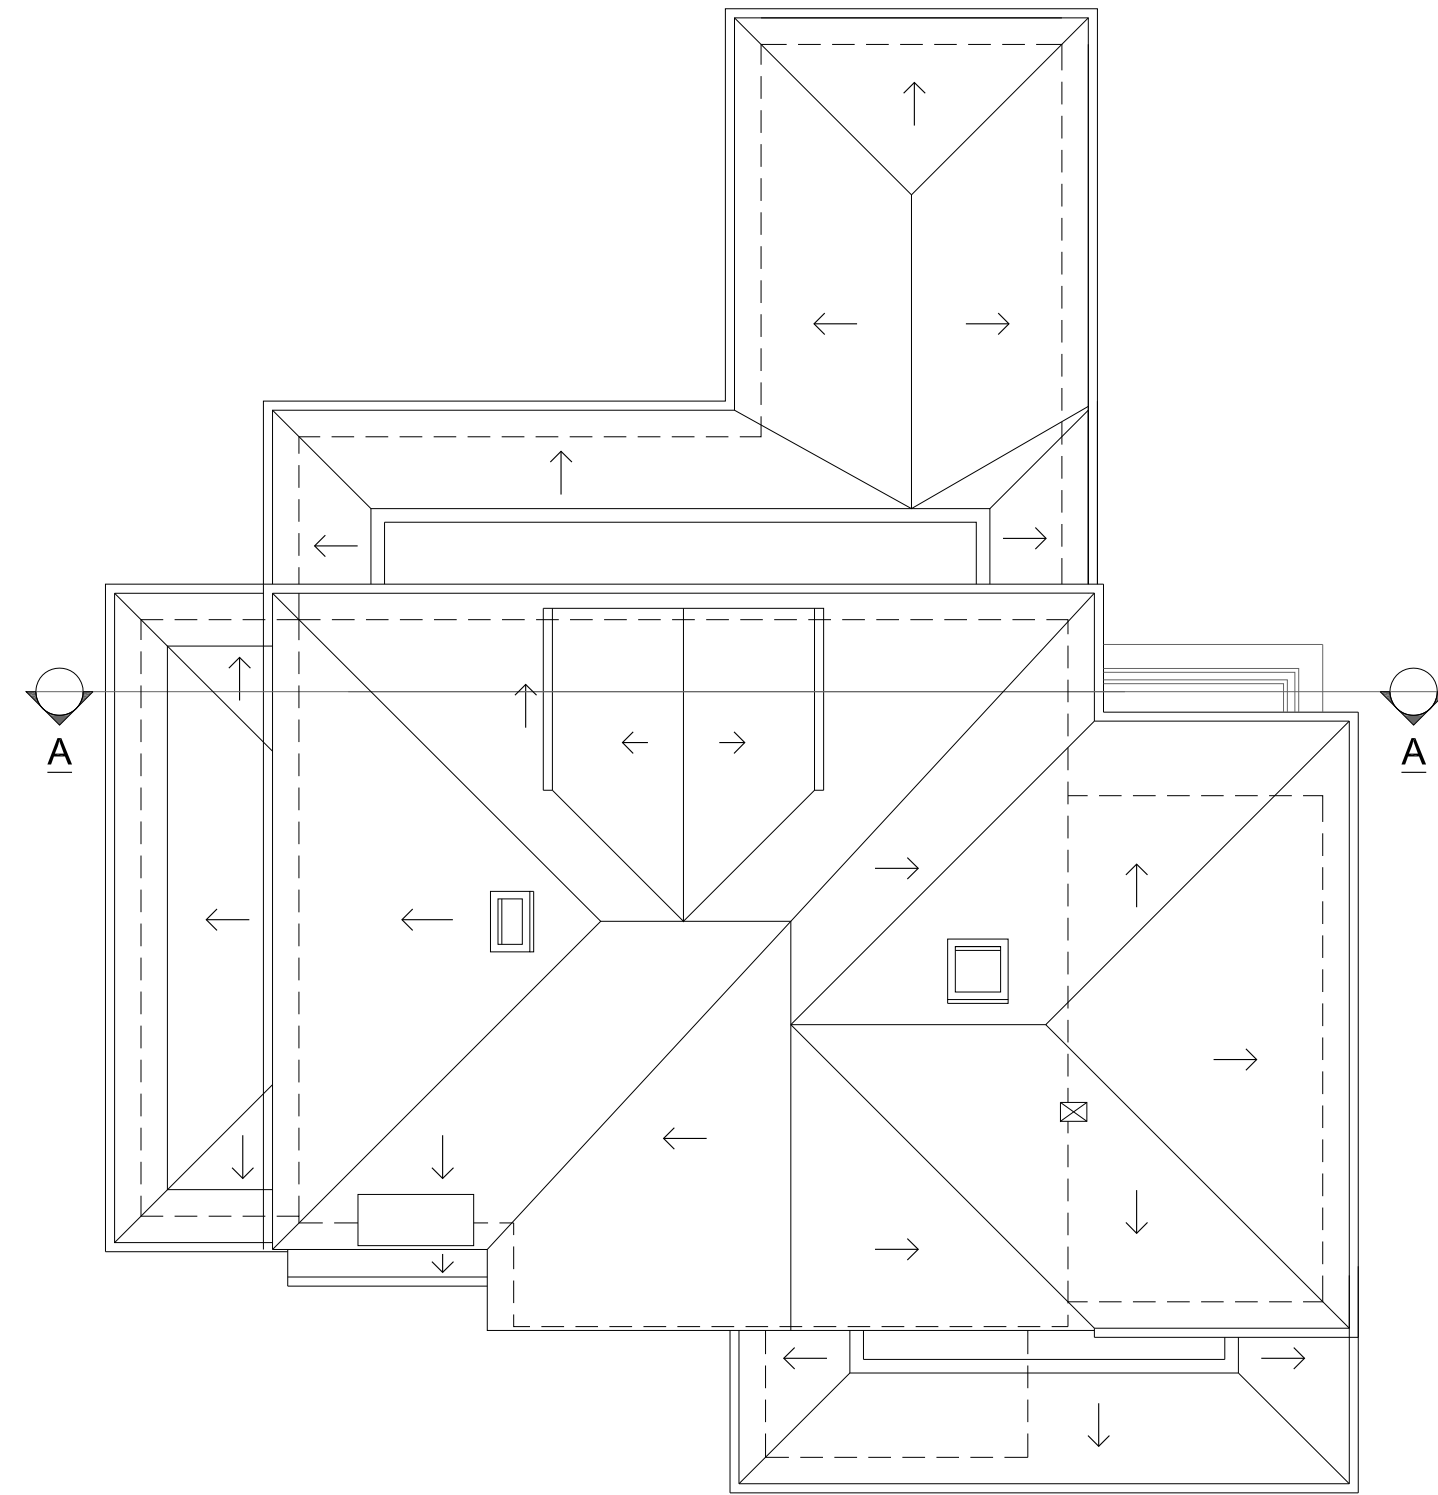

ROOF PLAN

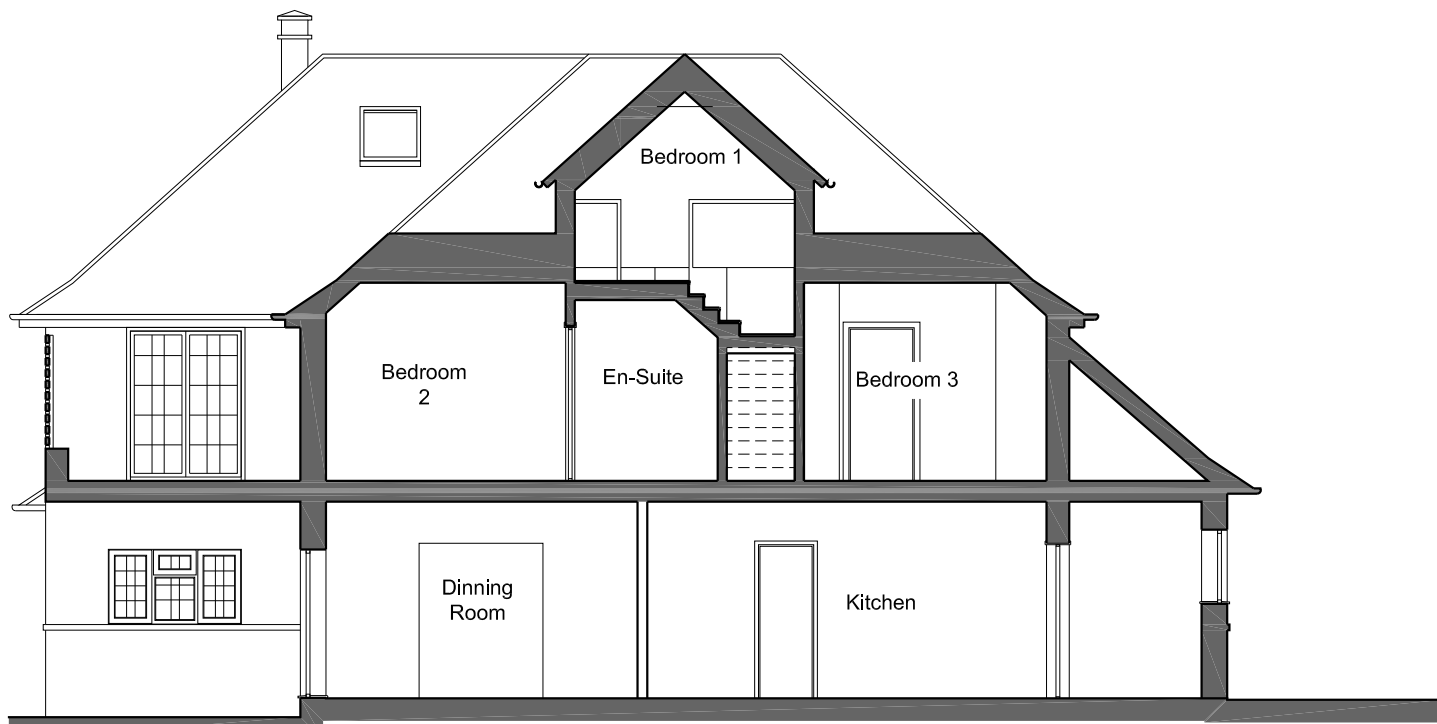

SECTION A-A




PROPOSED SOUTH-WEST FACING ELEVATION



PROPOSED NORTH-WEST FACING ELEVATION



PROPOSED NORTH-EAST FACING ELEVATION

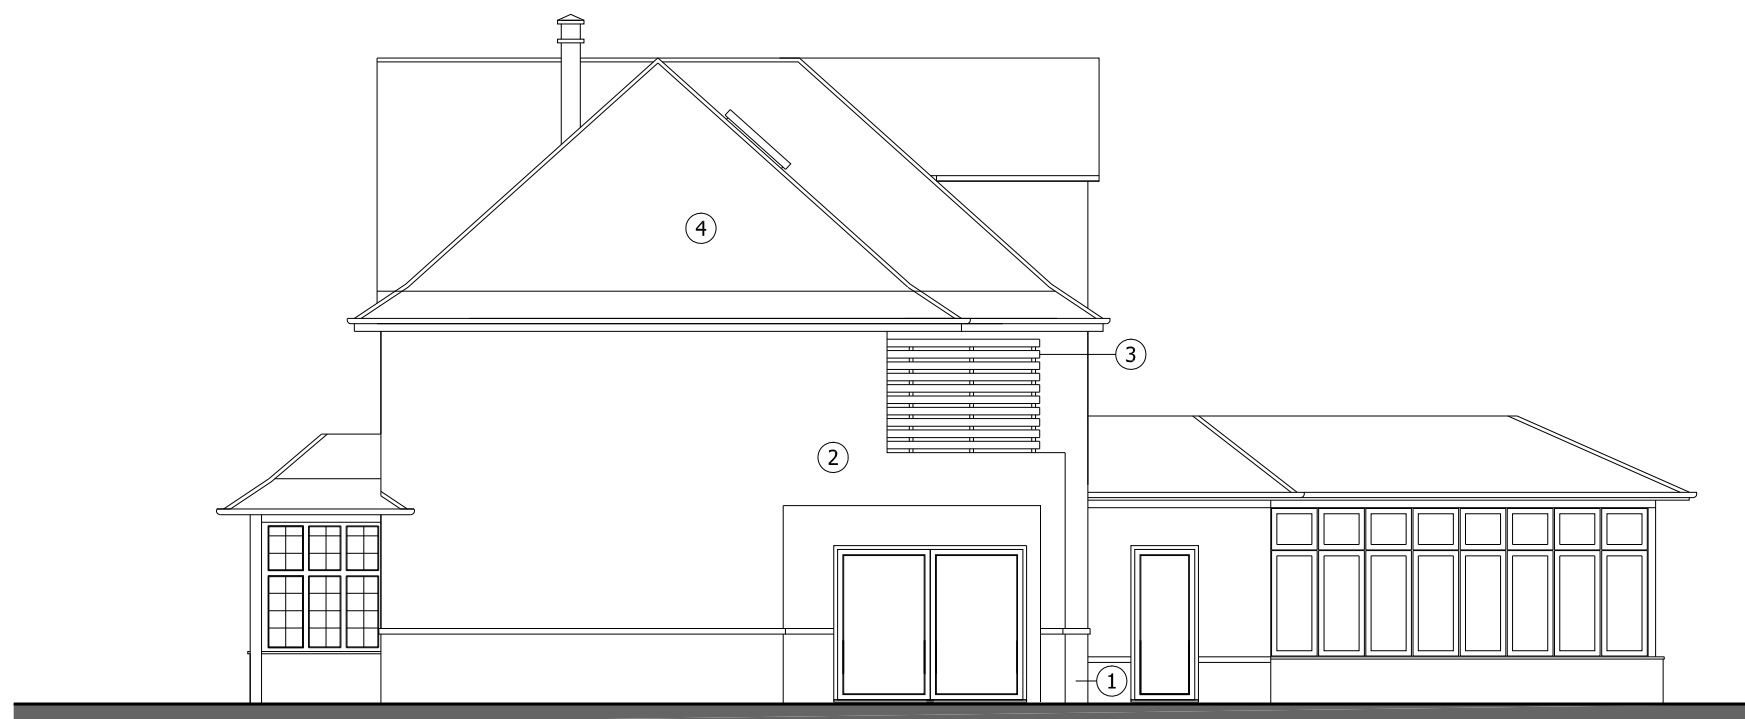

PROPOSED SOUTH-EAST FACING ELEVATION

LEGEND:

- ① BRICK
② RENDER
③ PRIVACY SCREEN
④ ROOF TILES
* ALL MATERIALS TO MATCH EXISTING

Suite 2b
Church House,
94 Felpham Road
Felpham
West Sussex,
PO22 7PG
TEL: 01243 822081

Architectural
Services
Planning
Building Regs
On Site Supervision
Landscape Design

e-mail: info@jjrdesigns.com

Client:
MR & MRS J HEADON

Project:
229 MANOR WAY, ALDWICK
BOGNOR REGIS, PO21 4HT

Drawing Title:
PROPOSED PLANS & ELEVATIONS

Issue status:
Outline proposals ☐ Production information ☐ Scheme design ☐
Tender drawing ☐ Detail design ☐ Contract drawing ☐

Scale: 1:100	Drawn: V. BOTEZAT	Checked: R. Stefonski	Approved:	Date: 26.07.2018
Job No: 1352	Drawing No: 103	Revision:		

