


Revisions:

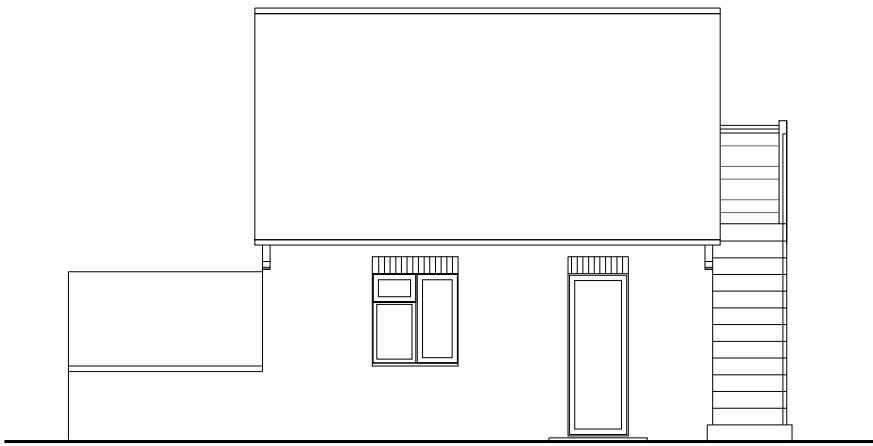

EXISTING GARAGE
SOUTH-WEST FACING ELEVATION




EXISTING GARAGE
SOUTH-EAST FACING ELEVATION




PROPOSED GARAGE
SOUTH-WEST FACING ELEVATION




PROPOSED GARAGE
SOUTH-EAST FACING ELEVATION

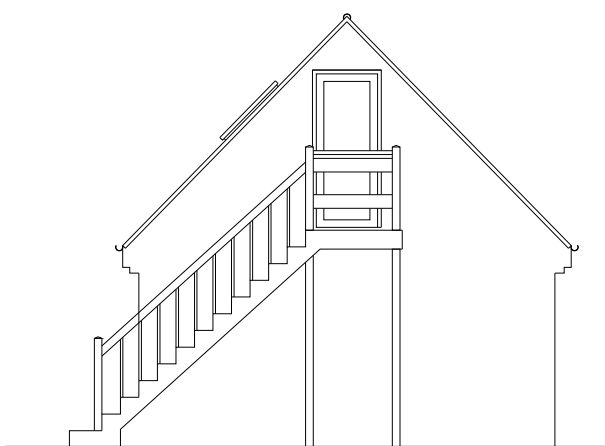


EXISTING GARAGE
NORTH-EAST FACING ELEVATION

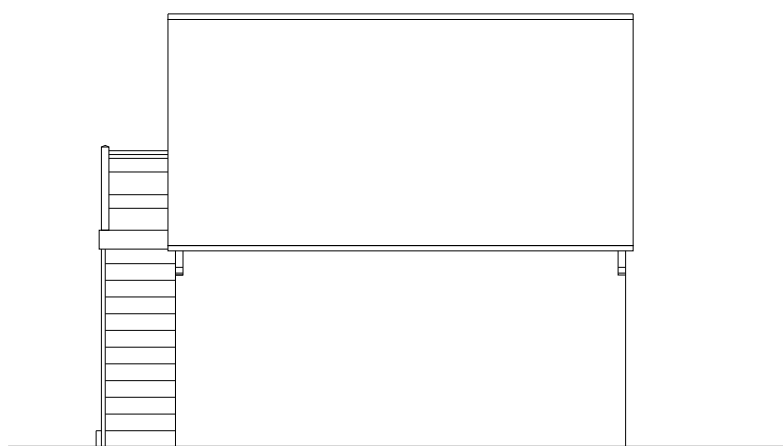


EXISTING GARAGE
NORTH-WEST FACING ELEVATION

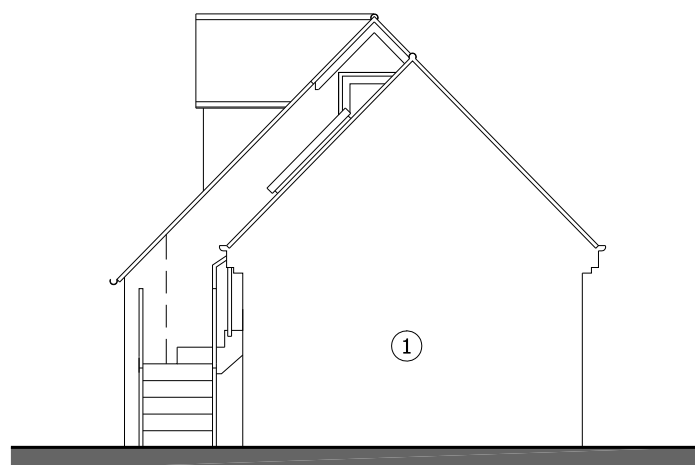


PROPOSED GARAGE
NORTH-EAST FACING ELEVATION

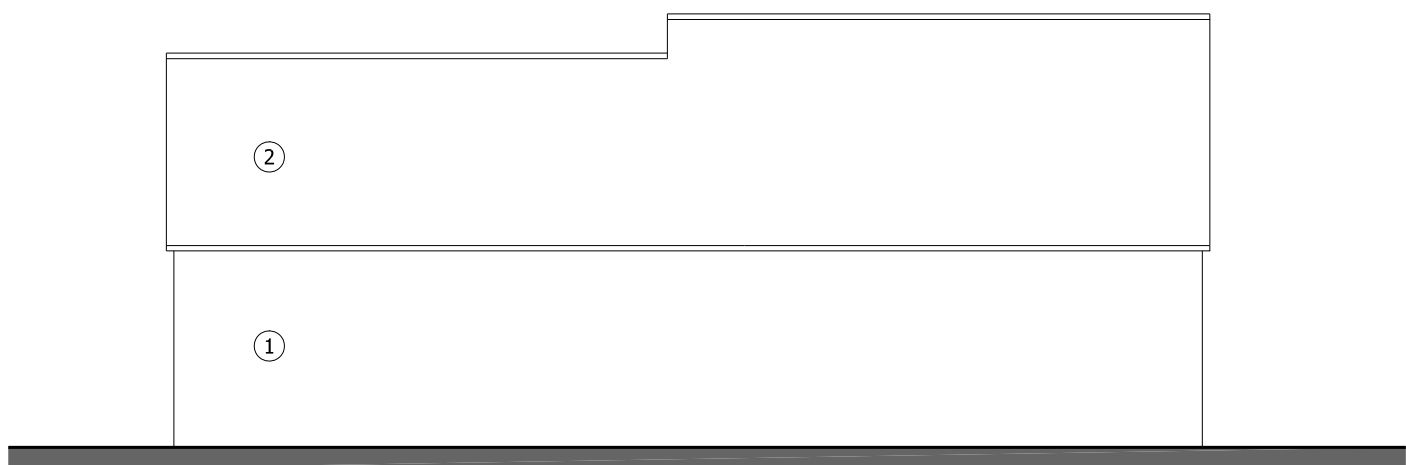


PROPOSED GARAGE
NORTH-WEST FACING ELEVATION

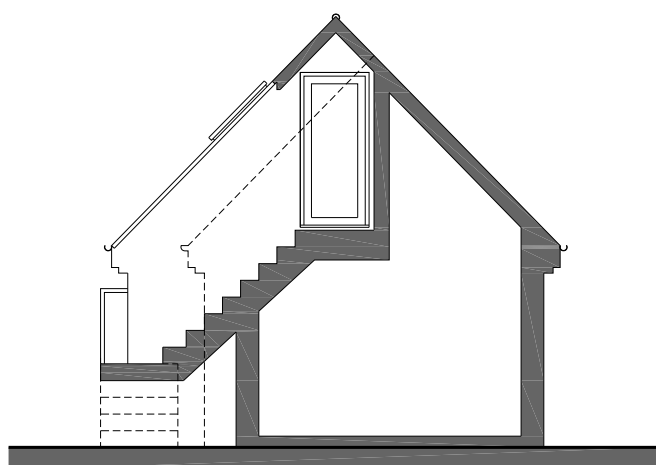


PROPOSED SECTION B-B

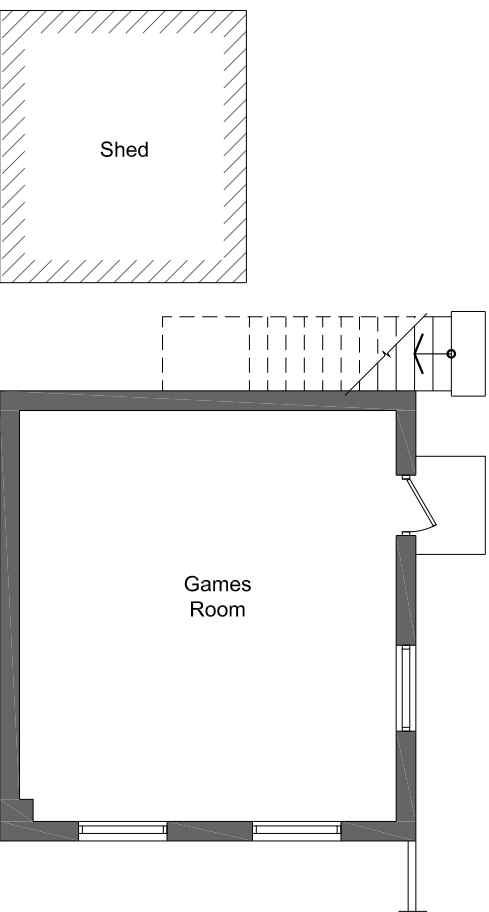


EXISTING GARAGE
GROUND FLOOR PLAN

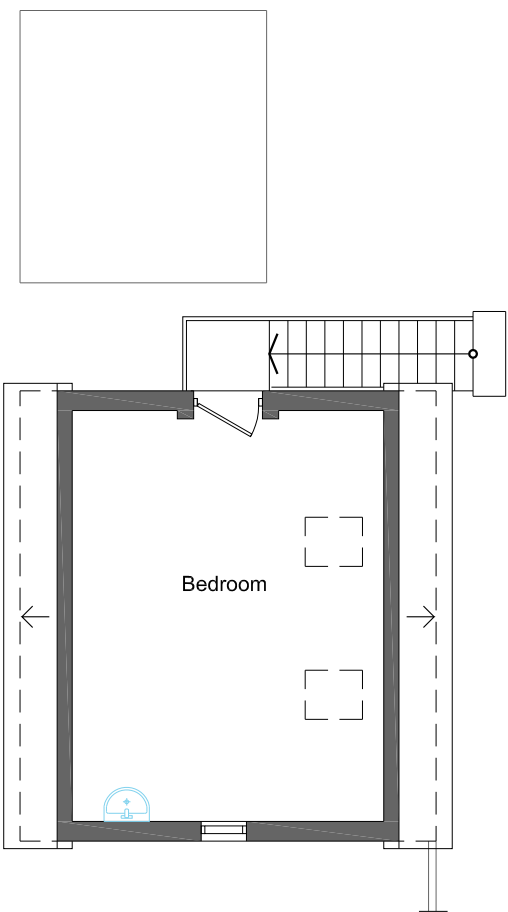


EXISTING GARAGE
1ST FLOOR PLAN

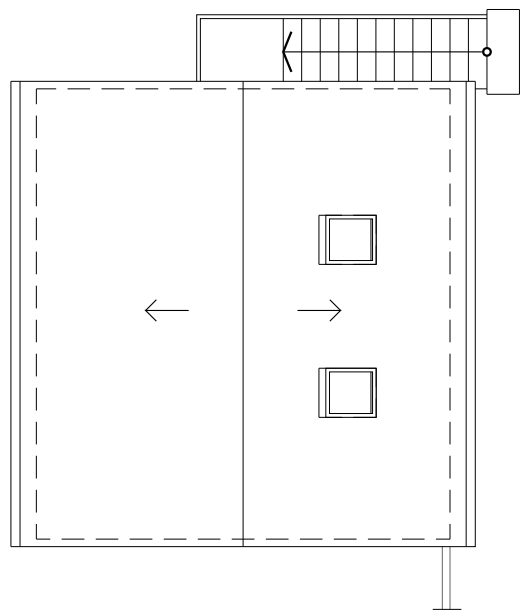


EXISTING GARAGE
ROOF PLAN

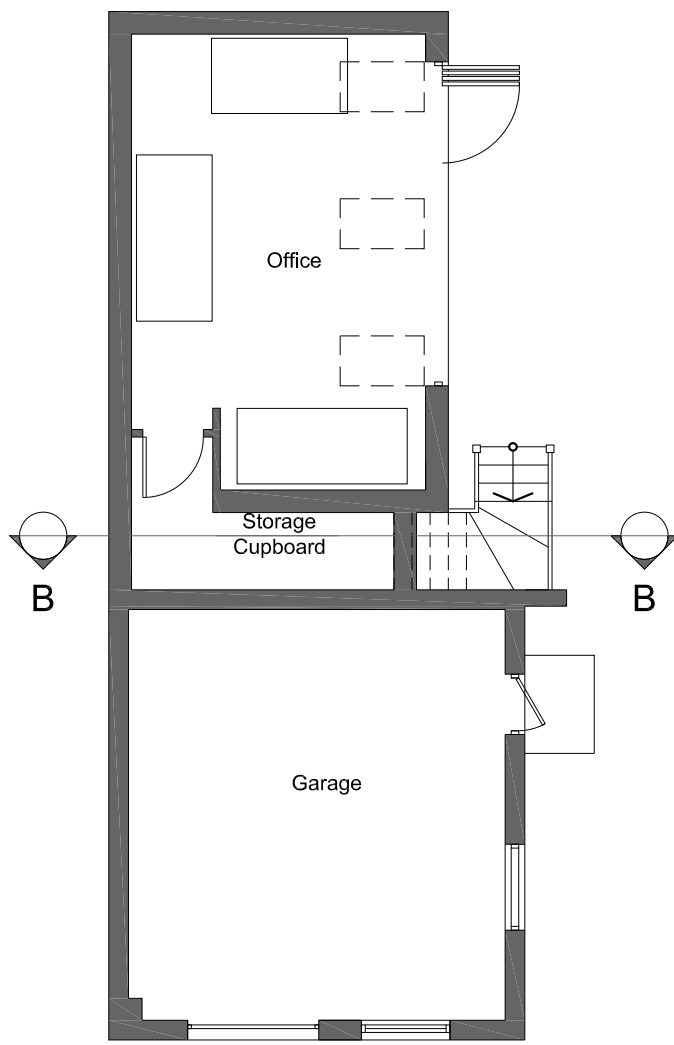

PROPOSED GARAGE
GROUND FLOOR PLAN

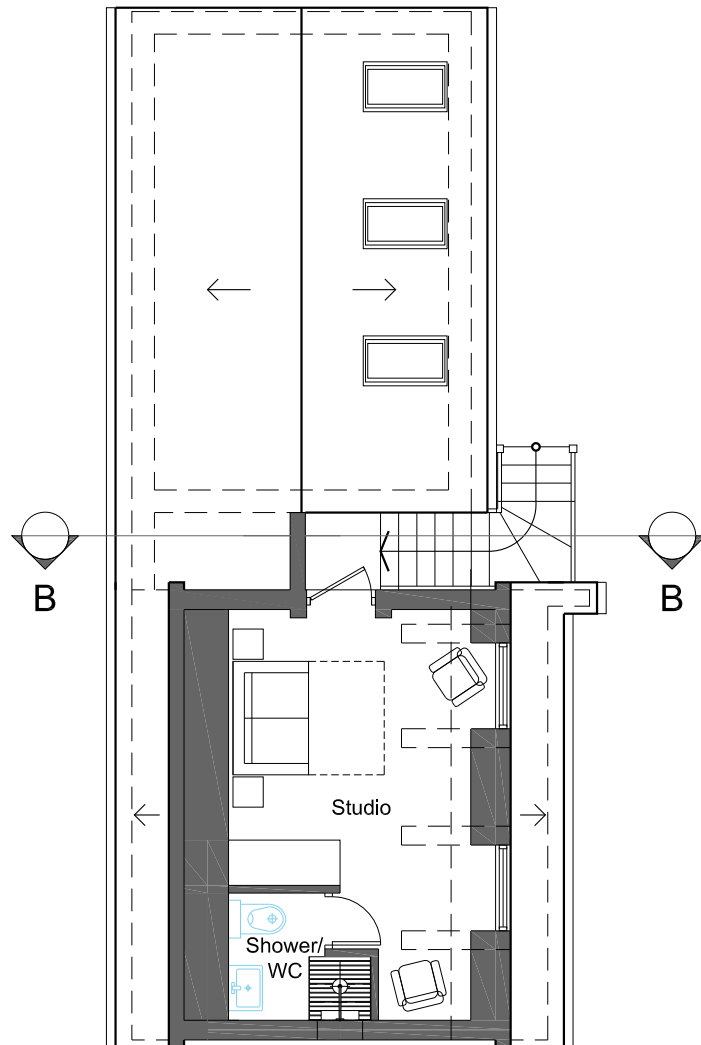


PROPOSED GARAGE
FIRST FLOOR PLAN

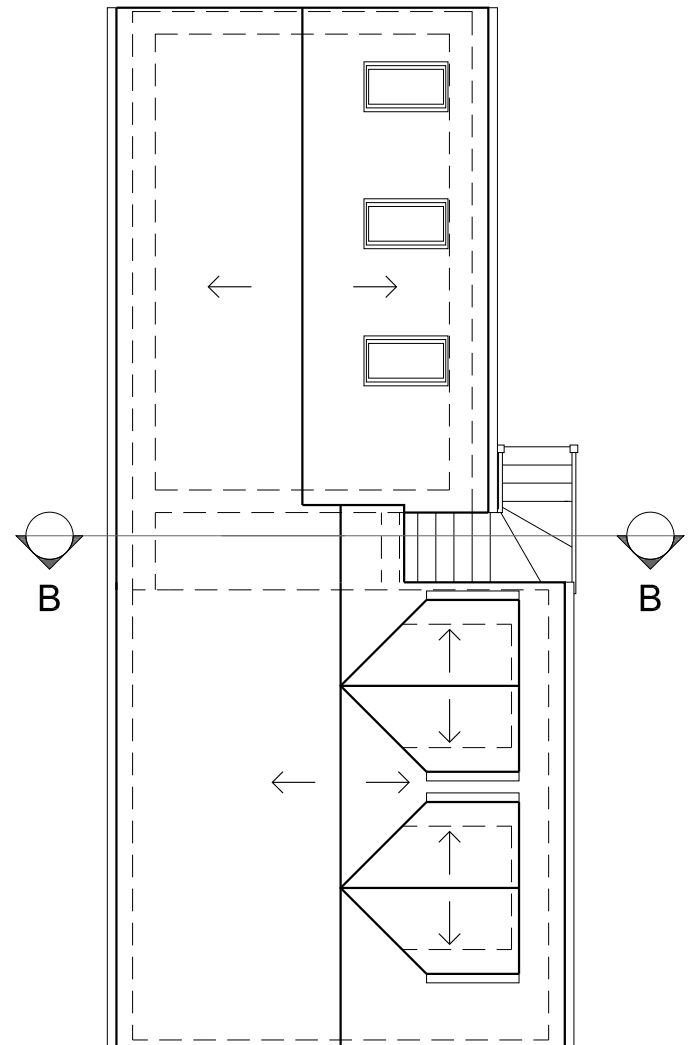

PROPOSED GARAGE
ROOF PLAN

LEGEND:

- ① BRICK
② ROOF TILES
* ALL MATERIALS TO MATCH EXISTING

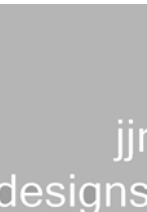

Suite 2b
Church House,
94 Felpham Road
Felpham
West Sussex,
PO22 7PG
TEL: 01243 822081

Architectural
Services
Planning
Building Regs
On Site Supervision
Landscape Design

e-mail: info@jjrdesigns.com


Client:
MR & MRS J HEADON

Project:
229 MANOR WAY, ALDWICK
BOGNOR REGIS, PO21 4HT

Drawing Title:
EXISTING GARAGE PLANS & ELEVATIONS
PROPOSED SINGLE STORY EXTENSION TO
EXISTING GARAGE

Issue status:
Outline proposals ☐ Production information ☐ Scheme design ☐
Tender drawing ☐ Detail design ☐ Contract drawing ☐

Scale: 1:100	Drawn: V. BOTEZAT	Checked: R. Stefonski	Approved:	Date: 26.07.2018
Job No: 1352	Drawing No: 104	Revision:		

 

@A1