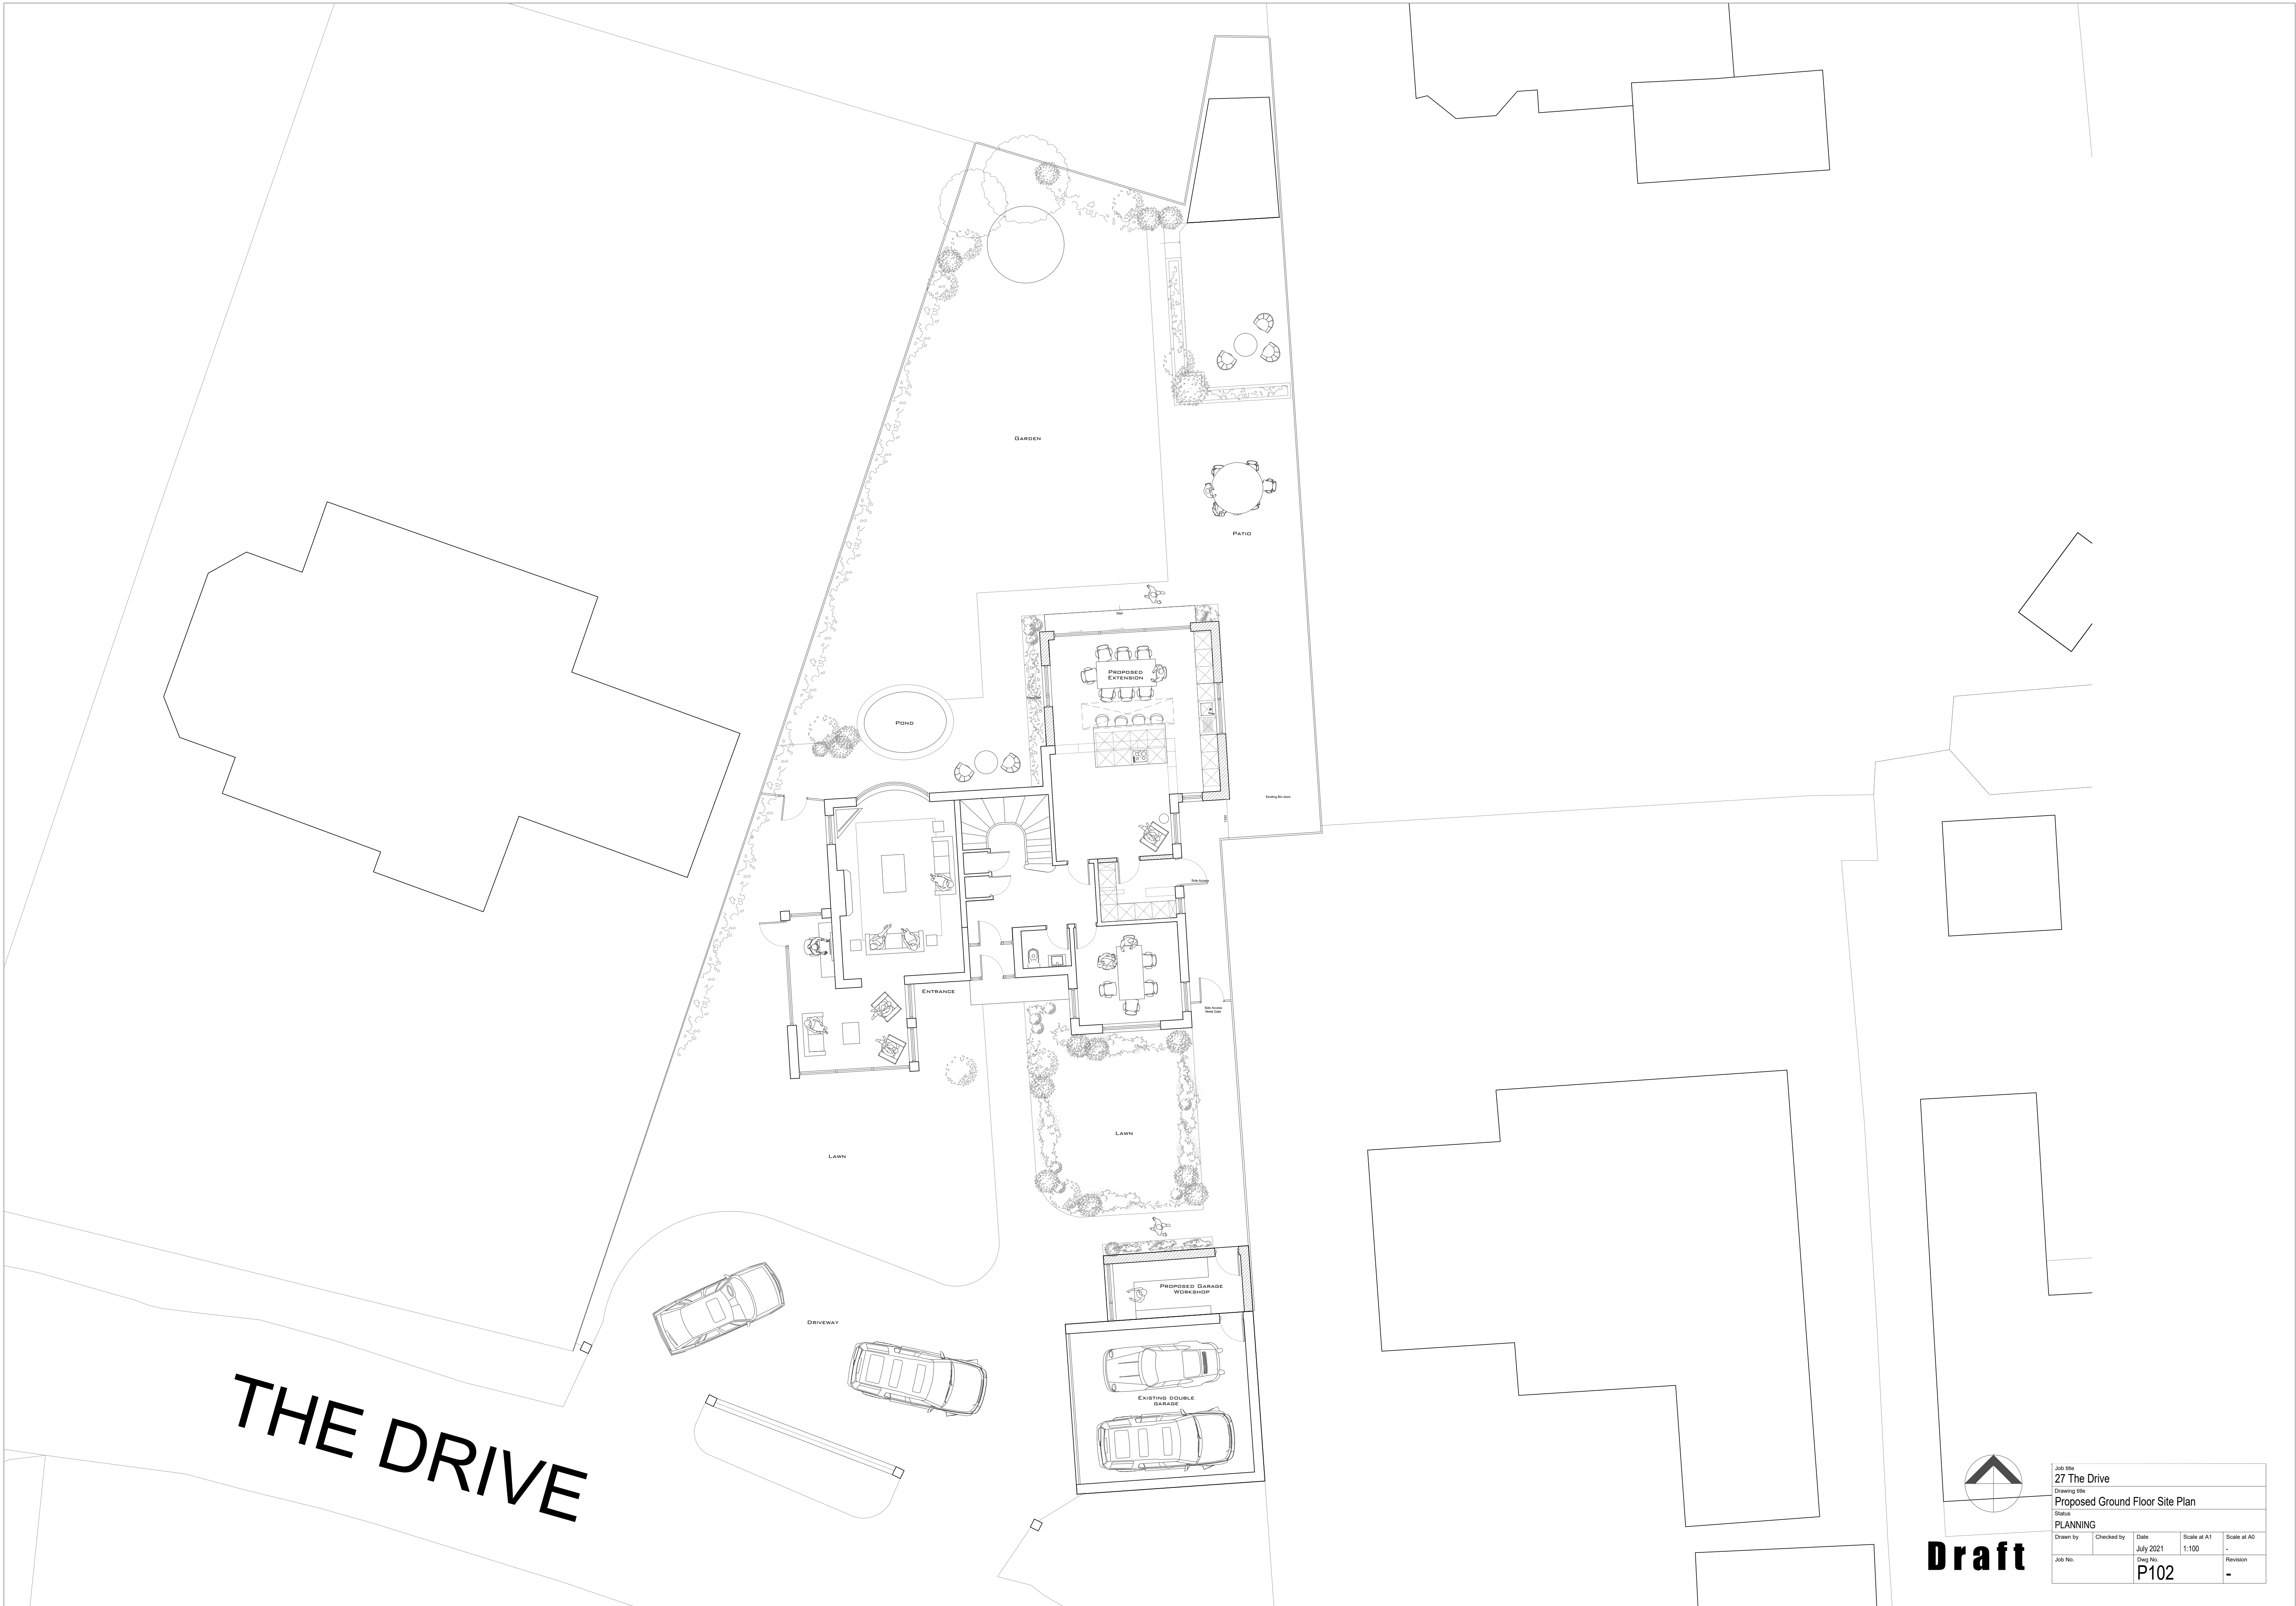


Job title				
27 The Drive				
Drawing title				
Proposed Ground Floor Site Plan				
Status				
PLANNING				
Drawn by	Checked by	Date	Scale at A1	Scale at A0
		July 2021	1:100	
Job No.	Draw No.	Revision		
	P102	-		

Draft