


NORTH



SOUTH

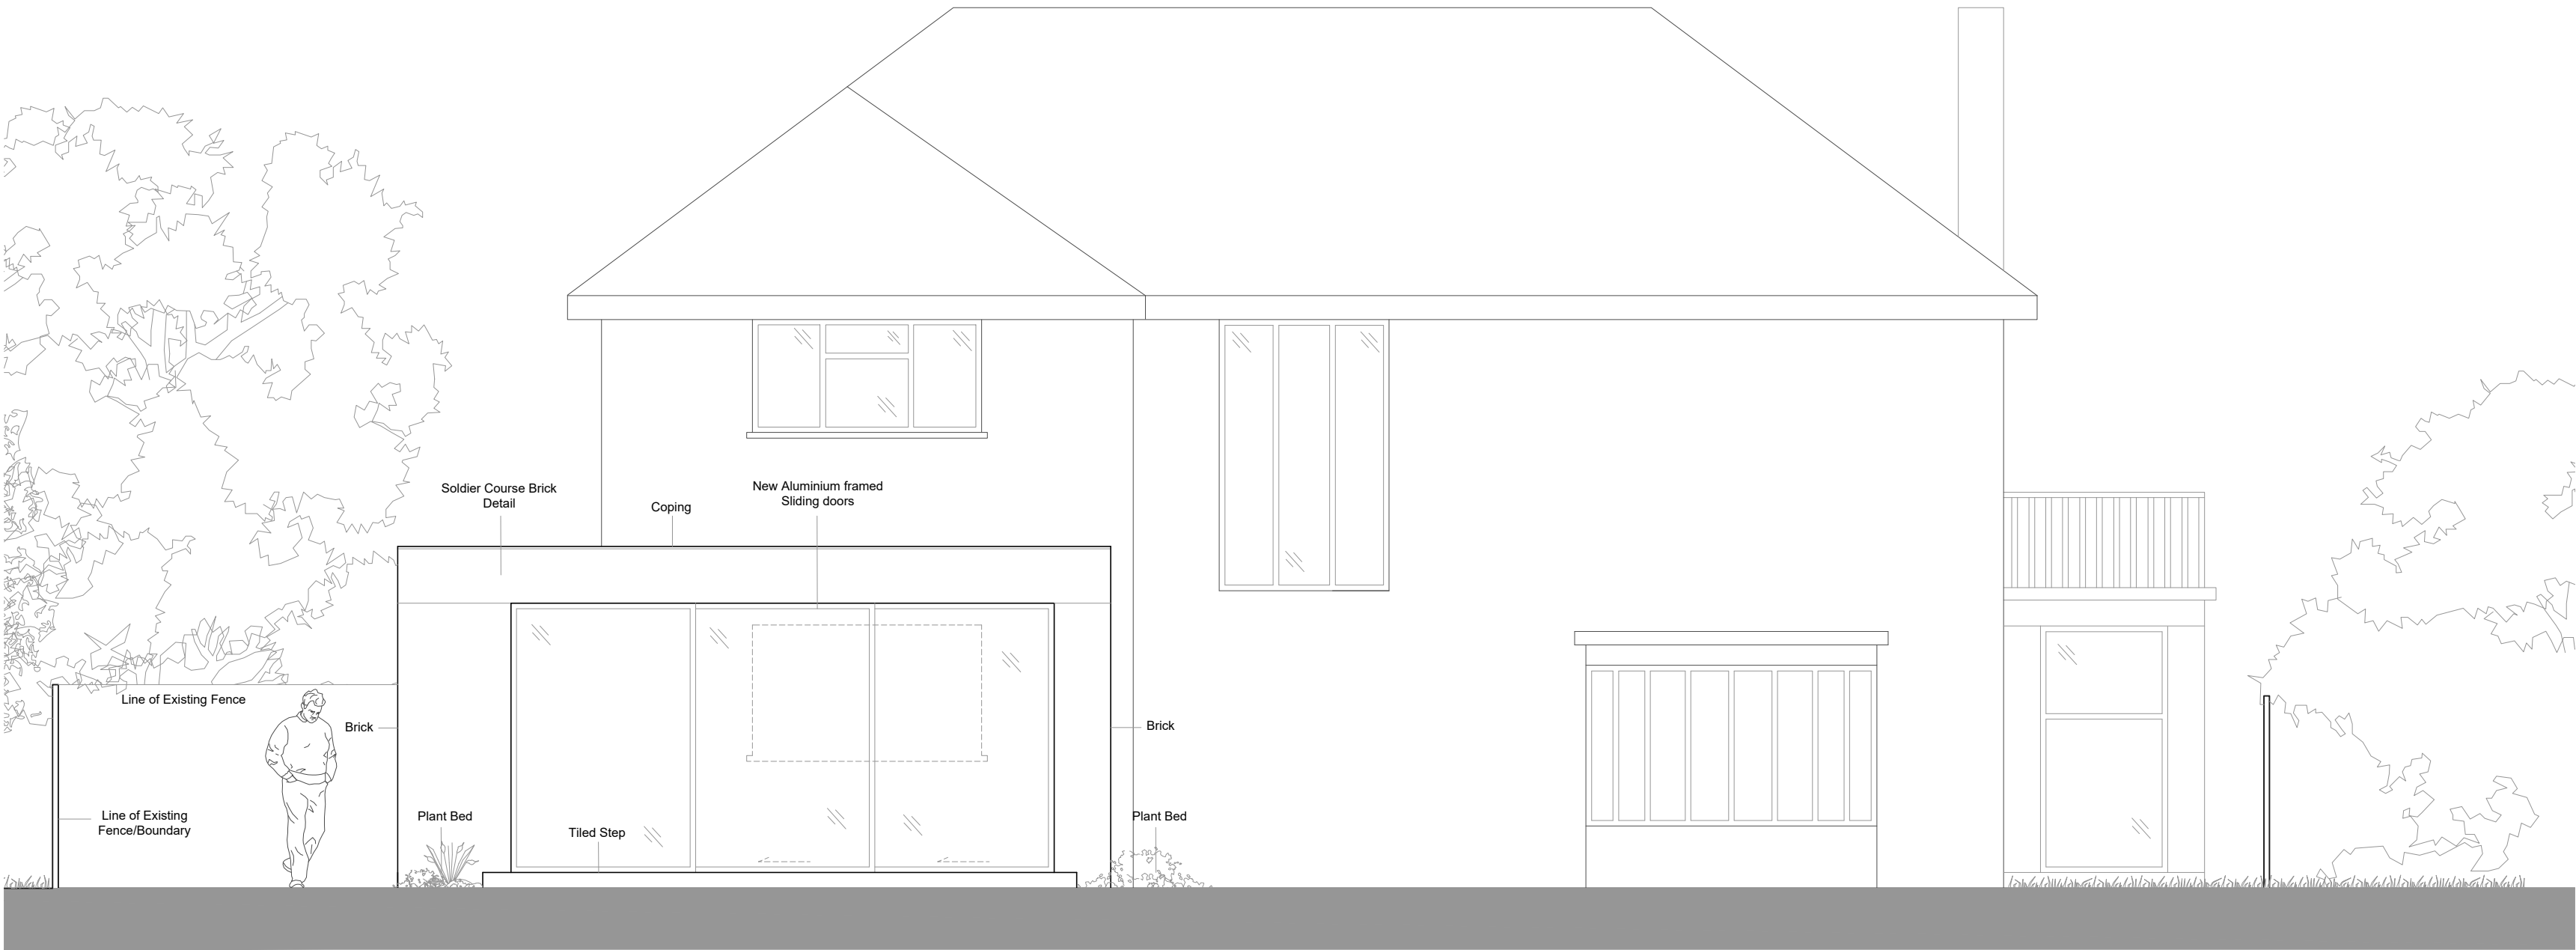

Draft

Job title				
27 The Drive				
Drawing title				
Proposed North and South Elevations				
Status				
Planning				
Drawn by	Checked by	Date	Scale at A3	Scale at A2
		July 2021	-	1:50
Job No.		Dwg No.	Revision	
		P110	-	