
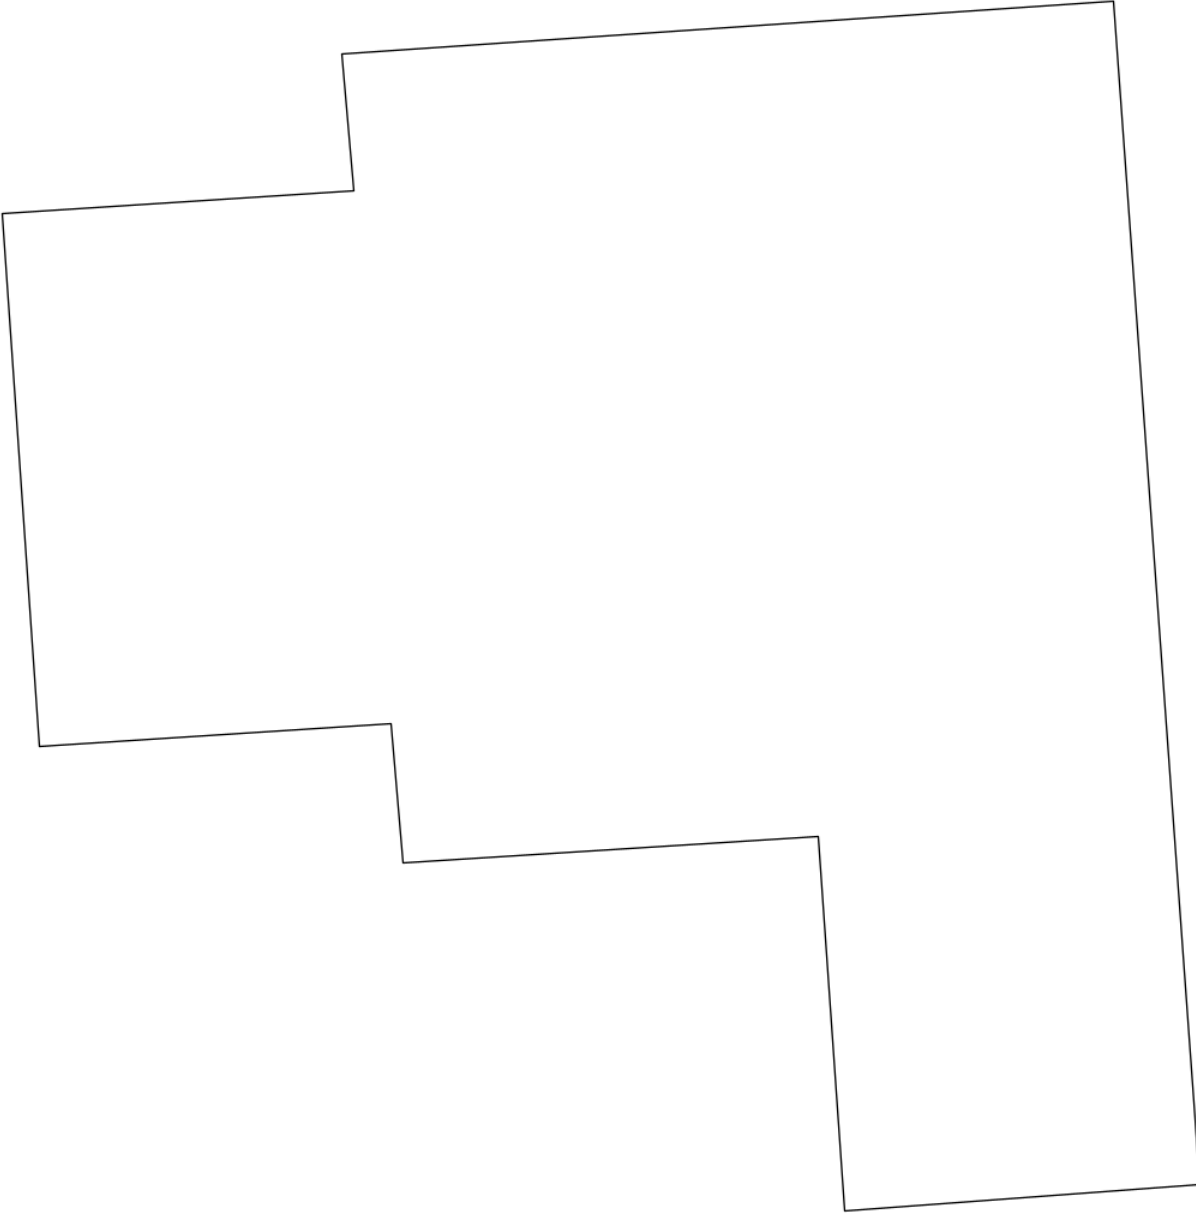
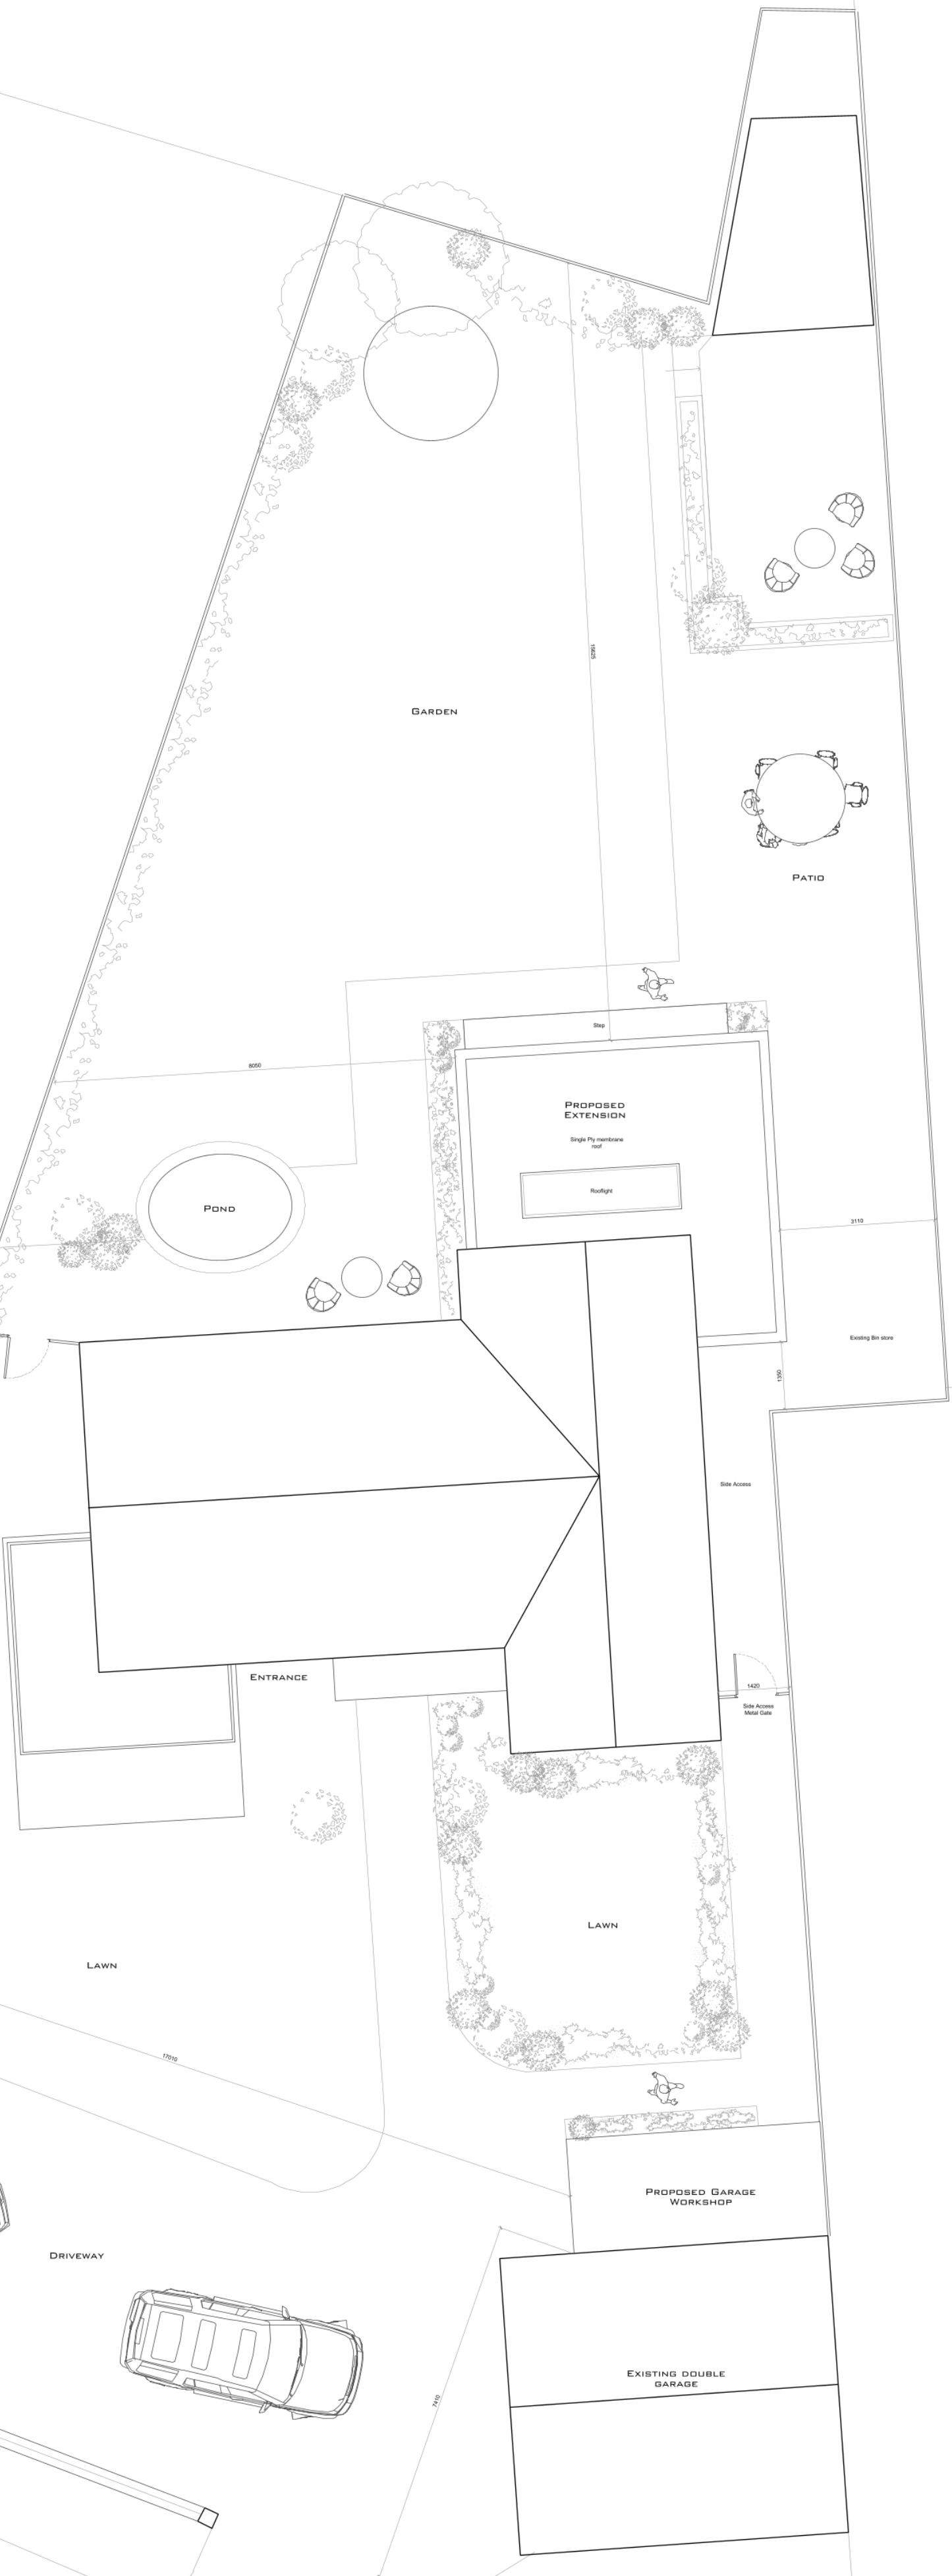
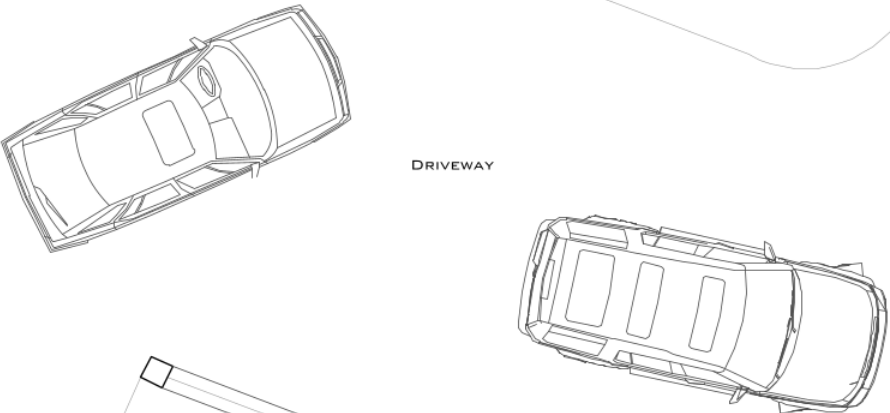


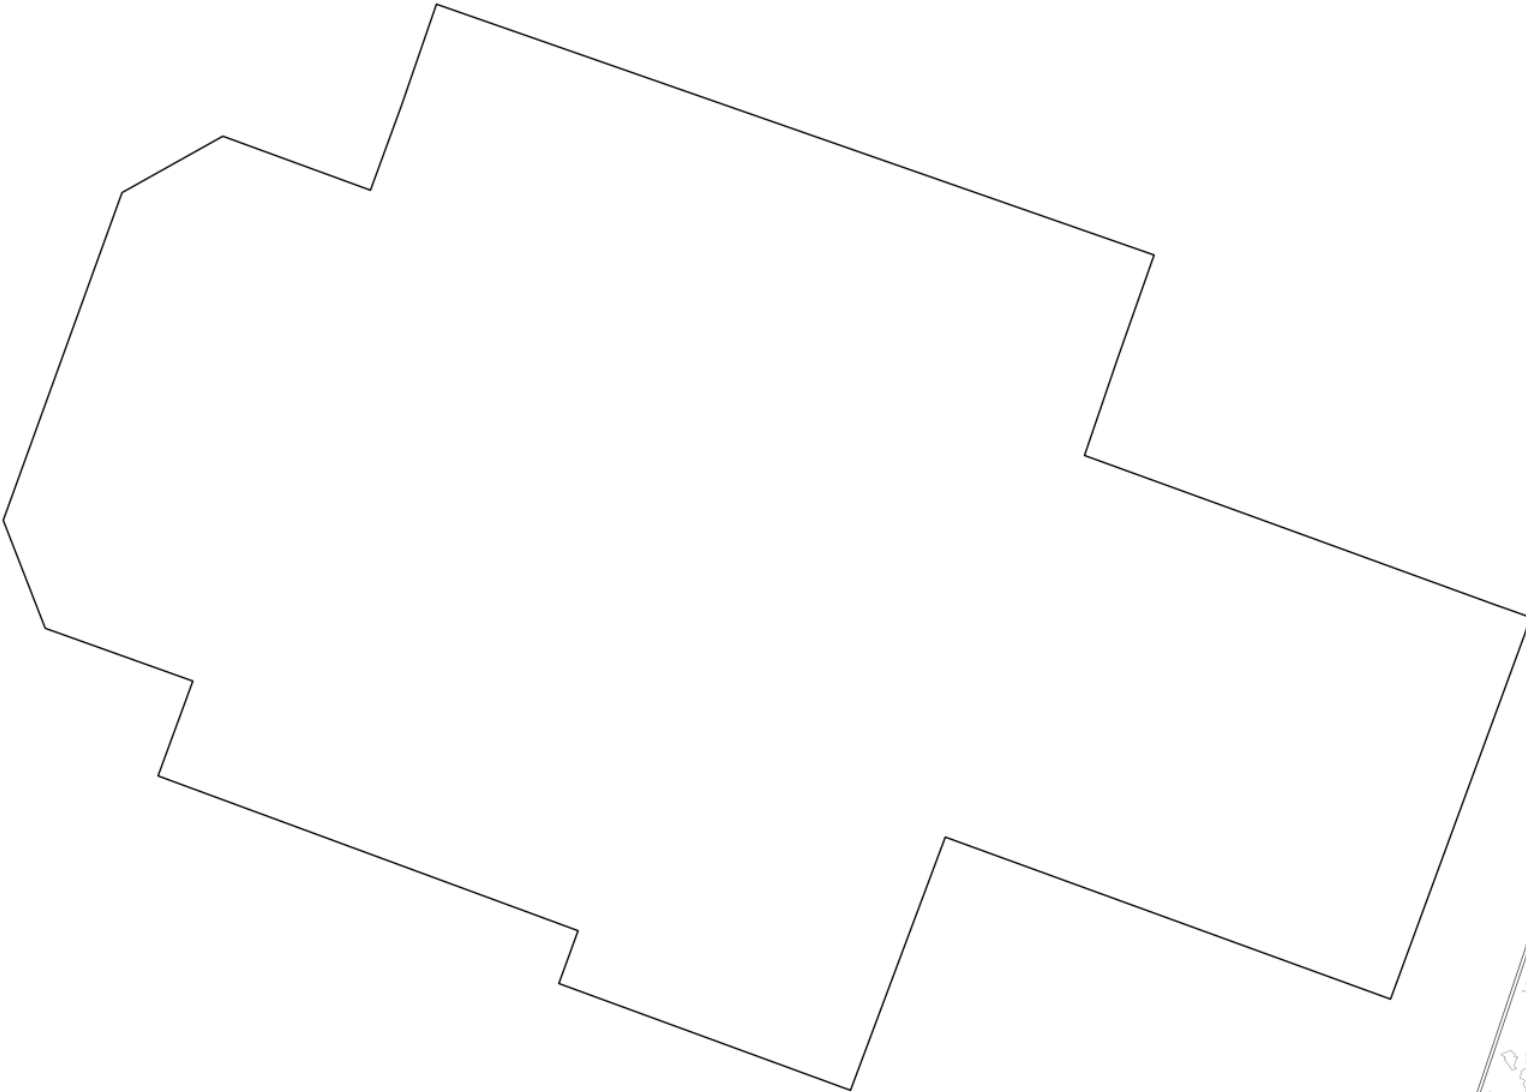

Job title				
27 The Drive				
Drawing title				
Proposed Site Plan_Dimensions				
Status				
PLANNING				
Drawn by	Checked by	Date	Scale at A1	Scale at A0
		July 2021	1:100	-
Job No.		Draw No.	Revision	
		P101	-	

THE DRIVE

Draft