



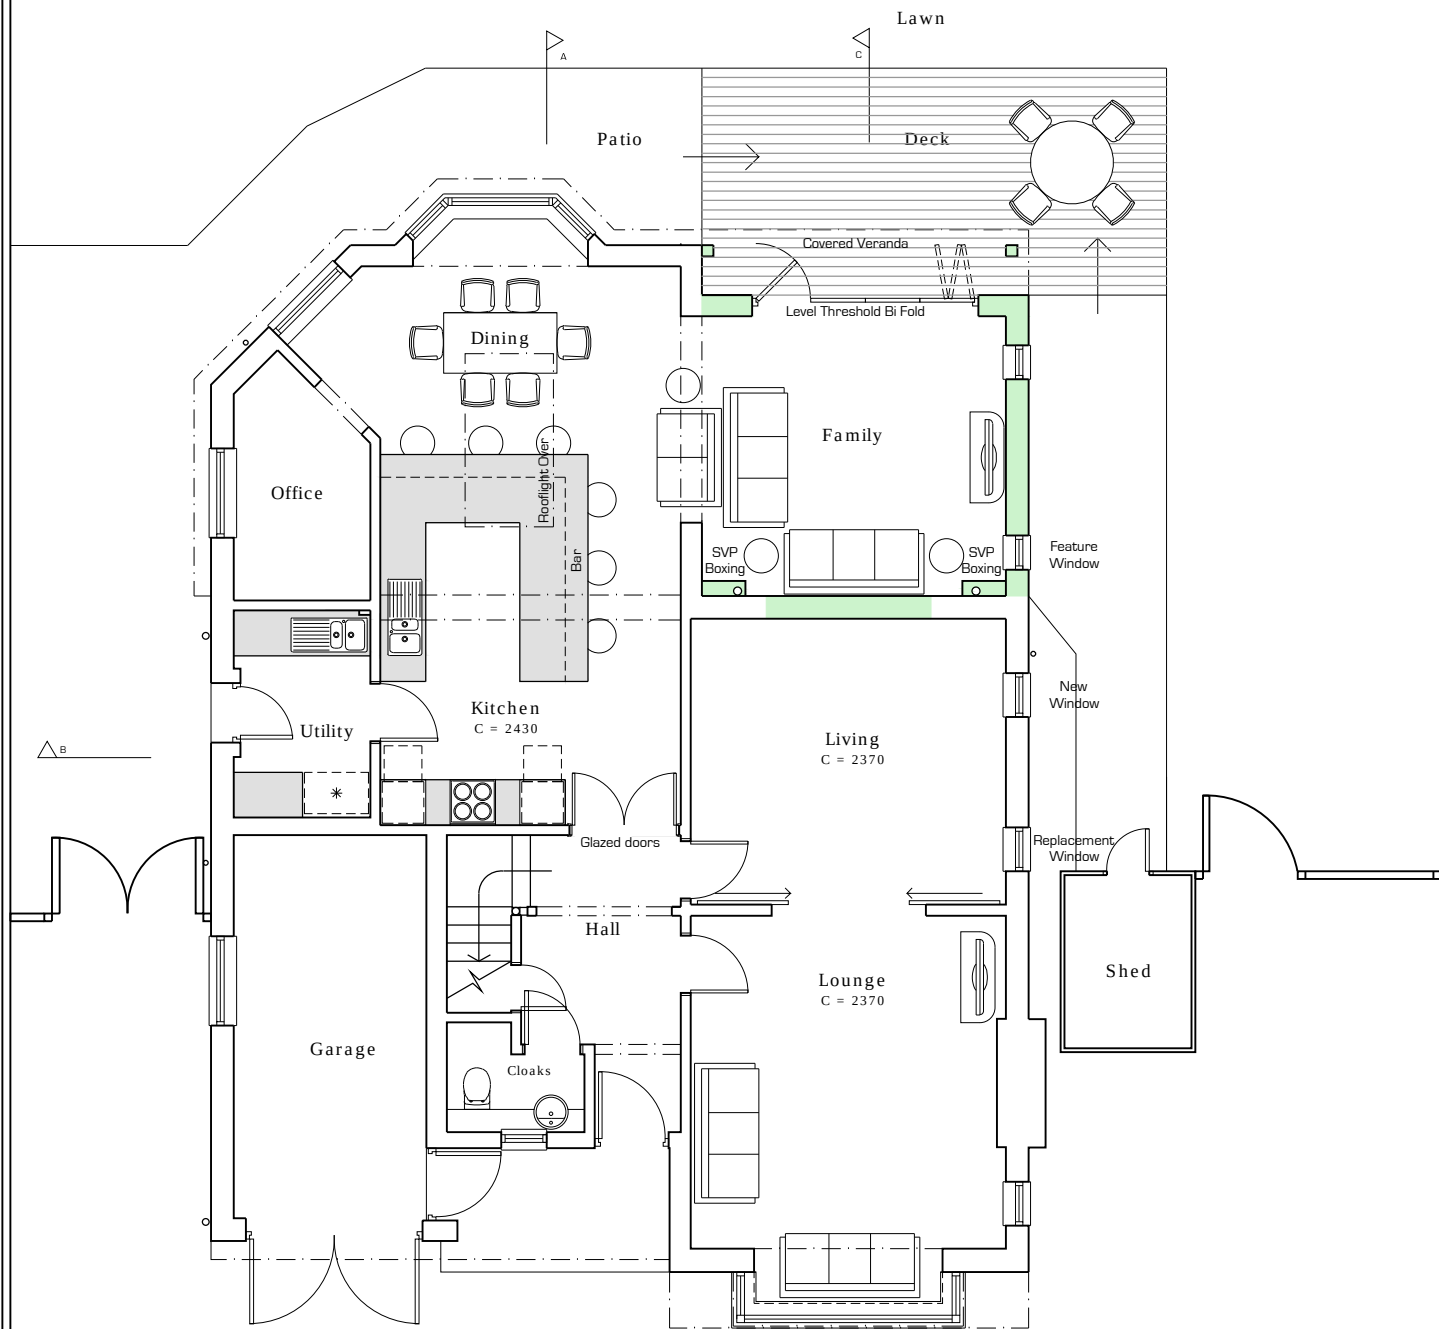


Ground Floor

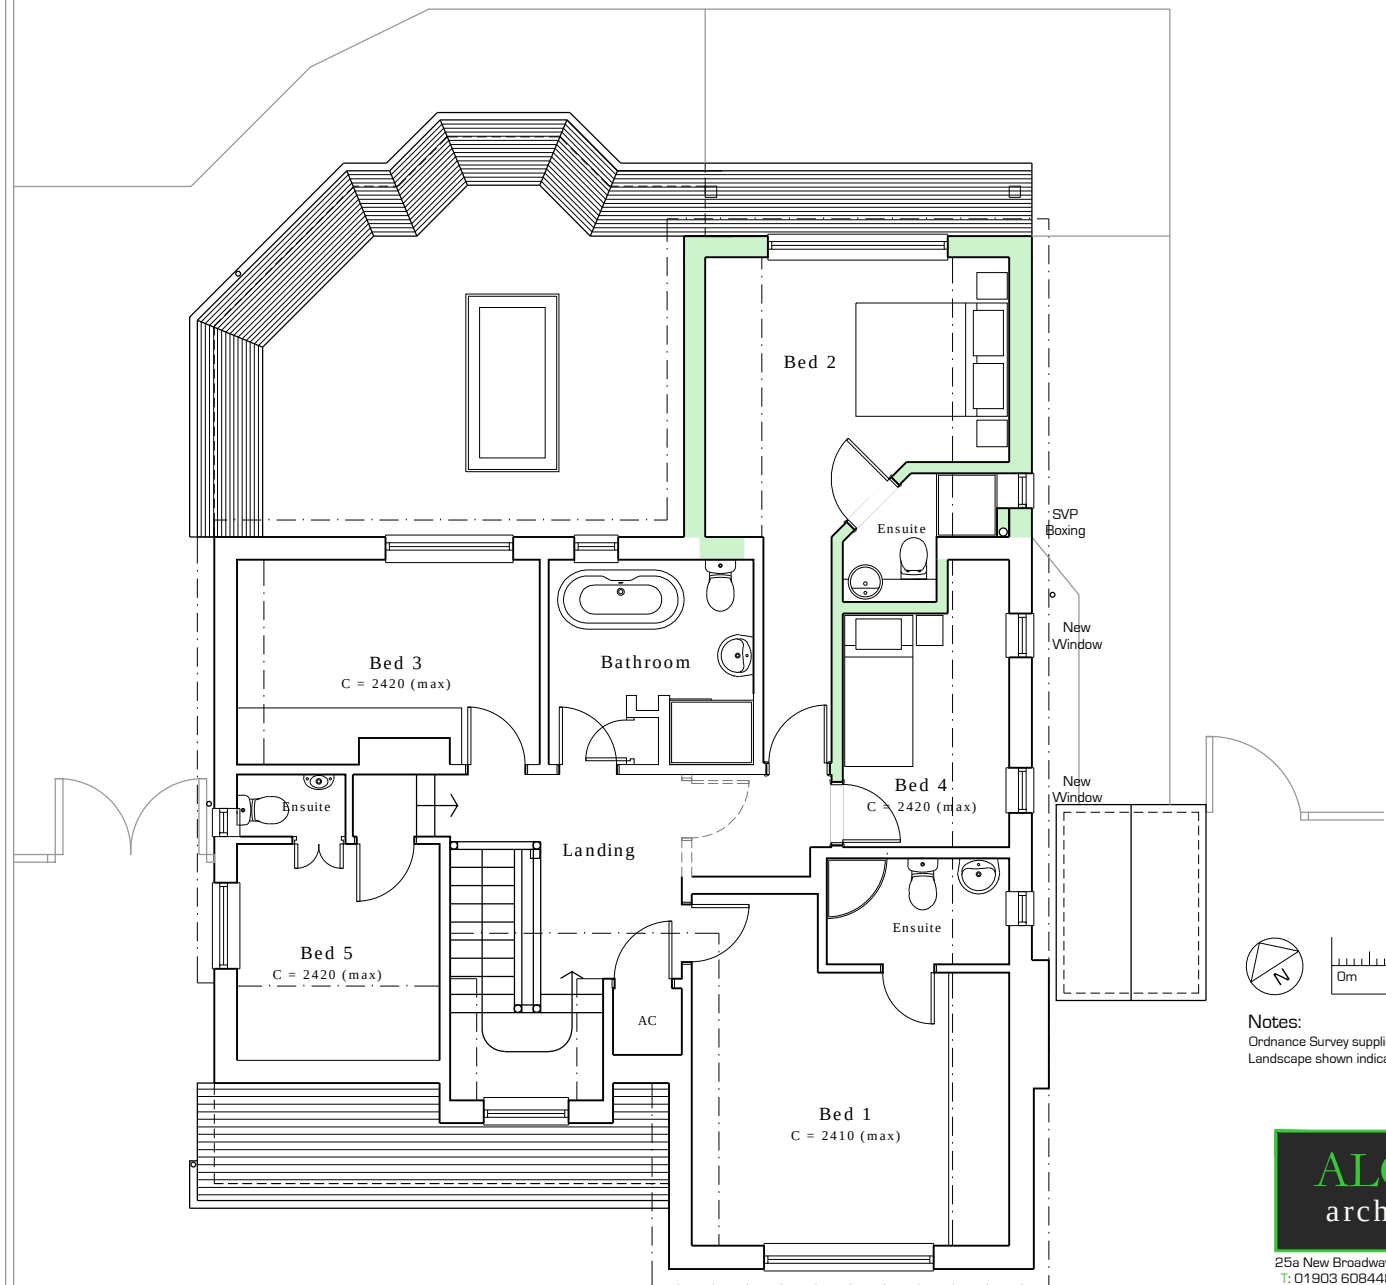

First Floor

This drawing is the copyright of Alcove Architecture Ltd All dimensions must be checked on site prior to construction Do not scale this drawing except for Planning Application purposes Contractor to undertake work in full compliance with statutory requirements		
Rev	Amendments	Date
A	Amended to client comment	14/07/17
B	Planning	13/08/17

 

Notes:
Ordnance Survey supplied by Messrs mapserve
Landscape shown indicatively



25a New Broadway Worthing Sussex BN11 4HP
T: 01903 608448 www.alcovearchitecture.co.uk

Project
21 Kingsway
Bognor Regis
PO21 4DQ

Drawing Title
Floor plans as proposed

Status Planning		
Scale 1:100@A3	Drawn By JB	Date Jul 17
Project No. 17110	Drawing No. P015	Revision B

Alcove Architecture Ltd - Registered No. 8543375