
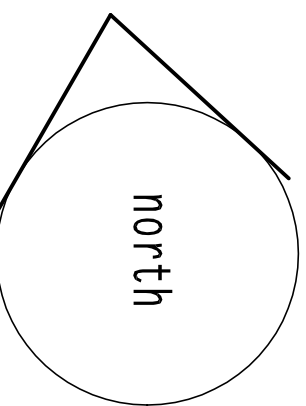
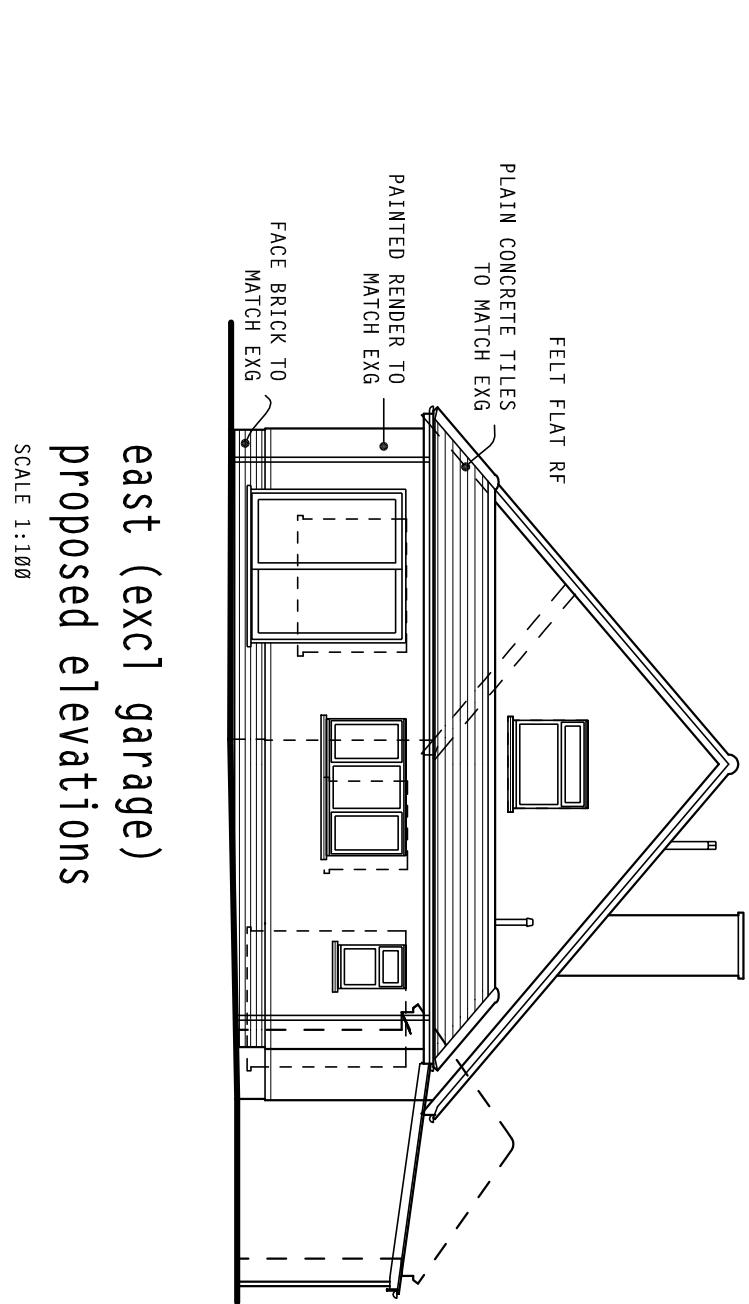
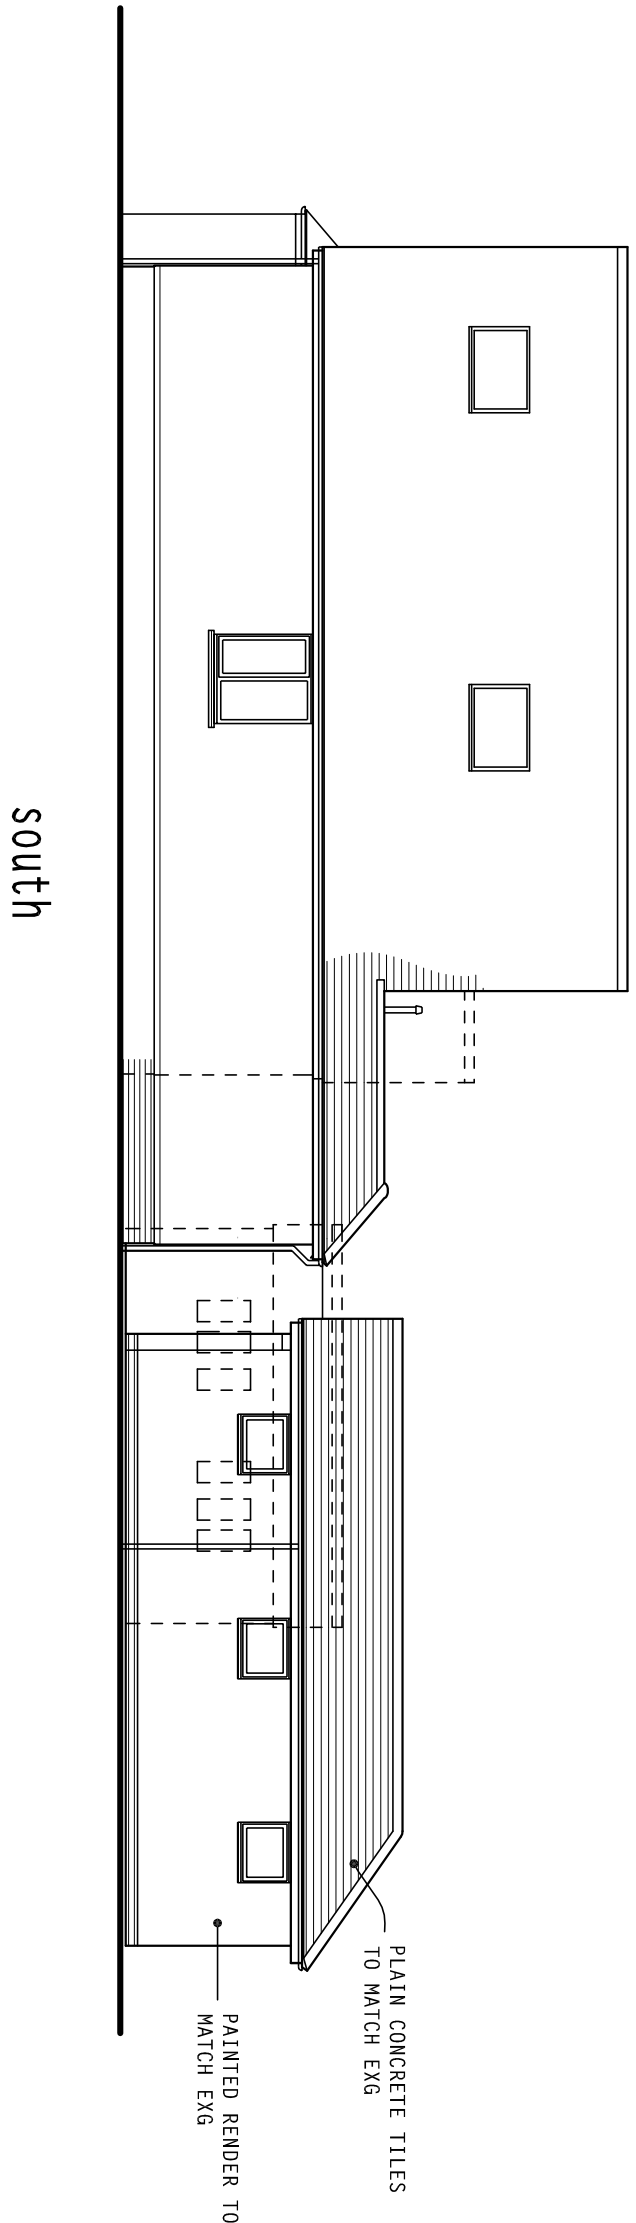


notes:


- 1. this drawing is the copyright of PH Design and is not to be reproduced without consent.
- 2. the contractor is to check all dimensions and levels before site works commence and/or preparation of workshop drawings.

	revision	date	amendment
A	29.4.19		BUILDING REGULATION DRAWING
B	23.7.19		STRUCTURAL CALCULATIONS
C	14.1.20		MINOR REVISION

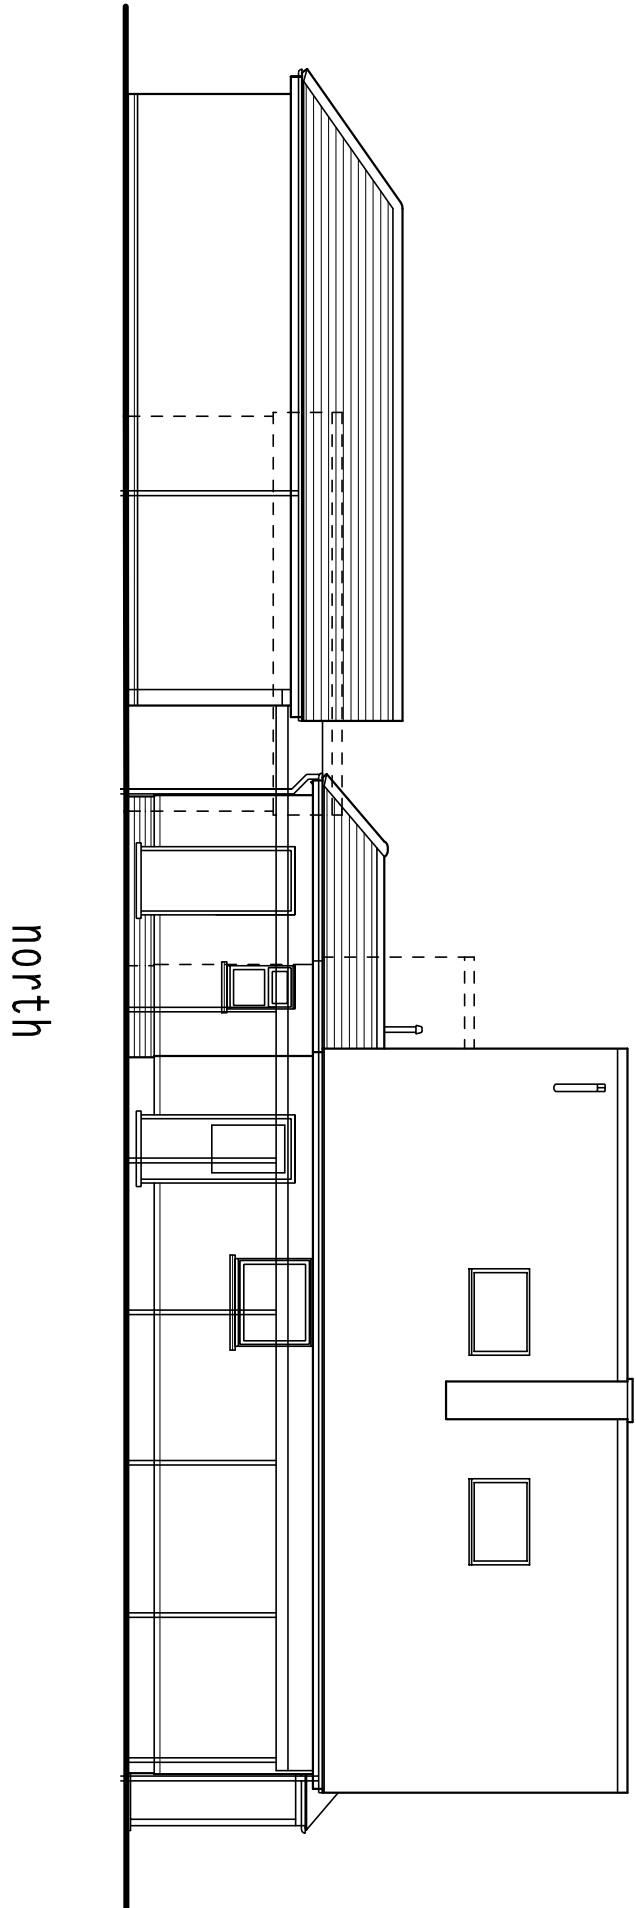

project: proposed alterations & additions, 34 Aldwick Gardens, Bognor Regis PO21 3QR


client: Mr W. Gage

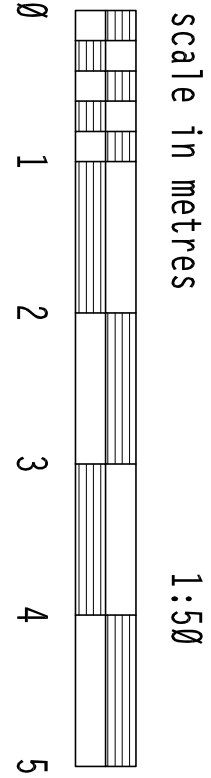

as proposed AW/17/20/HH

PH DESIGN
architectural consultants
3 chapel street chichester
w.sussex PO19 1BU
tel : (01243) 781760

project: 19/C1
drawing no: 5c
date: Feb 2019

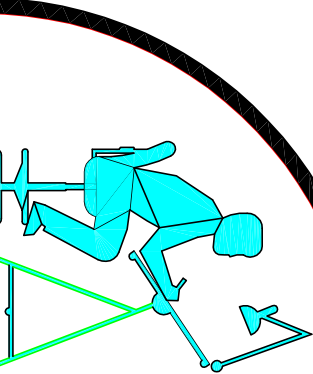

site plan
SCALE 1:200
CROWN COPYRIGHT RESERVED
OS LICENCE SR 100028450

ALDWICK GARDENS
WEST AVENUE

location plan
SCALE 1:1250
CROWN COPYRIGHT RESERVED
OS LICENCE SR 100028450

north

north

south

east (excl garage)
proposed elevations
SCALE 1:100