



note:
1. this drawing is the copyright of PH Design and is not to be reproduced without consent.
2. the contractor is to check all dimensions and levels before site works commence and/or preparation of workshop drawings.


revision	date	amendment
A	29.4.19	BUILDING REGULATION DRAWING
B	23.7.19	STRUCTURAL CALCULATIONS
C	14.1.20	MINOR REVISION
D	30.1.20	PLANNING REVISION

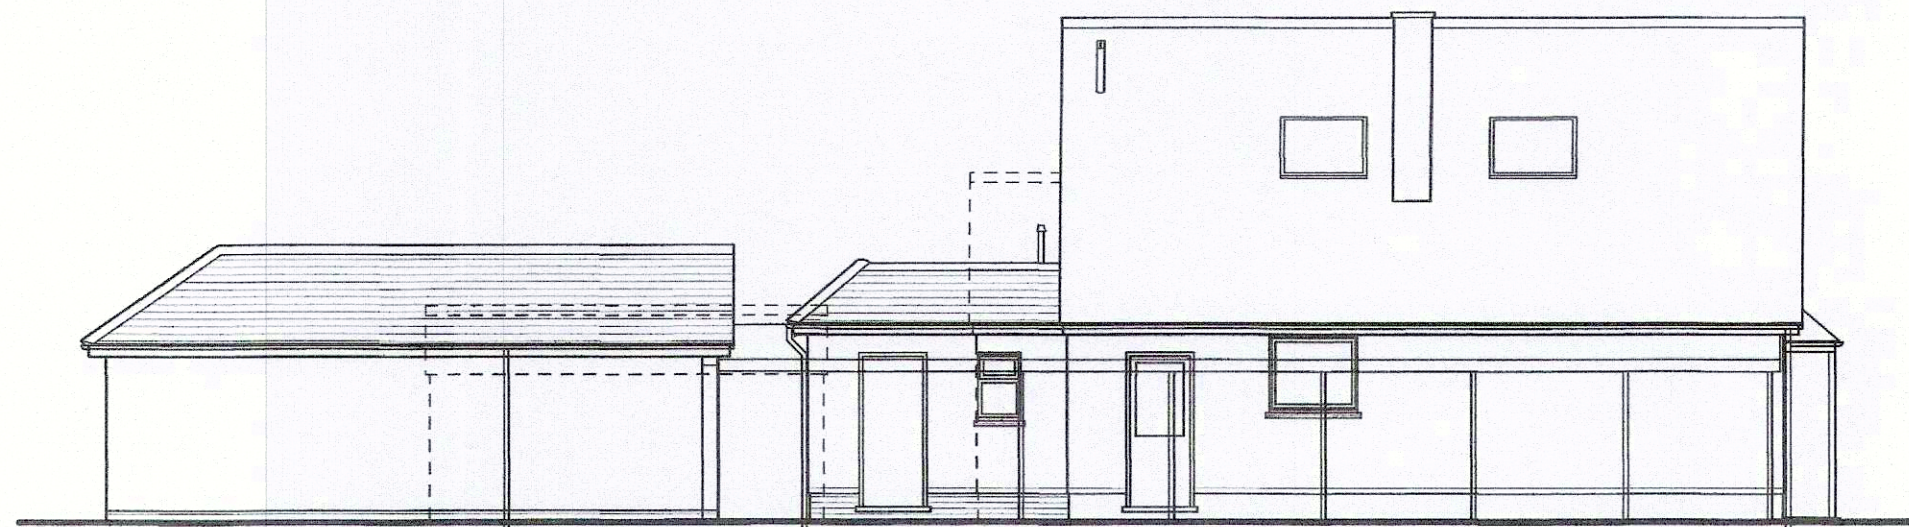

north

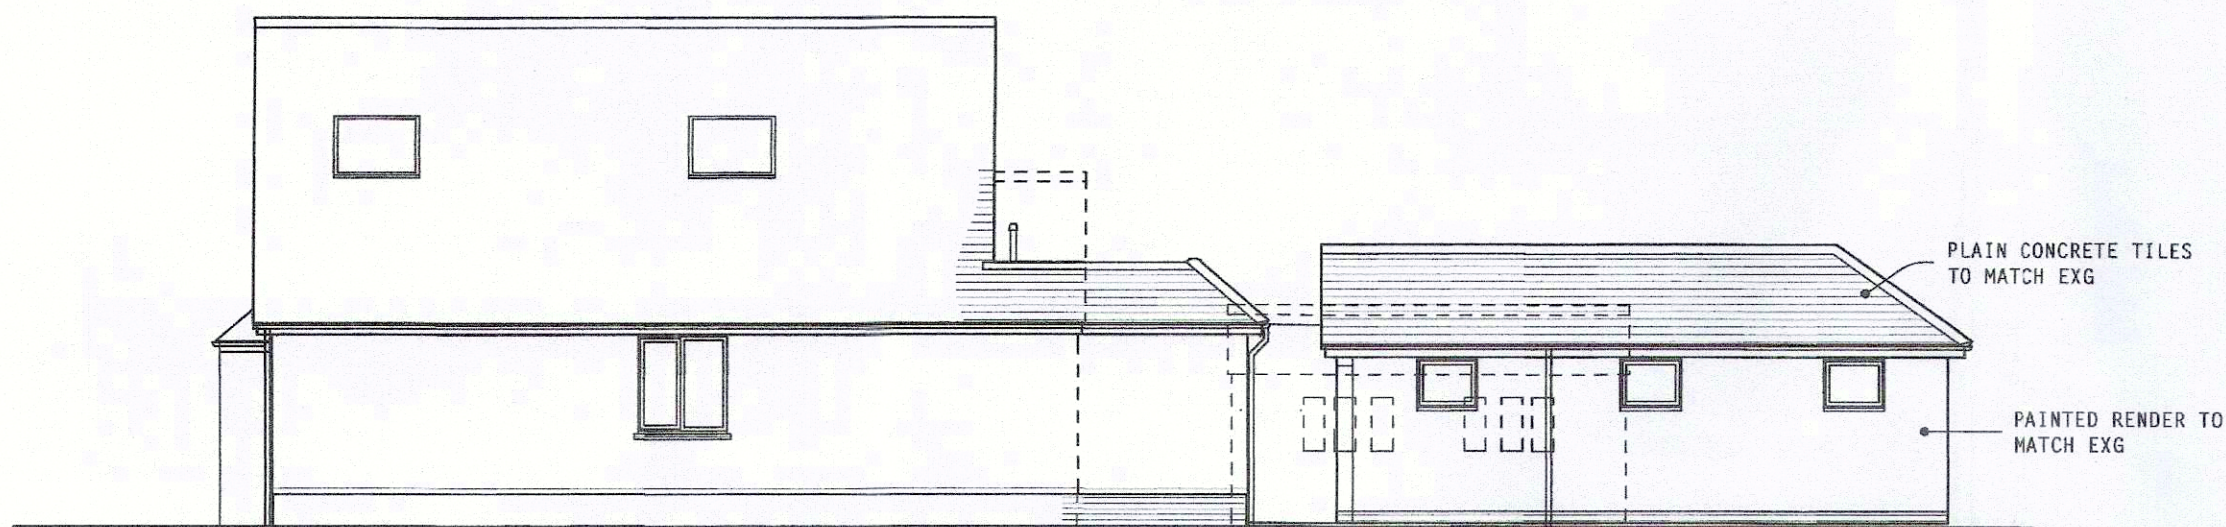


south

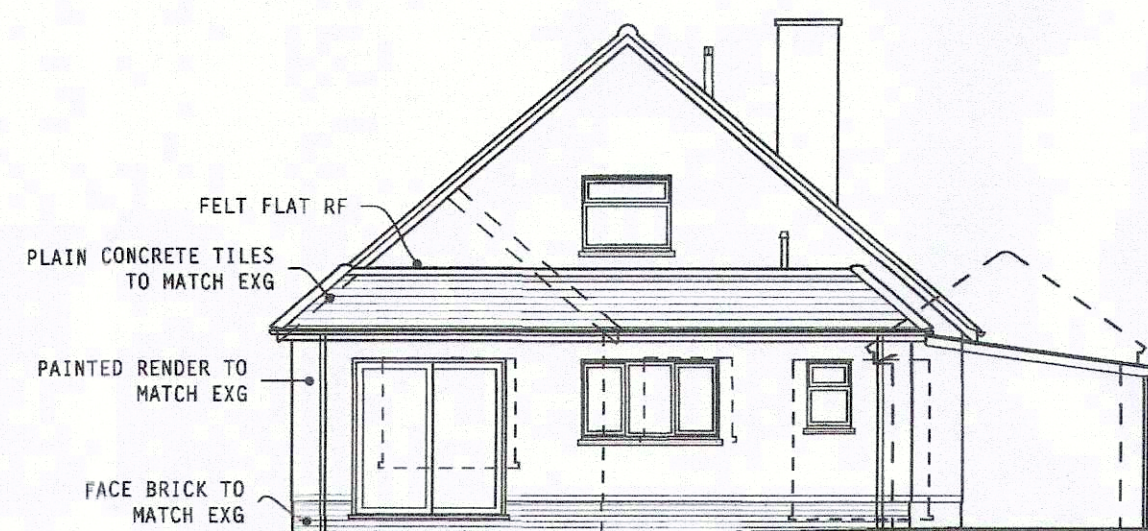

east (excl garage)
proposed elevations

SCALE 1:100

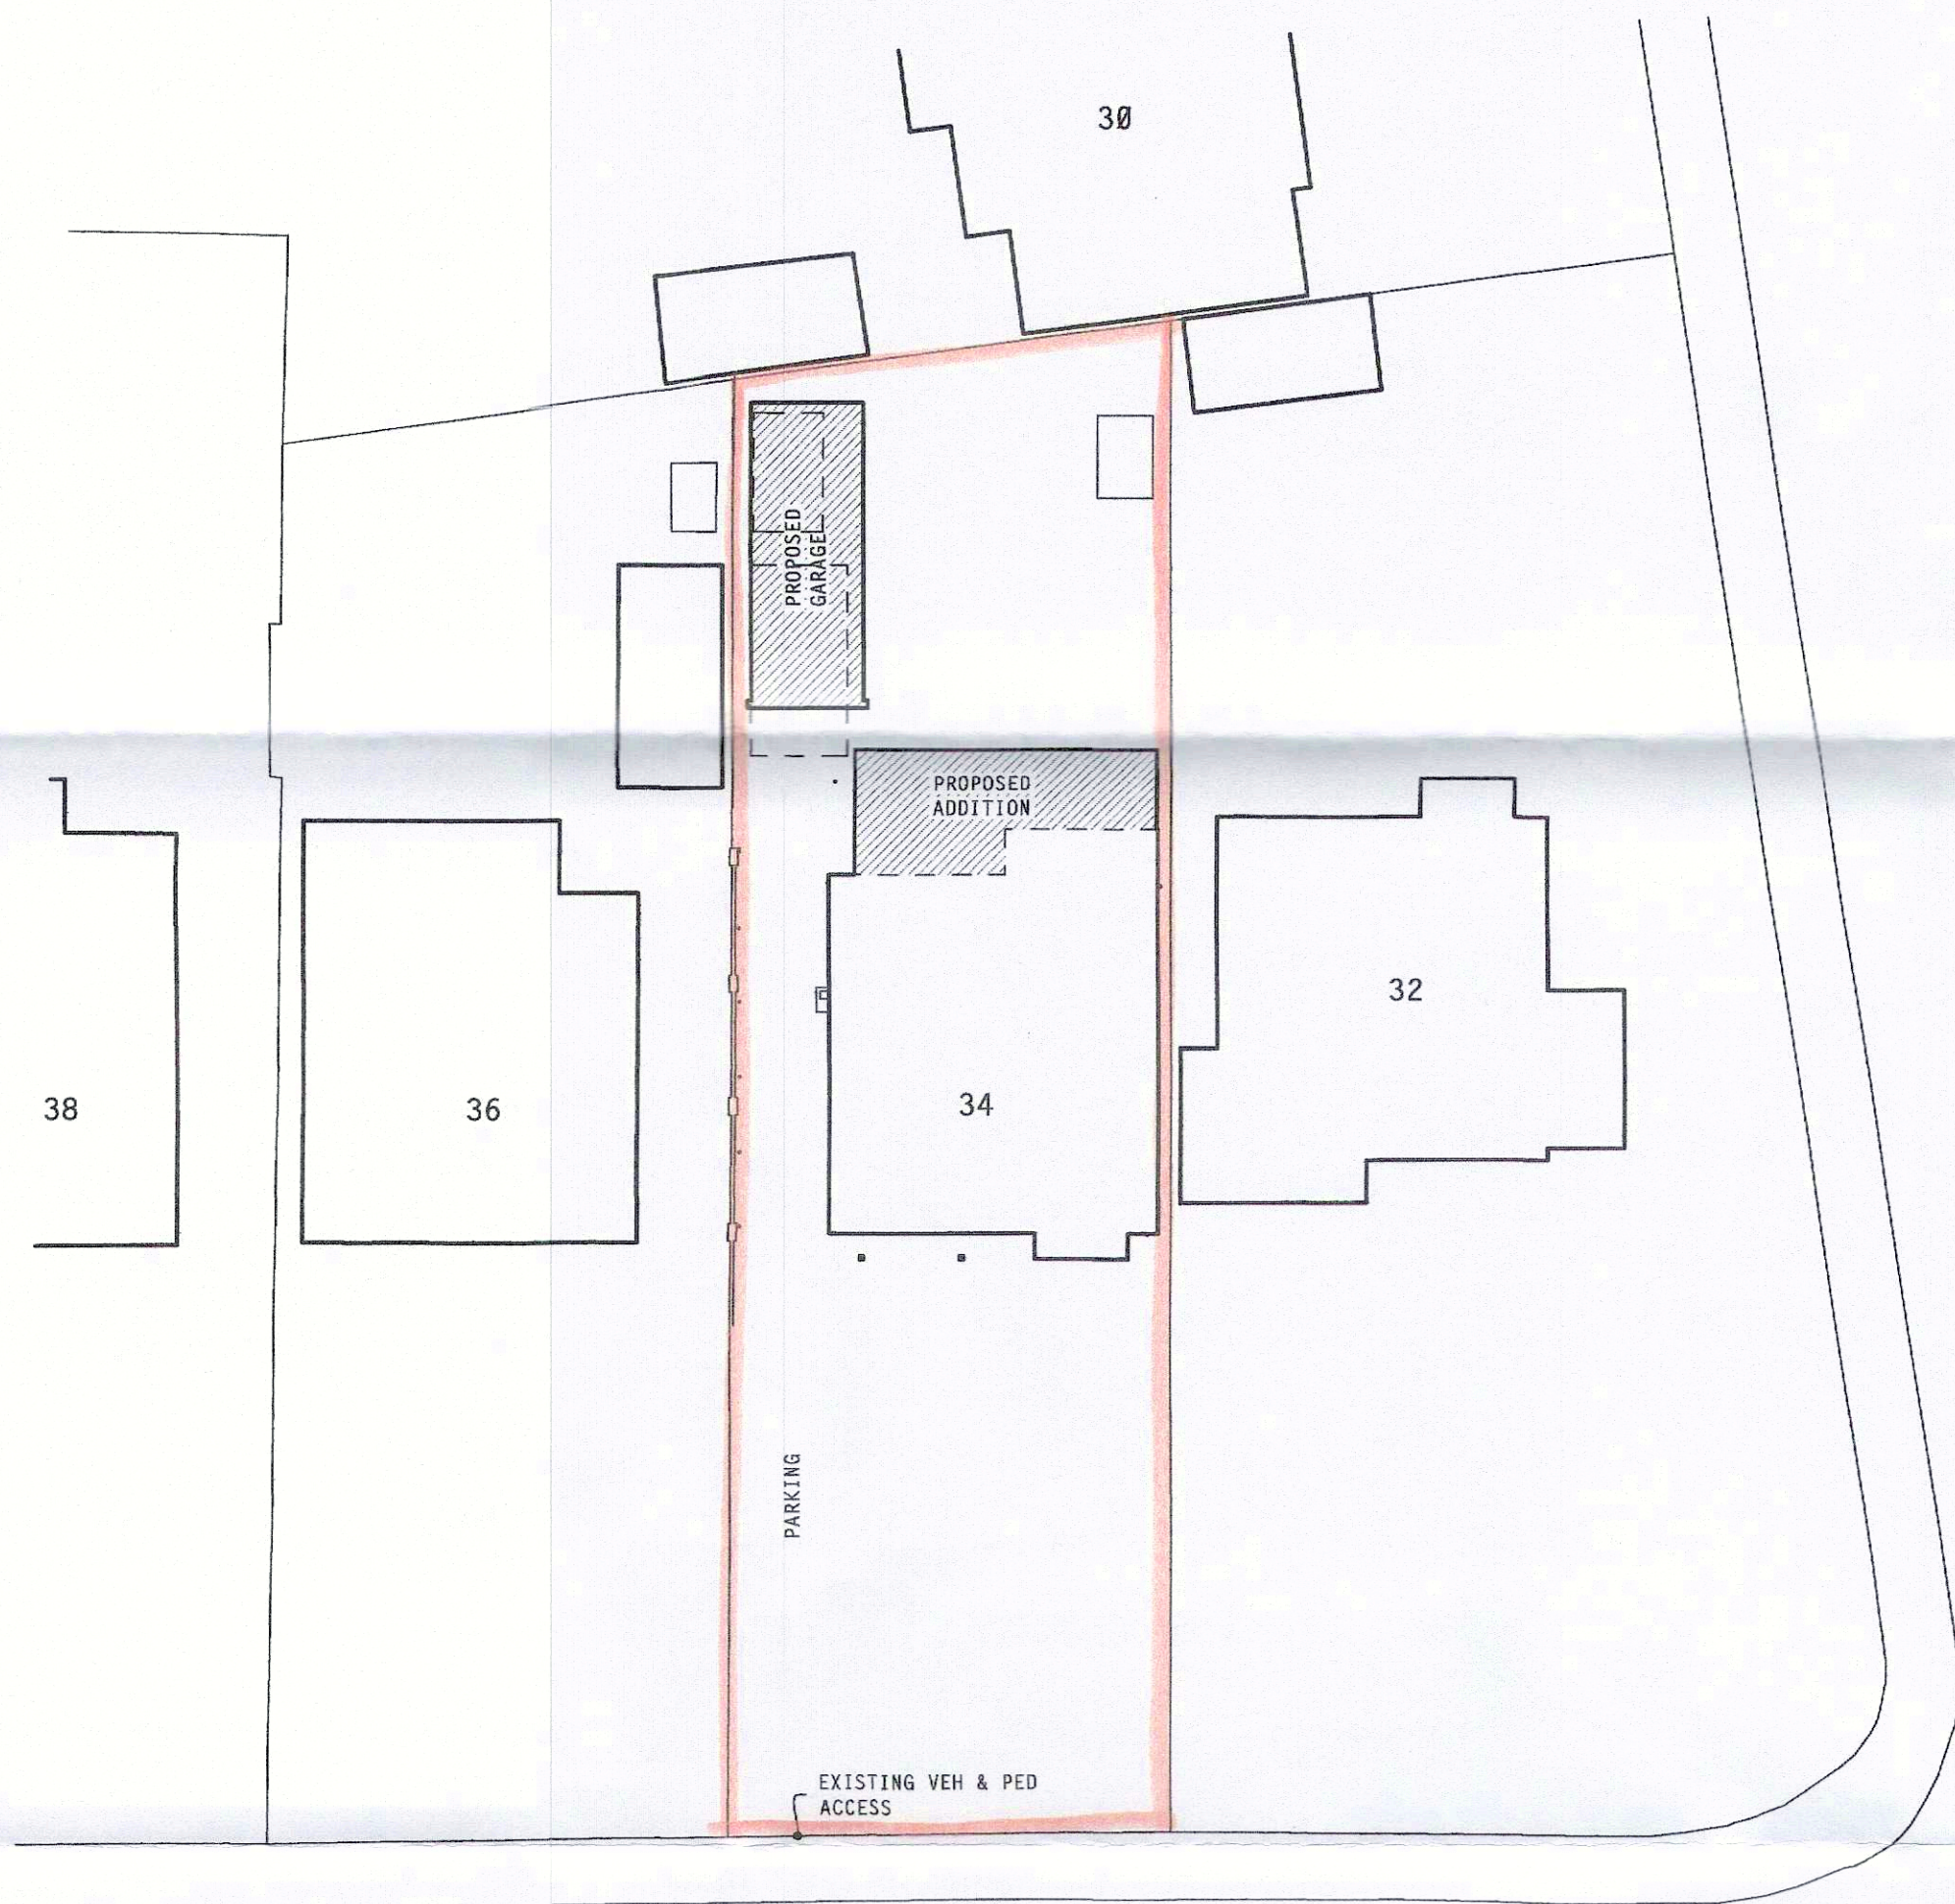

ALDWICK GARDENS

WEST AVENUE

site plan

SCALE 1:200
CROWN COPYRIGHT RESERVED
OS LICENCE SR 100028450




location plan

SCALE 1:1250
CROWN COPYRIGHT RESERVED
OS LICENCE SR 100028450

north

scale in metres 1:50

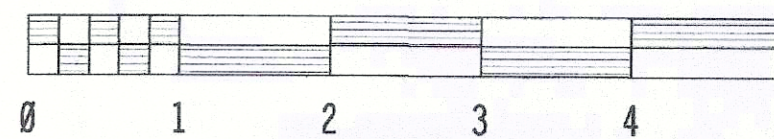

client: Mr W. Gage

project: proposed alterations &
additions, 34 Aldwick Gardens,
Bognor Regis PO21 3QR

PH DESIGN
architectural consultants
3 chapel street chichester
w.sussex PO19 1BU
tel:(01243) 781760

project: 19/C1
drawing no: 5d
date: Feb 2019

