




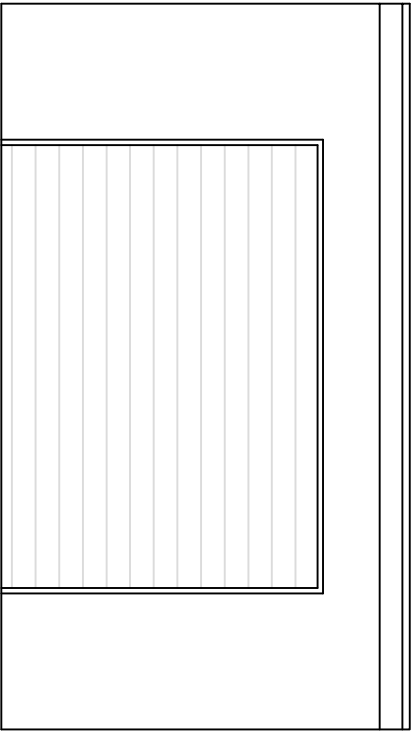


Front Elevation

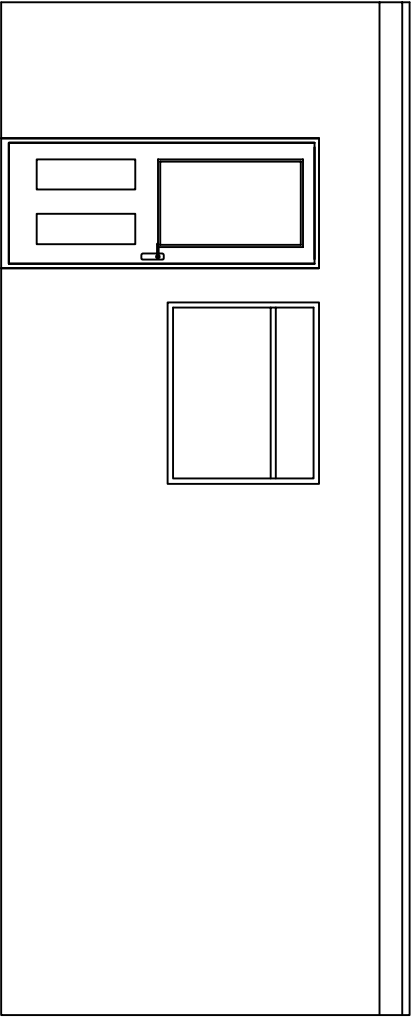

Left Hand Side Elevation

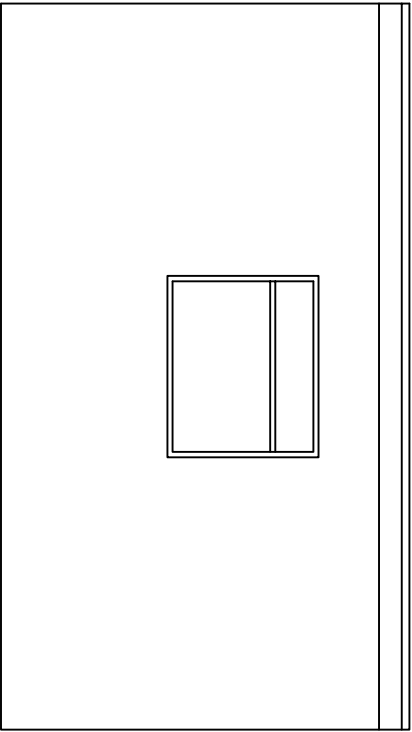

Rear Elevation

 

Right Hand Side Elevation

Rev	By	Description	Date	Client	Status		
AJS DESIGN SOLUTIONS 80 Whyke Lane Chichester West Sussex PO19 7PD T: 07834 316 010 E: enquiries@ajsdesignsolutions.co.uk				Mrs M Ety	Approval		
Drawing Title Proposed Elevations				Project 69 Pinehurst Park Aldwick West Sussex	Scale 1:50	Date 14th Sept 17	
					Job No. Jul-09-17	Drawn By AJS	
				Drawing No. 1	Revision		
THIS DRAWING IS SUBJECT TO COPYRIGHT AND SHOULD THEREFORE NOT BE REPRODUCED WITHOUT PRIOR CONSENT OF AJS DESIGN SOLUTIONS.							