



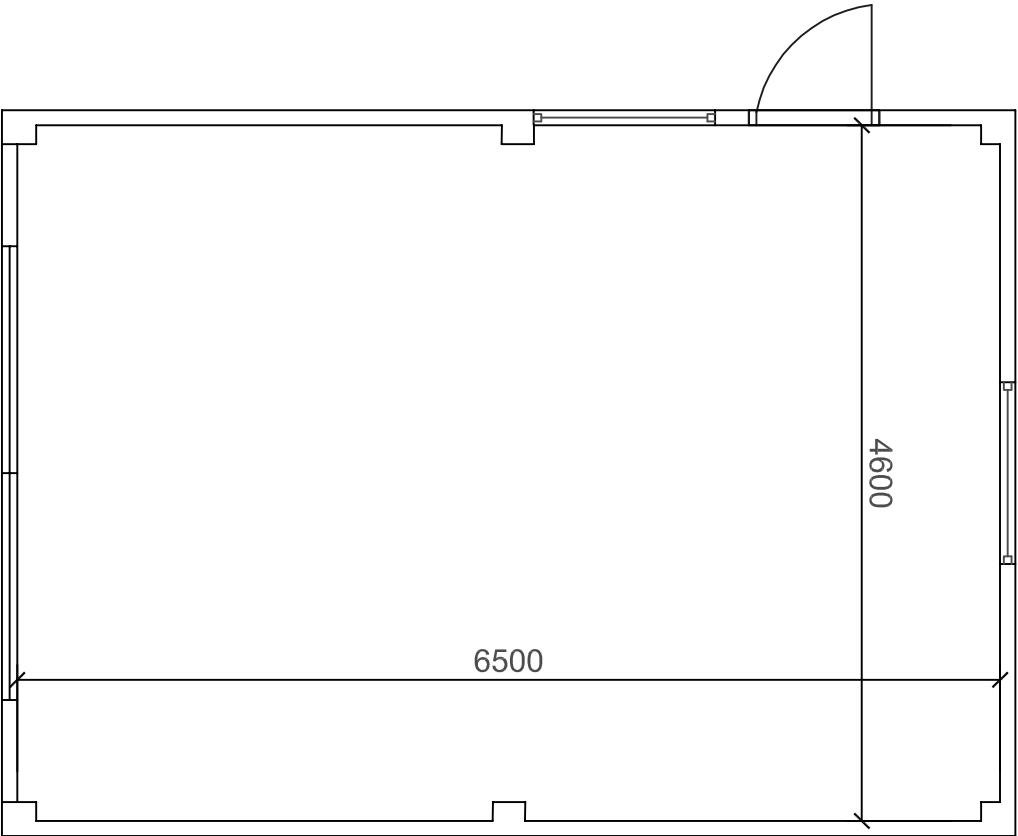

Floor Plan

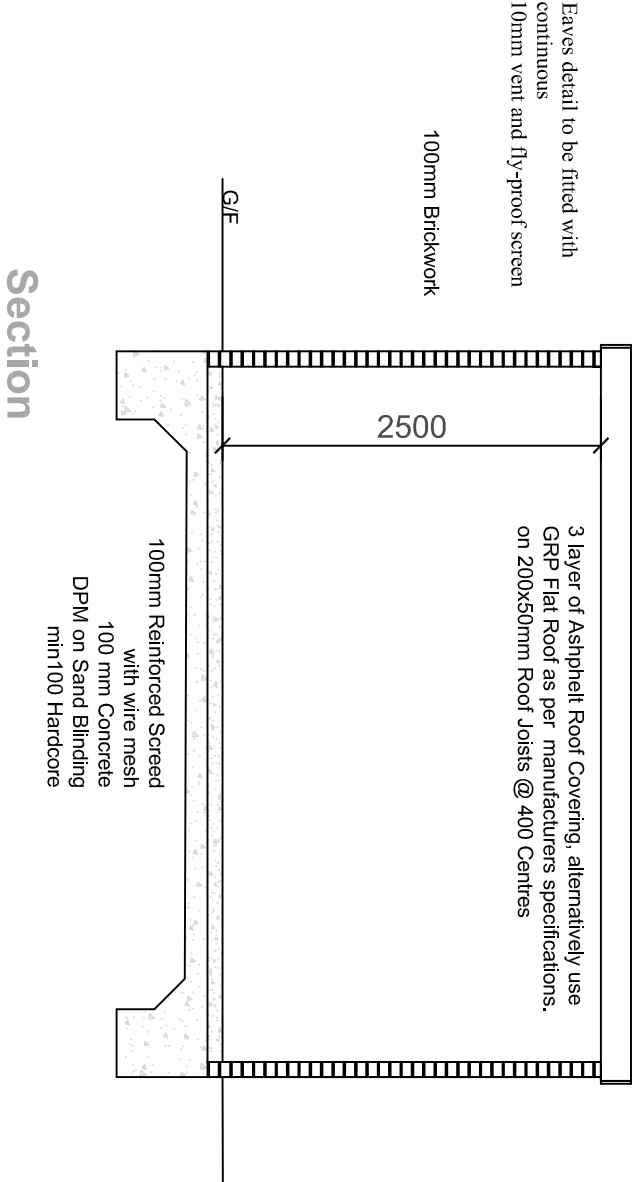

Section

Rev	By	Description	Date	Client	Status		
AJS DESIGN SOLUTIONS 80 Whyke Lane Chichester West Sussex PO19 7PD T: 07834 316 010 E: enquiries@ajsdesignsolutions.co.uk				Mrs M Ety	Approval		
				Project 69 Pinehurst Close	Scale 1:50	Date 14th Sept 17	
				Aldwick	Job No. Jul-09-17	Drawn By AJS	
				West Sussex	Drawing No. 2	Revision	
				Proposed Layout & Section	THIS DRAWING IS SUBJECT TO COPYRIGHT AND SHOULD THEREFORE NOT BE REPRODUCED WITHOUT PRIOR CONSENT OF AJS DESIGN SOLUTIONS.		