



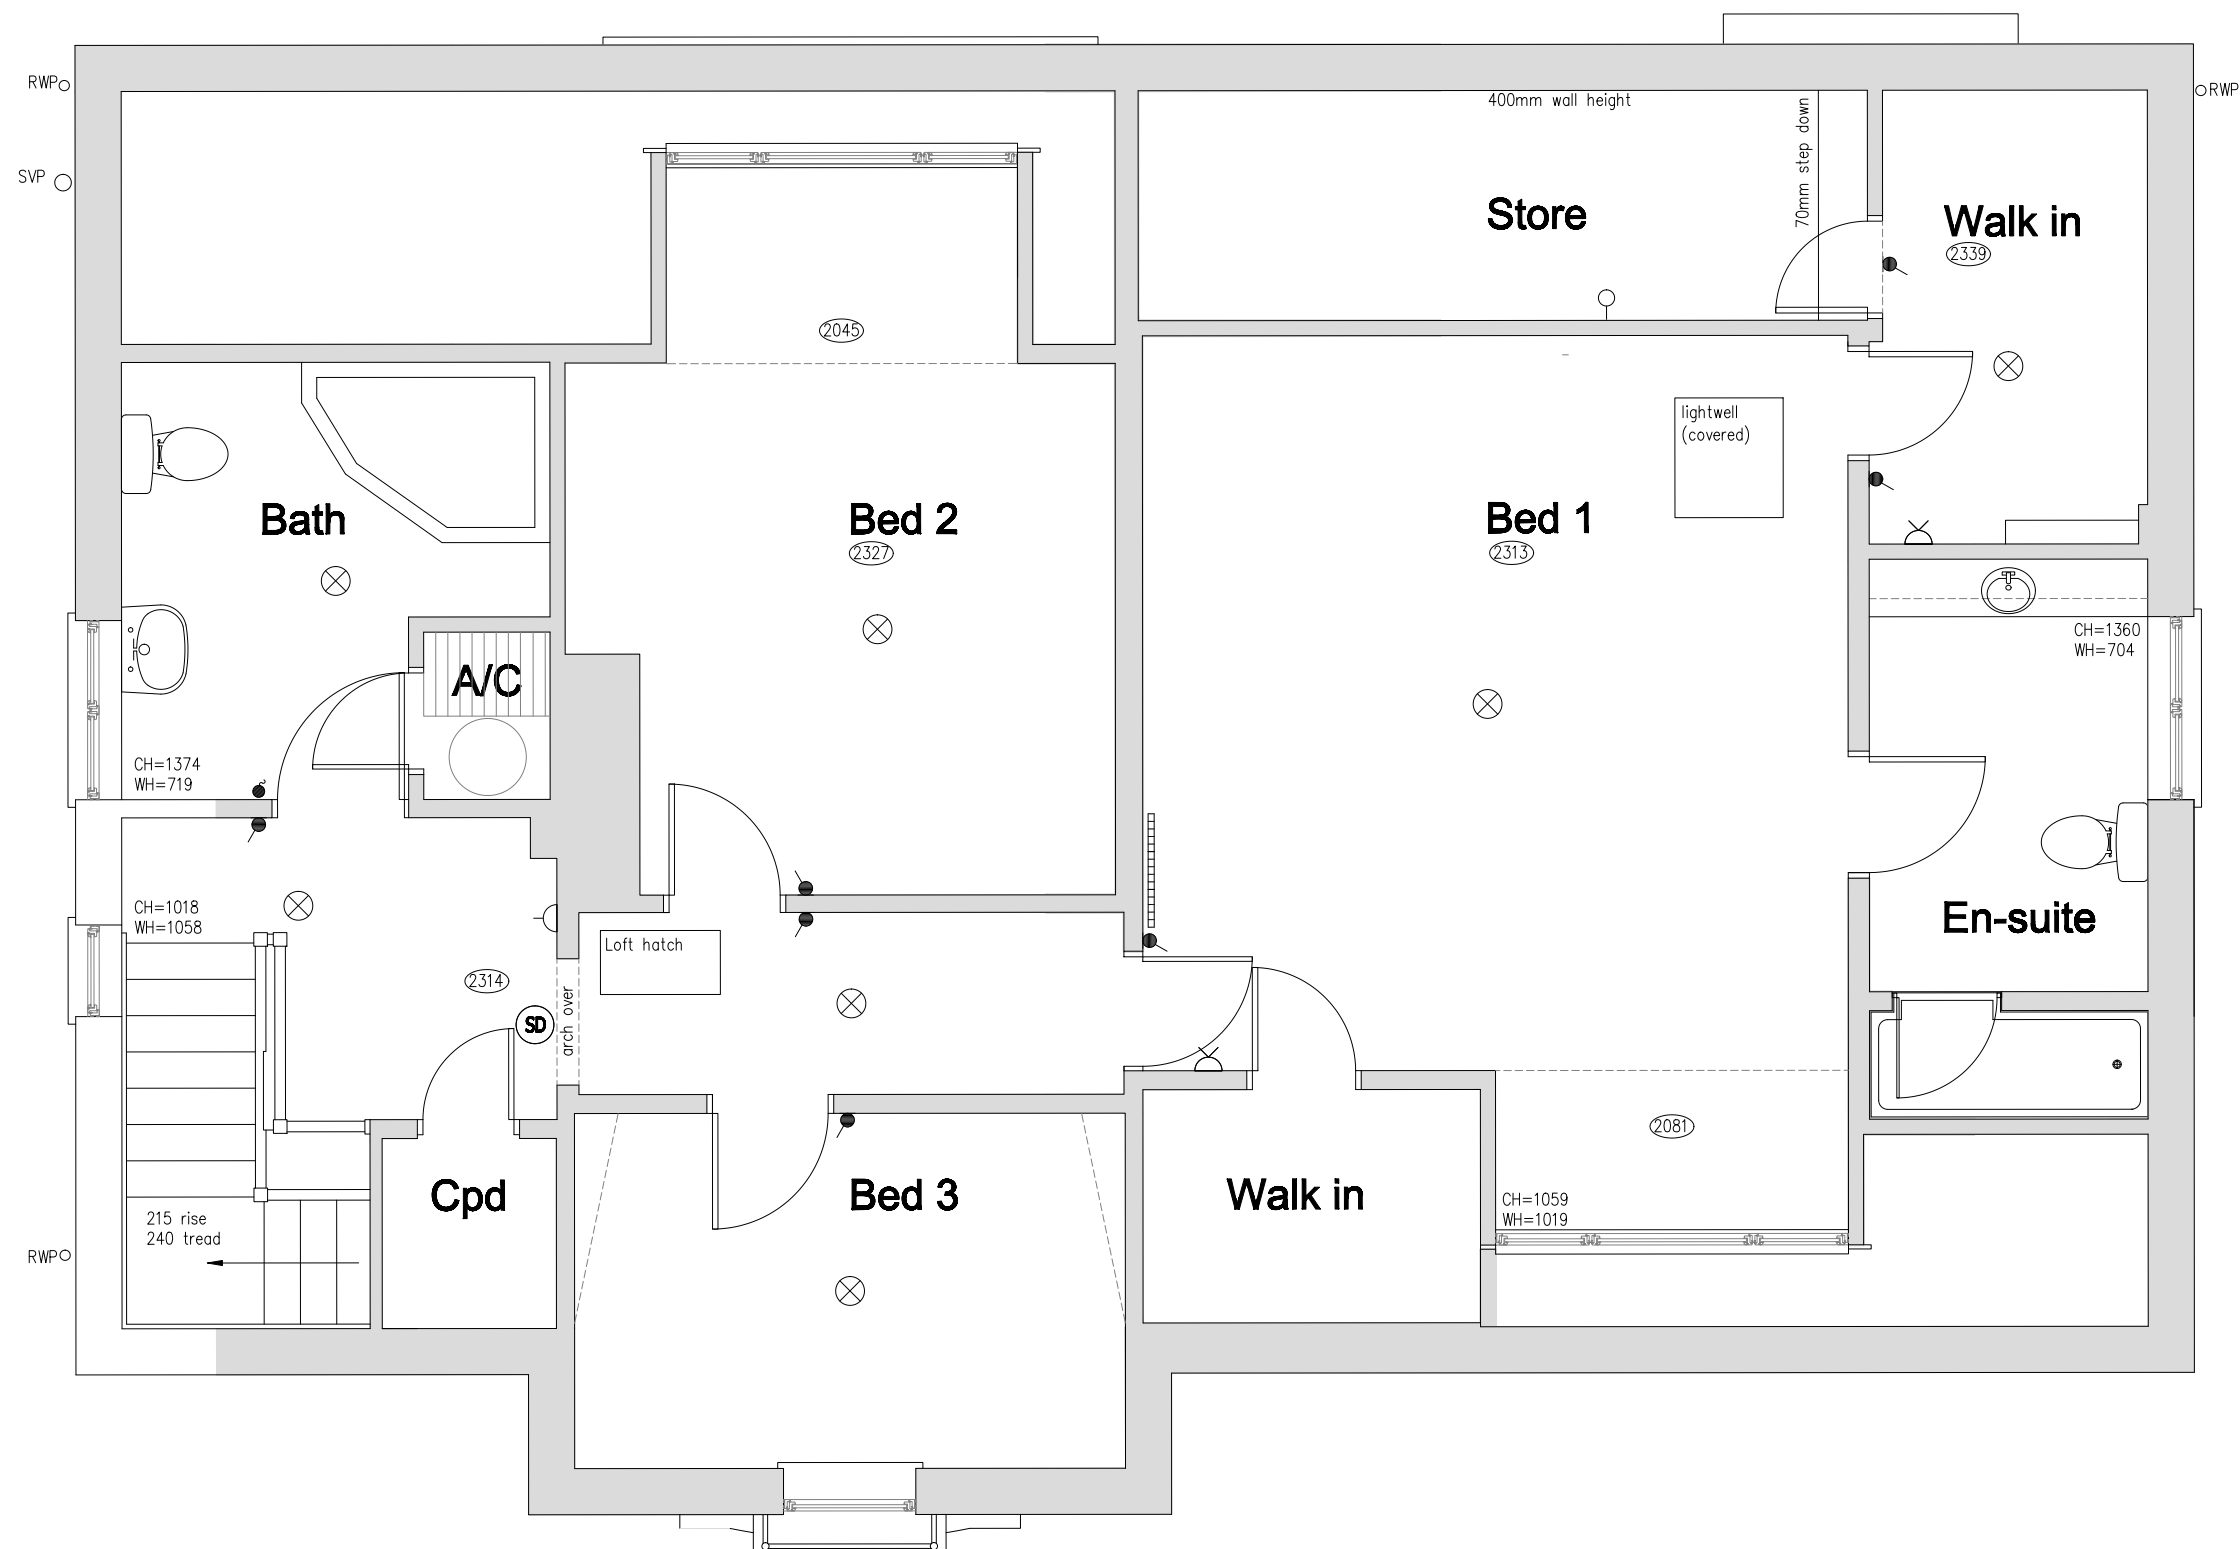

Existing first floor plan

- KEY**
- FIRE FIRE ESCAPE SIGN
 - FIRE ILLUMINATED FIRE ESCAPE SIGN
 - EL EMERGENCY LIGHTING
 - ALARM BELL
 - FE FIRE EXTINGUISHER
 - ALARM POINT
 - PULL LIGHT
 - PENDANT LIGHTING
 - WALL LIGHTING
 - SINGLE SWITCH SOCKET OUTLET
 - DOUBLE SWITCH SOCKET OUTLET
 - LIGHT SWITCH
 - TELEPHONE POINT
 - T.V. POINT
 - RECESSED DOWNLIGHTER
 - FLUORESCENT LIGHTING
 - SWITCHED FUSED SPUR
 - SD SMOKE DETECTOR
 - HD HEAT DETECTOR
 - RADIATOR
 - CH= CILL HEIGHT FROM FINISHED FLOOR LEVEL
 - WH= WINDOW HEAD FROM WINDOW CILL
 - R = RISER HEIGHT
 - 2100 FFL TO UNDERSIDE OF CEILING SURFACE

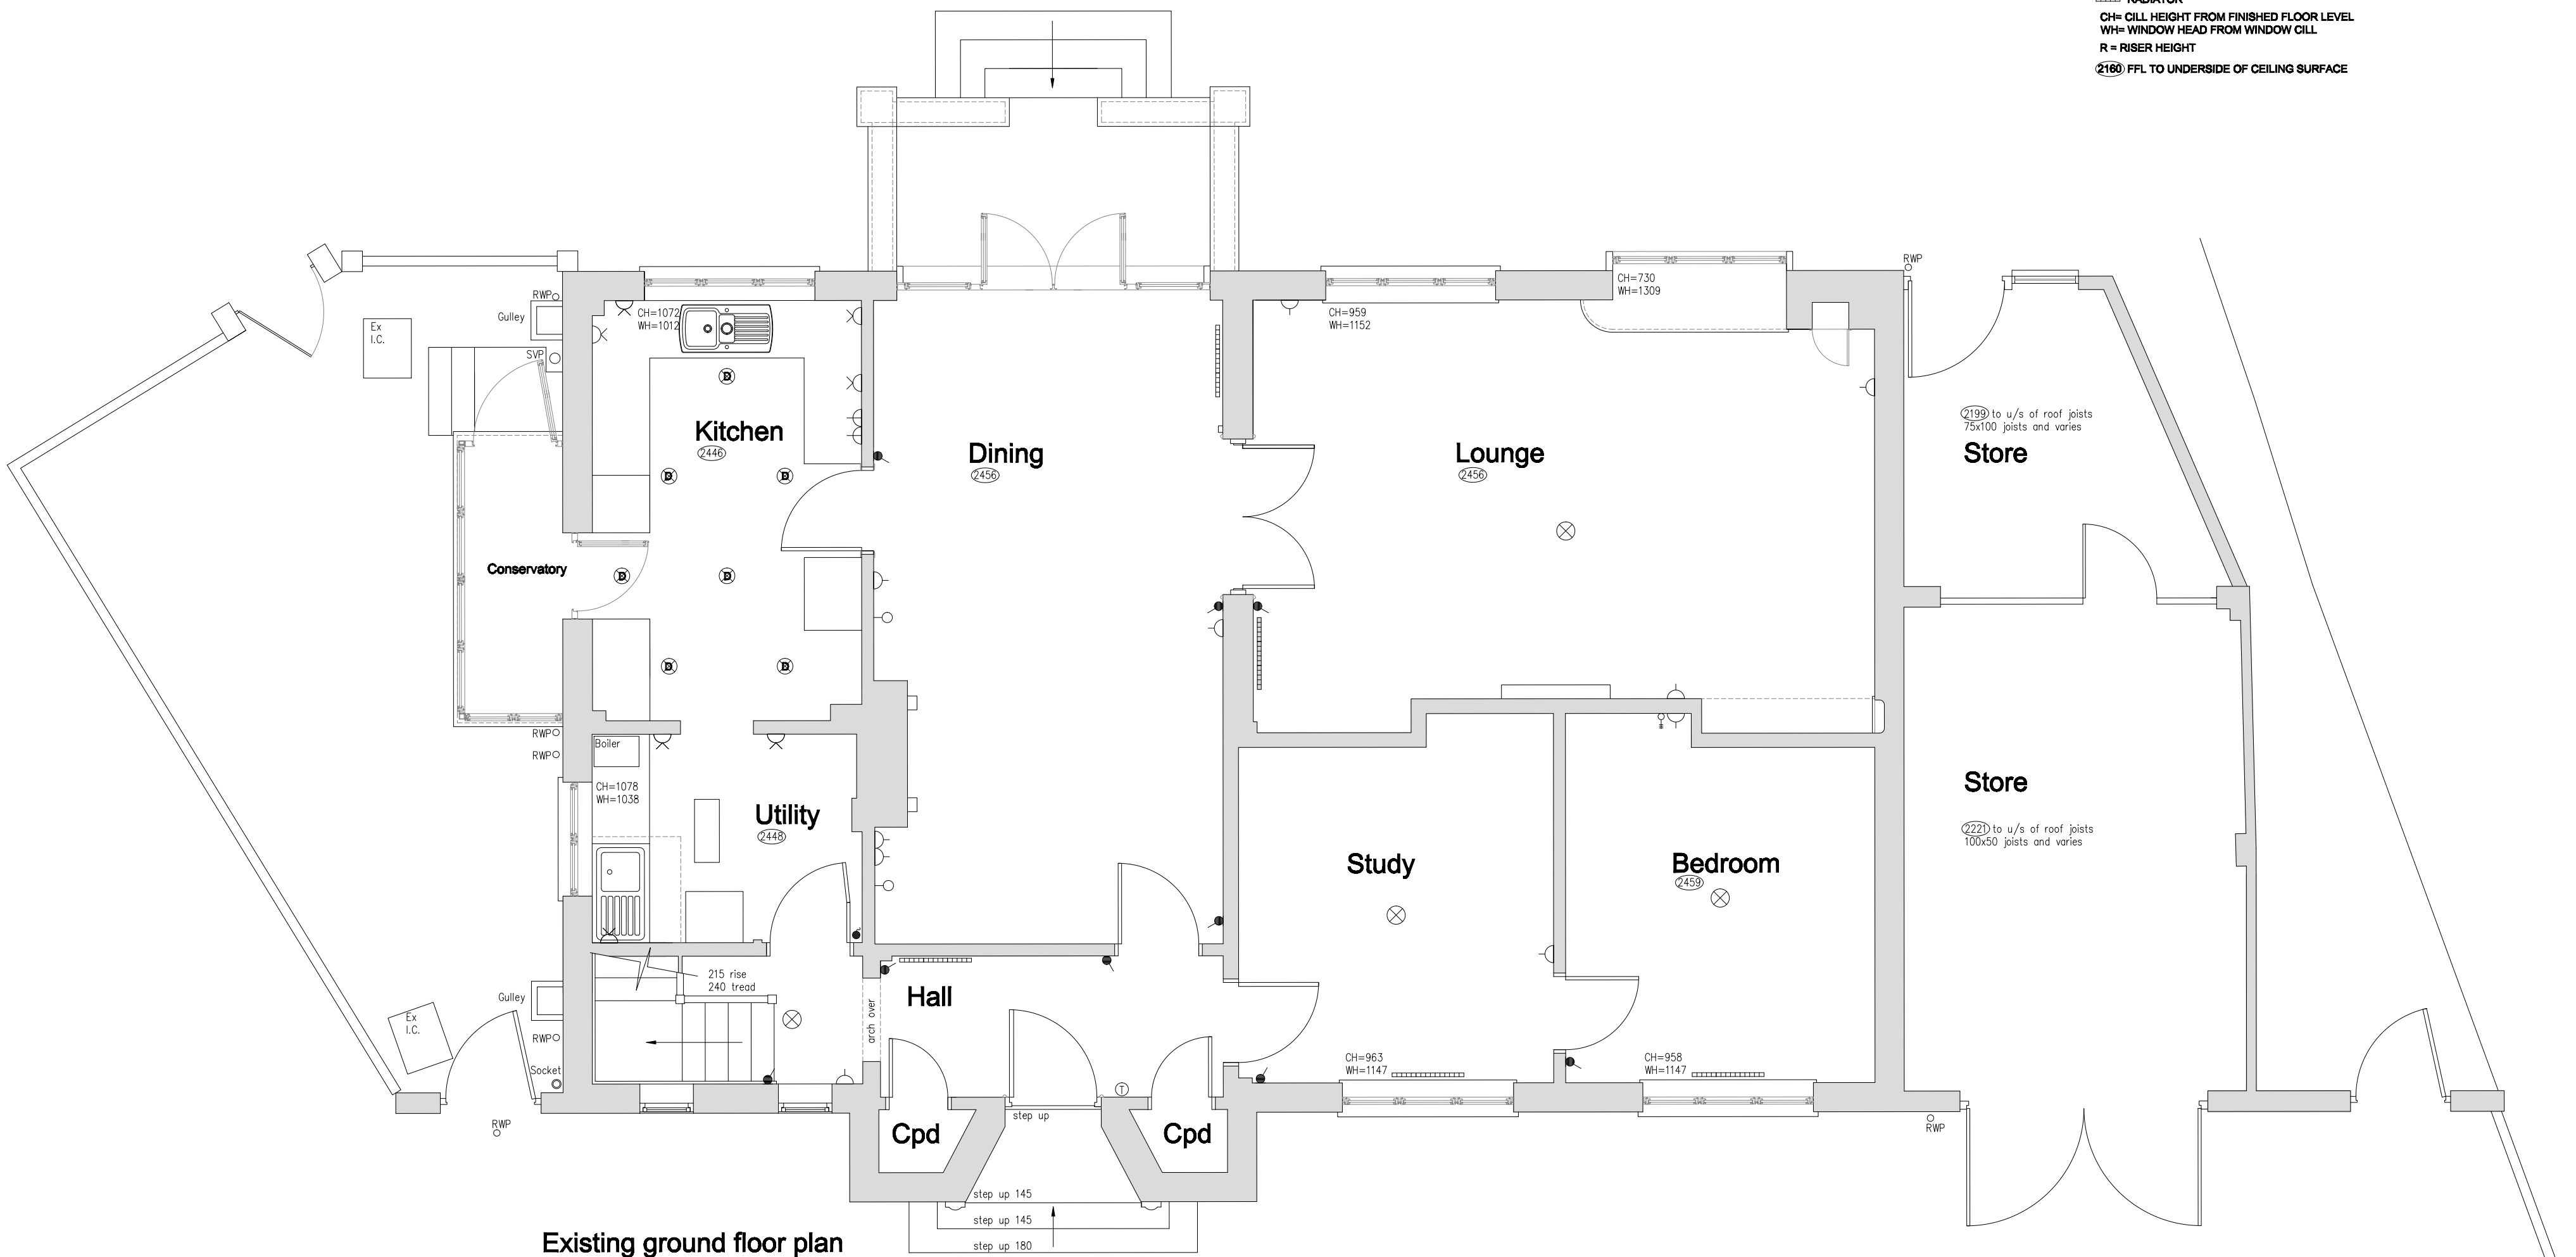

Existing ground floor plan

- NOTES**
- 1) WHEN CONSIDERED BY A PLANNING DEPARTMENT; IT IS SATISFACTORY TO SCALE FROM THIS DRAWING.
 - 2) WHENEVER POSSIBLE USE FIGURED DIMENSIONS. ALL ARE MILLIMETERS.
 - 3) THIRD PARTIES ARE TO CHECK YOU HAVE THE LATEST DRAWING BY CONTACTING THE CLIENT
 - 4) NOTIFY HSE BEFORE COMMENCING ON SITE.
 - 5 WHERE BUILDING CLOSE TO ADJACENT BUILDINGS CLIENT TO SERVE NOTICE TO OWNER UNDER PARTY WALL ACT 1996



Rev	Date	Details
STATUS		Measured Survey
CLIENT		Mr & Mrs Porter.
PROJECT		Alterations at 22 Kingsway. Craigwell-on-sea. Bognor Regis. PO21 4DH.
DRAWING TITLE		Existing floor plans.
SCALES:	REF: H11-070-01	DATE: 12/09/11
1/50	AUTHOR: MNEC	REV: