




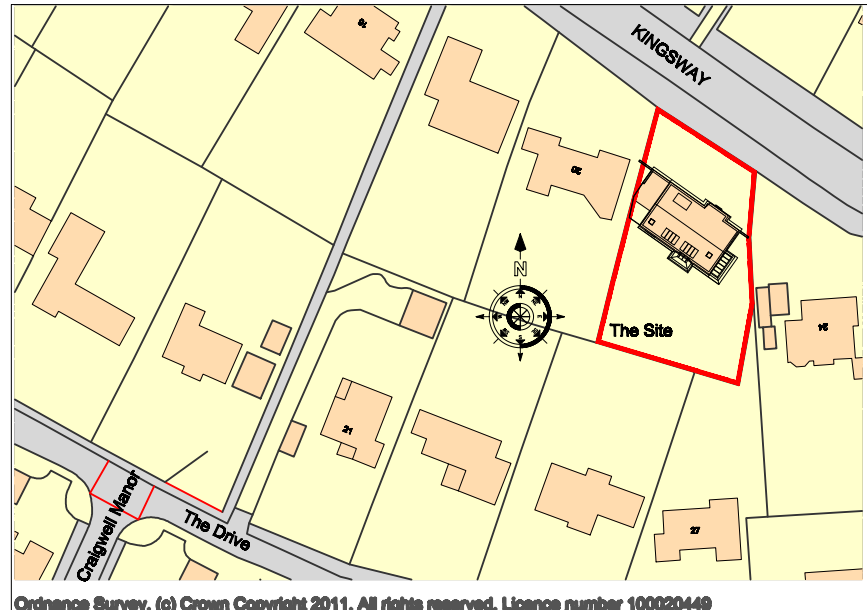


Location plan scale 1/1250

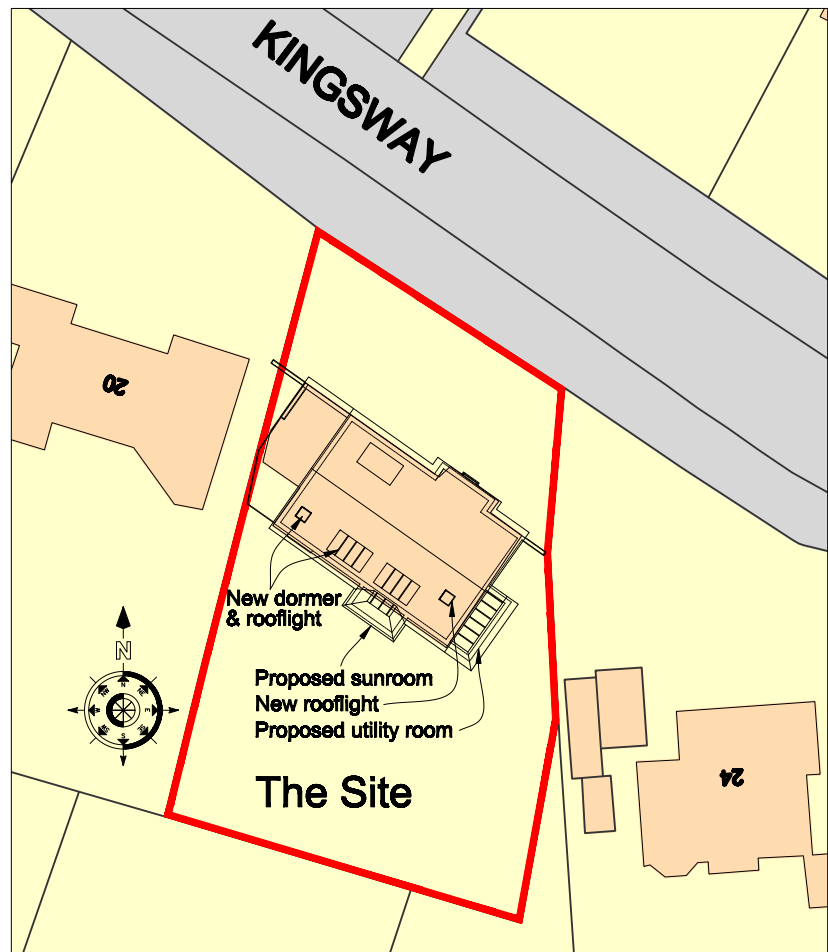


Site plan scale 1/500

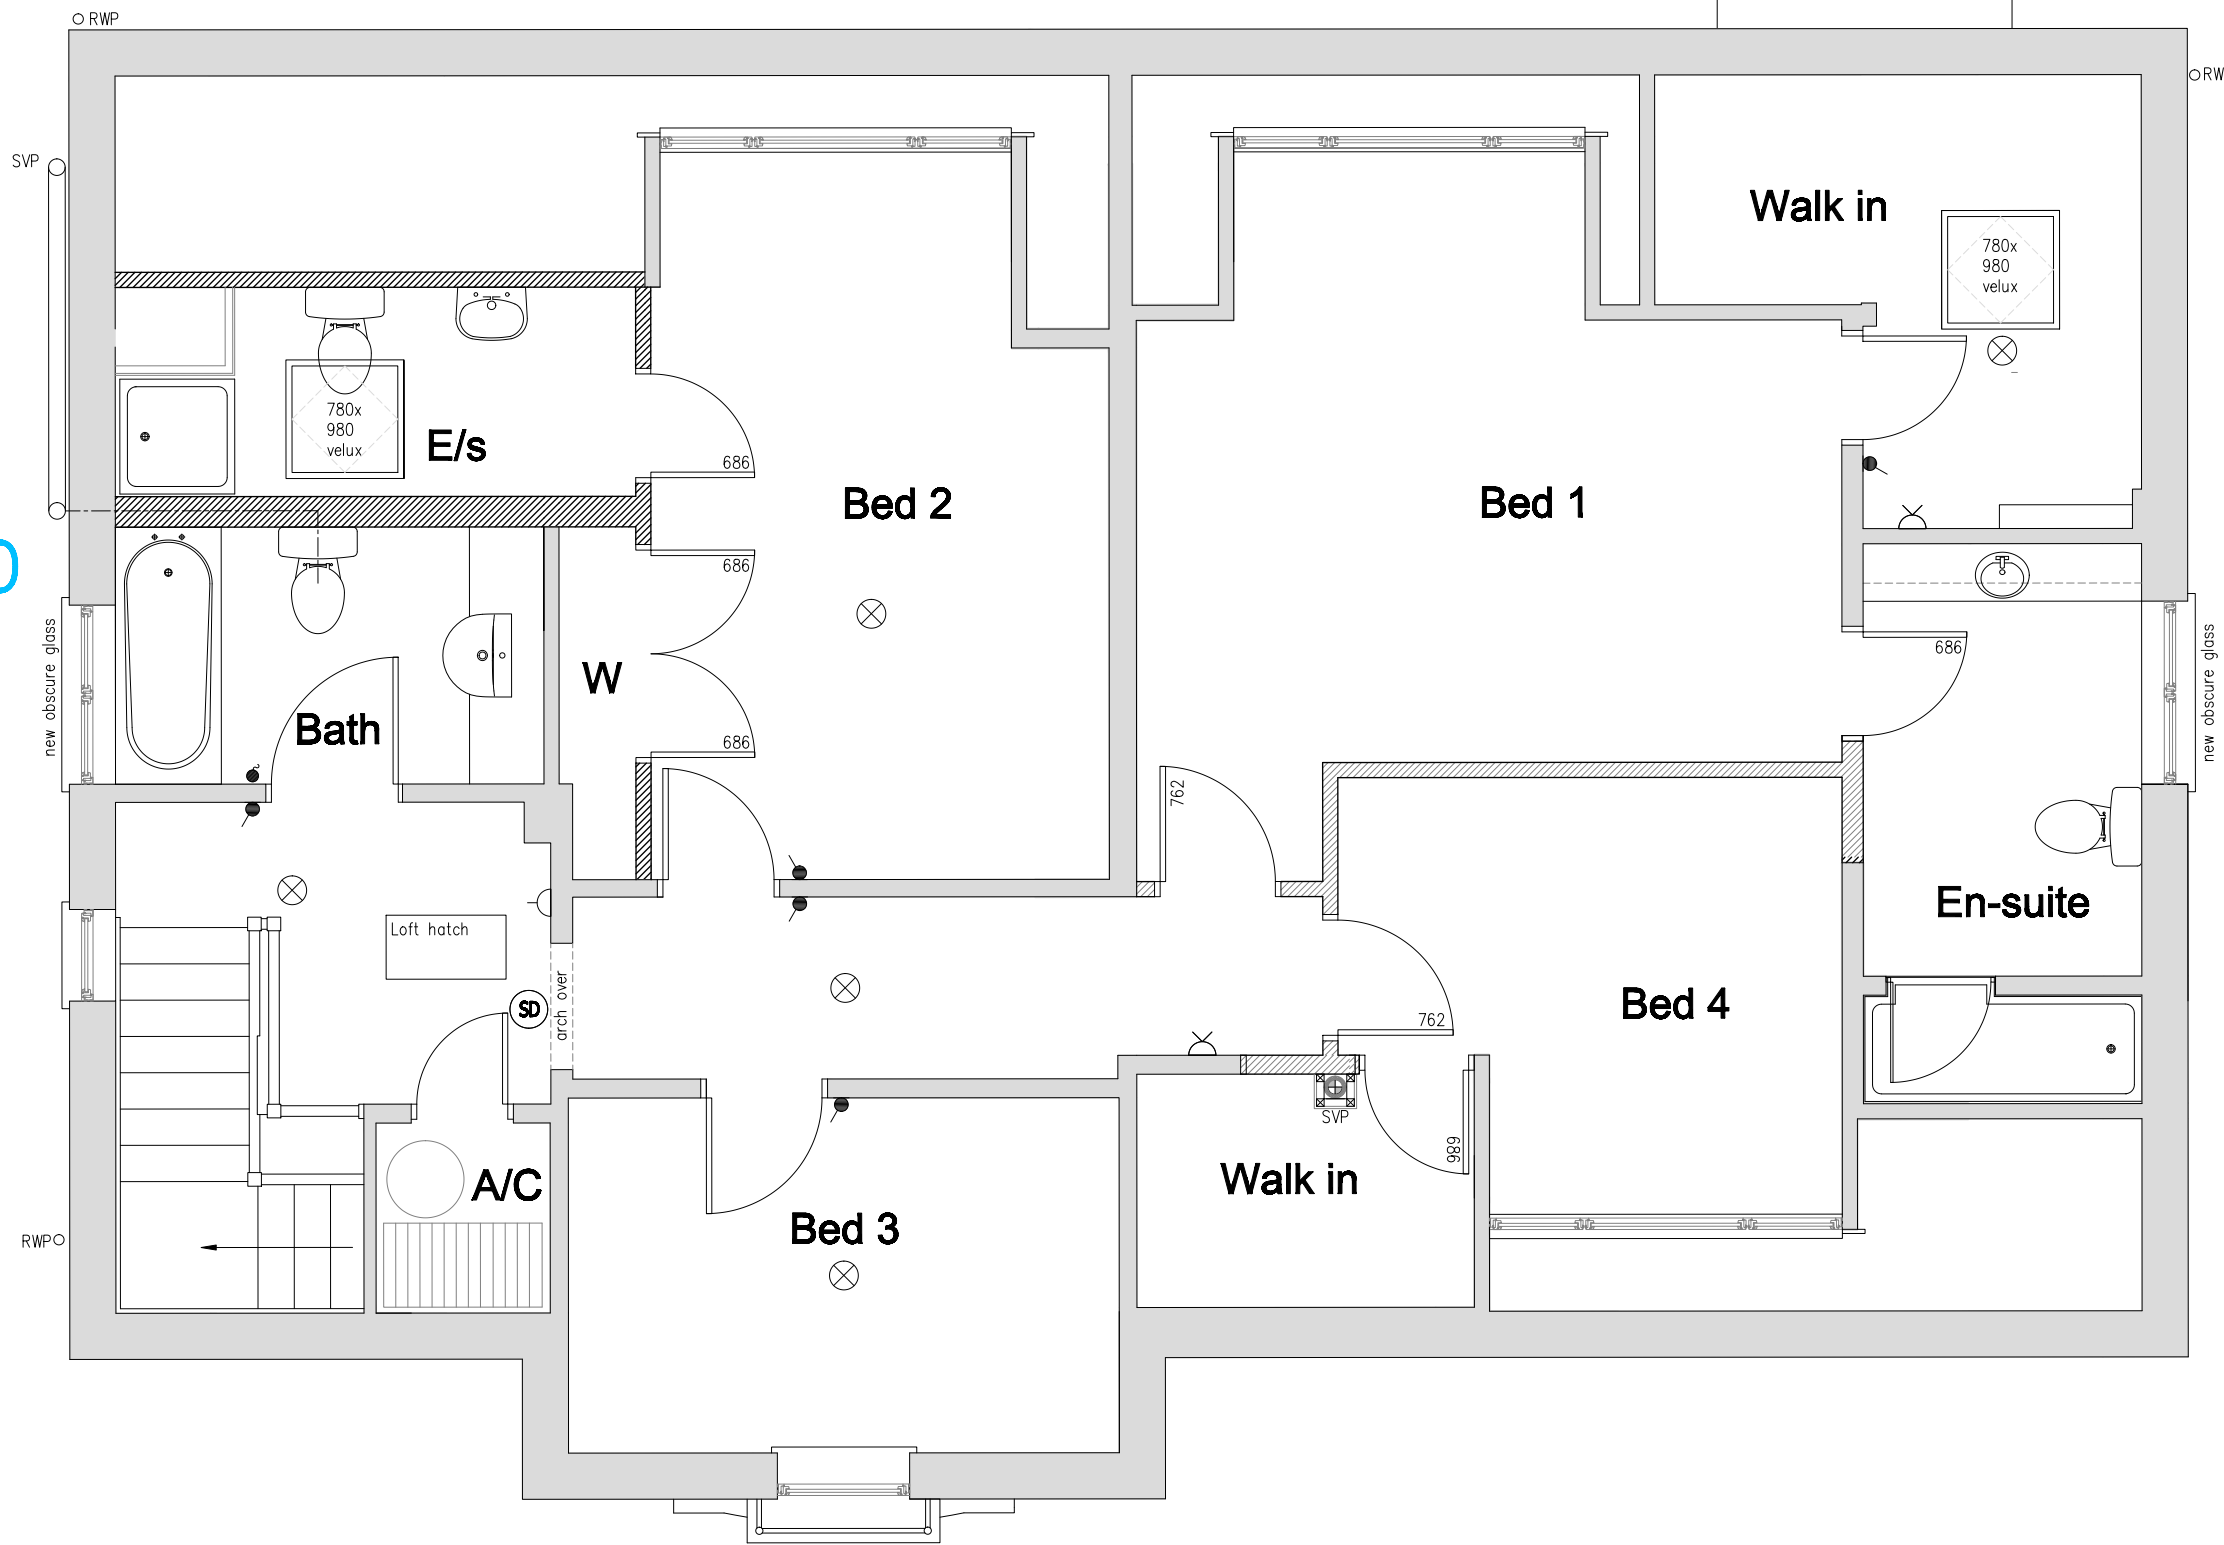


Proposed first floor plan

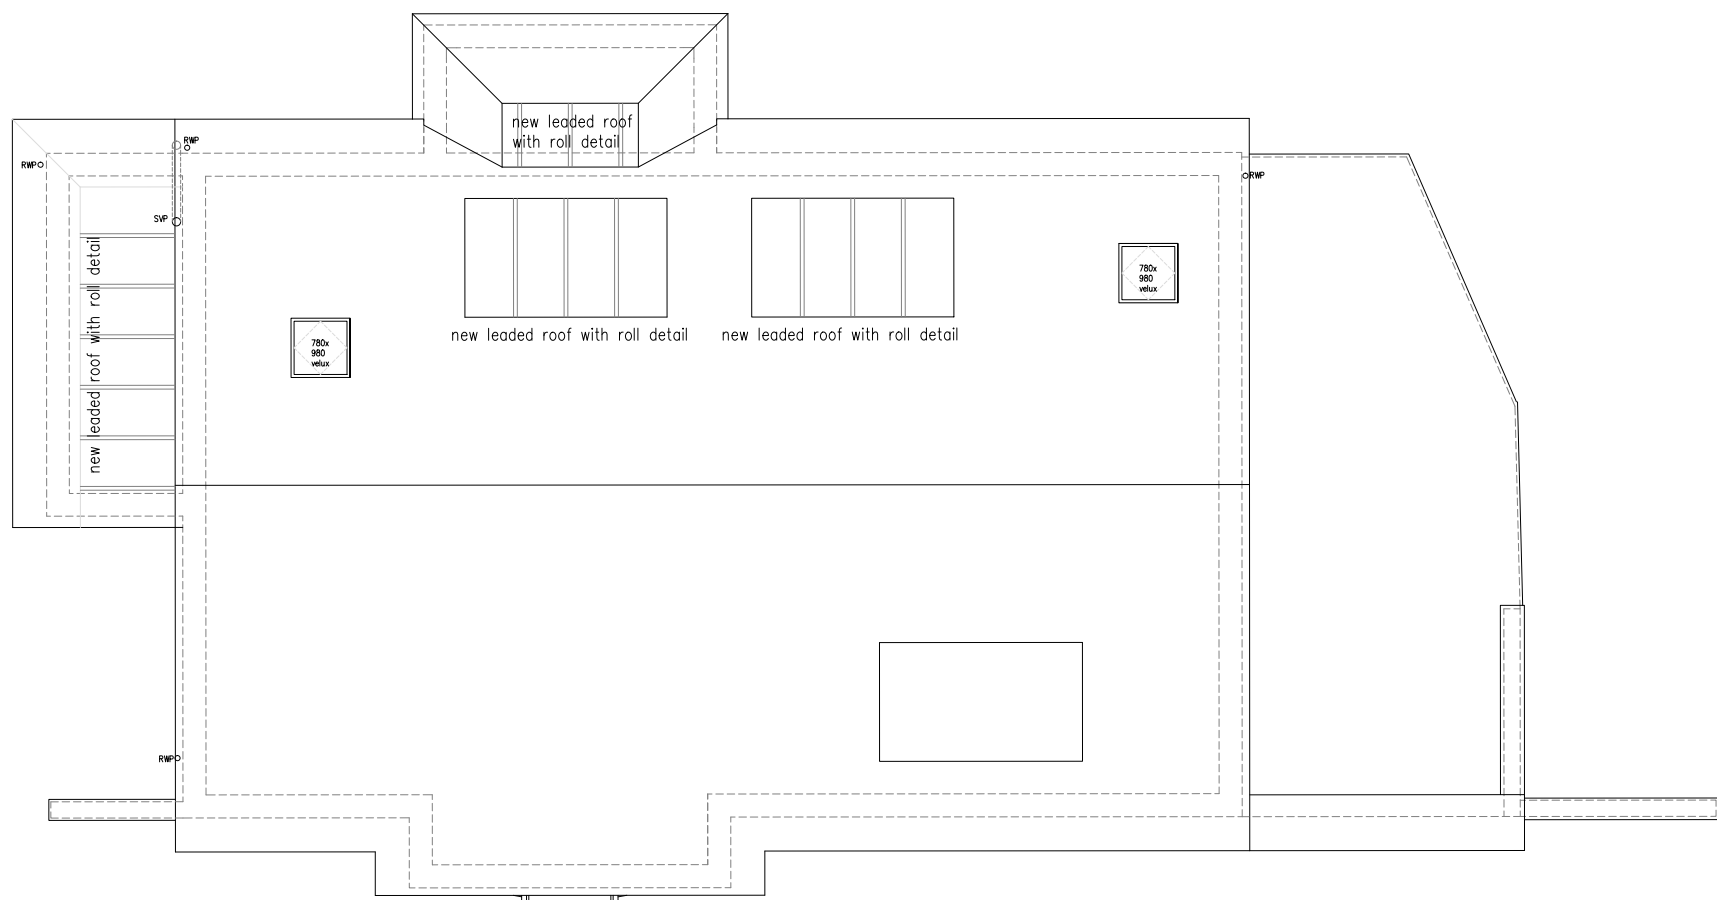

Proposed roof plan 1:100

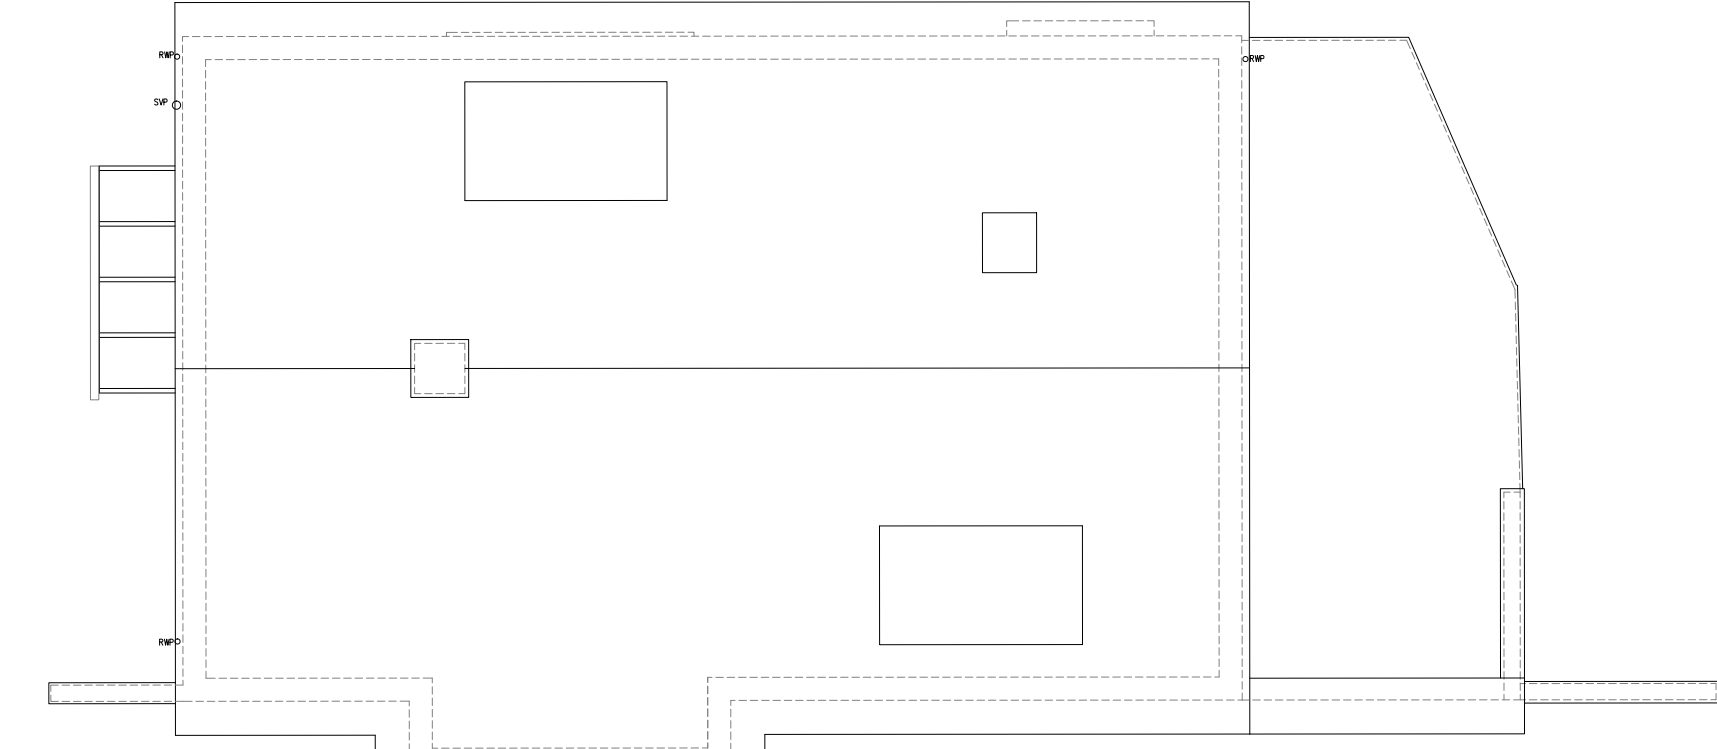

Existing roof plan 1:100

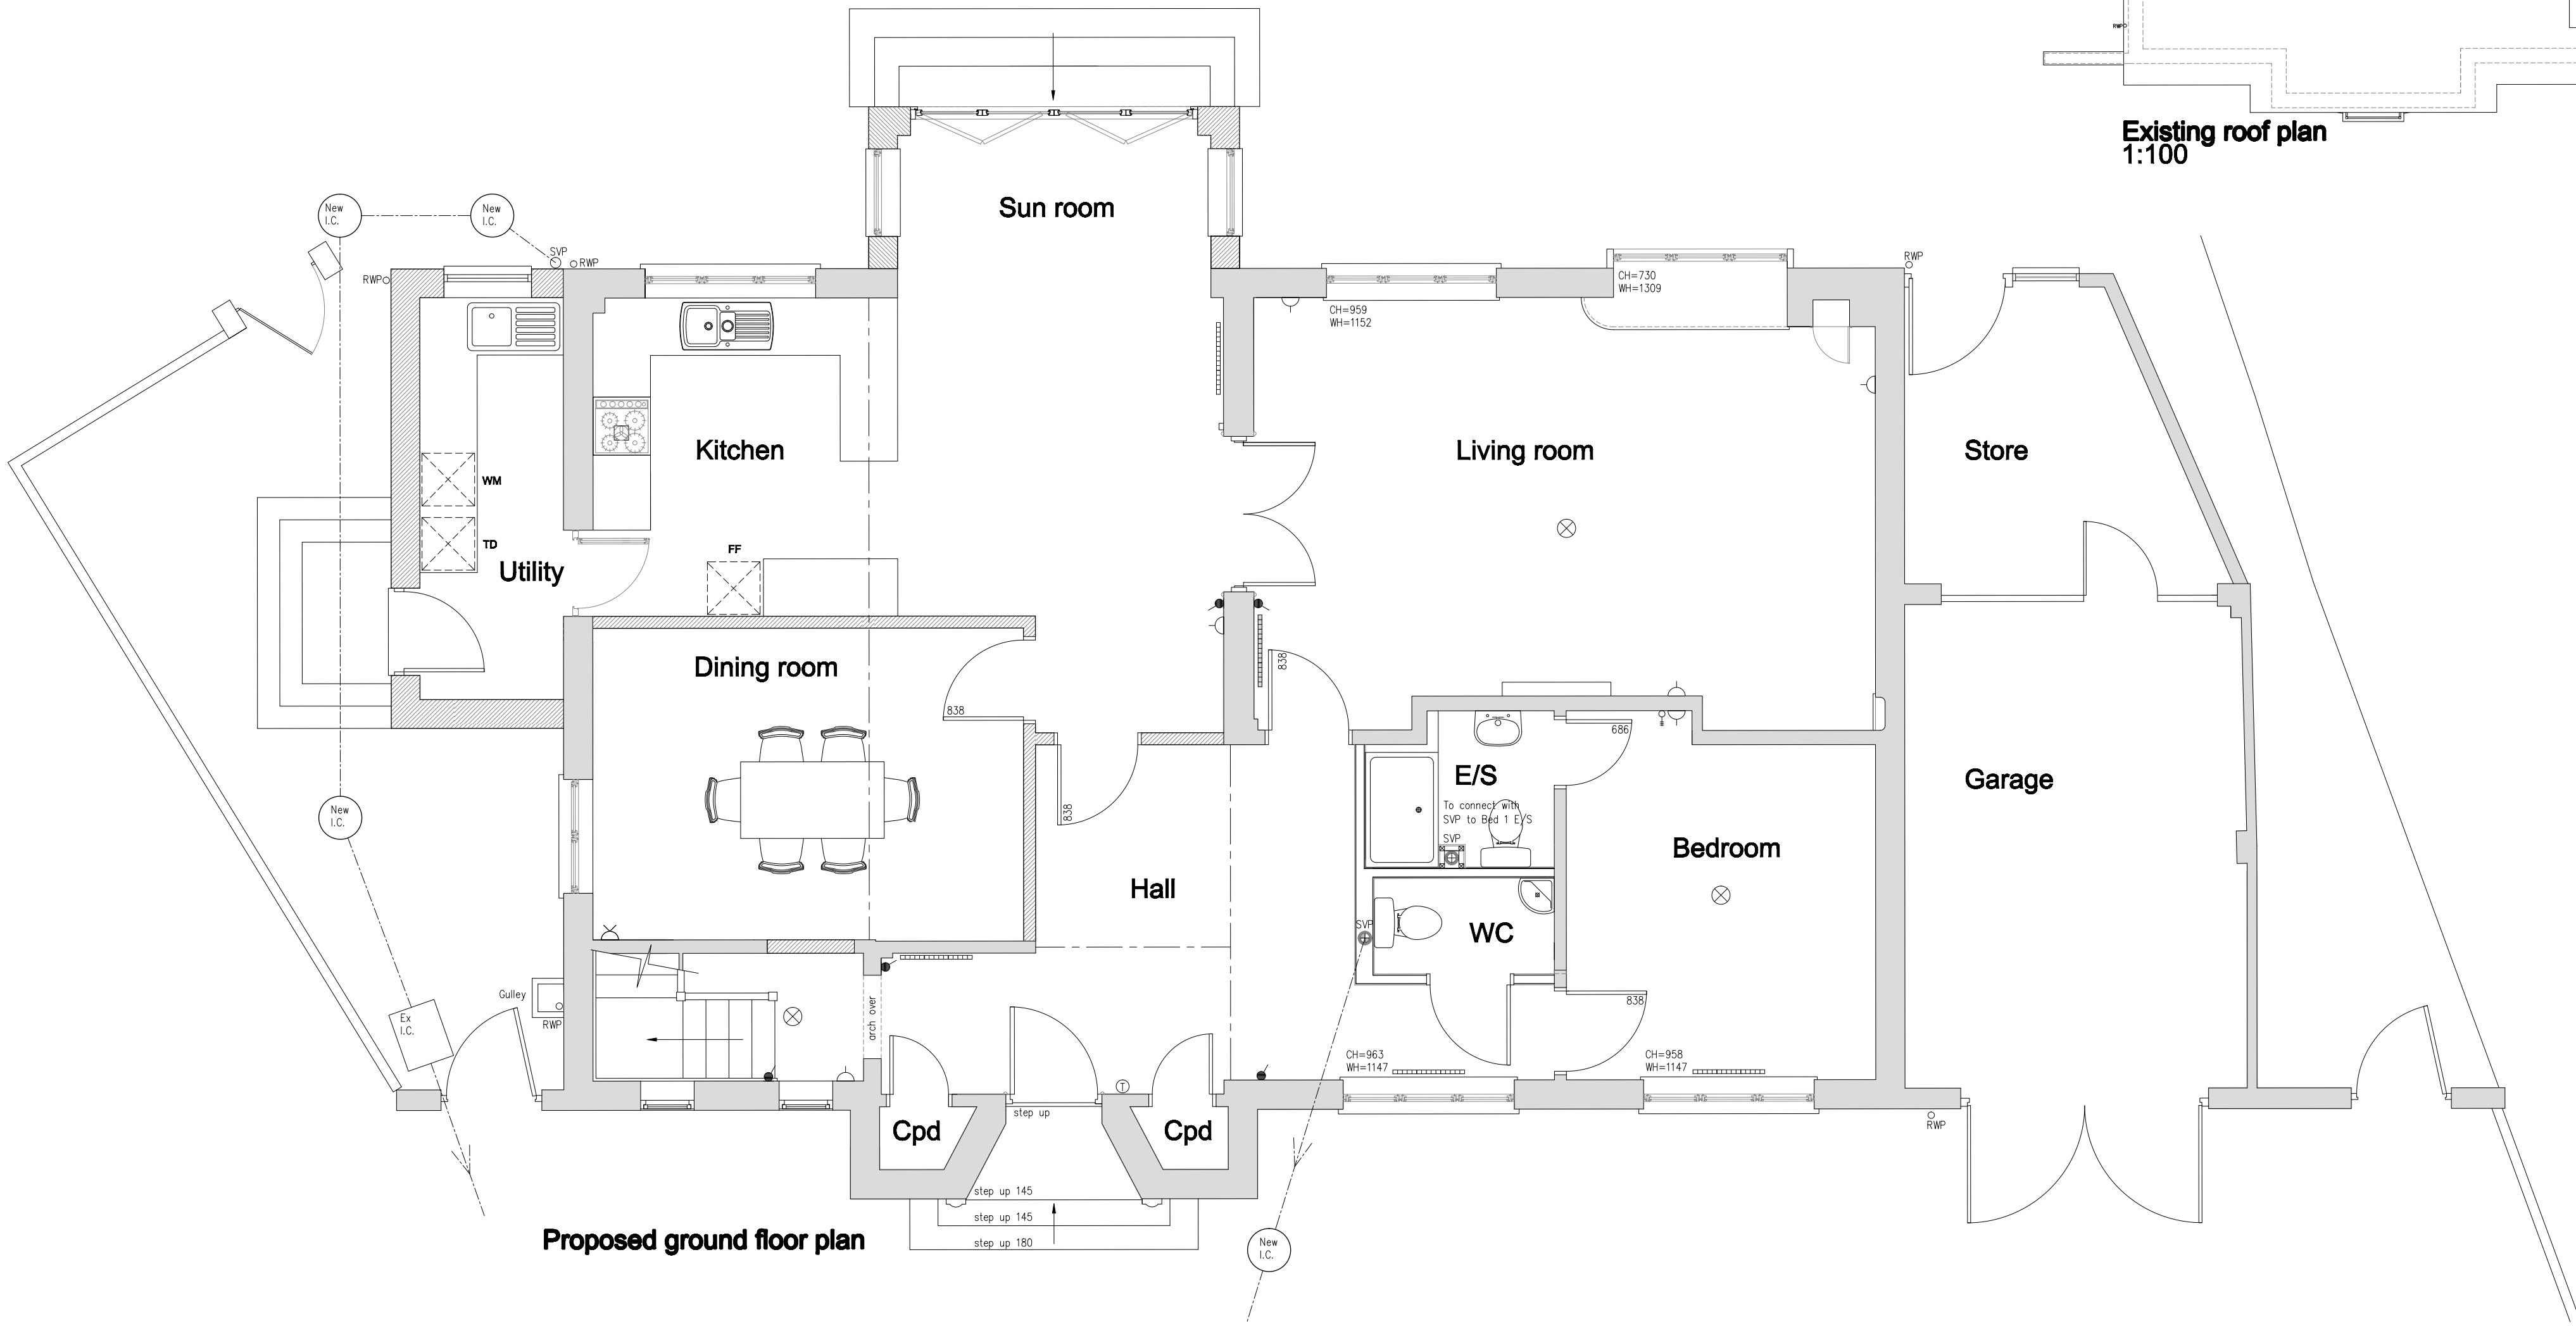

Proposed ground floor plan

NOTES

- 1) WHEN CONSIDERED BY A PLANNING DEPARTMENT, IT IS SATISFACTORY TO SCALE FROM THIS DRAWING.
- 2) WHENEVER POSSIBLE USE FIGURED DIMENSIONS. ALL ARE MILLIMETERS.
- 3) THIRD PARTIES ARE TO CHECK YOU HAVE THE LATEST DRAWING BY CONTACTING THE CLIENT
- 4) NOTIFY HSE BEFORE COMMENCING ON SITE.
- 5) WHERE BUILDING CLOSE TO ADJACENT BUILDINGS CLIENT TO SERVE NOTICE TO OWNER UNDER PARTY WALL ACT 1996



A 31-10-11 Refinements to drawings
Rev Date Details



STATUS Planning application

CLIENT Mr & Mrs Porter.

PROJECT Alterations at 22 Kingsway.
Craigwell-on-sea. Bognor Regis.
PO21 4DH.

DRAWING TITLE Proposed floor plans.

SCALES: 1/50 REF: H11-070-02 DATE: 05/10/11
AUTHOR: MNEC REV: A