

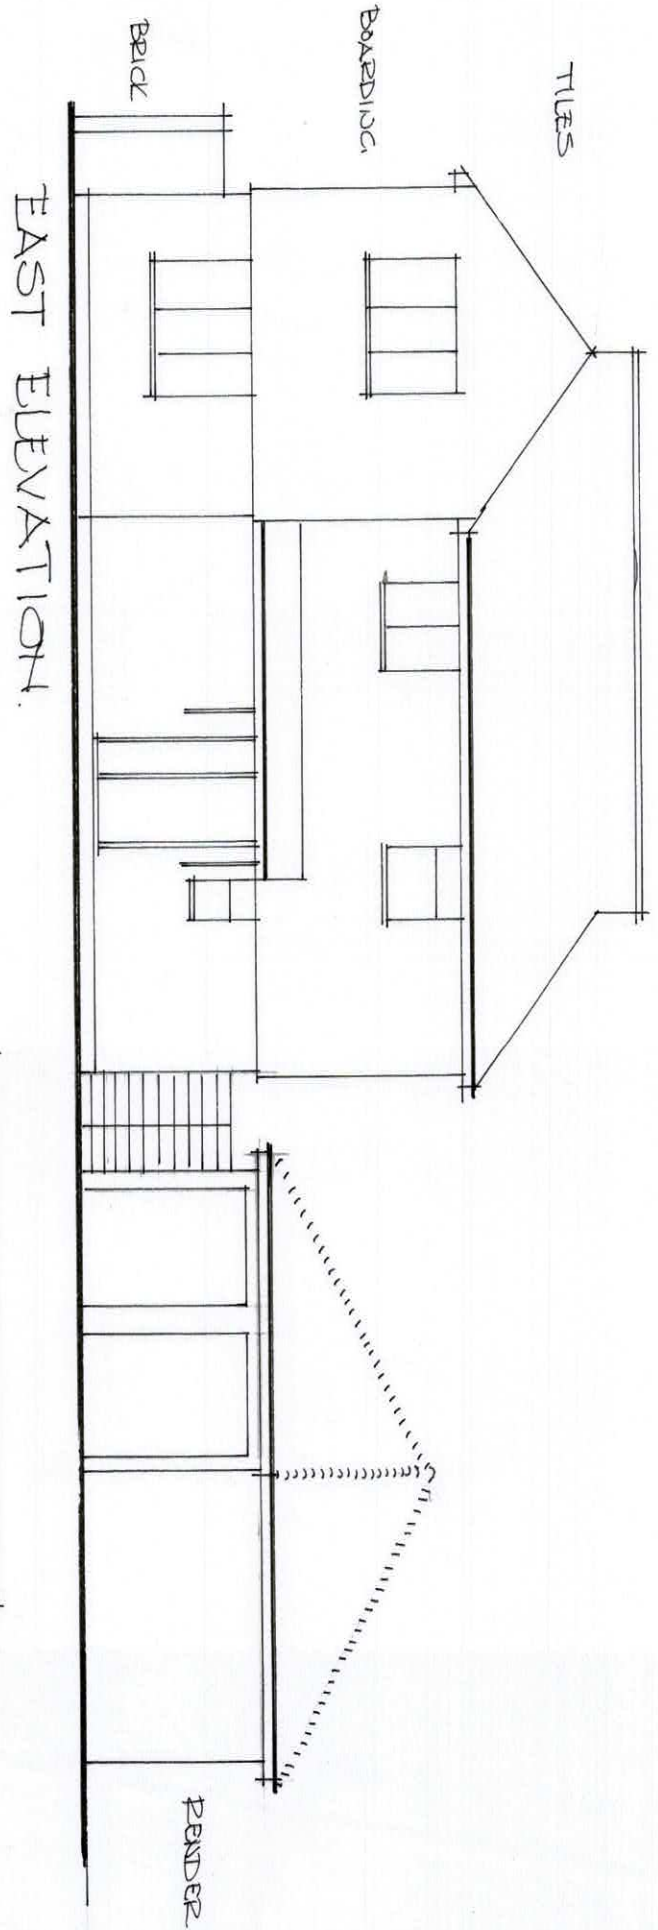


YARD


GROUND FLOOR PLAN

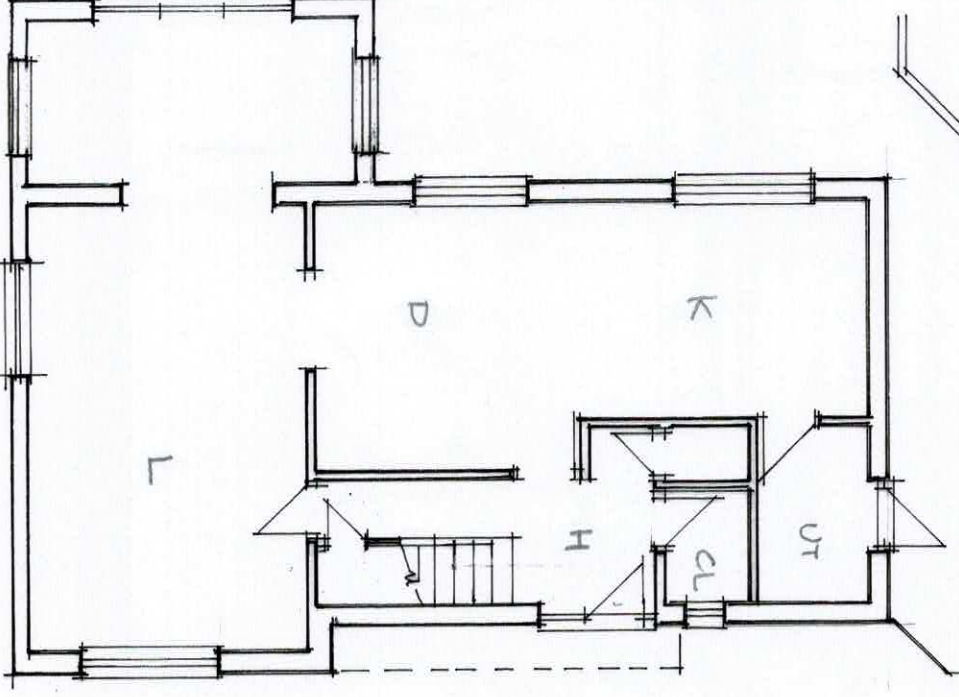


EAST ELEVATION.

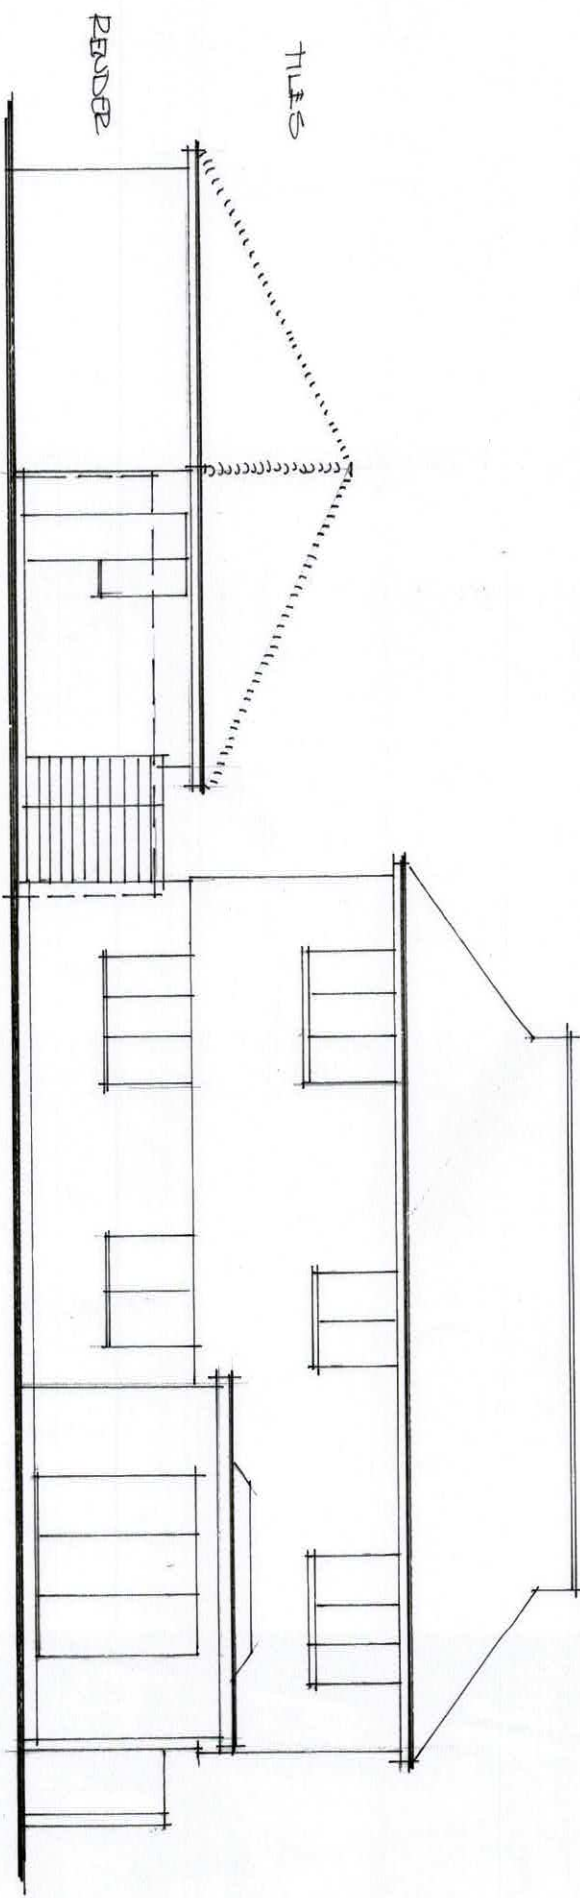

WEST ELEVATION.

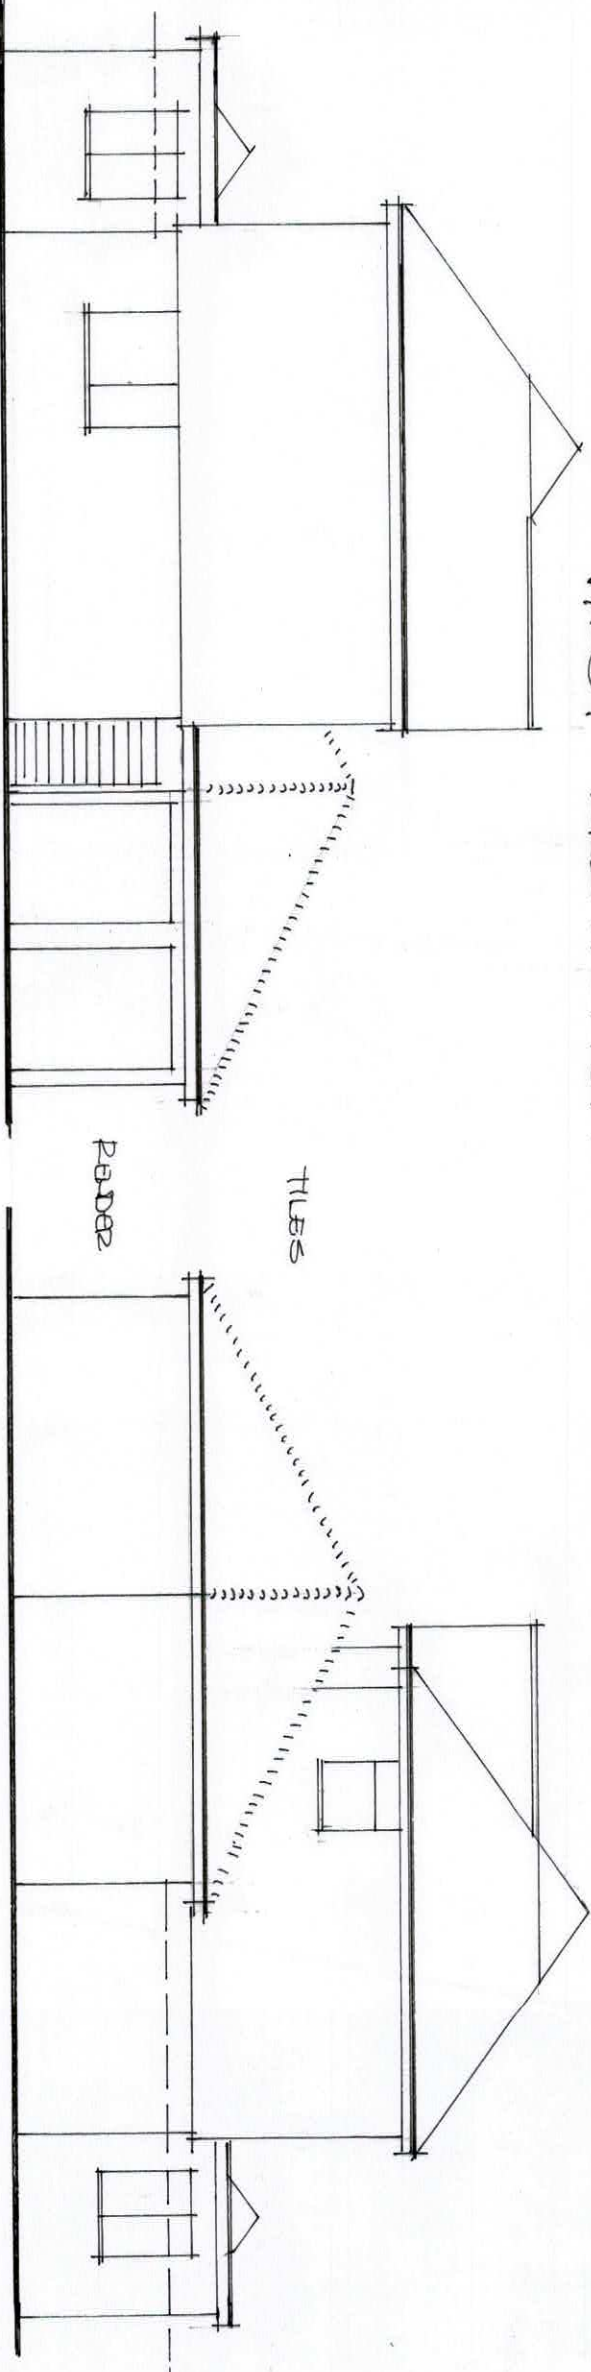


SOUTH ELEVATION.

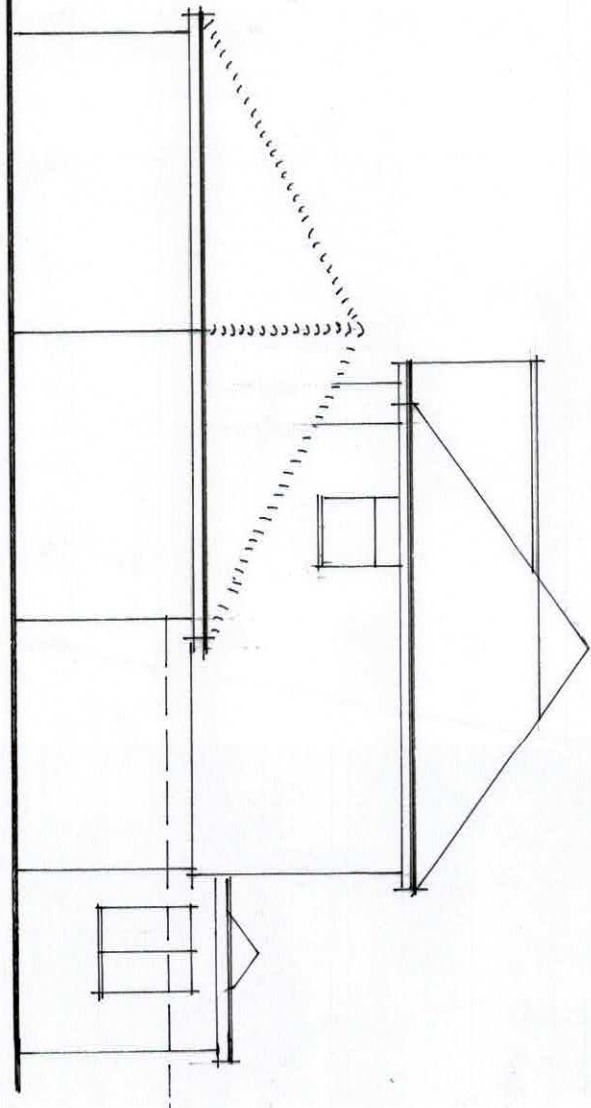


NORTH ELEVATION.

EXISTING PLAN AND ELEVATIONS JAN 2020 SCALE 1:100 DRG 1
PROPOSED EXTENSION TO 1 RAYCROFT CLOSE BOCHOR REG15 (A3)


EXISTING AND PROPOSED
WALLS ON BOUNDARY
ROOFS OVERHANG 0.3M.

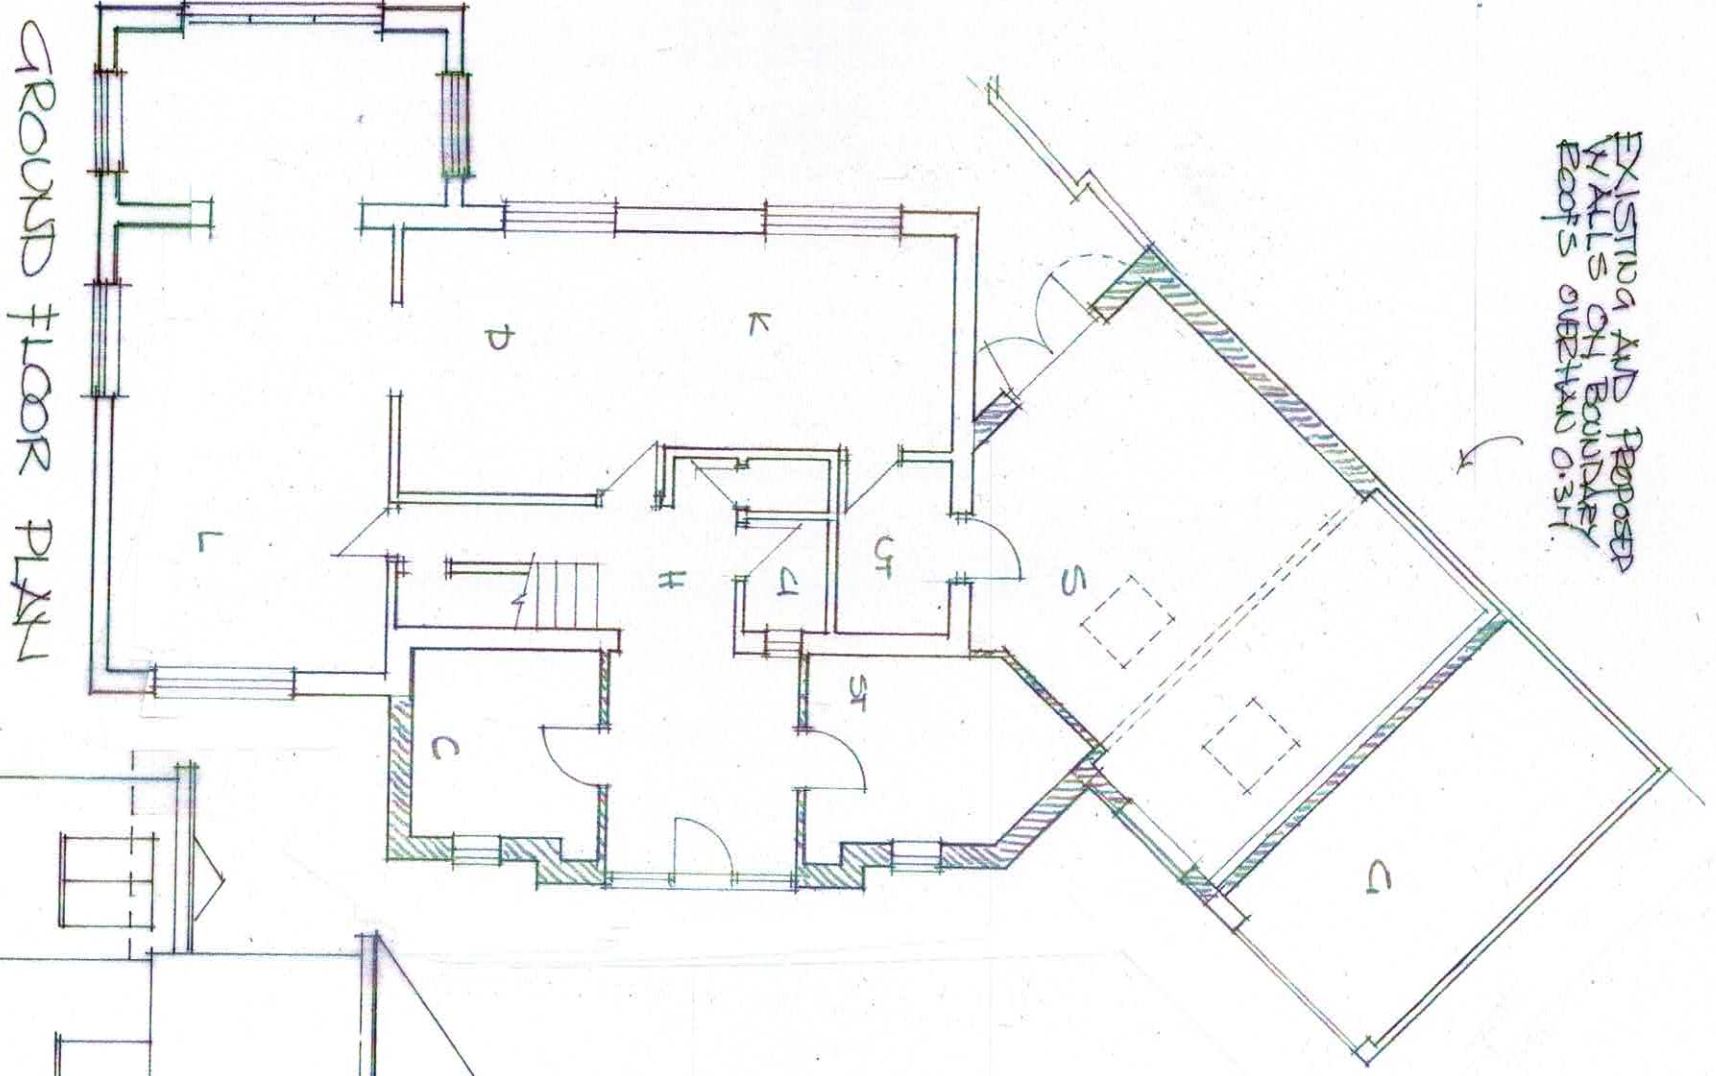


GROUND FLOOR PLAN

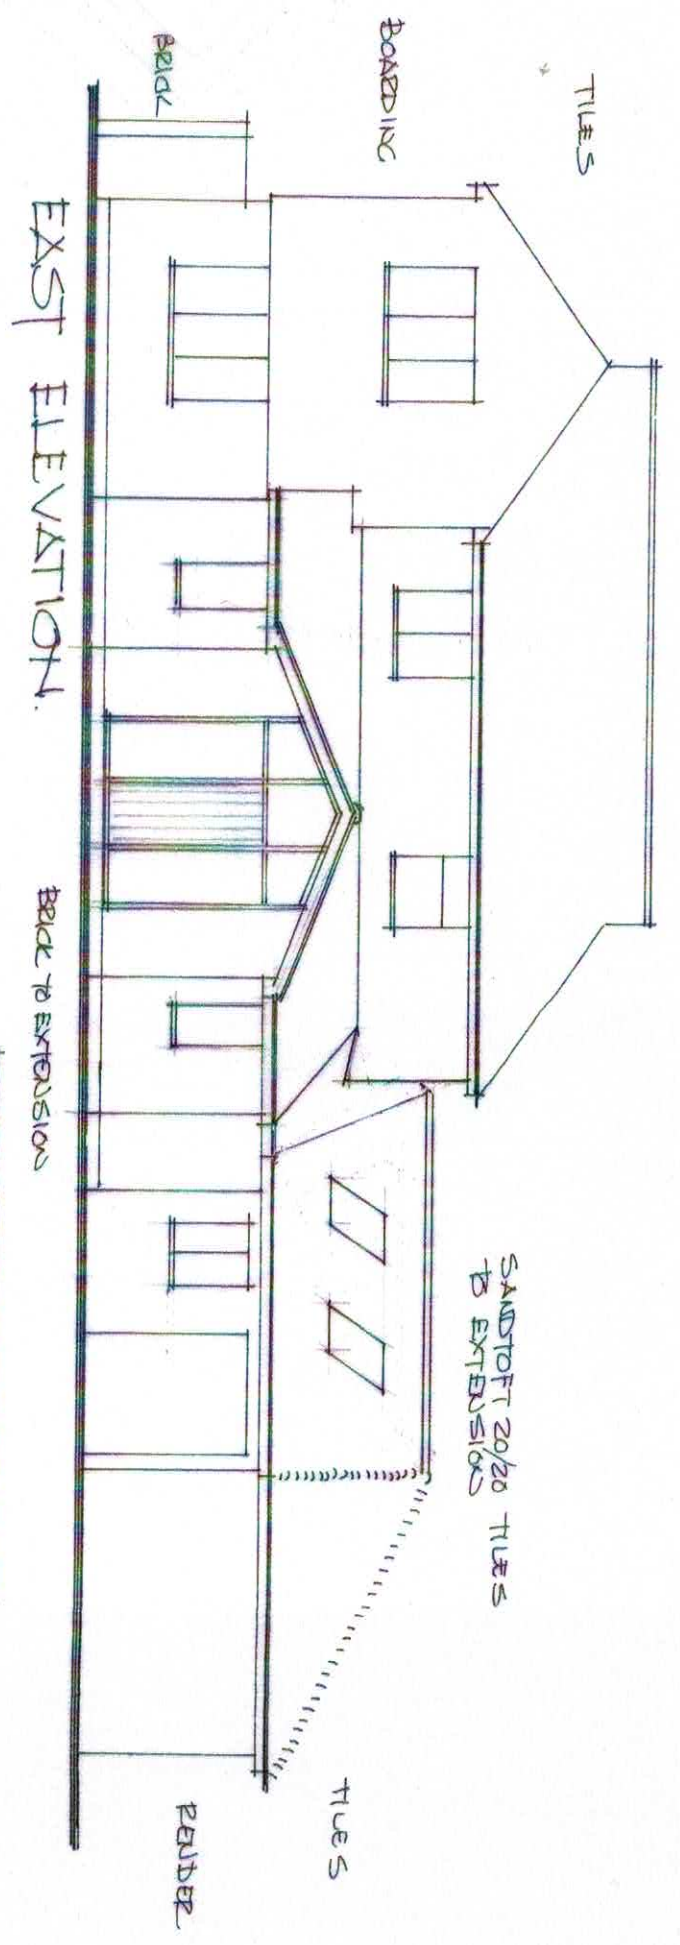

EAST ELEVATION.

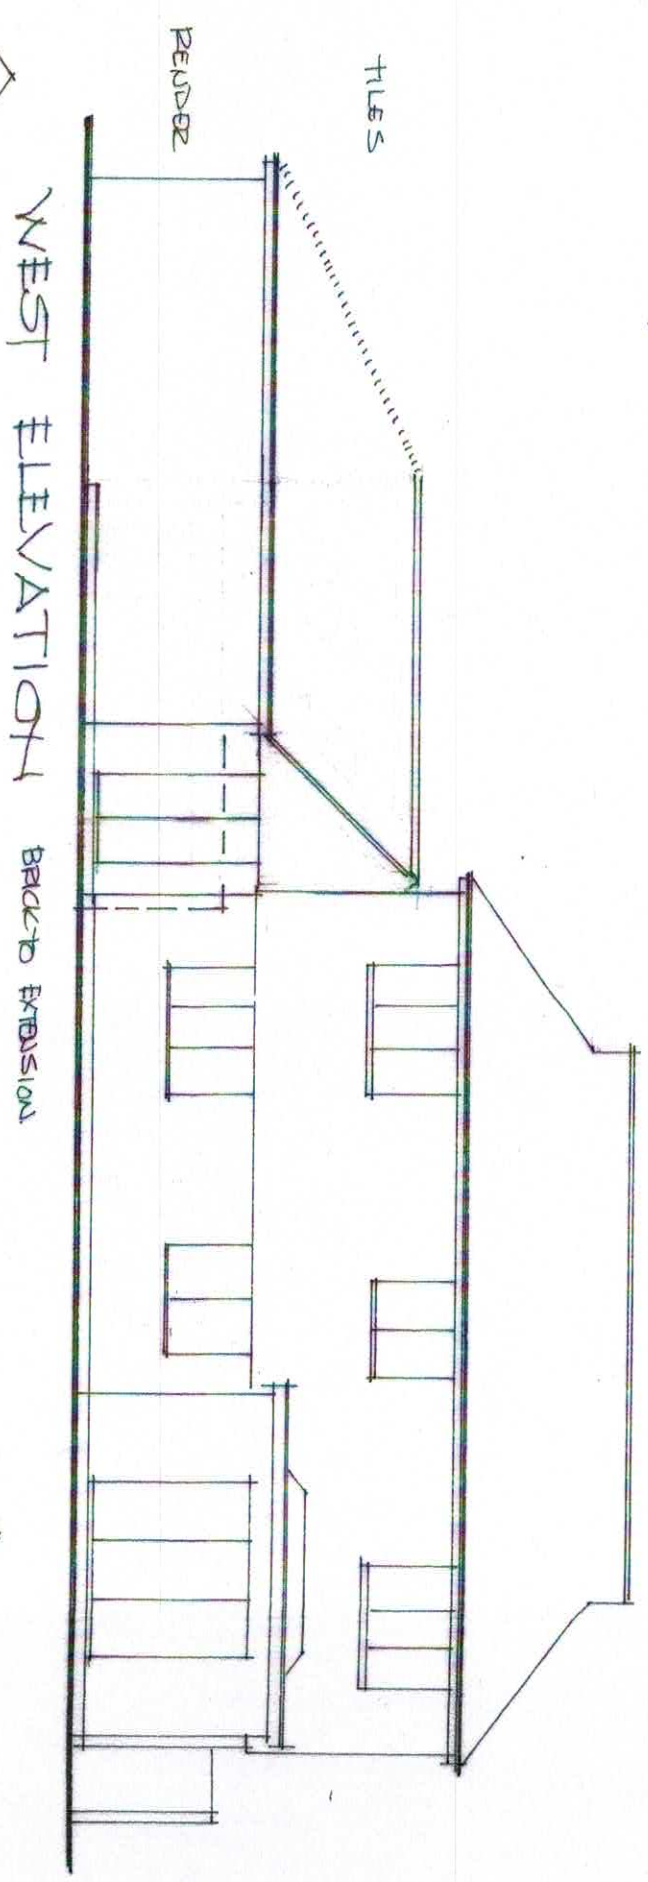


WEST ELEVATION BRICK TO EXTENSION

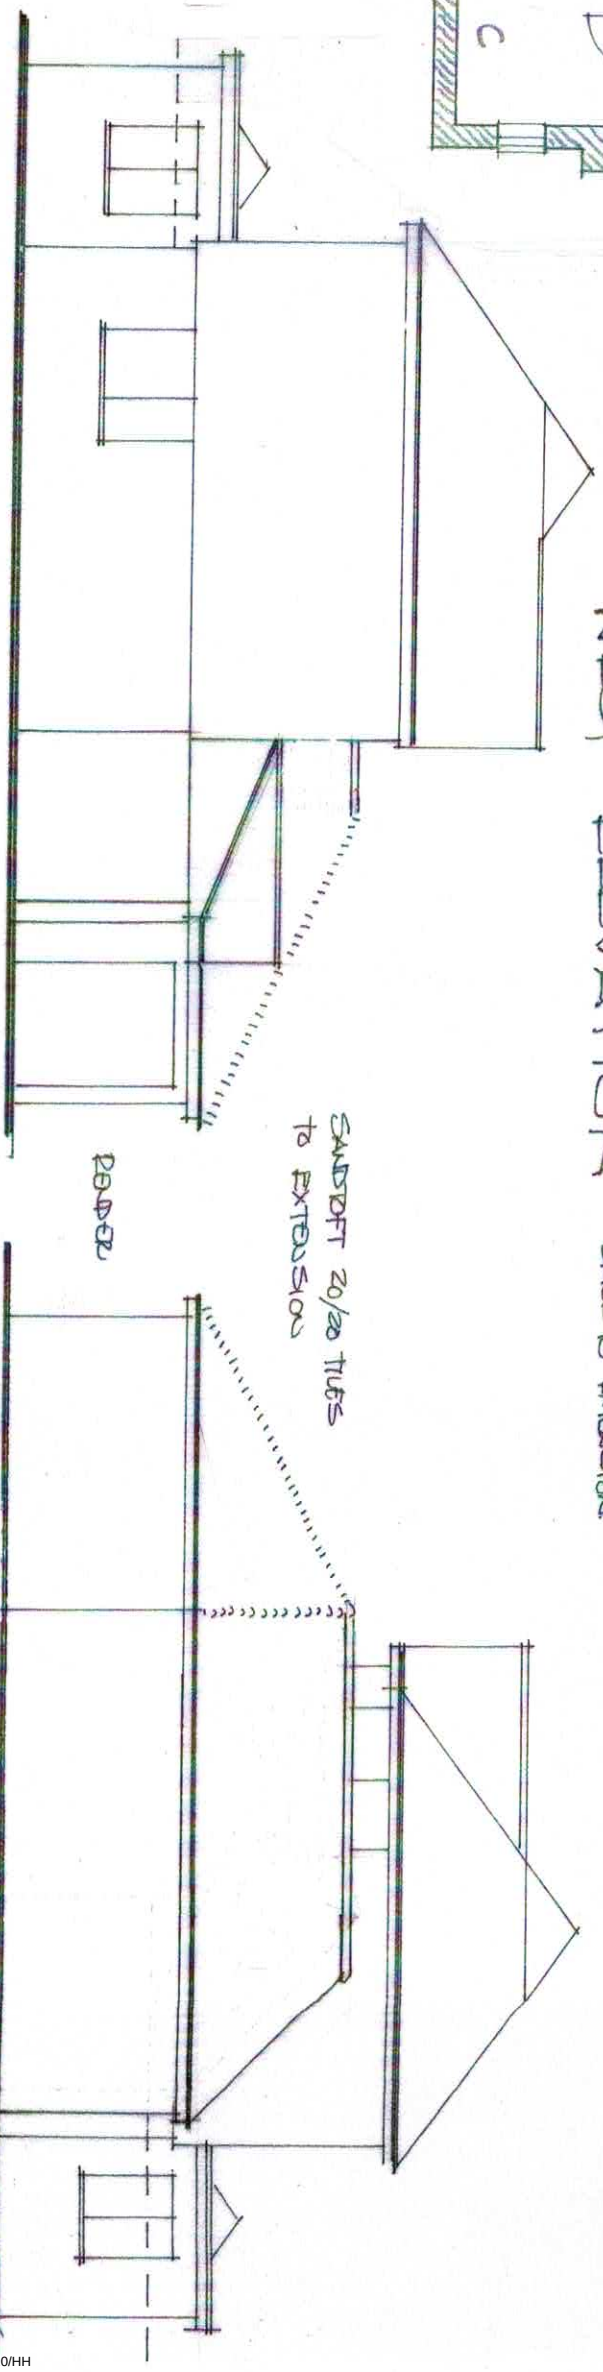




SOUTH ELEVATION

NORTH ELEVATION

PROPOSED PLAN AND ELEVATIONS
PROPOSED EXTENSION TO 1 RAYCROFT CLOSE
JAN 2020 SCALE 1:100 DRG 2
BOGHOR REGIS (A3)

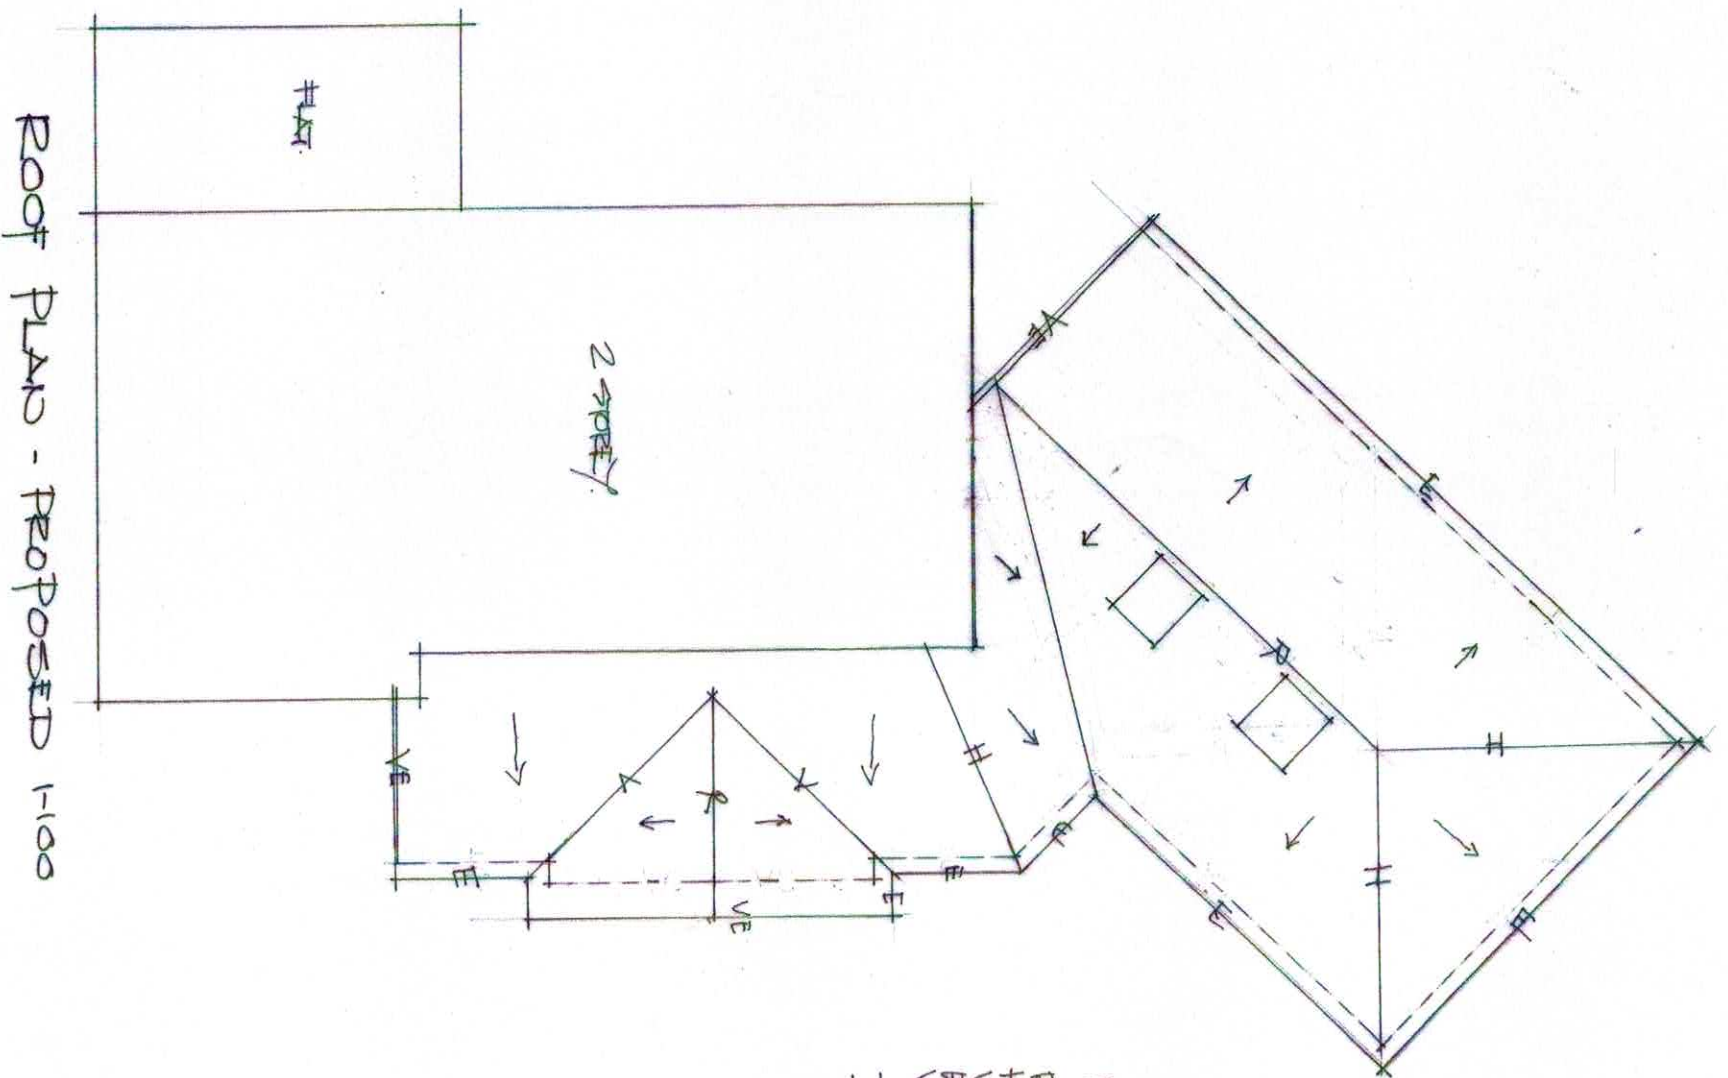

KEY
 R RIDGE
 H HIP
 V VALLEY
 E FAUCES
 VE VERGE
 - - SLOPE
 - - WALL UNDER

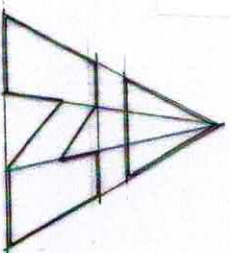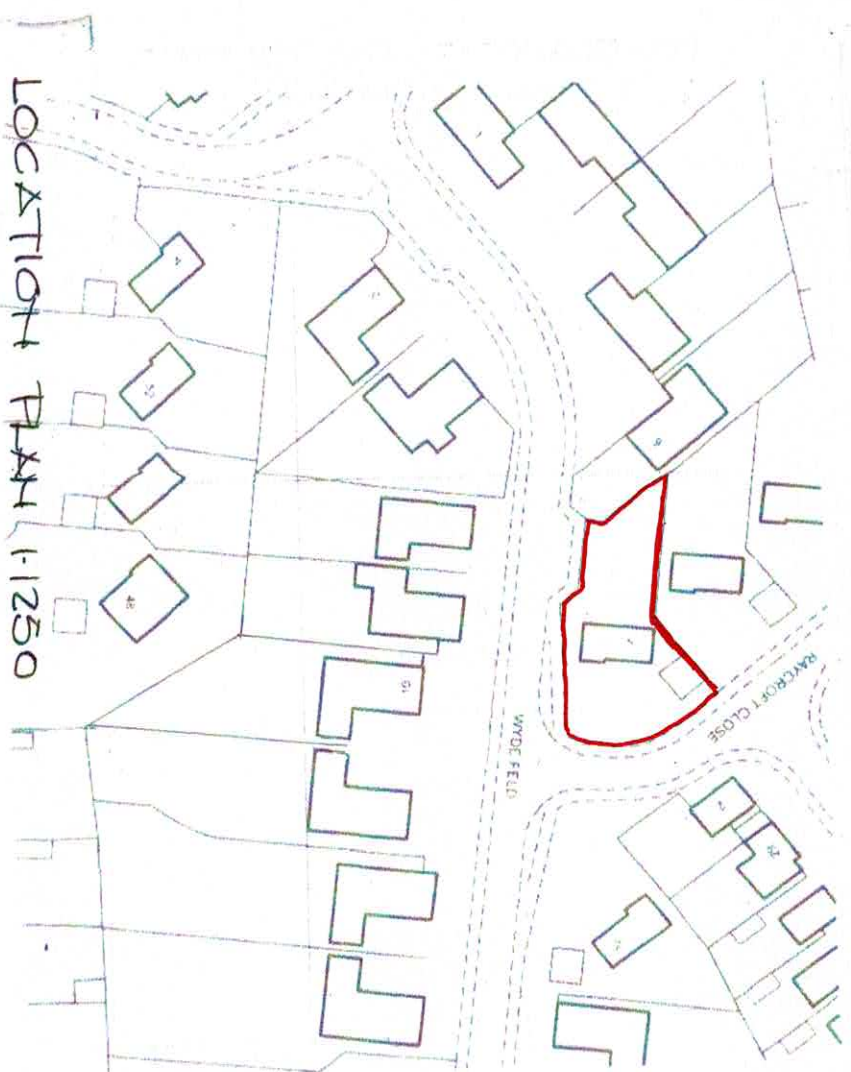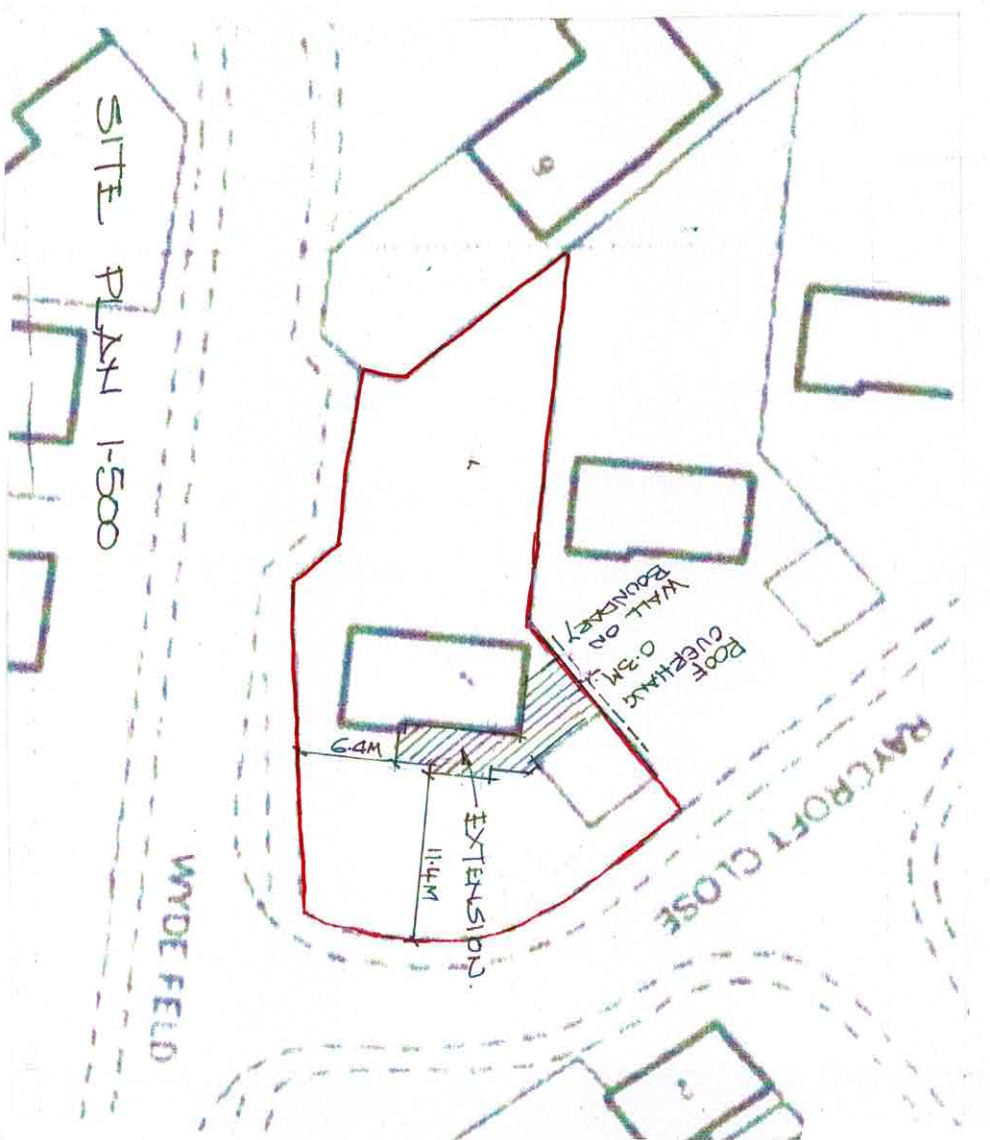

ROOF PLAN - PROPOSED SITE PLAN LOCATION PLAN JAN 2020 SCALES 1:100, 1:500, 1:1250 DRG 3
 PROPOSED EXTENSION TO 1 RAYCROFT CLOSE BODNOR REG 15 (A3)