


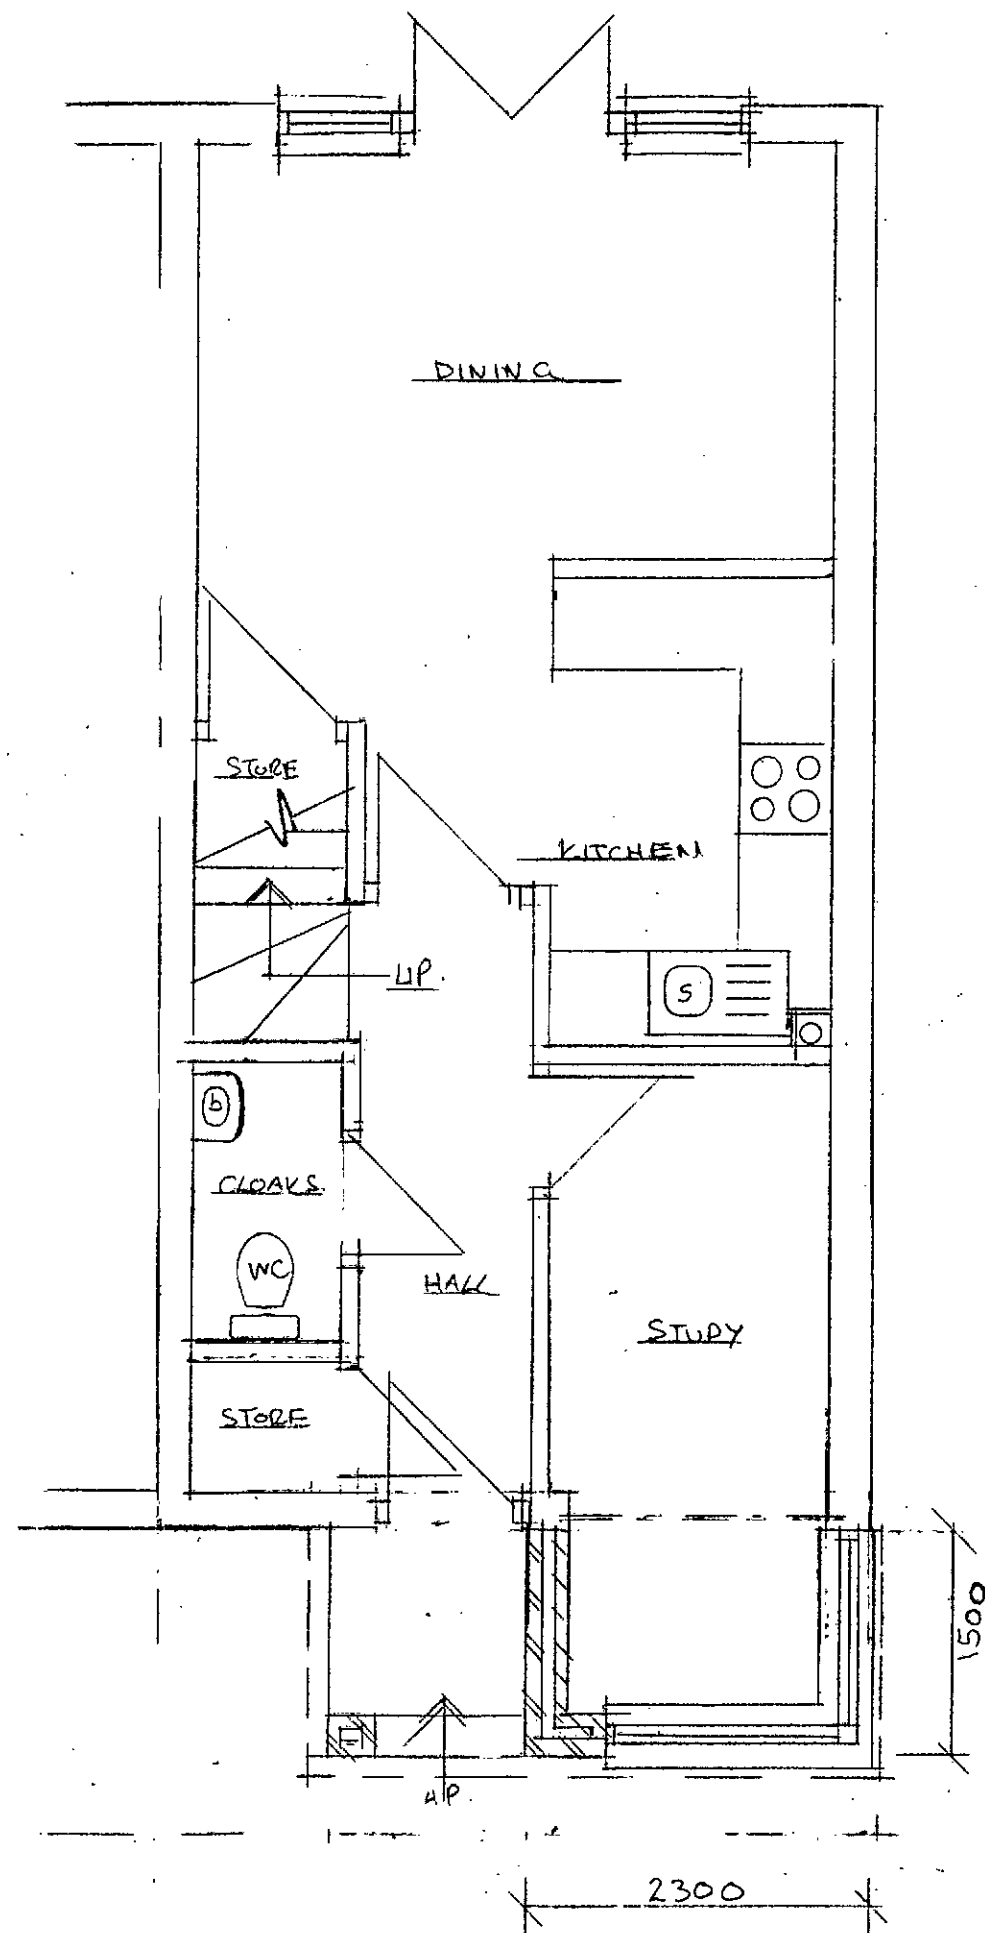

PROPOSED GROUND FLOOR PLAN



8 OSBOURNE WAY, ALDWICK, BOGNOR REGIS PO21 3DN

PROPOSED FRONT EXTENSION SCALE 1:50